
All Dimensions and Levels to be verified on site.
Only Figured Dimensions to be used.
Do not scale this drawing.
Any discrepancies to be notified to the originator of this drawing immediately.
If in doubt, ask.
Copyright is reserved by them and the drawing is issued on the condition that it is not copied, reproduced, retained, or disclosed to any unauthorised person, either wholly or in part without consent

PLANNED
PLAN


SHDC
Planning & Development
19 OCT 2007
Ref: 1402/07

Lincolnshire
County Council
SEP 2007
Planning &
Conservation

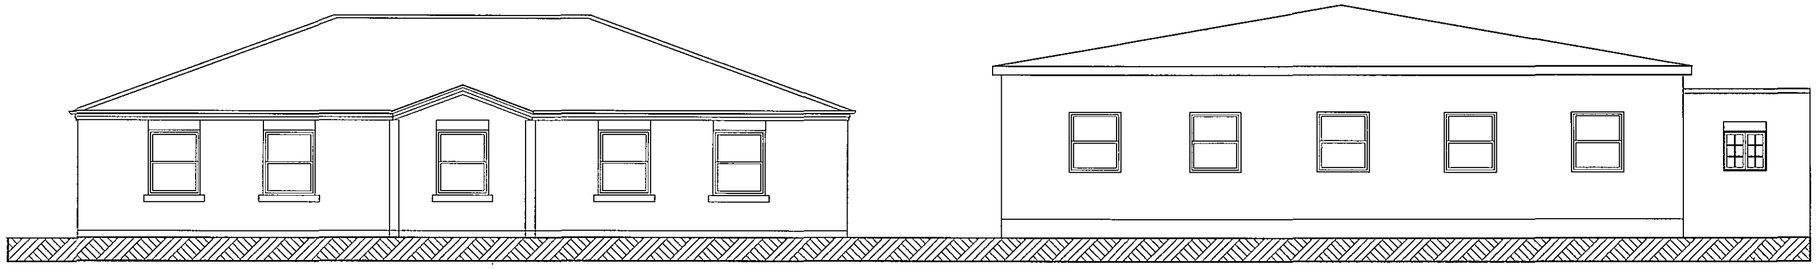

Existing Block 13 *Existing Block 04*

ELEVATION TO NORTH EAST

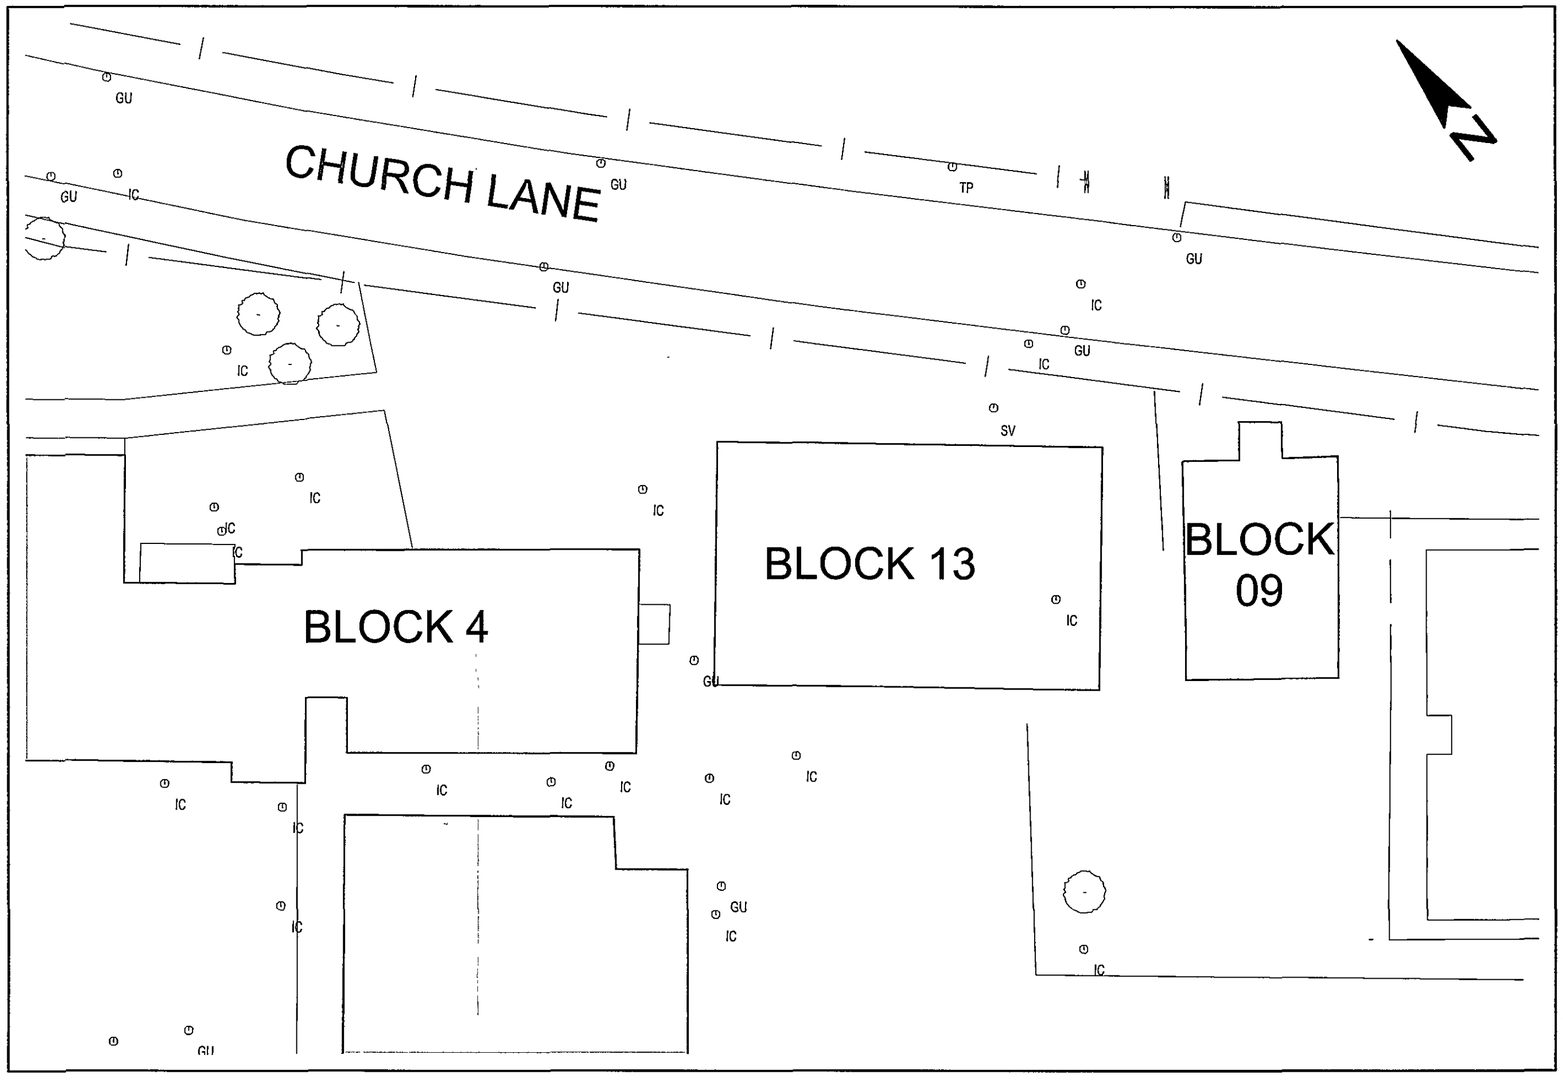

SITE LAYOUT PLAN
Scale 1:200

Rev.	Date	Description	By	Chk'd

HBS Business Services
Mill House
Brayford Wharf North
Lincoln, LN1 1YT

Tel: 01522 836836
Fax: 01522 516050
Web: www.hbs.uk.com

Client
Donington Cowley High School

Project
New ICT Suite

Drawing Title
Existing Plans & Elevations

Drawn By	Checked By
PKM	**DF**

Scale	Date
1:100 & 1:200 @A2	August 2007

Project No.	Drawing No.	Revision
DC/622/MW11	**1.01**	

Drawing Status
PLANNING