
COPYRIGHT RESERVED : NO DIMENSIONS TO BE SCALED FROM THIS DRAWING

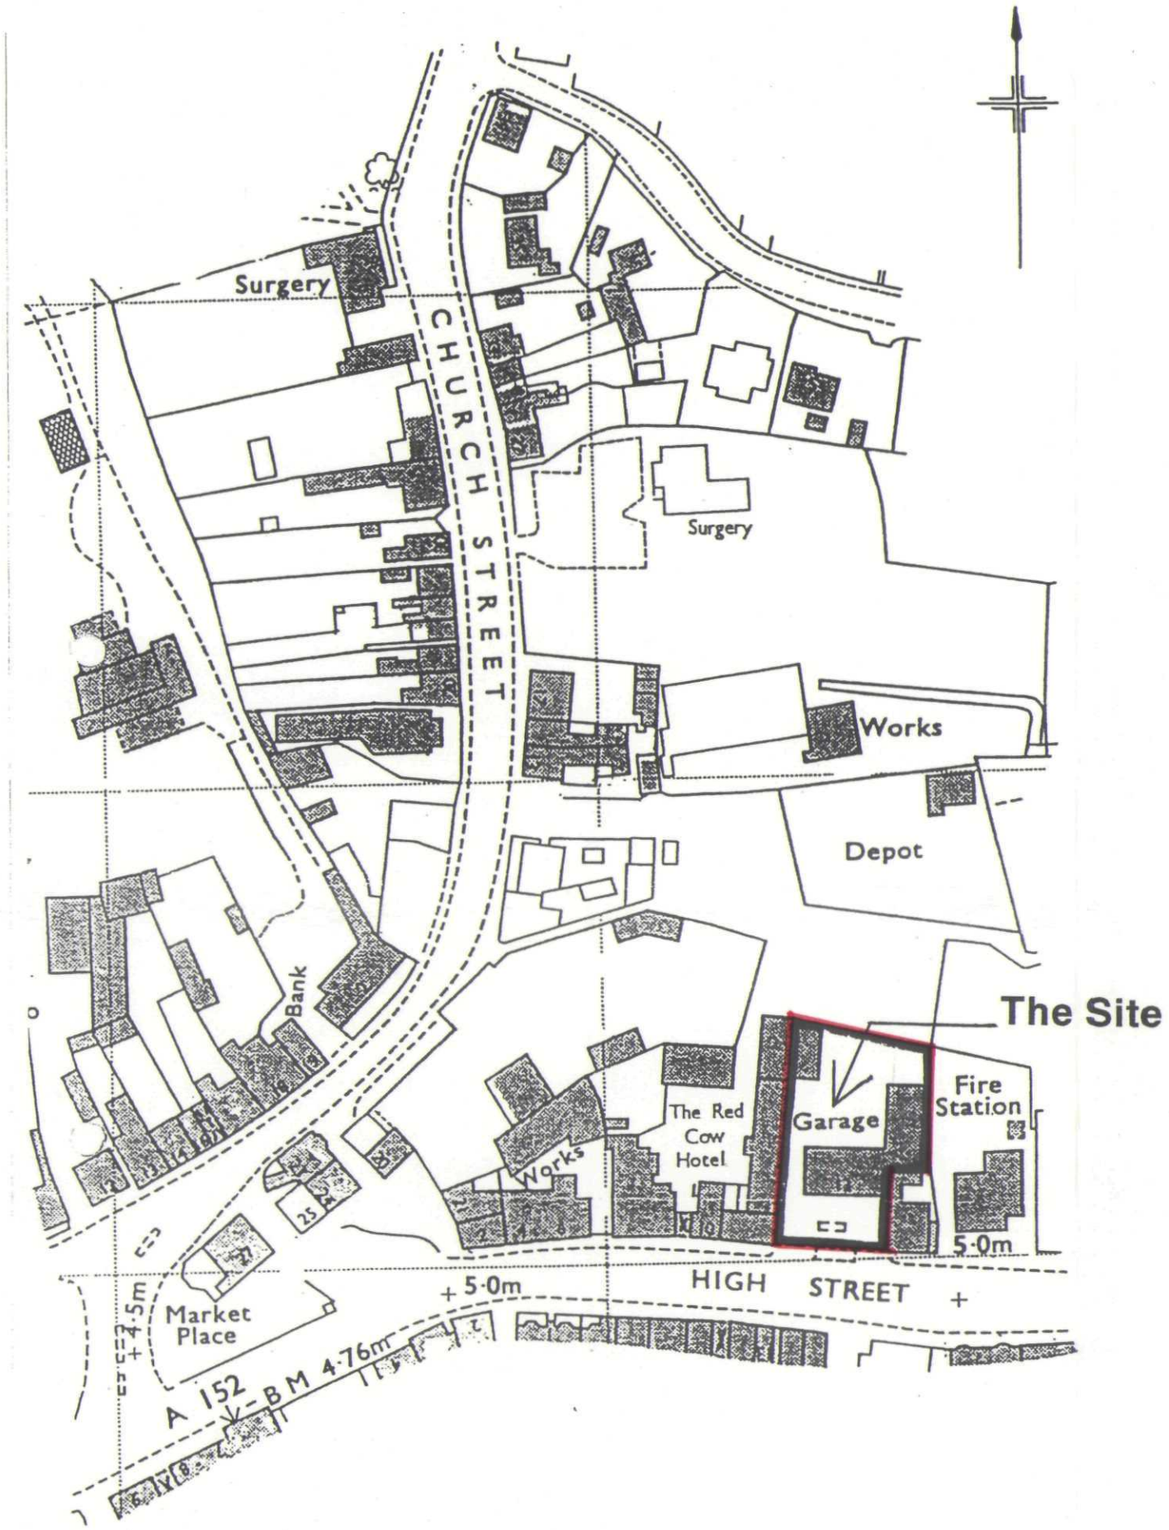

SHDC
PLANNING & DEVELOPMENT
2 4 NOV 2003
Ref 1418/03

DETERMINED PLAN

mba architecture

4 burton road . lincoln . LN1 3LB . t - 01522 529644 . f - 01522 513554 .
e - mba@mbaarch.co.uk www.mbaarch.co.uk

job title	scale	dwg. no.
SITE LOCATION PLAN OF 12 HIGH ST. DONINGTON LINCOLNSHIRE FOR ALFORD INVESTMENTS LTD.	1 : 1250 date DEC 2002	6214/ 05