

COPYRIGHT RESERVED : NO DIMENSIONS TO BE SCALED FROM THIS DRAWING

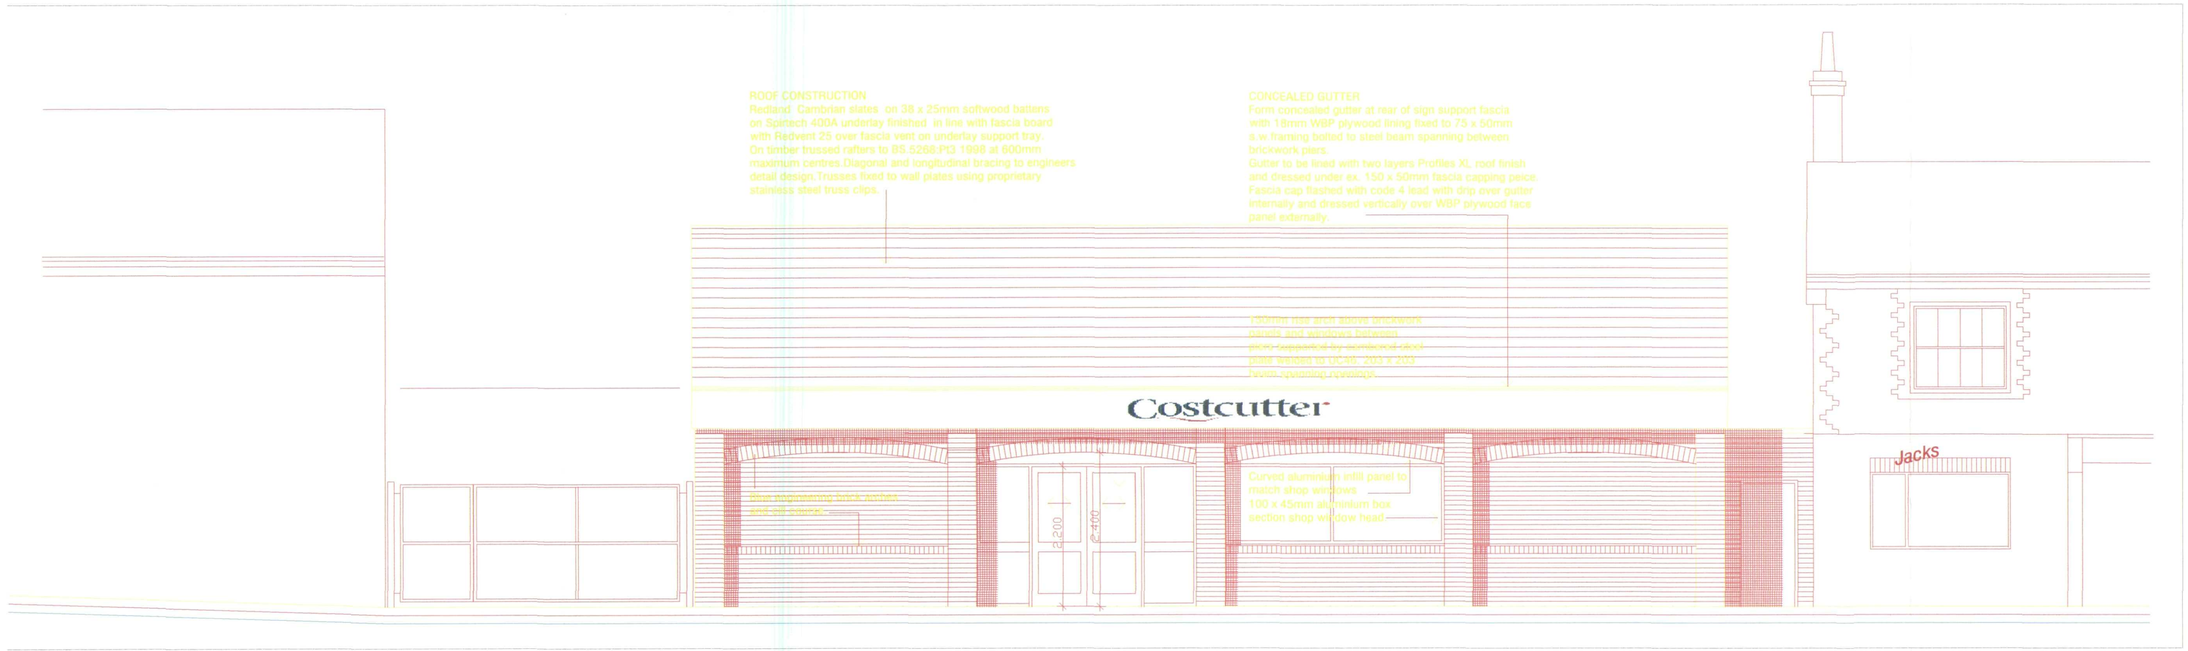

FRONT ELEVATION

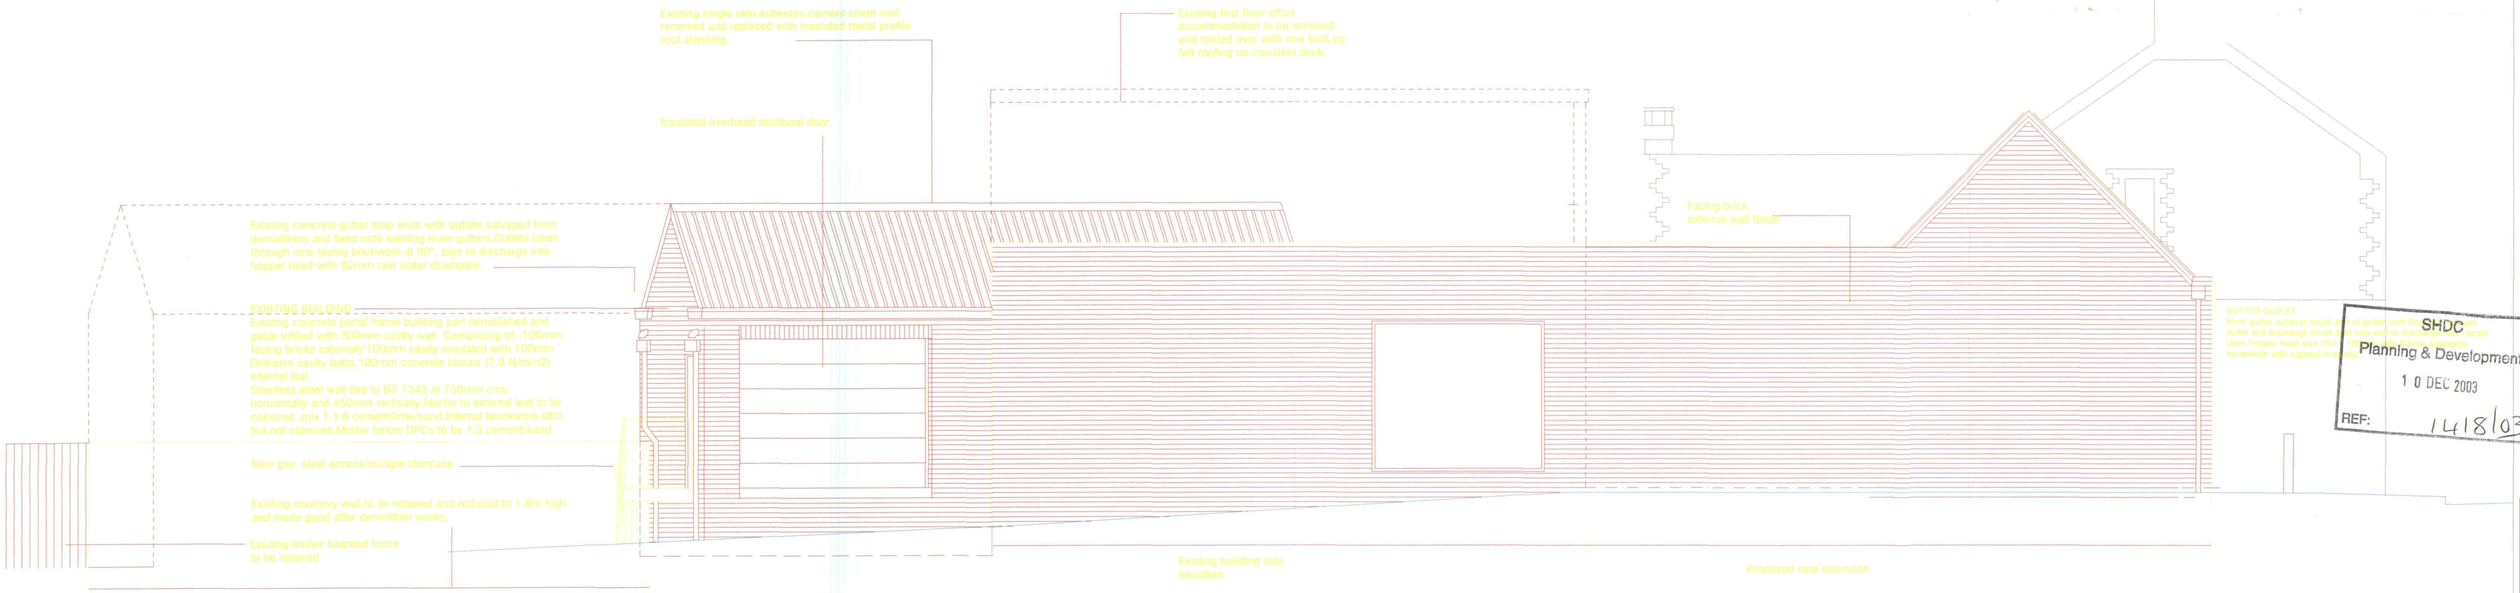

SIDE ELEVATION

mba Architects Ltd.
4 burton road . lincoln . LN1 3LB . t - 01522 529644 . f - 01522 513554
e - mba@mbaarch.co.uk www.mbaarch.co.uk

DETERMIN
PLAN

job title
**PROPOSED SUPERMARKET 12 HIGH ST.
DONINGTON LINCOLNSHIRE
FOR ALFORD INVESTMENTS LTD.**

Revisions
A. 08:10:03 Loading bay door increased in size, Personnel door and access stairs repositioned in rear gable wall.

dwg. title
ELEVATIONS

scale
1:50

job no.
6214