

COPYRIGHT RESERVED : NO DIMENSIONS TO BE SCALED FROM THIS DRAWING

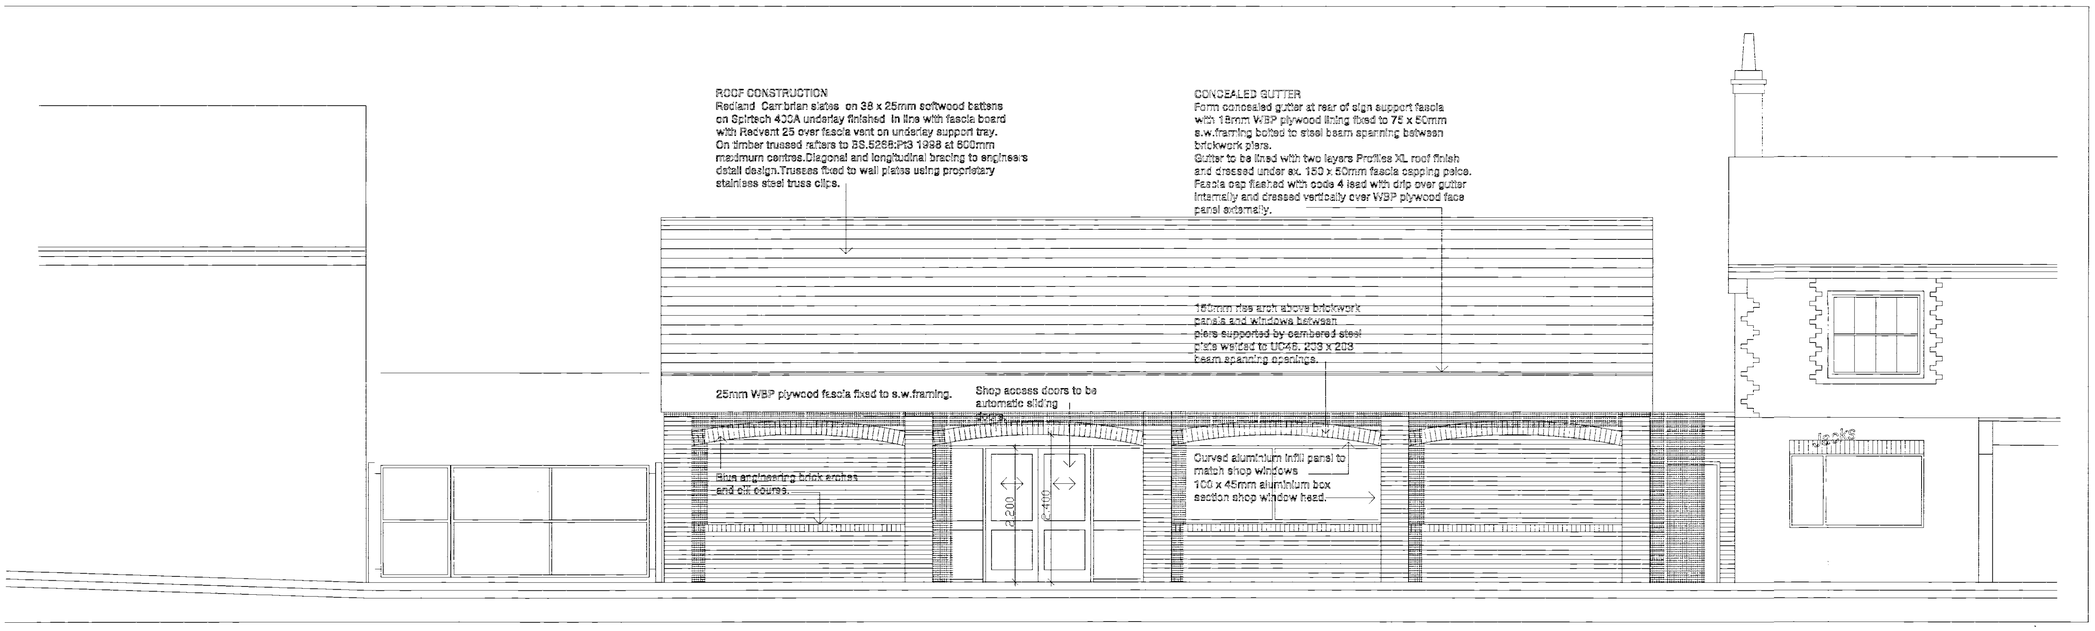

FRONT ELEVATION

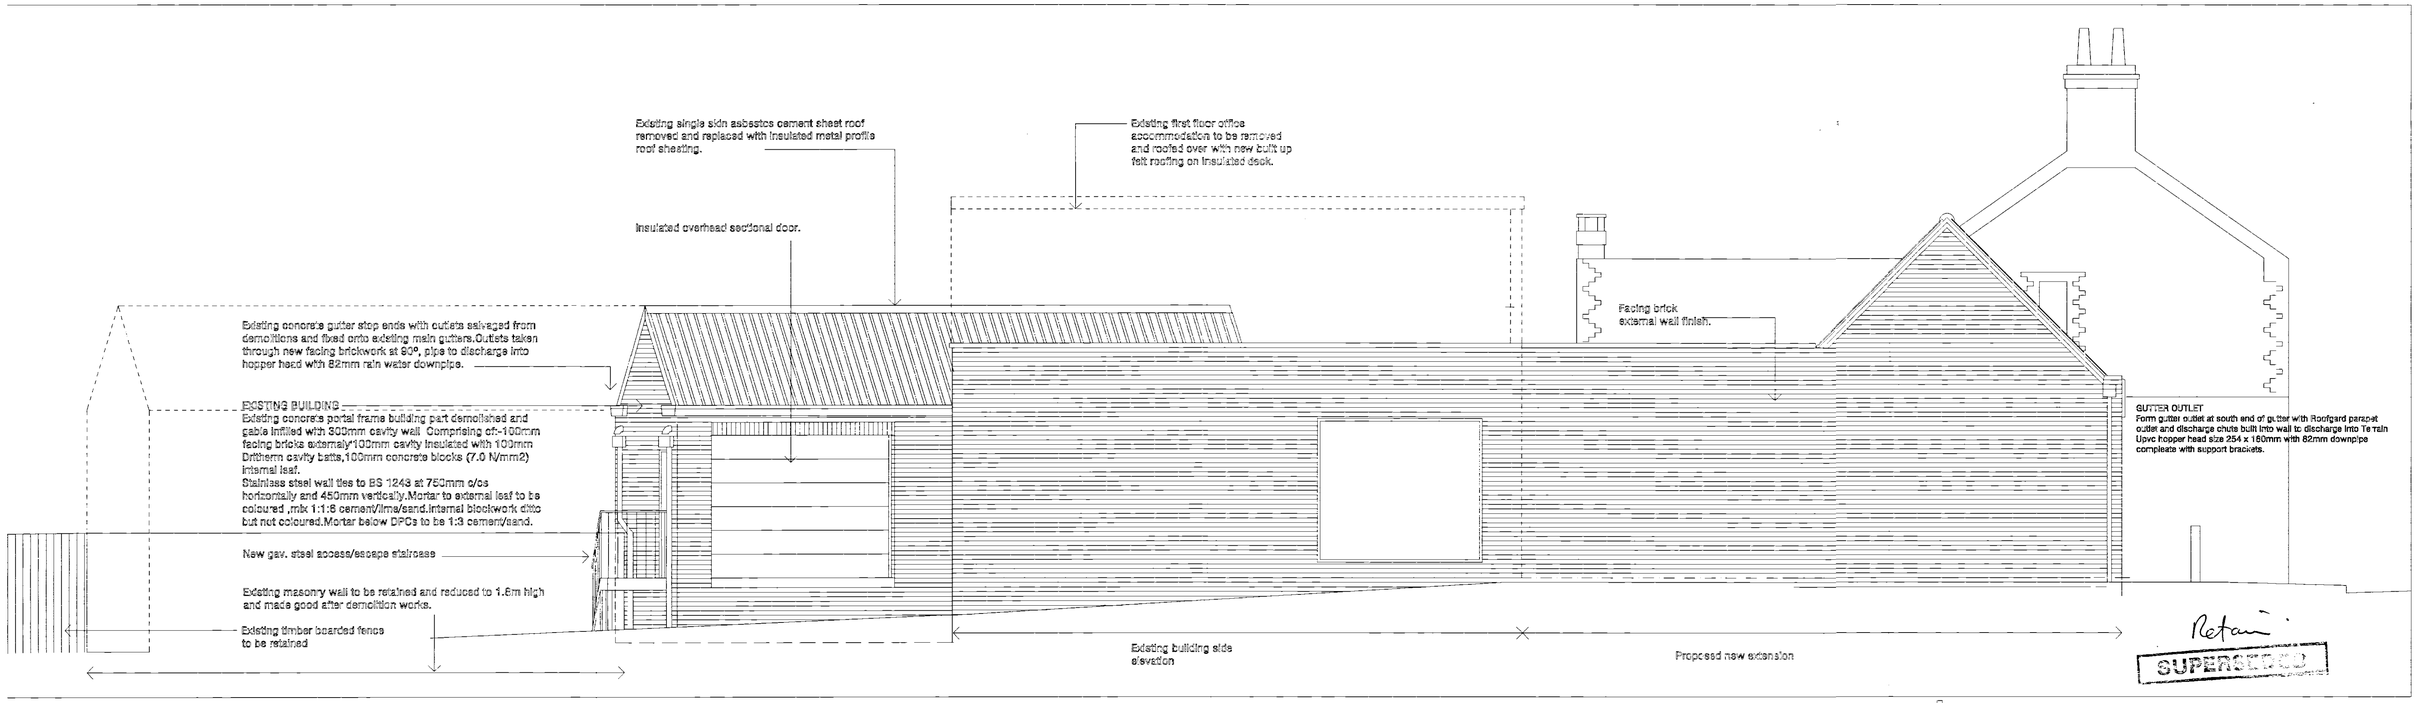

SIDE ELEVATION

mba
4 burton road . lincoln . LN1 3LB . t - 01522 529644 . f - 01522 513554
e - mba@mbaarch.co.uk www.mbaarch.co.uk

SHDC
PLANNING & DEVELOPMENT
24 NOV 2003
Ref. 1418/03

job title
PROPOSED SUPERMARKET 12 HIGH ST.
DONINGTON LINCOLNSHIRE
FOR ALFORD INVESTMENTS LTD.

dwg. title
ELEVATIONS

scale 1:50
job no. 0214
date AUG 2003
dwg. no. 102 Rev.A

Revisions
A. 08:10:03 Loading bay door increased in size, Personnel door and access stairs repositioned in rear gable wall. Main shop access doors changed to automatic bi-parting sliding doors.