


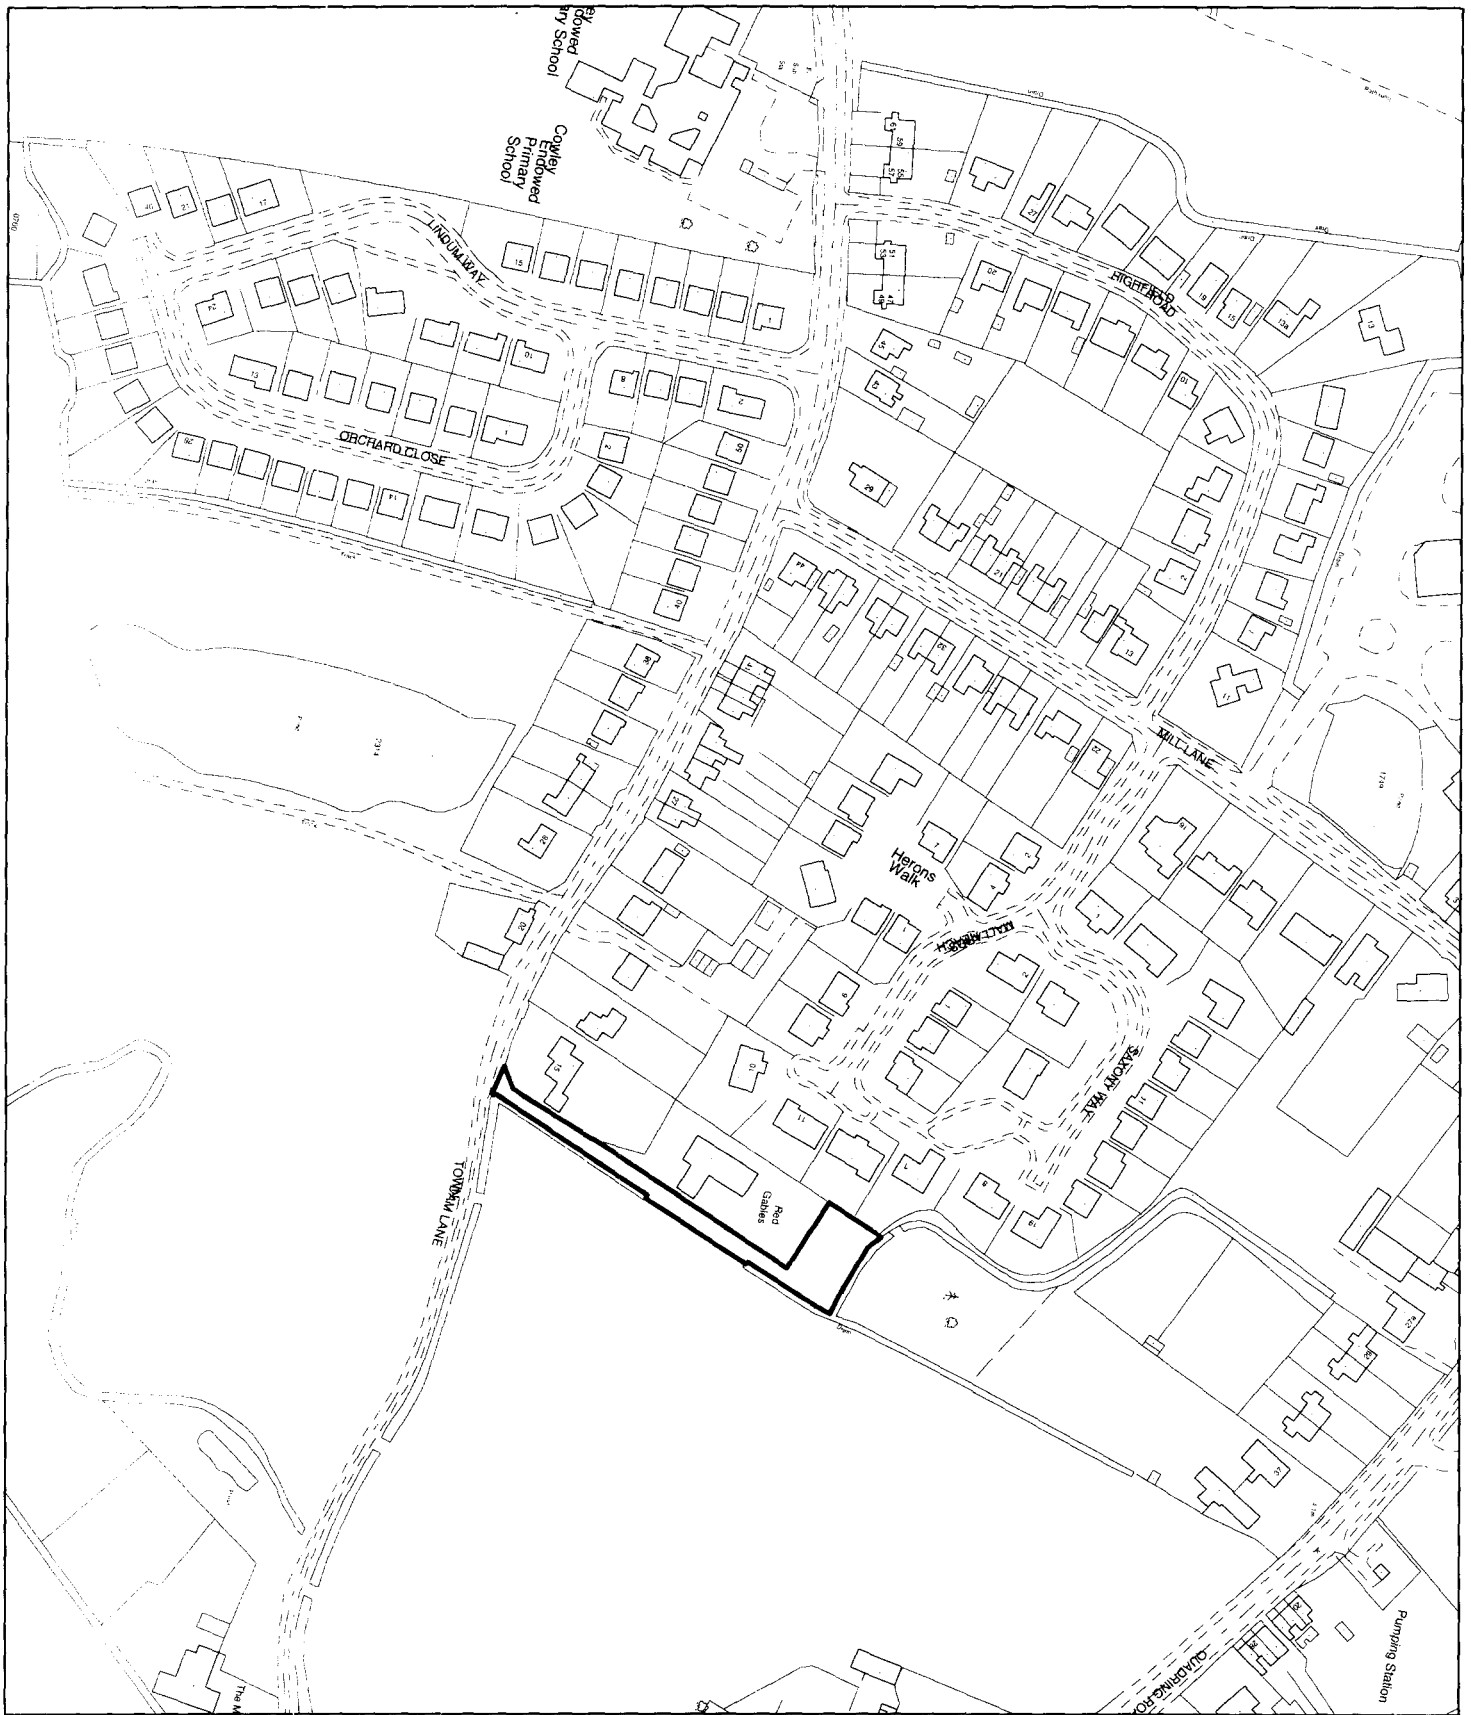

## Planning Application Location Plan Ward Member Notification

H04/1424/00

Scale: 1:2500


**FILE COPY**


PLEASE DO NOT COPY THIS PLAN

This map is reproduced from Ordnance Survey material with permission of Ordnance Survey on behalf of Her Majesty's Stationery Office (c) Crown copyright. Unauthorised reproduction infringes Crown copyright and may lead to prosecution or civil proceedings. South Holland District Council LA079413 2000

Housing and Planning Services Department

Council Offices, Priory Road, Spalding, Lincolnshire  
PE11 2XE

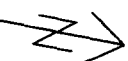

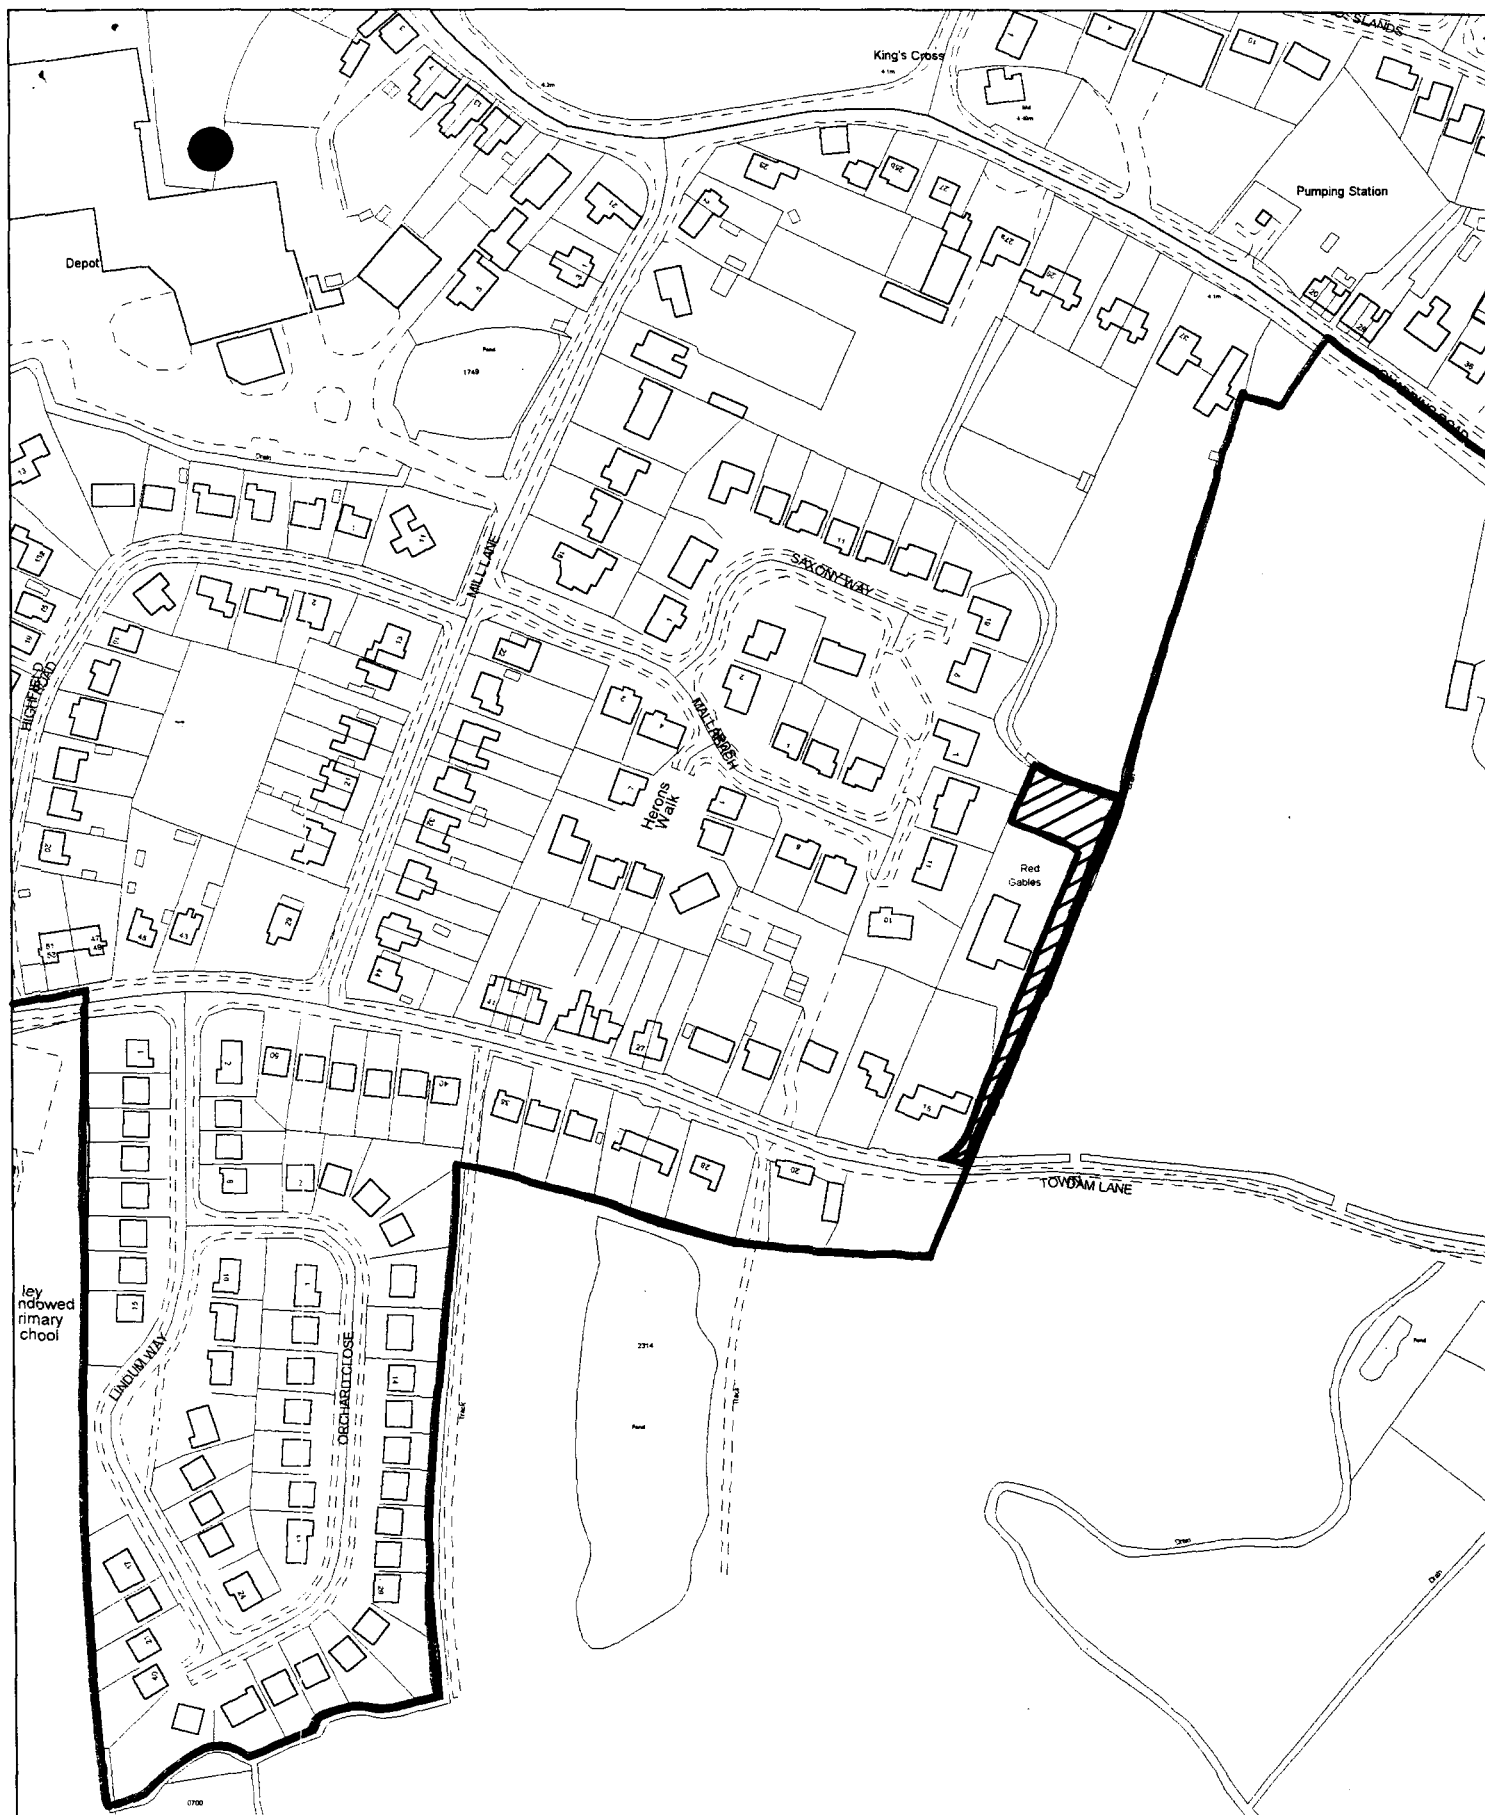

Housing and Planning Services Department

Council Offices, Priory Road, Spalding, Lincolnshire  
PE11 2XE

H04/1424/00

— Donington Development Boundary

Scale: 1:2500

February 2001

This map is reproduced from Ordnance Survey material with permission of Ordnance Survey on behalf of Her Majesty's Stationery Office (c) Crown copyright. Unauthorised reproduction infringes Crown copyright and may lead to prosecution or civil proceedings. South Holland District Council LA079413 2001





Council Offices, Priory Road, Spalding,  
Lincolnshire PE11 2XE

This copy has been produced specifically for the map return  
scheme purposes only. No further copies may be made.

This map is reproduced from Ordnance Survey material with  
permission of Ordnance Survey on behalf of Her Majesty's  
Stationary Office (c) Crown copyright. Unauthorised reproduction  
infringes Crown copyright and may lead to prosecution or civil  
proceedings. South Holland District Council LA079413 2000

Scale:  
1:2500

100 0 100 2000

How 1424100