

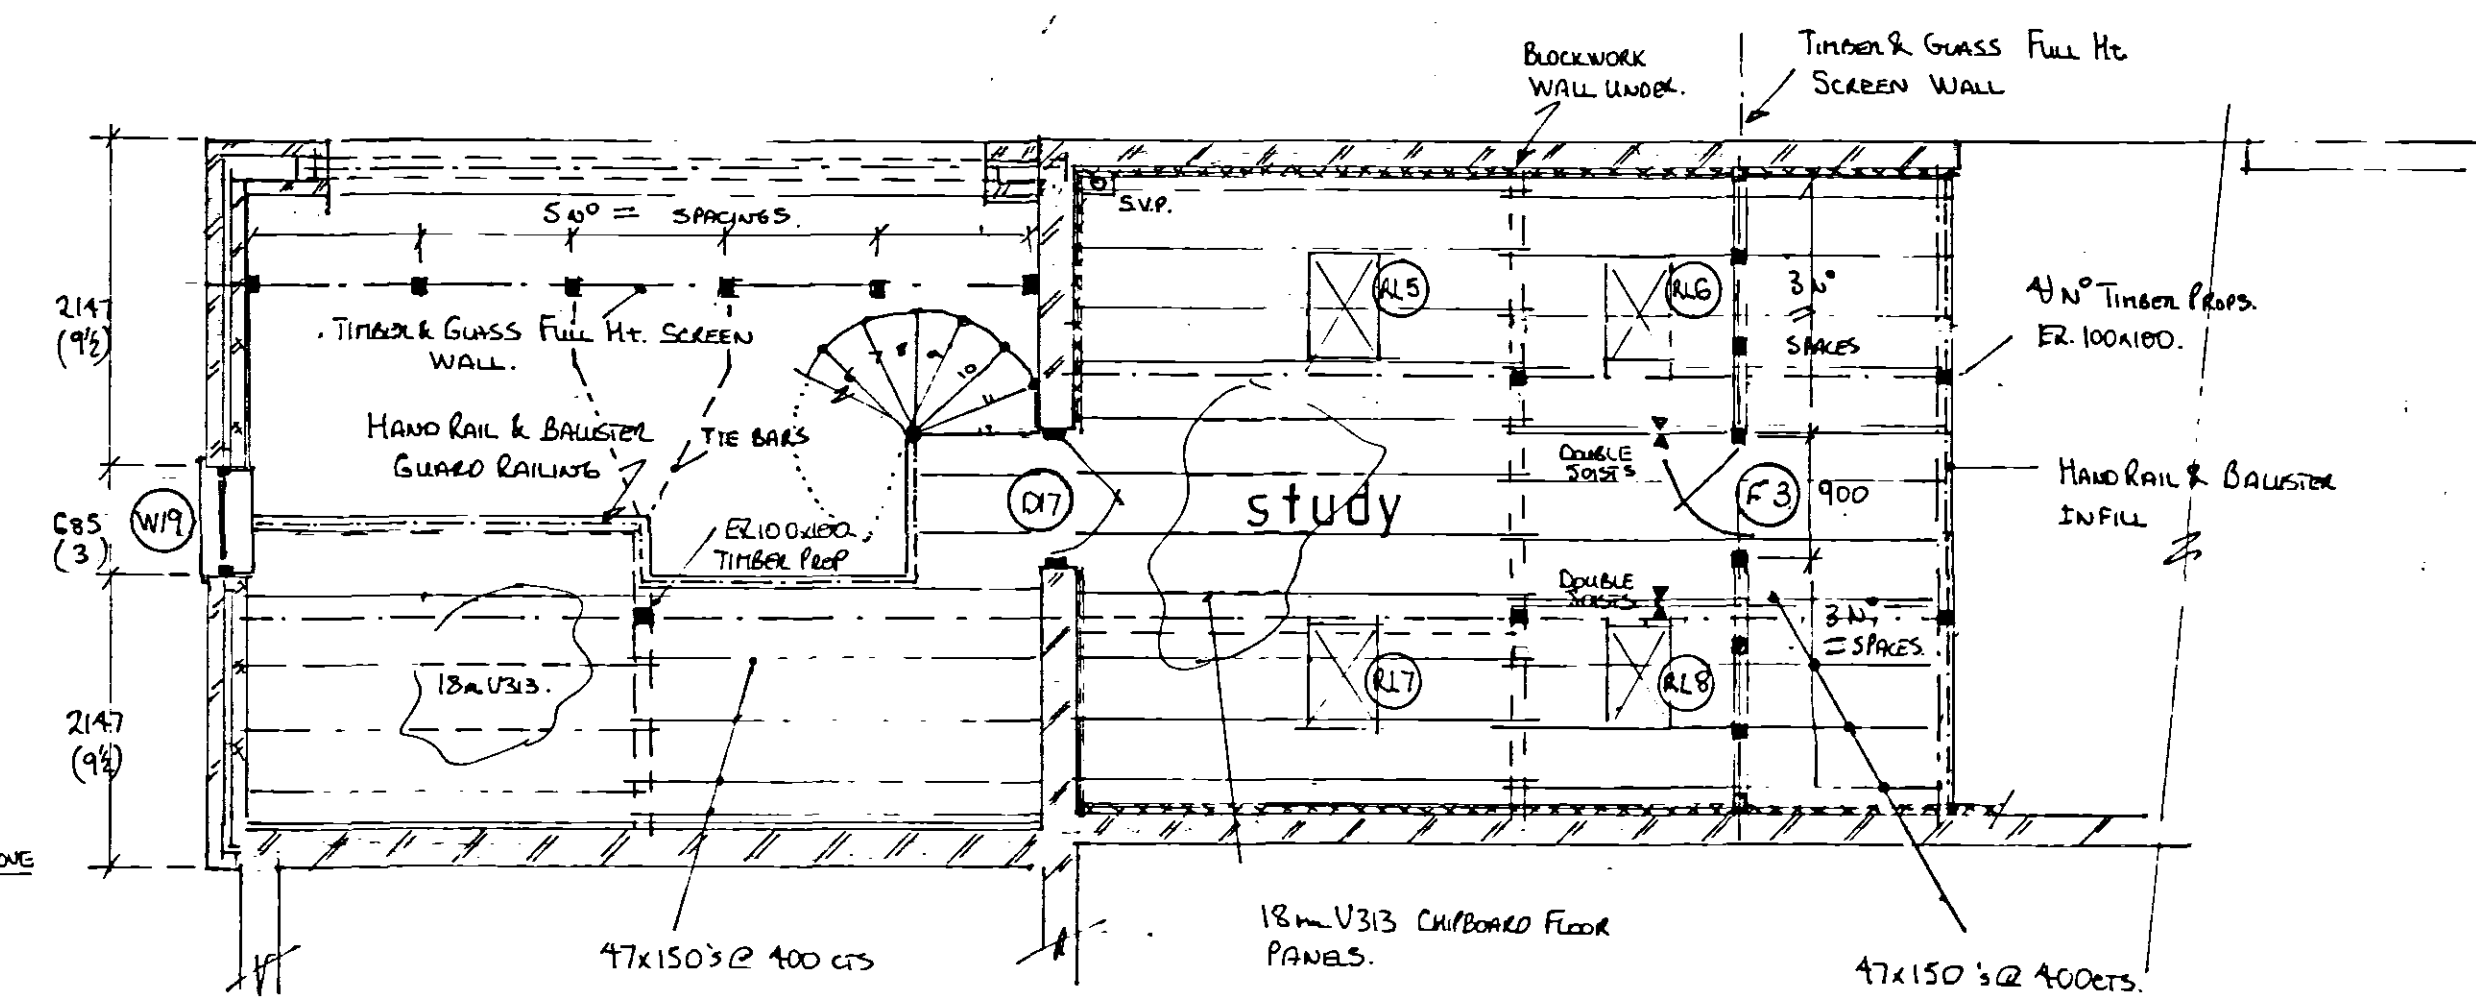
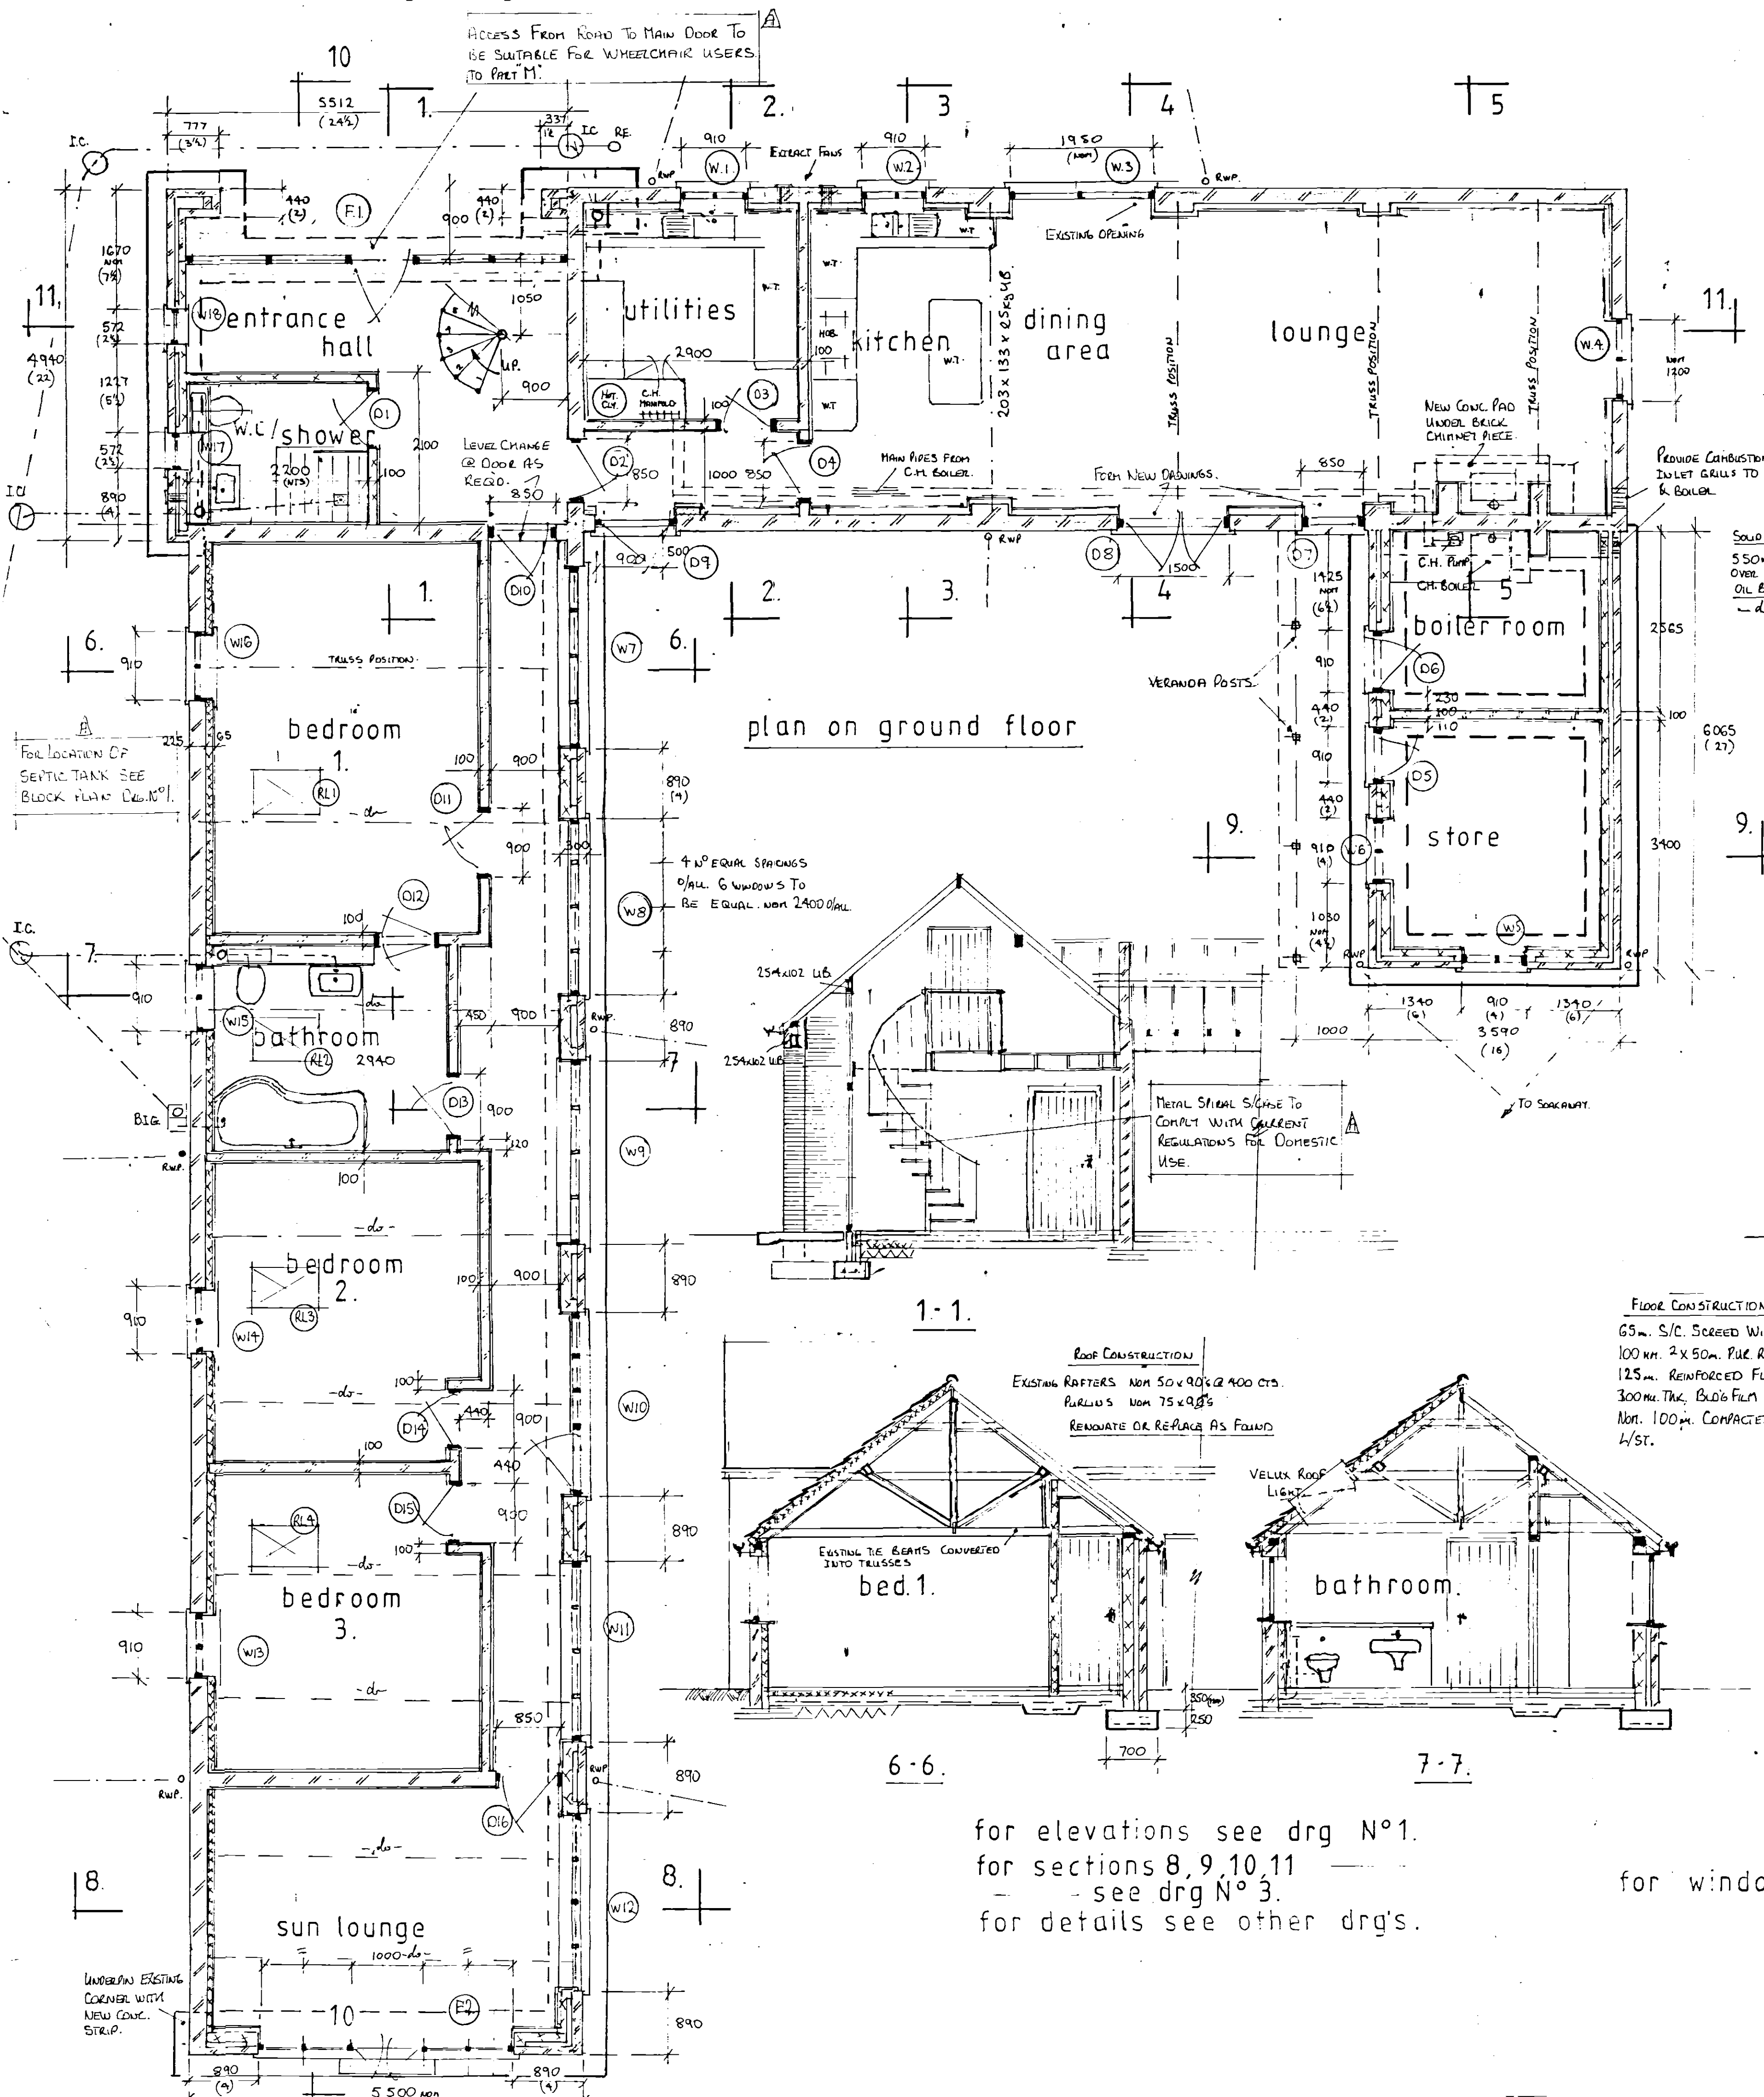
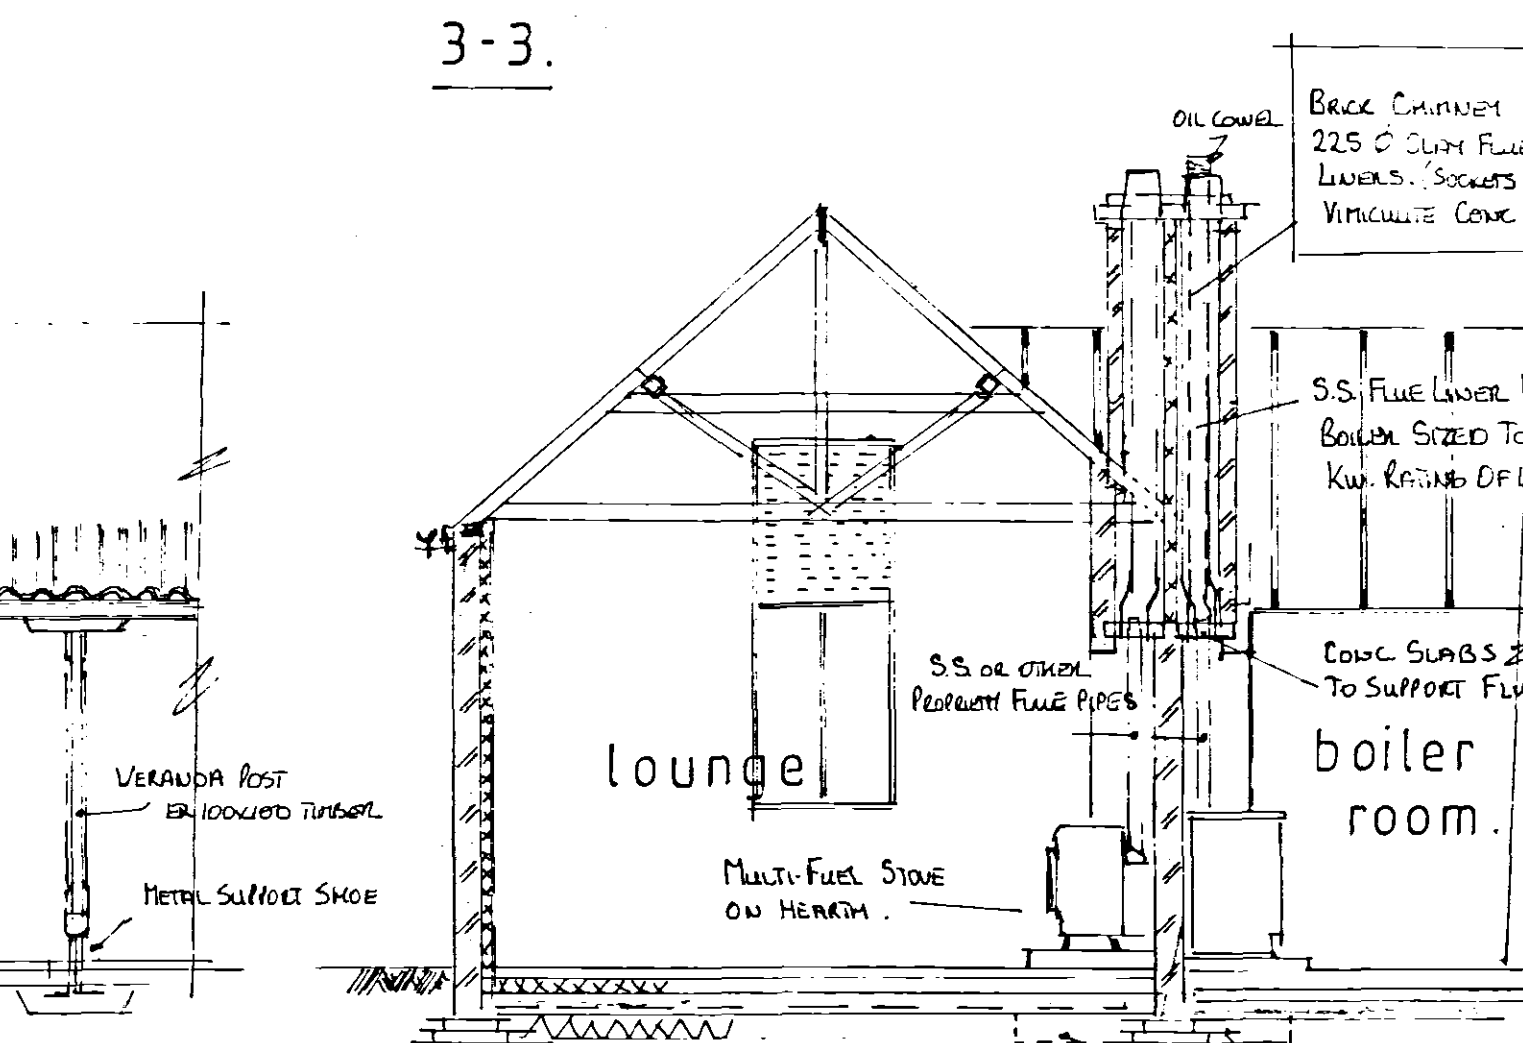
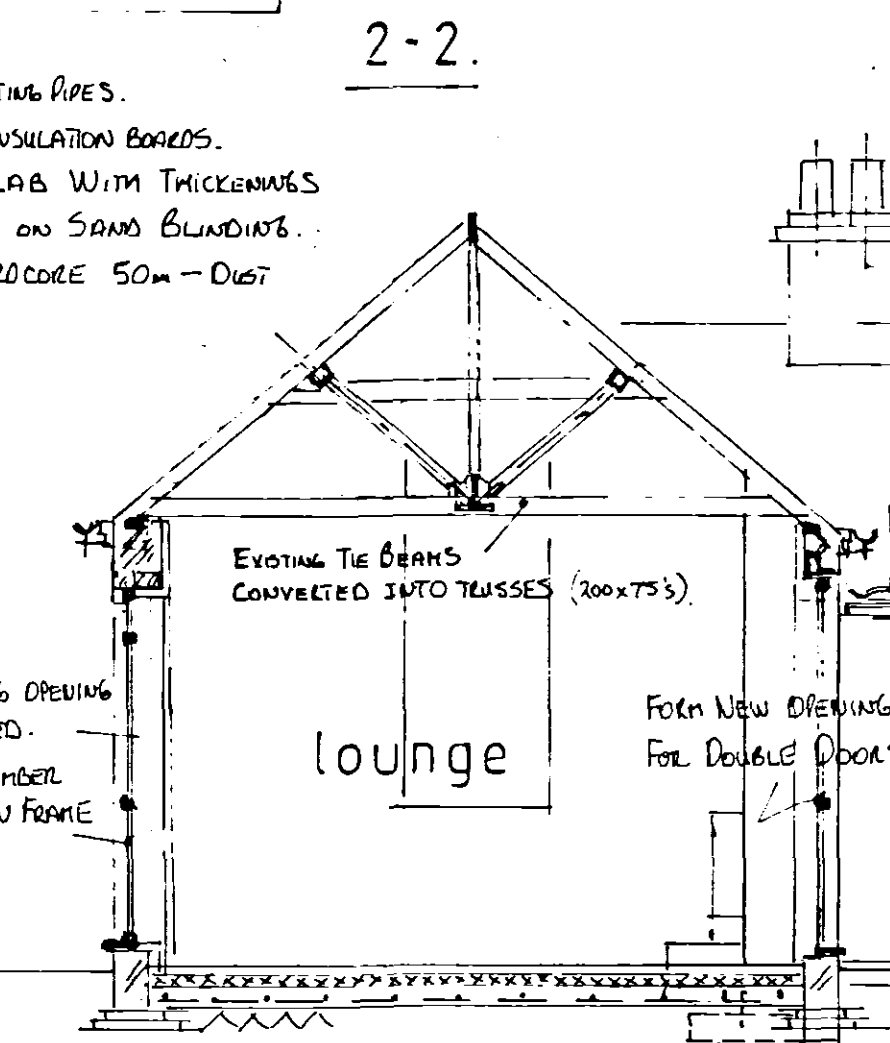


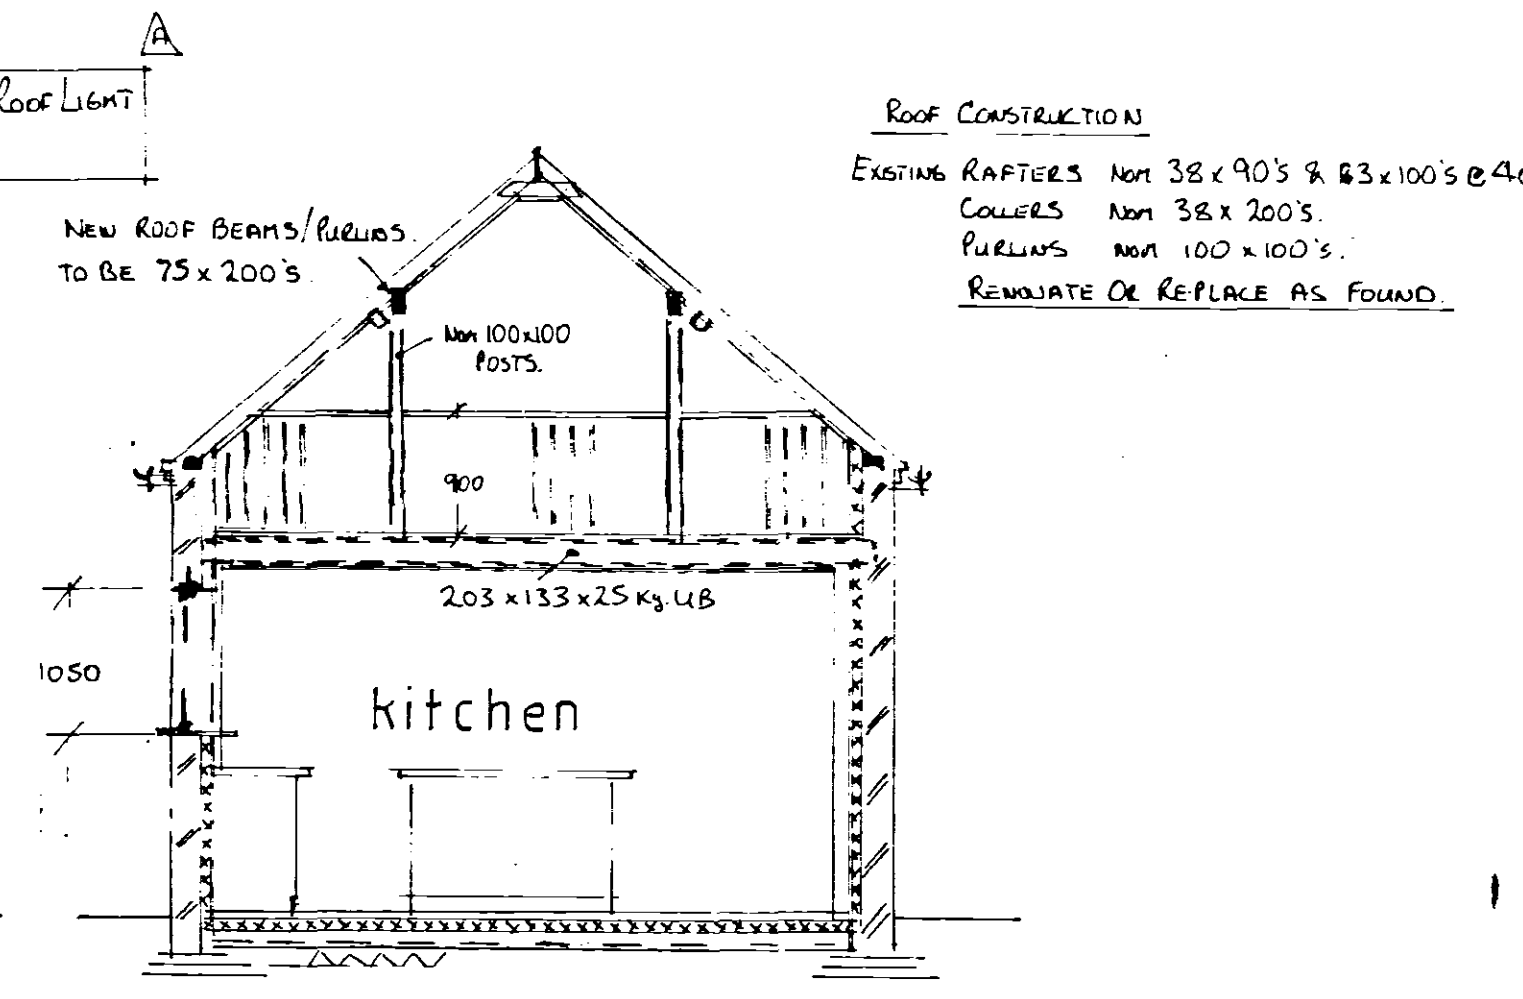

plan on upper floor/landing, study & gallery

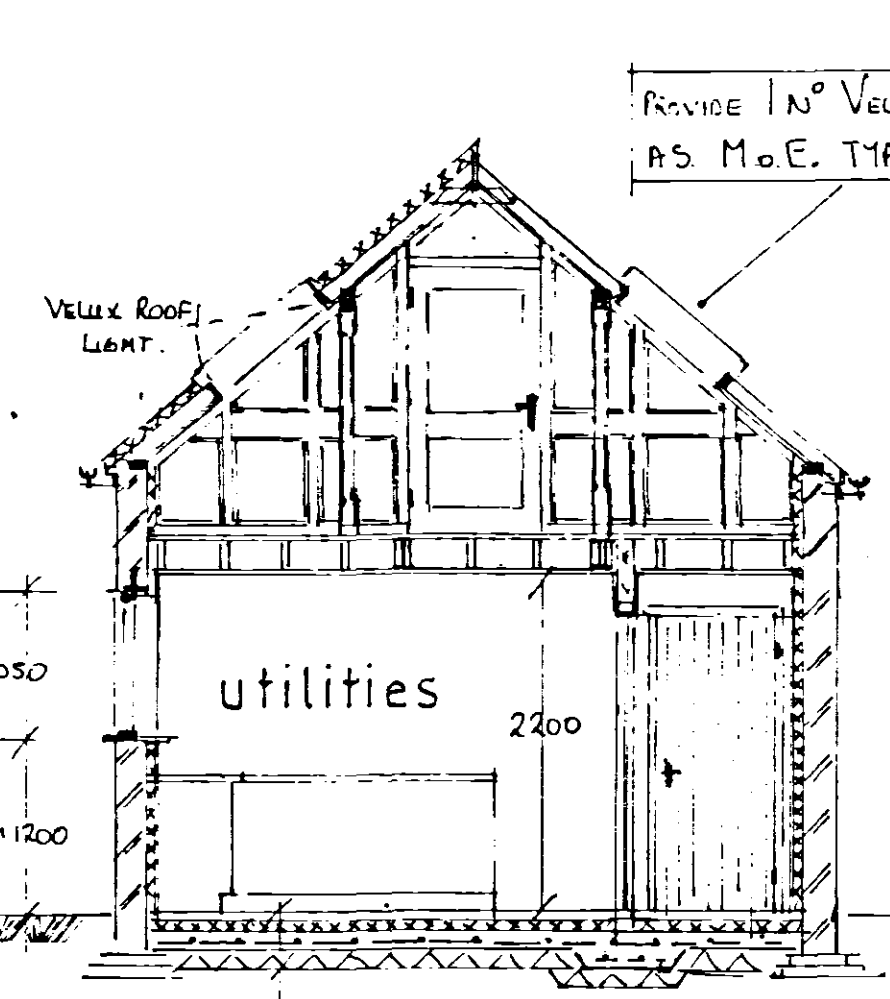

4-4.

5-5.

FLOOR CONSTRUCTION
65mm S/C. SCREED WITH HEATING PIPES.
100mm 2x50mm PUL. RIGID INSULATION BOARDS.
125mm REINFORCED FLOOR SLAB WITH THICKENERS
300mm THK. BLDG FILM D.P.M. ON SAND BLINDING.
NON. 100mm COMPACTED HARD CORE 50mm - DUST 1/ST.

for elevations see drg N°1.
for sections 8,9,10,11
see drg N°3.
for details see other drg's.

for window & door schedules & details see drg. N°8.

DETERMINE PLAN

Planning & Development
11 OCT 2003
143106