

window schedule.



N°	LOCATION	SIZE. SITE DIM'S REQUIRED.	D.G.	SAFTY	TRICKLE	OPENINGS.
W1	UTILITIES FRONT WALL.	910W x 1050H.	YES	NO	YES	YES.
2	KITCHEN		YES	NO	YES	YES
3	DINING AREA	1950 x 2150	YES	NO	YES	YES
4	LOUNGE END GABLE WALL.	1200 x 2400	YES	NO	YES	YES.
5	STORE ROOM END WALL.	910 x 1050	YES	NO	YES	YES.
6	SIDE WALL	- do -	YES	NO	YES	YES.
7	CORRIDOR. COURTYARD WALL.	2400 x 1050	YES.	NO	YES.	NO.
8	- do -	2400 x 2150	YES.	NO	YES.	YES.
9	- do -	2400 x 1050	YES	NO	YES	NO.
10	- do -	2400 x 2150	YES	IN PART.	YES	YES.
11	- do -	2400 x 1050	YES.	NO	YES	NO
12	- do -	2400 x 1050	YES	NO	YES	YES.
13	BEDROOM 3. SIDE WALL.	910 x 1050	YES	NO	YES	YES.
14	2	- do -	YES	NO	YES	YES.
15	BATHROOM	- do -	YES. OBS.	NO	YES	YES.
16	BEDROOM 1	- do -	YES	NO	YES	YES
17	W/C SHOWER GABLE SIDE WALL	572 x 1050	YES OBS.	NO	YES.	NO.
18	ENTRANCE HALL	- do -	YES.	NO	YES	NO
19	1ST FLOOR LANDING	685 x 1050	YES.	NO	YES.	NO.
20.						

frame

N°	LOCATION	SIZE. SITE DIM'S REQUIRED.	D.G.	SAFTY	TRICKLE	OPENINGS.
F1.	FRONT ENTRANCE & MAIN DOOR.	5300W x 3100H.	YES	YES	YES	NO
2	SUN LOUNGE FULL HT GABLE WITH FLEX DOORS.	3500 x 4100	YES	YES	YES	YES
3	1ST. FLOOR SCREEN WITH DOOR.	4200 x 2300	NO	YES	NO	NO

roof lights.

N°	LOCATION.	SIZE (VELUX N°)	D.G.	SAFTY	CONSERVATION	ESCAPE.
RL1.	BEDROOM 1	M08 780 x 1400	YES	NO	YES	NO
2	BATHROOM	- do -	YES	NO	YES	NO
3	BEDROOM 2	- do -	YES	NO	YES	NO
4	BEDROOM 3	- do -	YES	NO	YES	NO
5	STUDY.	F06 660 x 1180	YES	NO	YES	NO
6	- do -	- do -	YES	NO	YES	NO
7	- do -	- do -	YES	NO	YES	NO
8	- do -	M08 780 x 1400	YES	NO	YES	YES.

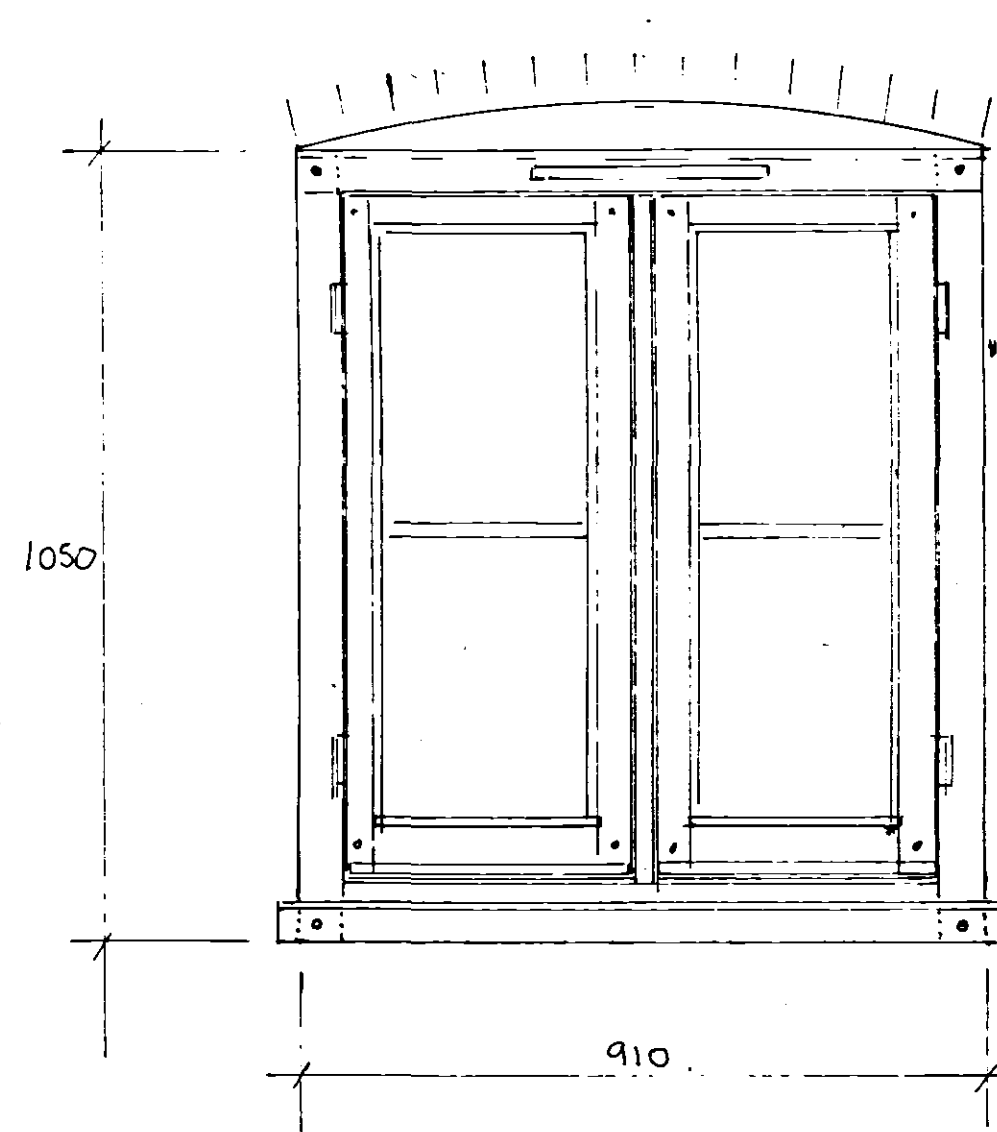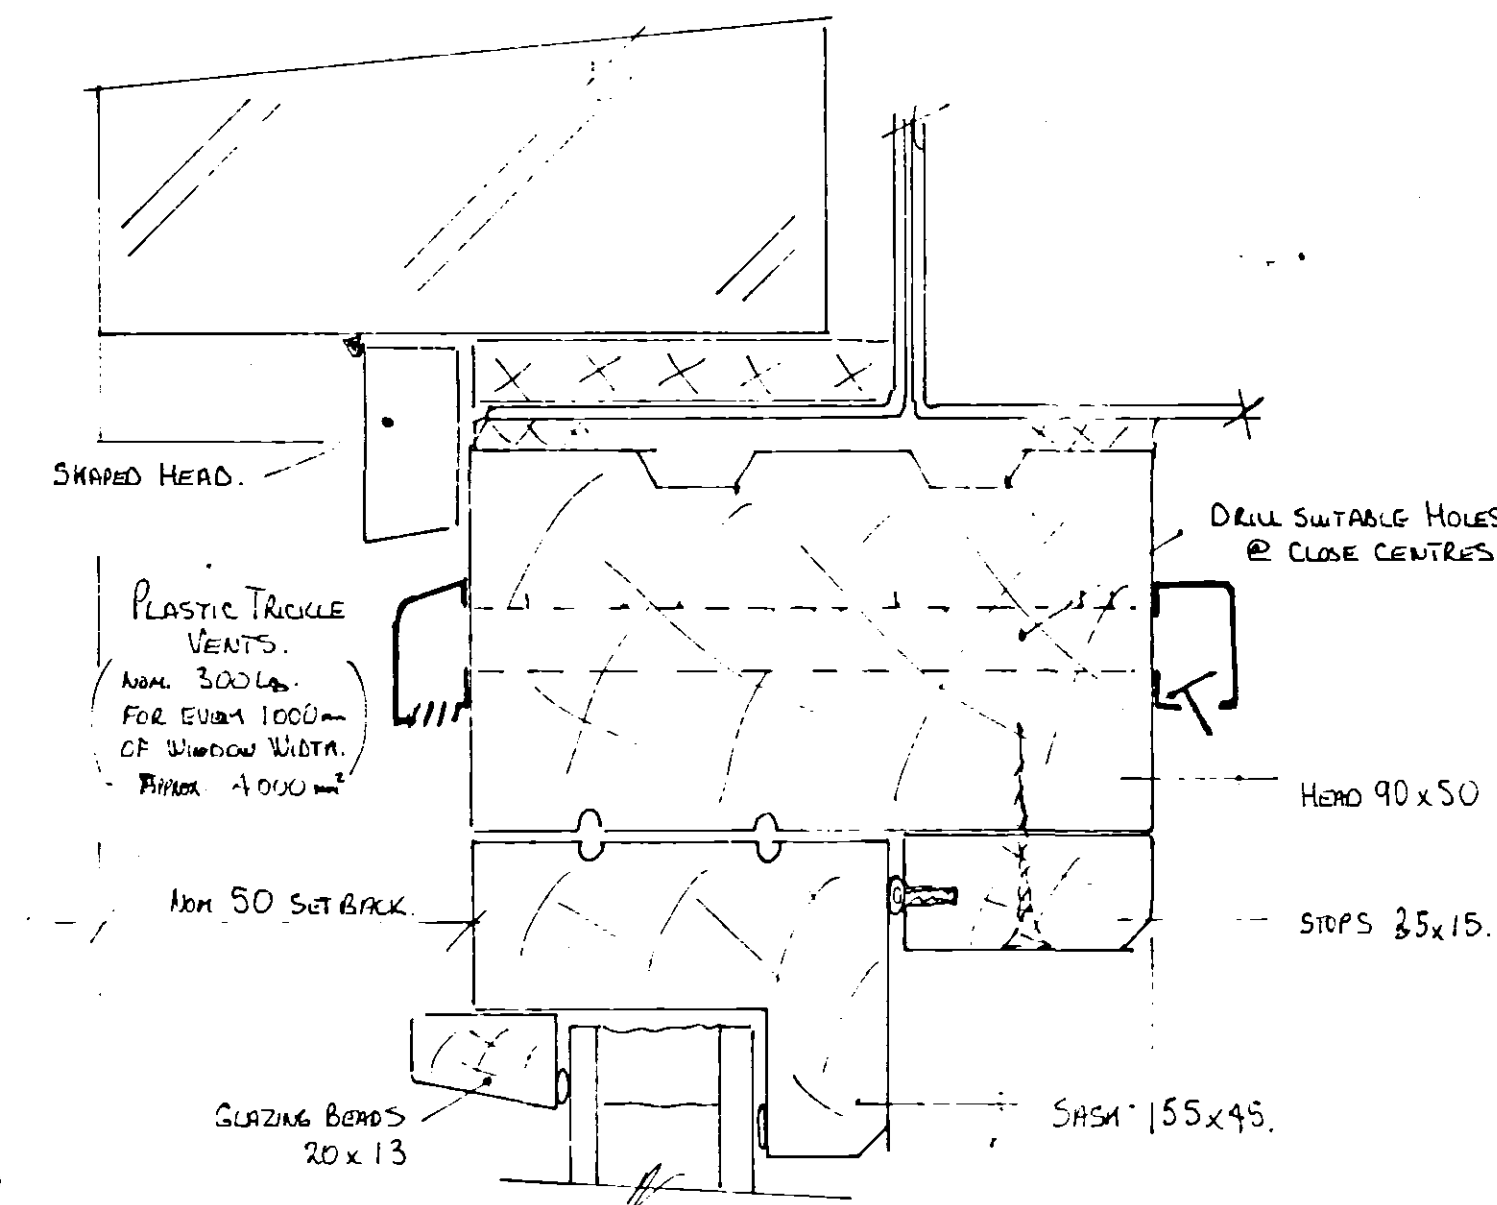

WINDOWS. W. 1. 2. 13. 14. 15. 16.

typical details for all windows (full size)

door

N°	LOCATION.	SIZE. SITE DIM'S REQUIRED.	D.G.	SAFTY.	TYPE	FRAME OR LINING.
01.	SHOWER ROOM.	807W x 2000H.	NO	NO	L.B.	LINING.
2	ENTRANCE HALL TO LIVING AREA.	- do -	NO	NO	F.L.B.	FRAME
3	UTILITIES.	- do -	NO	NO	L.B.	LINING
4	2ND. TO LIVING ROOM.	- do -	NO	NO	F.L.B.	FRAME
5	STORE EXTERNAL.	- do -	NO	NO	F.L.B.	FRAME
6	BOILER ROOM	- do -	NO	NO	F.L.B.	FRAME
7	LOUNGE TO VERANDA.	- do -	NO	NO	F.L.B.	FRAME
8	LOUNGE TO COURTYARD	1500 x 2000	YES	YES	PURPOSE MADE	FRAME
9	CORRIDOR TO COURTYARD	850 x 2000	YES	YES	STABLE DOOR.	FRAME
10	ENTRANCE HALL TO BEDROOMS.	807 x 2000	NO	NO	F.L.B.	FRAME
11	BED 1.	- do -	NO	NO	L.B.	LINING
12	BED 1. TO BATHROOM. (TWIN DOORS)	- do -	NO	NO	L.B.	LINING
13	BATH ROOM FROM CORRIDOR.	- do -	NO	NO	L.B.	LINING
14	BED 2.	- do -	NO	NO	L.B.	LINING
15	BED 3.	- do -	NO	NO	L.B.	LINING
16	SUN LOUNGE FROM CORRIDOR.	- do -	NO	NO	F.L.B.	FRAME
17	UPPER LANDING TO STUDY.	- do -	NO	NO	L.B.	LINING
18						
19						
20						

GENERAL NOTES

ALL WINDOWS AND DOORS ARE TO HAVE A SIMPLE, STURDY LOOK. WITHOUT ANY DECORATIVE MOULDINGS.

SECTIONS NOTED ARE NOMINAL. ACTUAL SIZE OF OPENINGS WILL NEED TO BE CHECKED.

ALL TIMBER SECTIONS ARE TO BE CUT TO SIZE WITH A FINE TOOTHED SAW BLADE AND ONLY SANDED TO FINISH. CHAMFERS CAN BE PLANNED OR ROUTED.

JOINTS TO BE FINGER TYPE GLUED AND DOWELED.

ALL TIMBERS TO BE SELECTED SOFTWOOD.

TWO COATS CLEAR WOOD PRESERVATIVE TO BE APPLIED BEFORE STAINING. 1ST COAT. 50% DILUTE WITH W.P. 2ND ++ APPLY NEAT.

AIR TIGHTNESS TO BE CONTROLLED BY STRIP INSERTS.


GLASS TO BE BEDDED WITH SILICONE. PROVIDE DRAIN PACKINGS & WEEP SLOTS IN BTM. RETAINING BEADINGS.

FRAMES TO BE SEALED TO B/WK. WITH SUITABLE COLOURED SILICONE MASTIC.

DOOR FURNITURE FROM THE BLACK ANTIQUE RANGE.

for locations see drg N°2.

for details of frames & doors see drg. N°9.

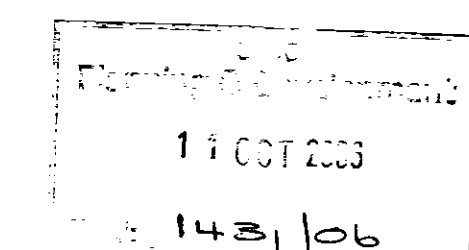

DETERMINED PLAN

C.W.8.

P.P. CON. COMP.