


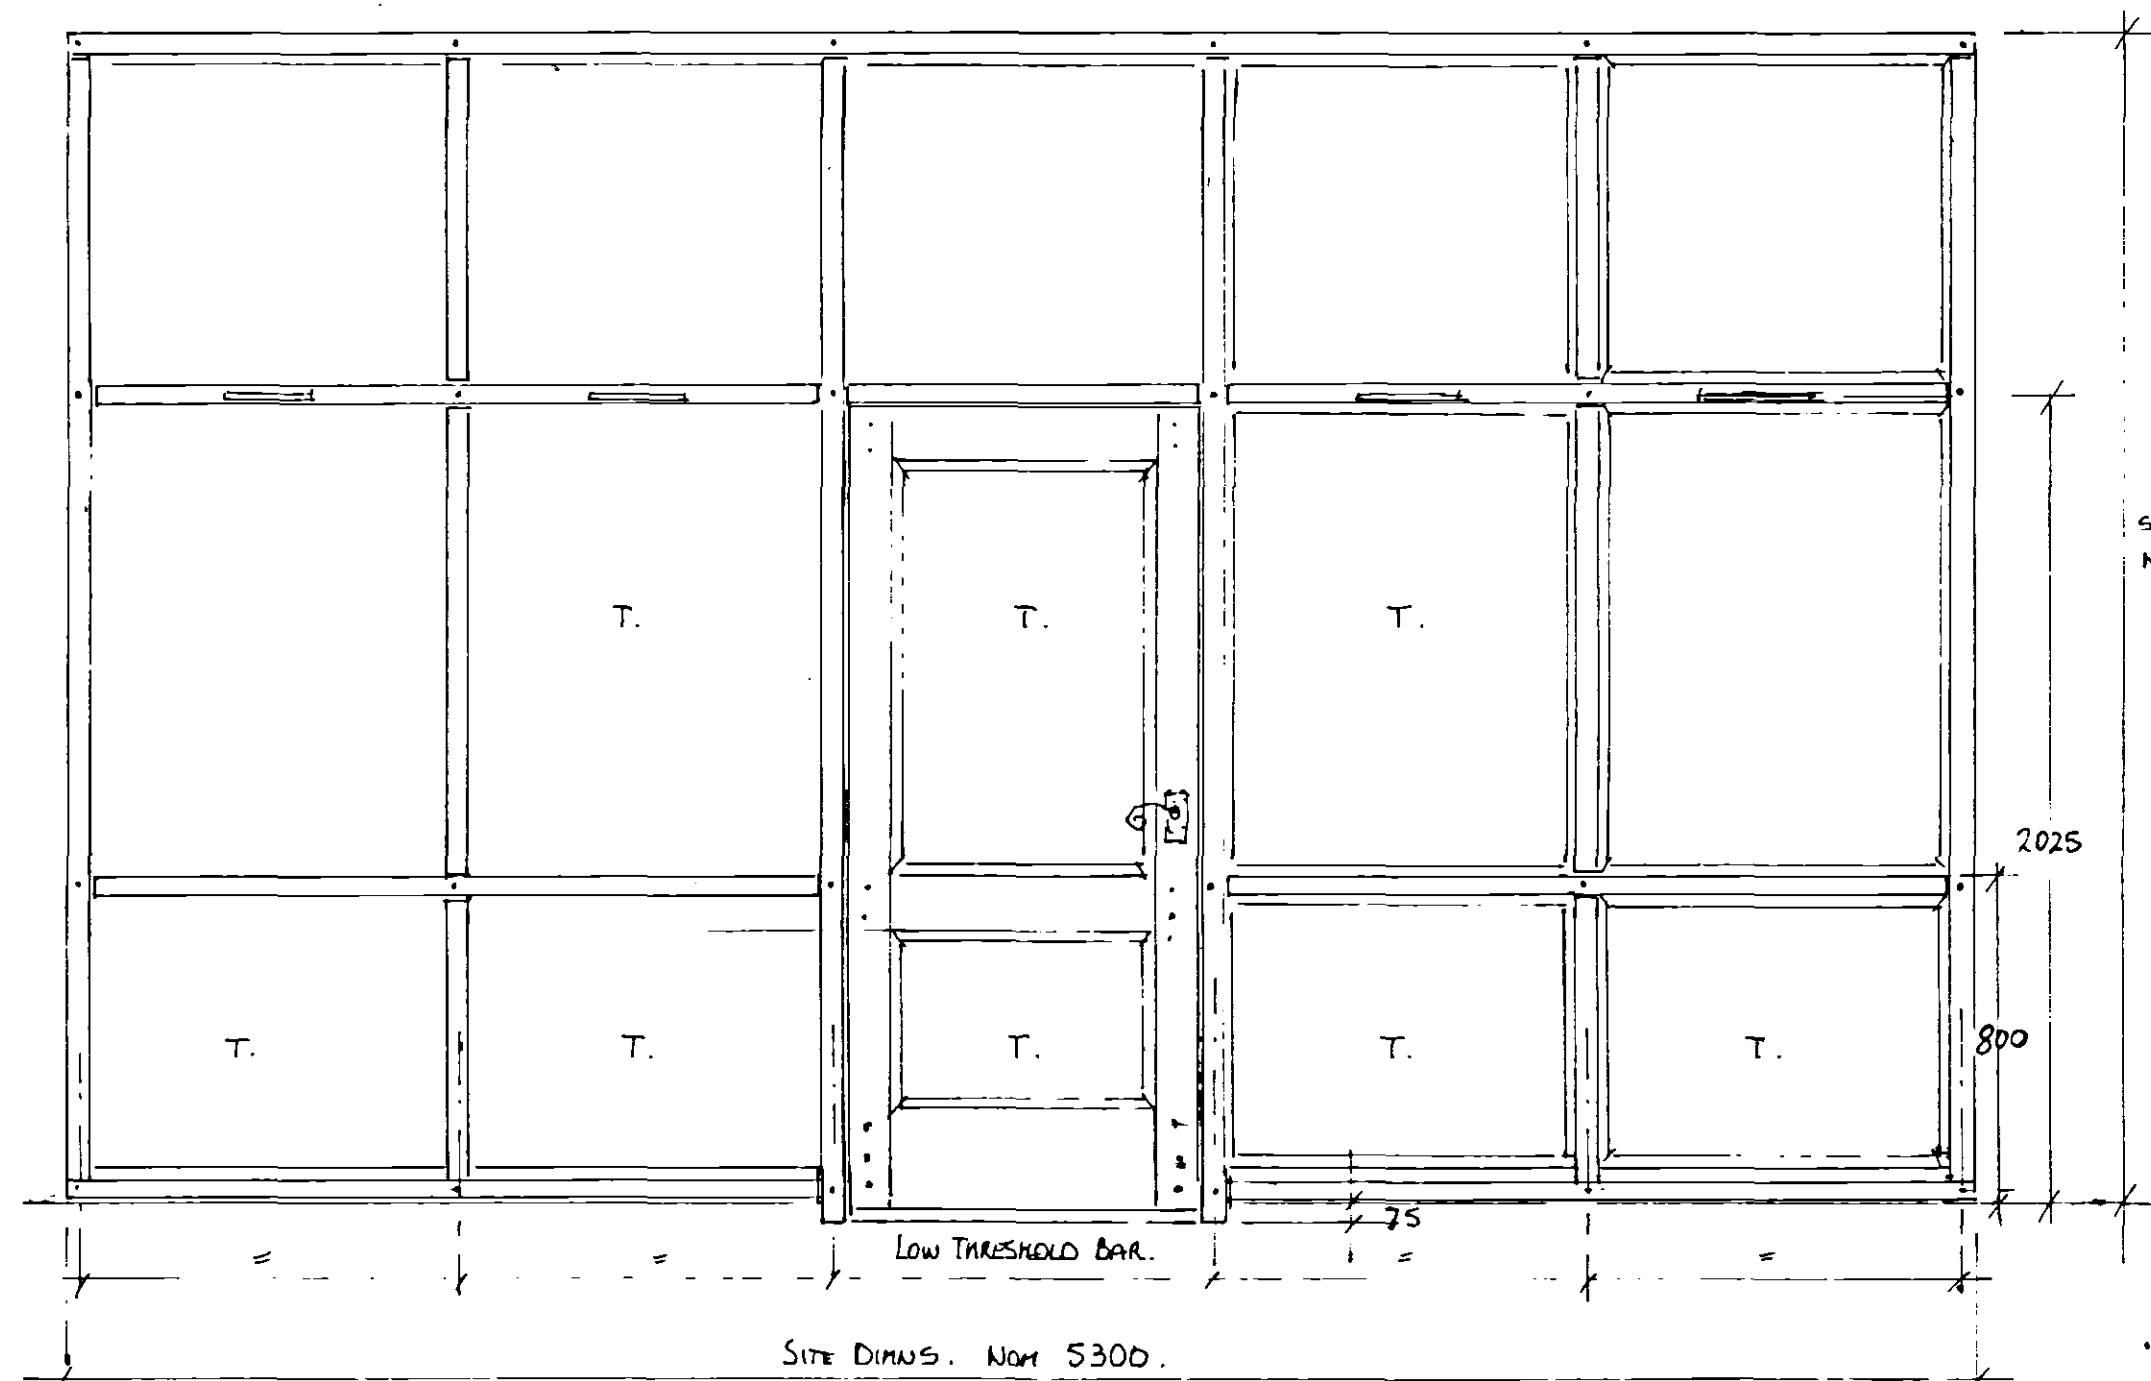
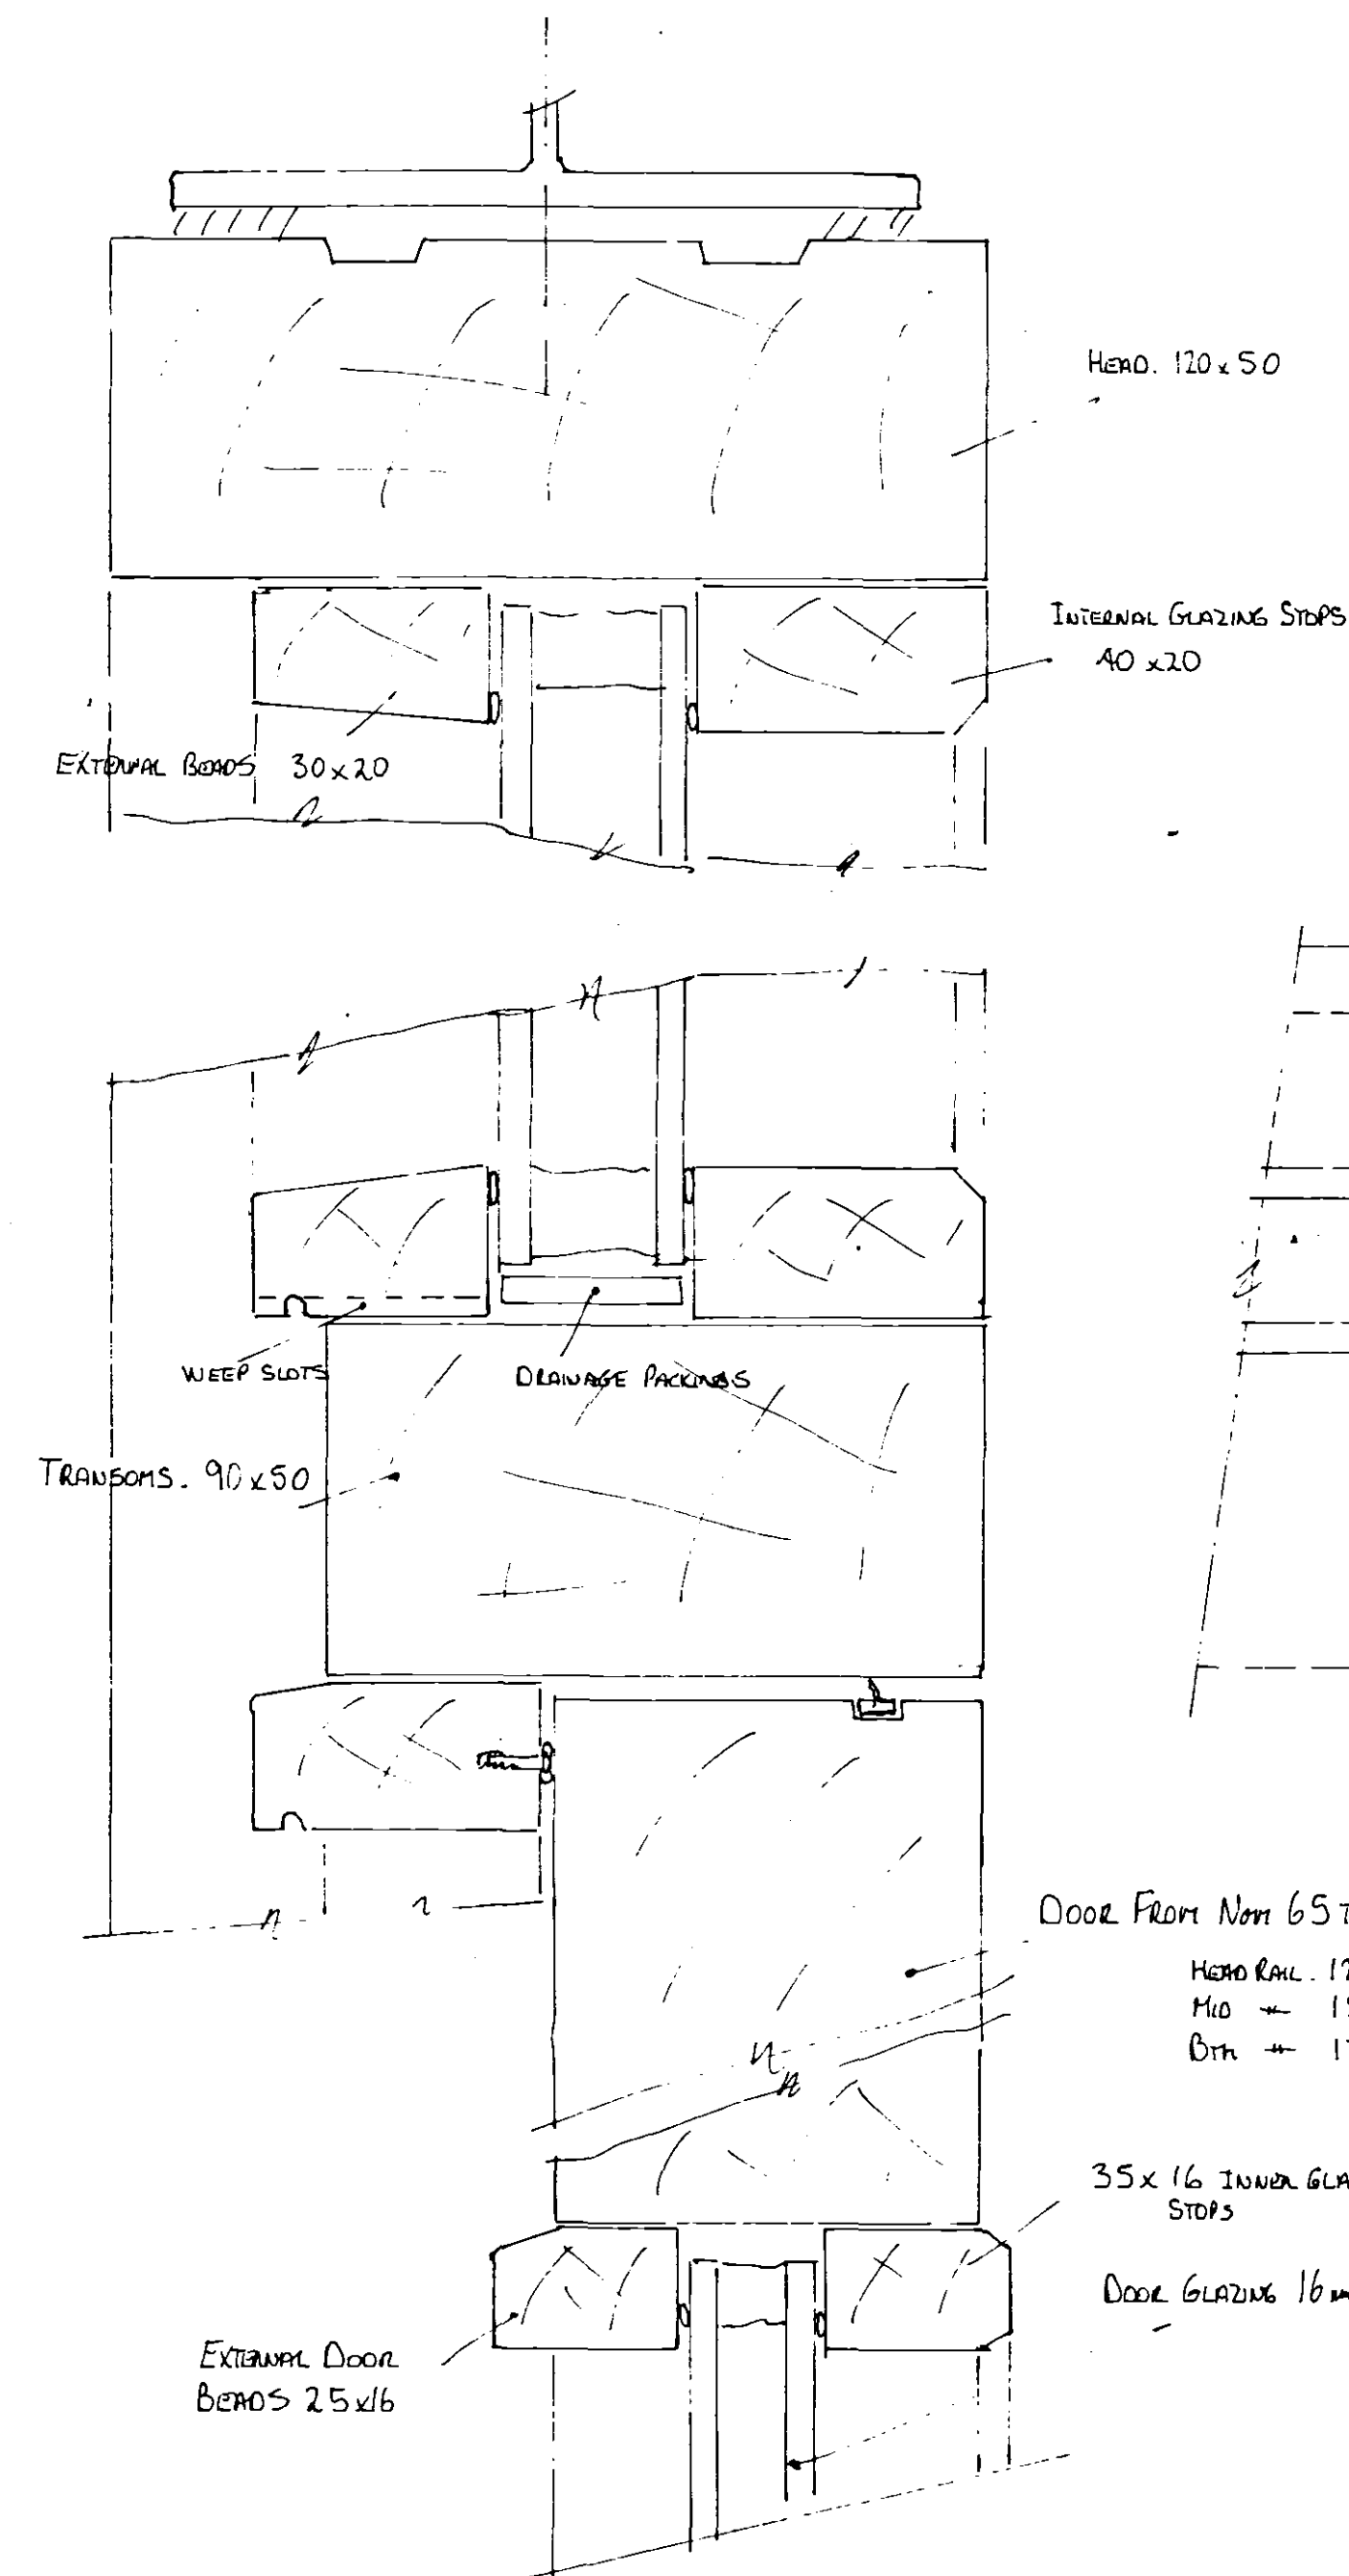


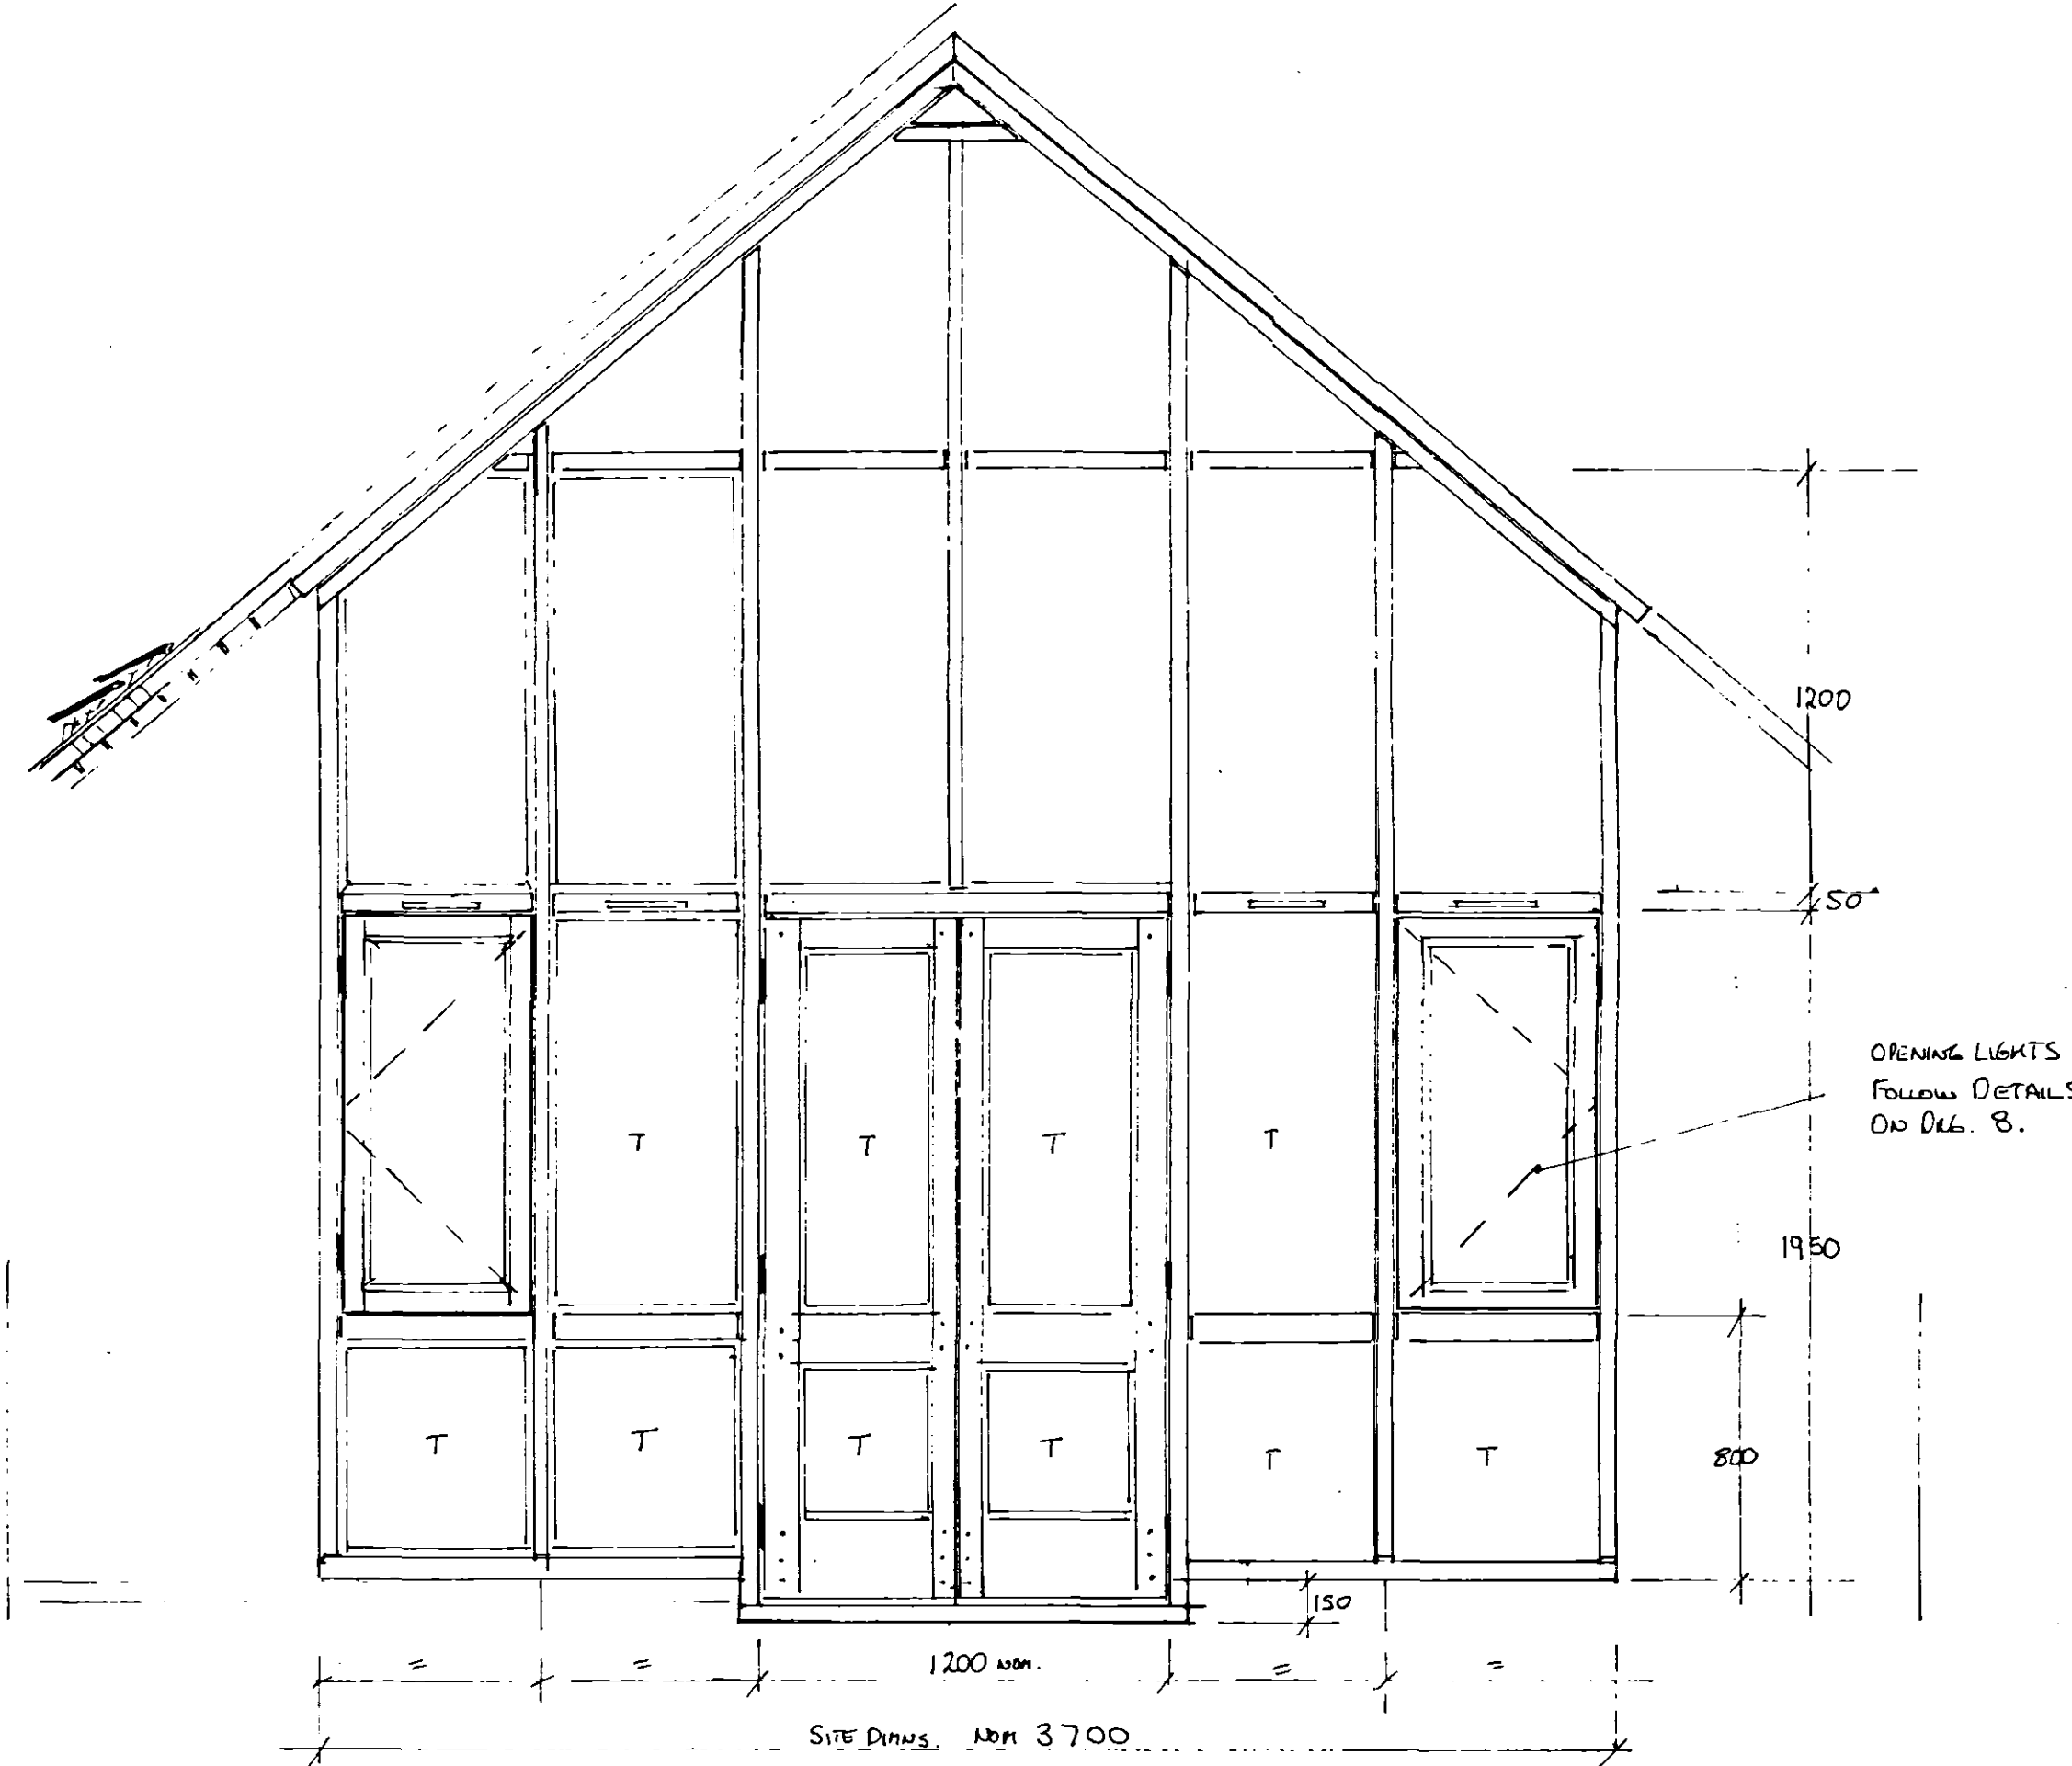


frame 1

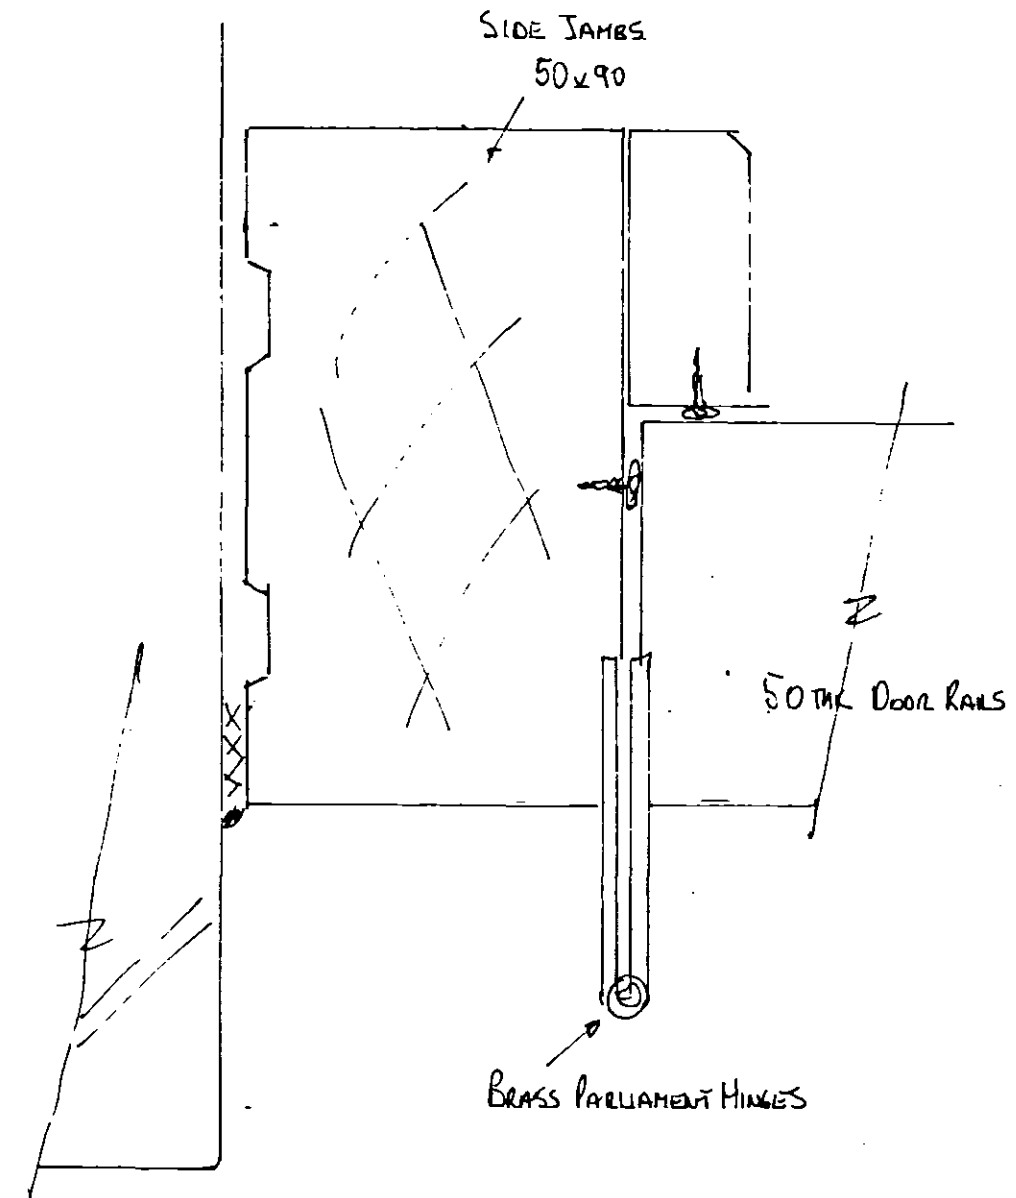

typical frame details
others as windows.

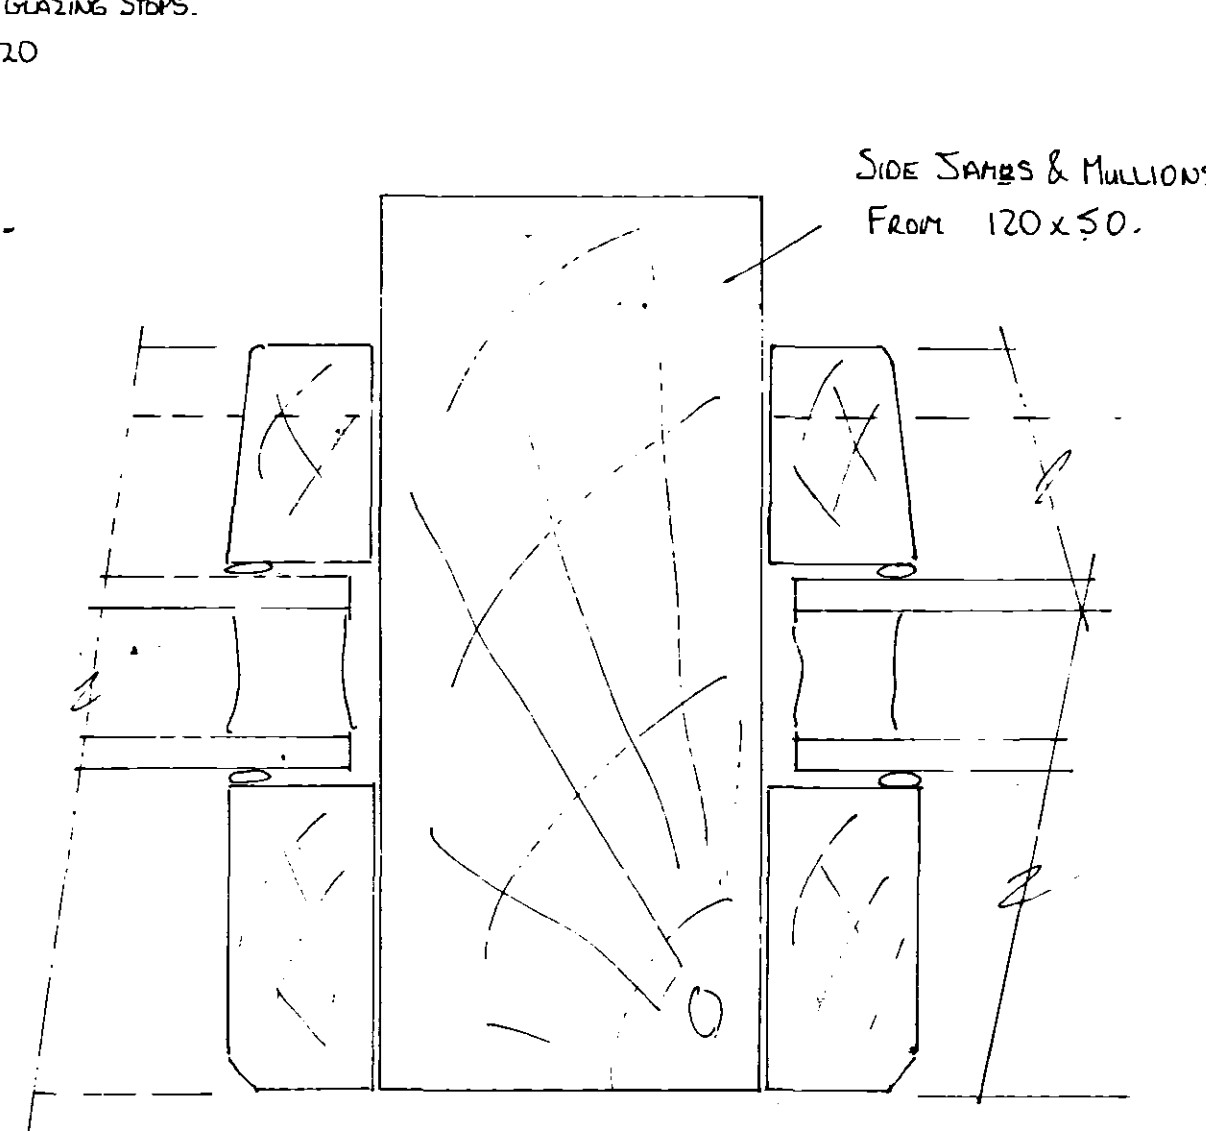

frame 2.

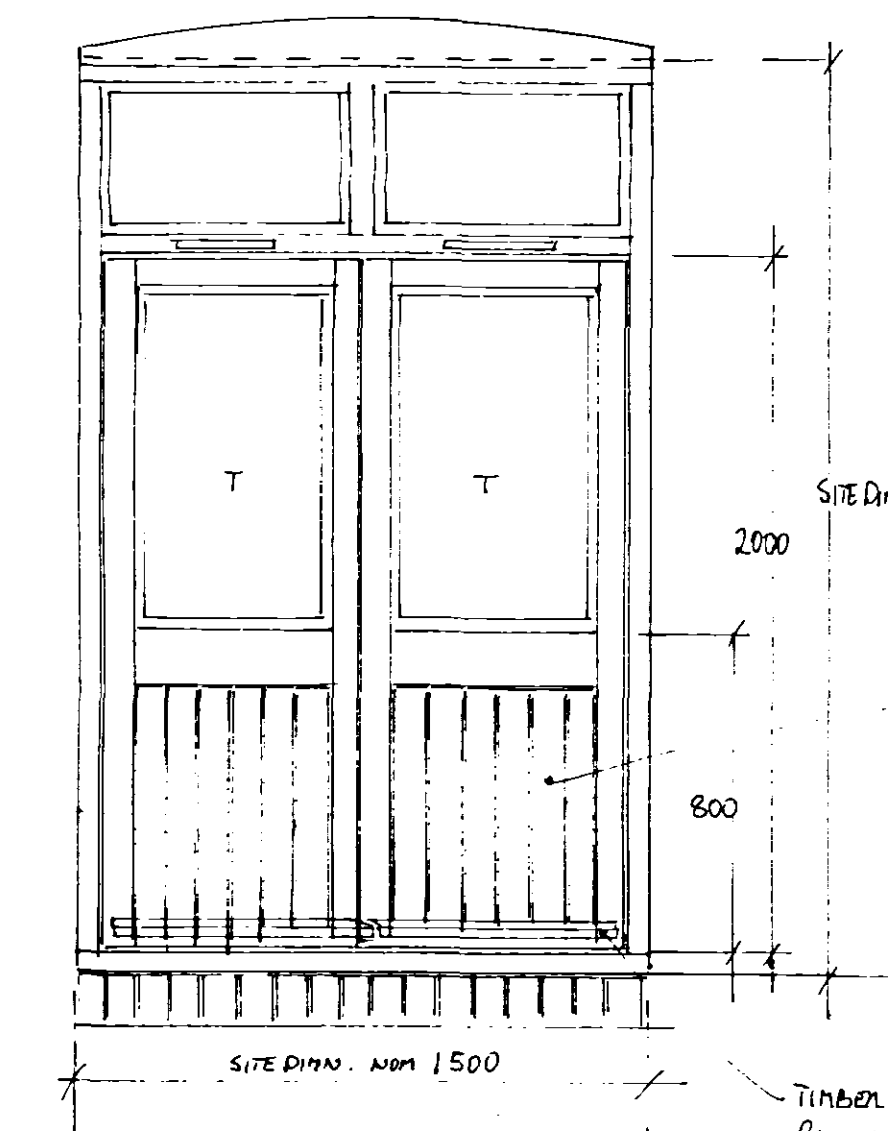


door D8.

N.B. SOME WINDOWS HAVE T&G. BEO. IN BTM. SECTIONS. ALL FULL HT DOORS / WINDOWS TO HAVE TIMBER SUB CILL WITH ENG. BLUE BRICK LOWER.

12mm THK T&G. BEO. BACK UP WITH 25mm CELEST. P.W. BEO. FINISH INTERNALLY WITH 12mm EXT. PLY.

TIMBER WEATHER BOARD. PROVIDE ALL COMBINED DRAUGHT STRIP & WATER BAR.

other doors & windows not drawn will follow details already shown

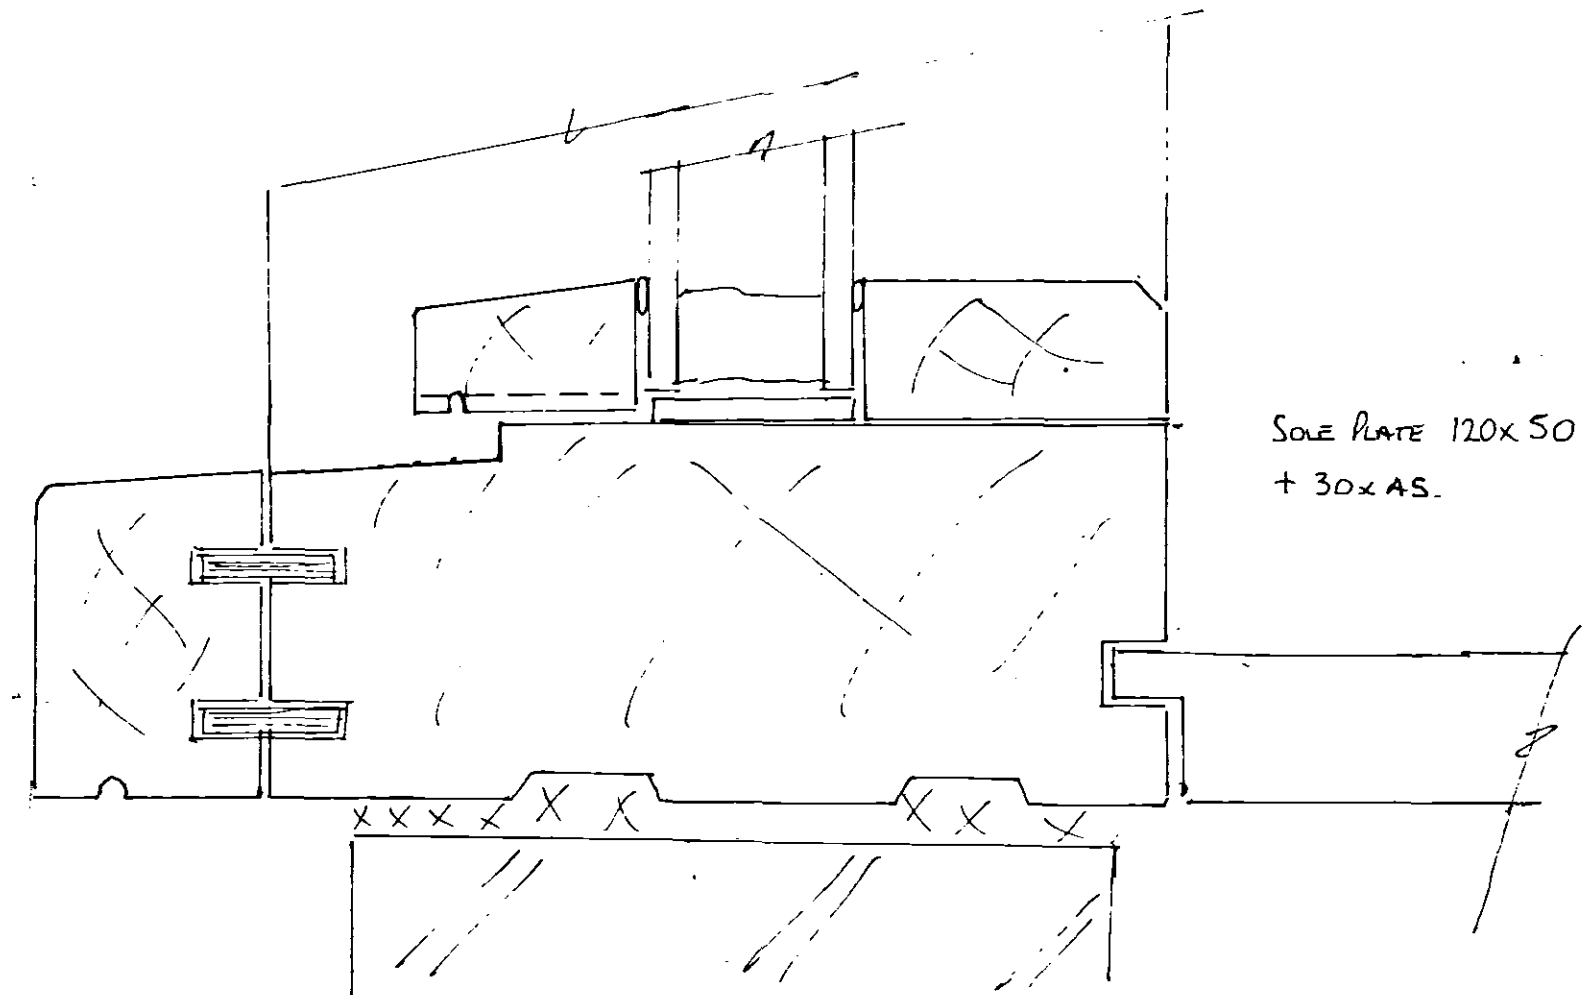

17 OCT 2023
1431/06

DETERMINED
PLAN

C.W. 9. PP CON COMP