



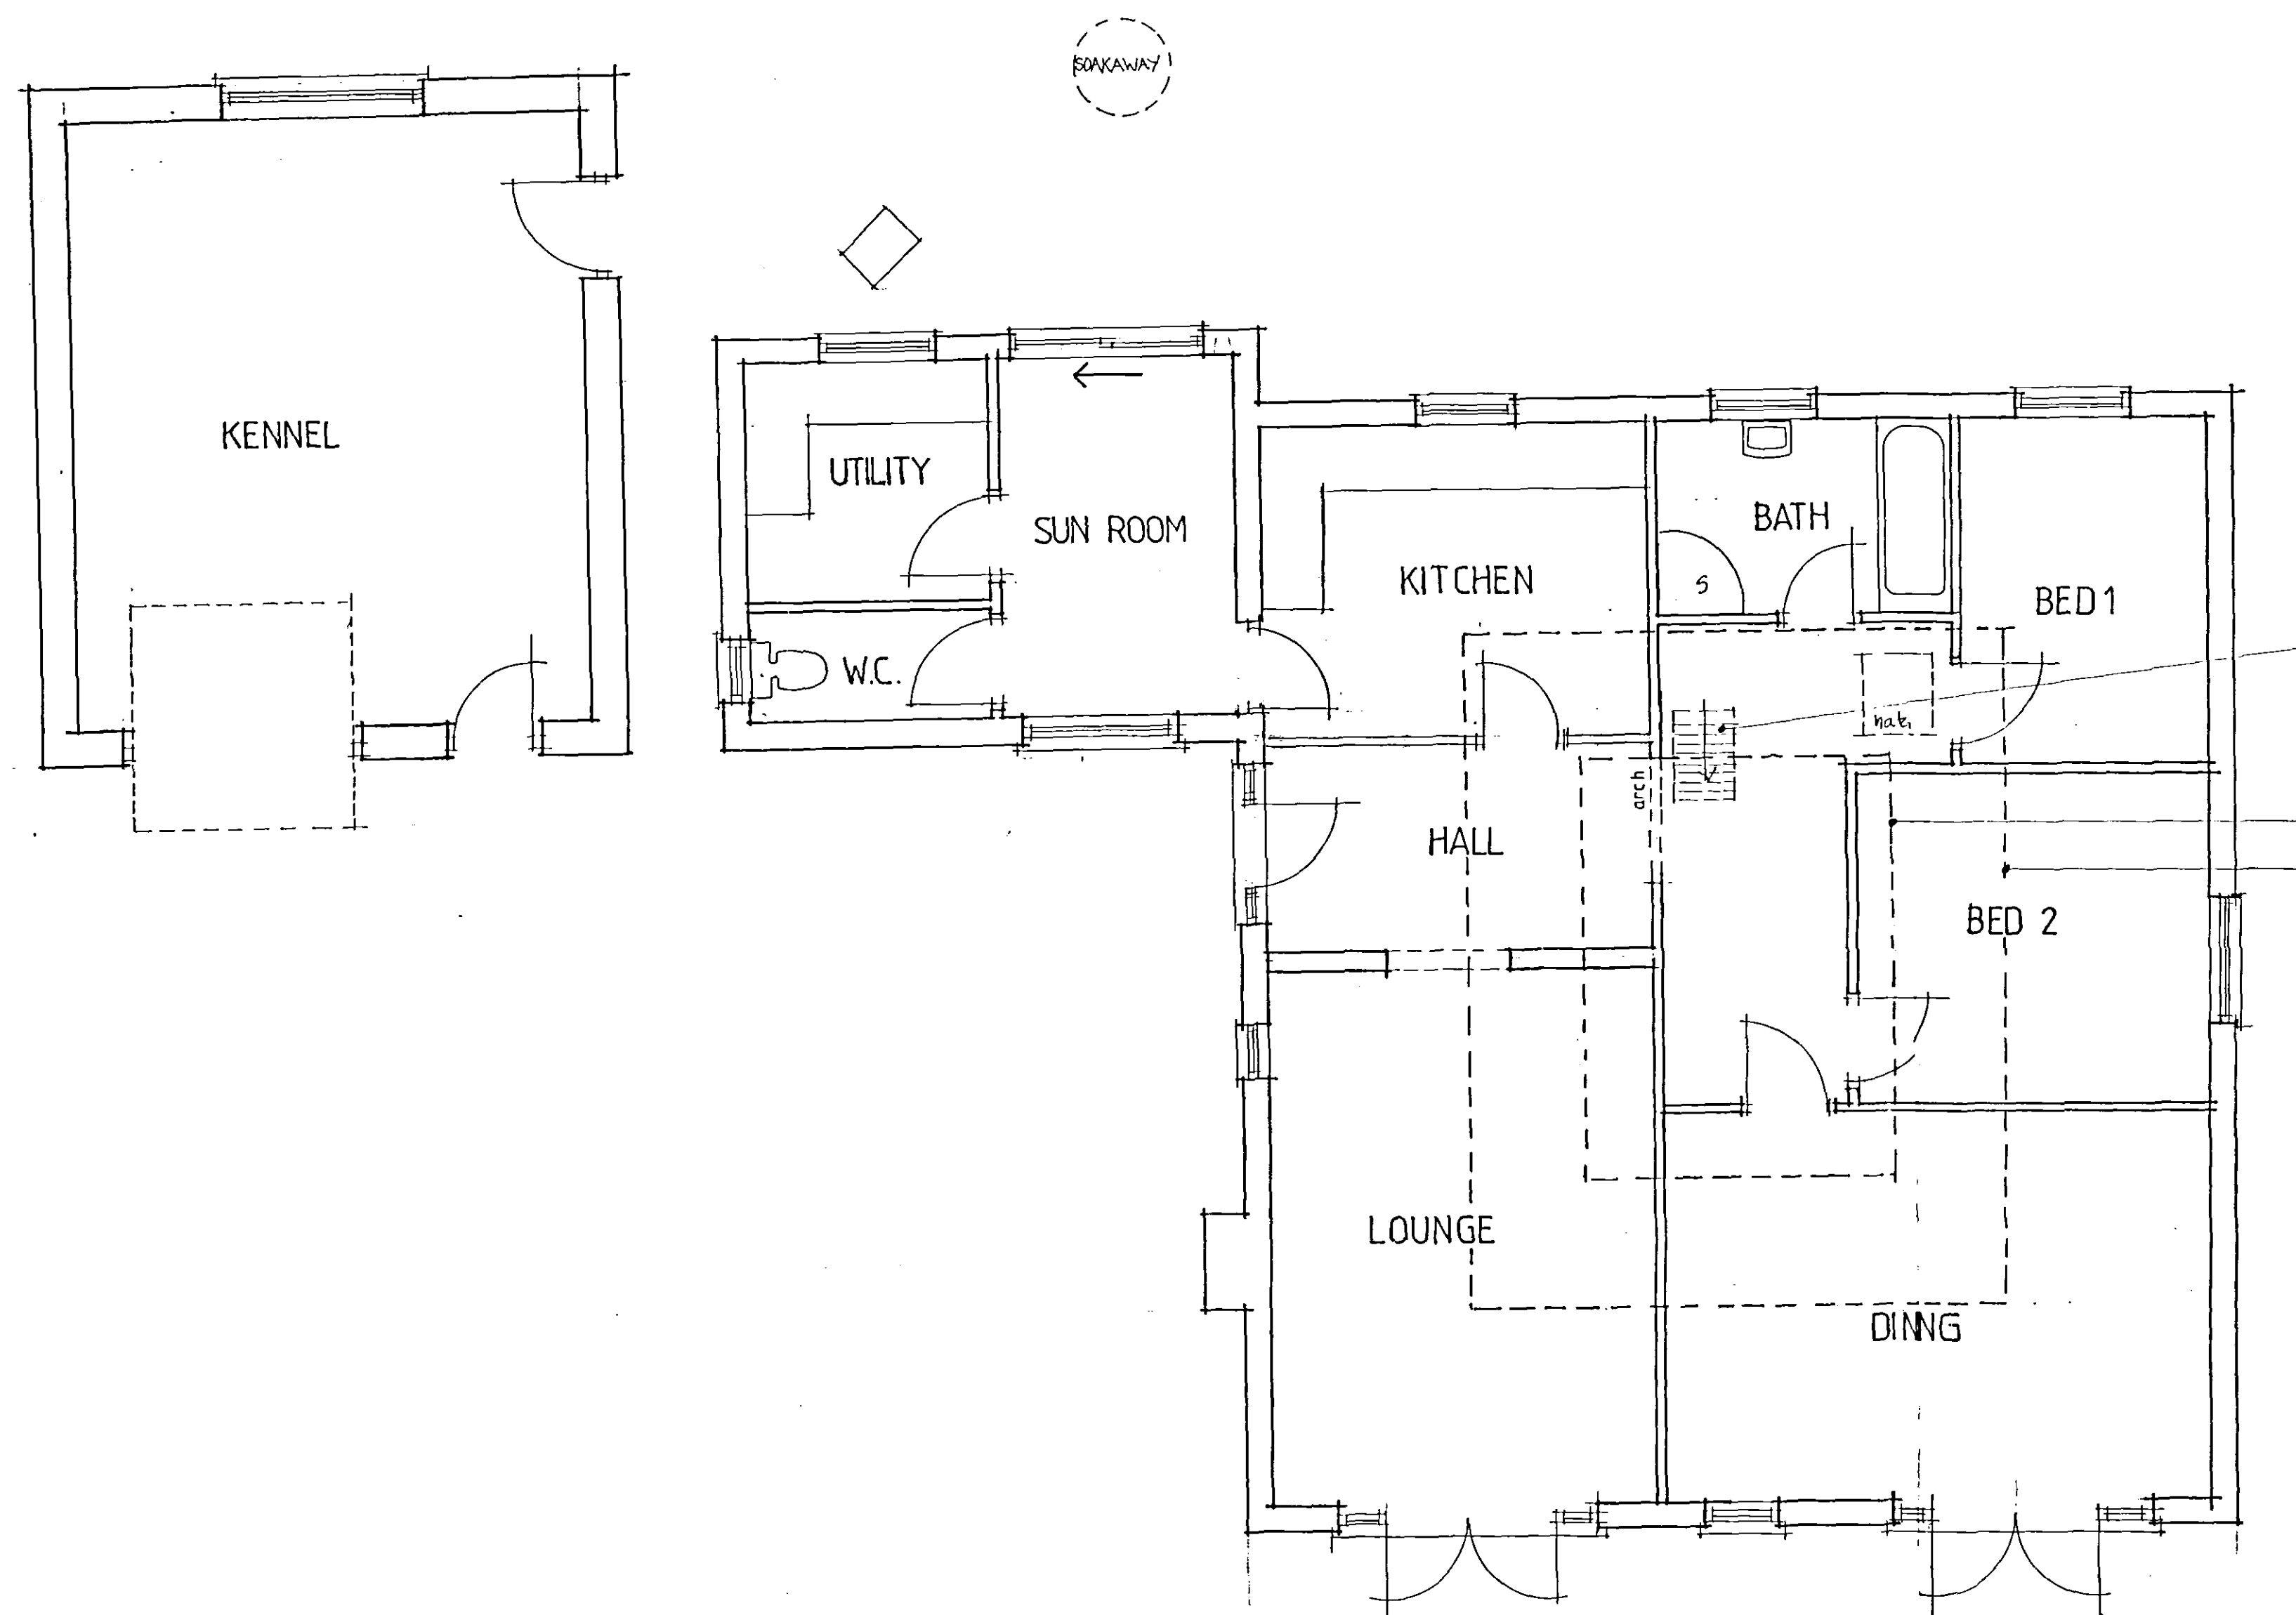

PLAN 1:50

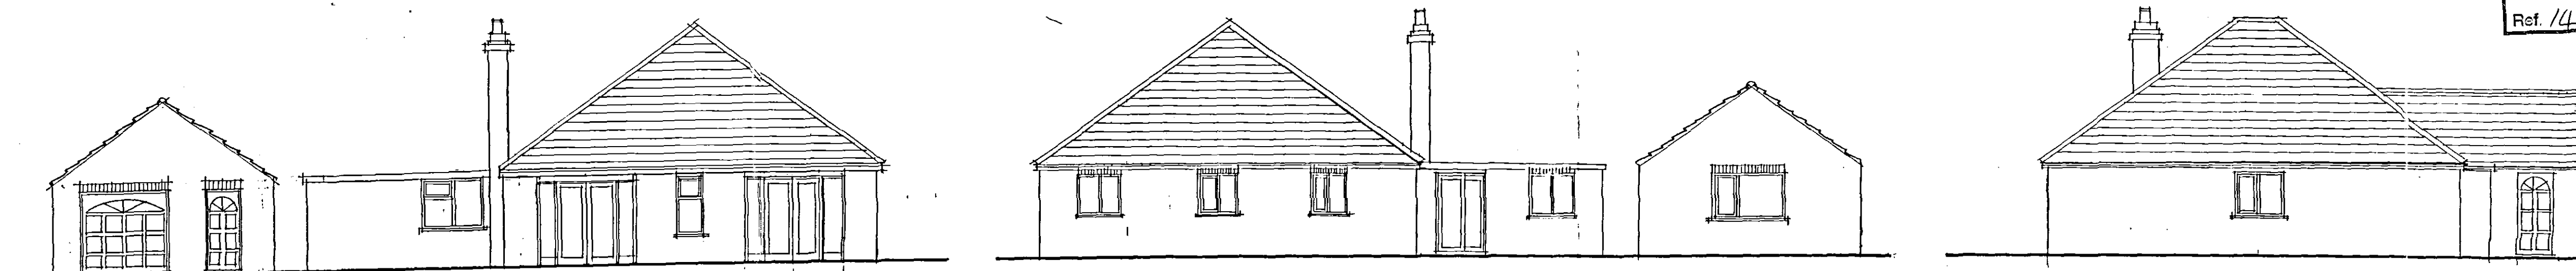

FRONT

REAR

SIDE

ELEVATIONS 1:100

revisions

The copyright of this drawing is retained by the Architects.
It is not to be reproduced without permission.
All levels and dimensions to be checked on site by
general contractor before work is put in hand.

client
MRS. P. HAVARD,
job
HOMEFIELD WESTDALE DROVE, DONINGTON.
drawing
PLAN AS EXISTING

D B Lawrence & Associates
Architects

30 Handley Street
Sleaford
Lincs
NG34 7TQ

DETERMINED

PLANTel: 01529 302541
Fax: 01529 413960
Email: dbla@eliteuk.net

date	drawn	checked	scale
AUG 03	LAC/JA		1:50 / 100
drawing no.			
H141-01			

SHDC
PLANNING & DEVELOPMENT
28 NOV 2003
Ref. /438/03