


block plan including landscaping proposals

scale 1:200

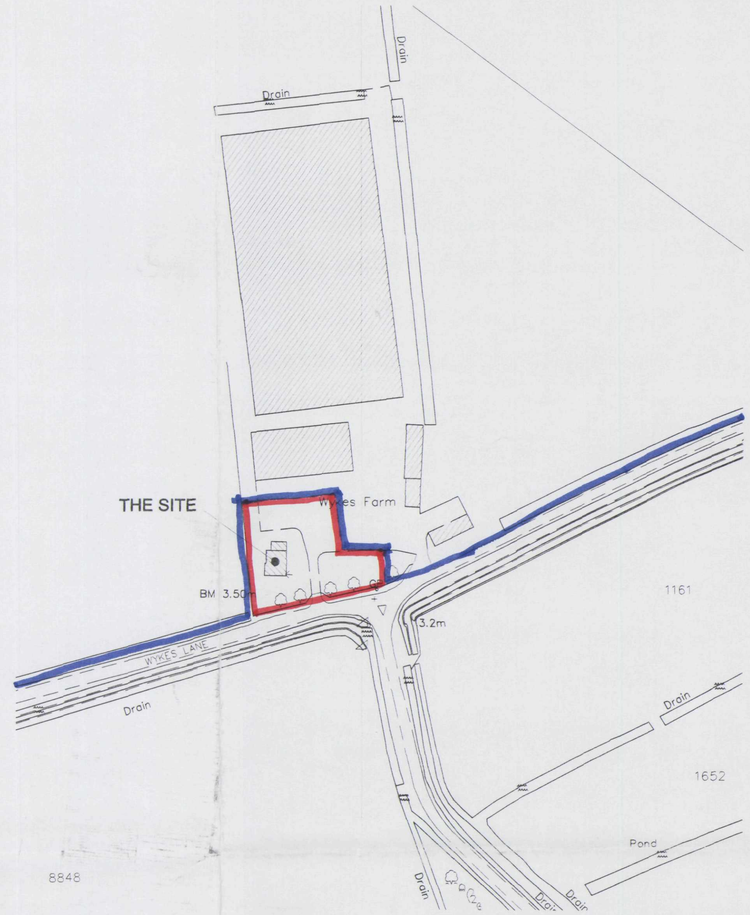

location plan

scale: 1/1250

AMENDMENTS

A

DETERMINED PLAN

SHDC
Planning & Development
0 1 NOV 2004
Ref: 1464/04

L. A. Building Design
Architectural and Surveying Practice
55 Hannam Boulevard
Spalding
Lincolnshire PE11 1LB
Telephone/Fax: Spalding (01775) 711437

Peter S Lithgow MCIOB MBIAT
Member of the Chartered Institute of Building and
Member of the British Institute of Architectural Technologists

project
Proposed Bungalow at
Wykes Farm, Wykes Lane, Donington,
Spalding, Lincolnshire.

client
MR & MRS S PUGH

drawing
BLOCK PLAN AND LOCATION PLAN

date	scale(s)
SEP 2004	1:200 1:1250
drawn by	checked
Peter Lithgow	
job no.	drawing no.
04/16	03