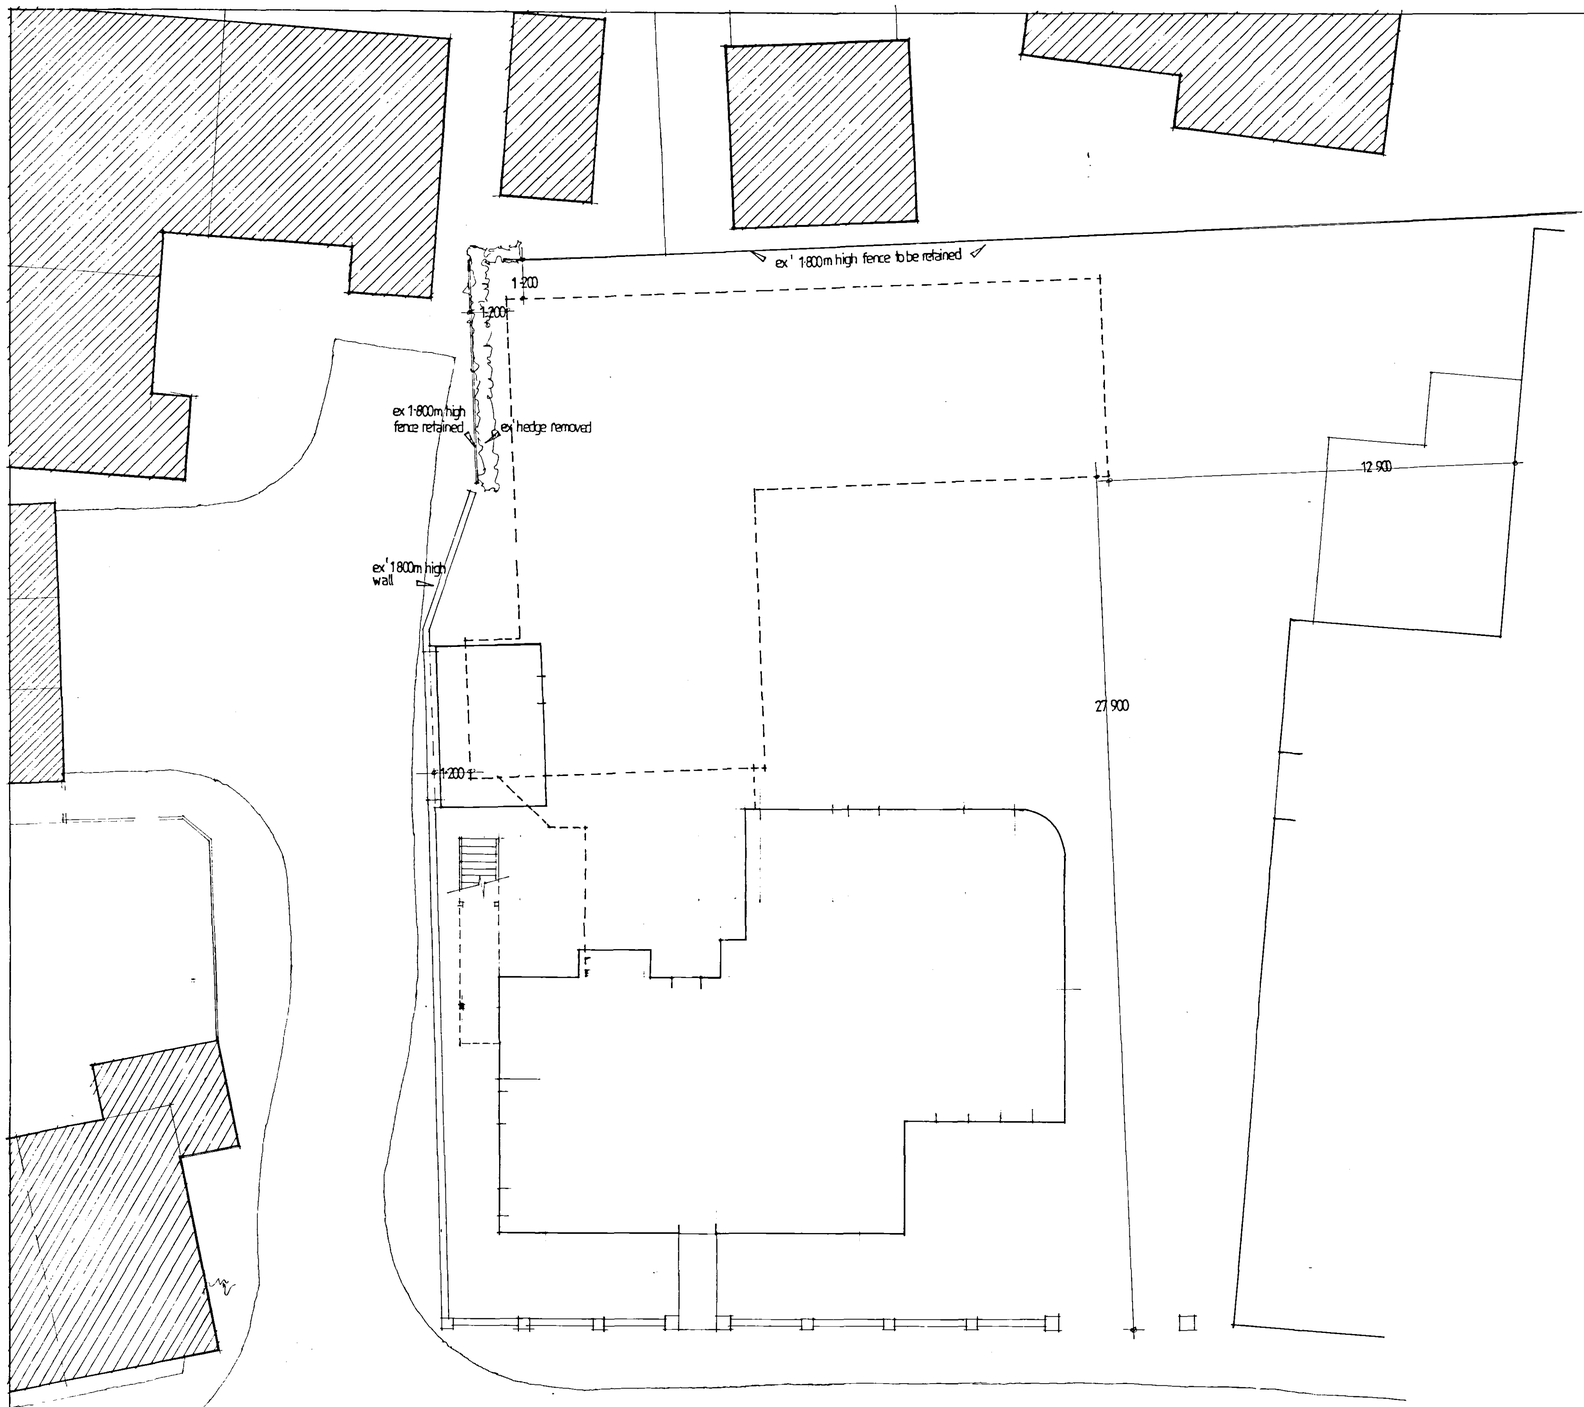



SITE LAYOUT

SHDC
Planning & Development
2 8 OCT 2005
Ref: 1477/05

MATTHEW FLINDERS
RESIDENTIAL HOME
STATION STREET
DONINGTON LINCS
PE 11 4 UQ
PROPOSED EXTENSION

SURVEY

| | |
|---|---|
| DRAWING NO | 04 : 26 : 01A |
| DATE | APRIL 2004 |
| SCALES | 1:100 |

AMENDMENTS 'A' june 05 adjoining properties shown

BARNHAY DESIGN SERVICES
ARCHITECTURAL TECHNOLOGISTS
'THE LIMES' COWBRIDGE BOSTON
LINCOLNSHIRE PE 22 7 AY
TELEPHONE / FAX 01205 : 367185