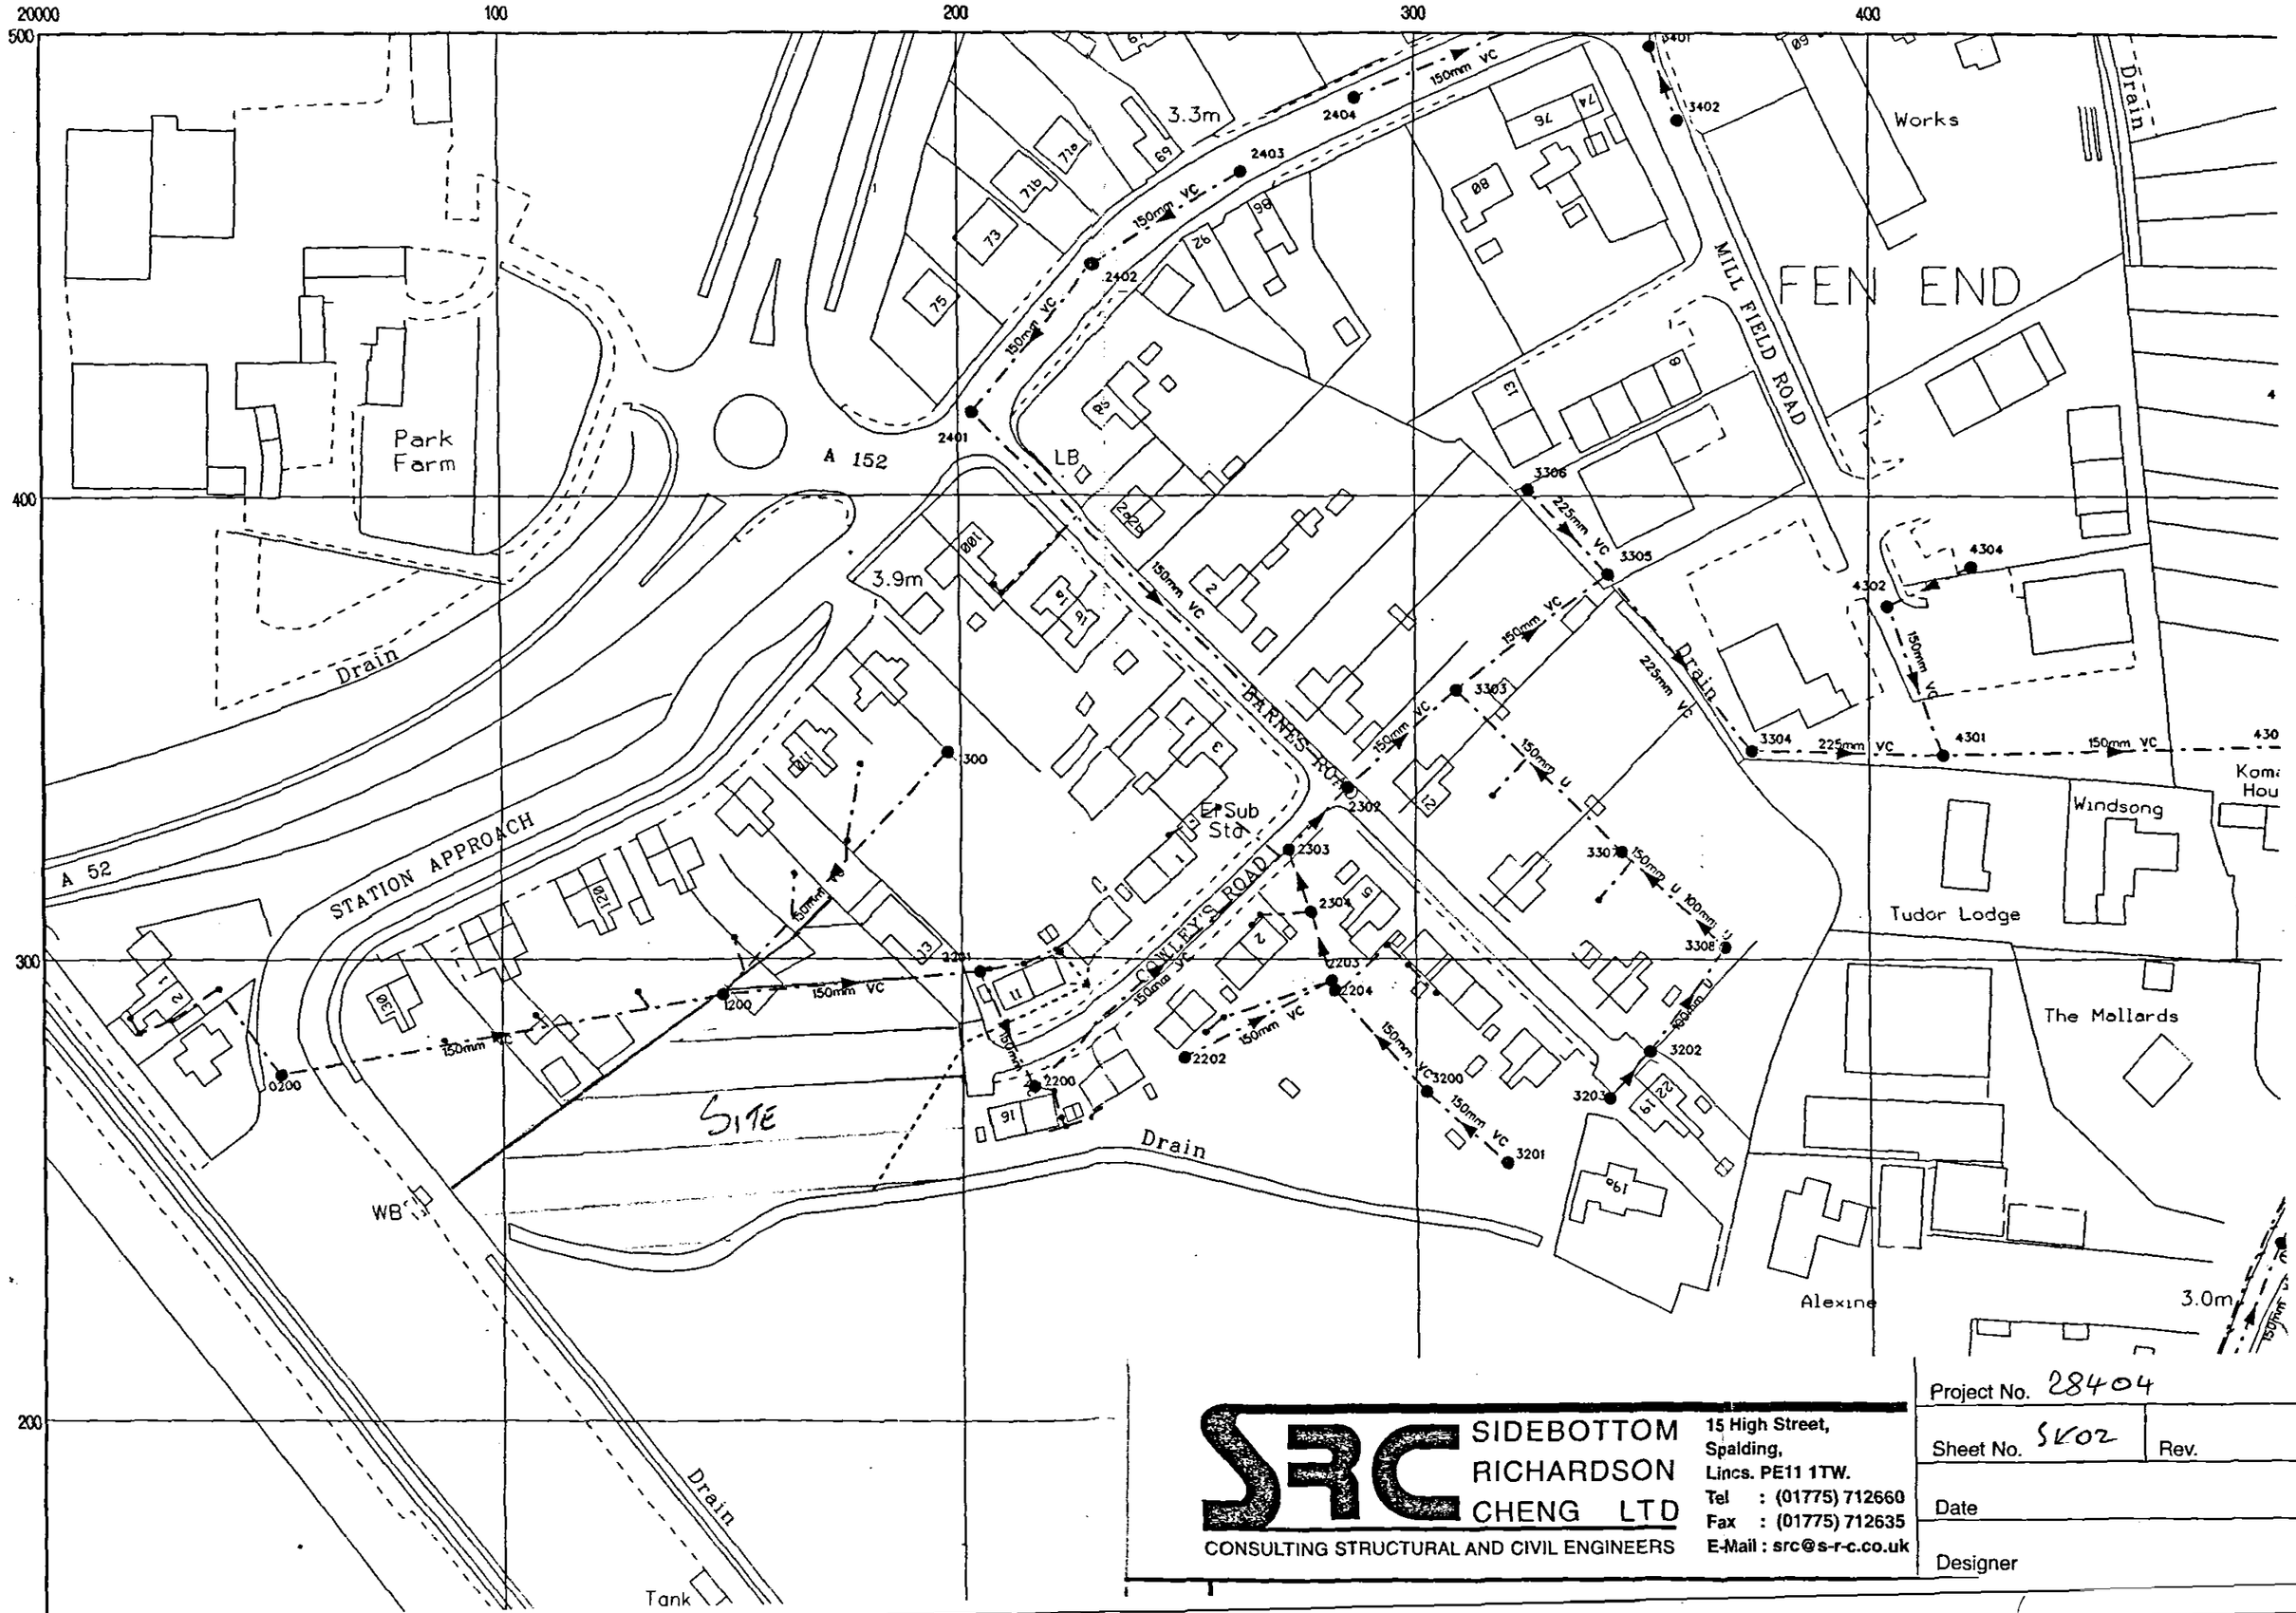


SRC SIDEBOTTOM RICHARDSON CHENG LTD CONSULTING STRUCTURAL AND CIVIL ENGINEERS	15 High Street, Spalding, Lincs. PE11 1TW. Tel : (01775) 712660 Fax : (01775) 712635 E-Mail : src@s-r-c.co.uk
Project No. 28404	
Sheet No. SK02	Rev.
Date	
Designer	