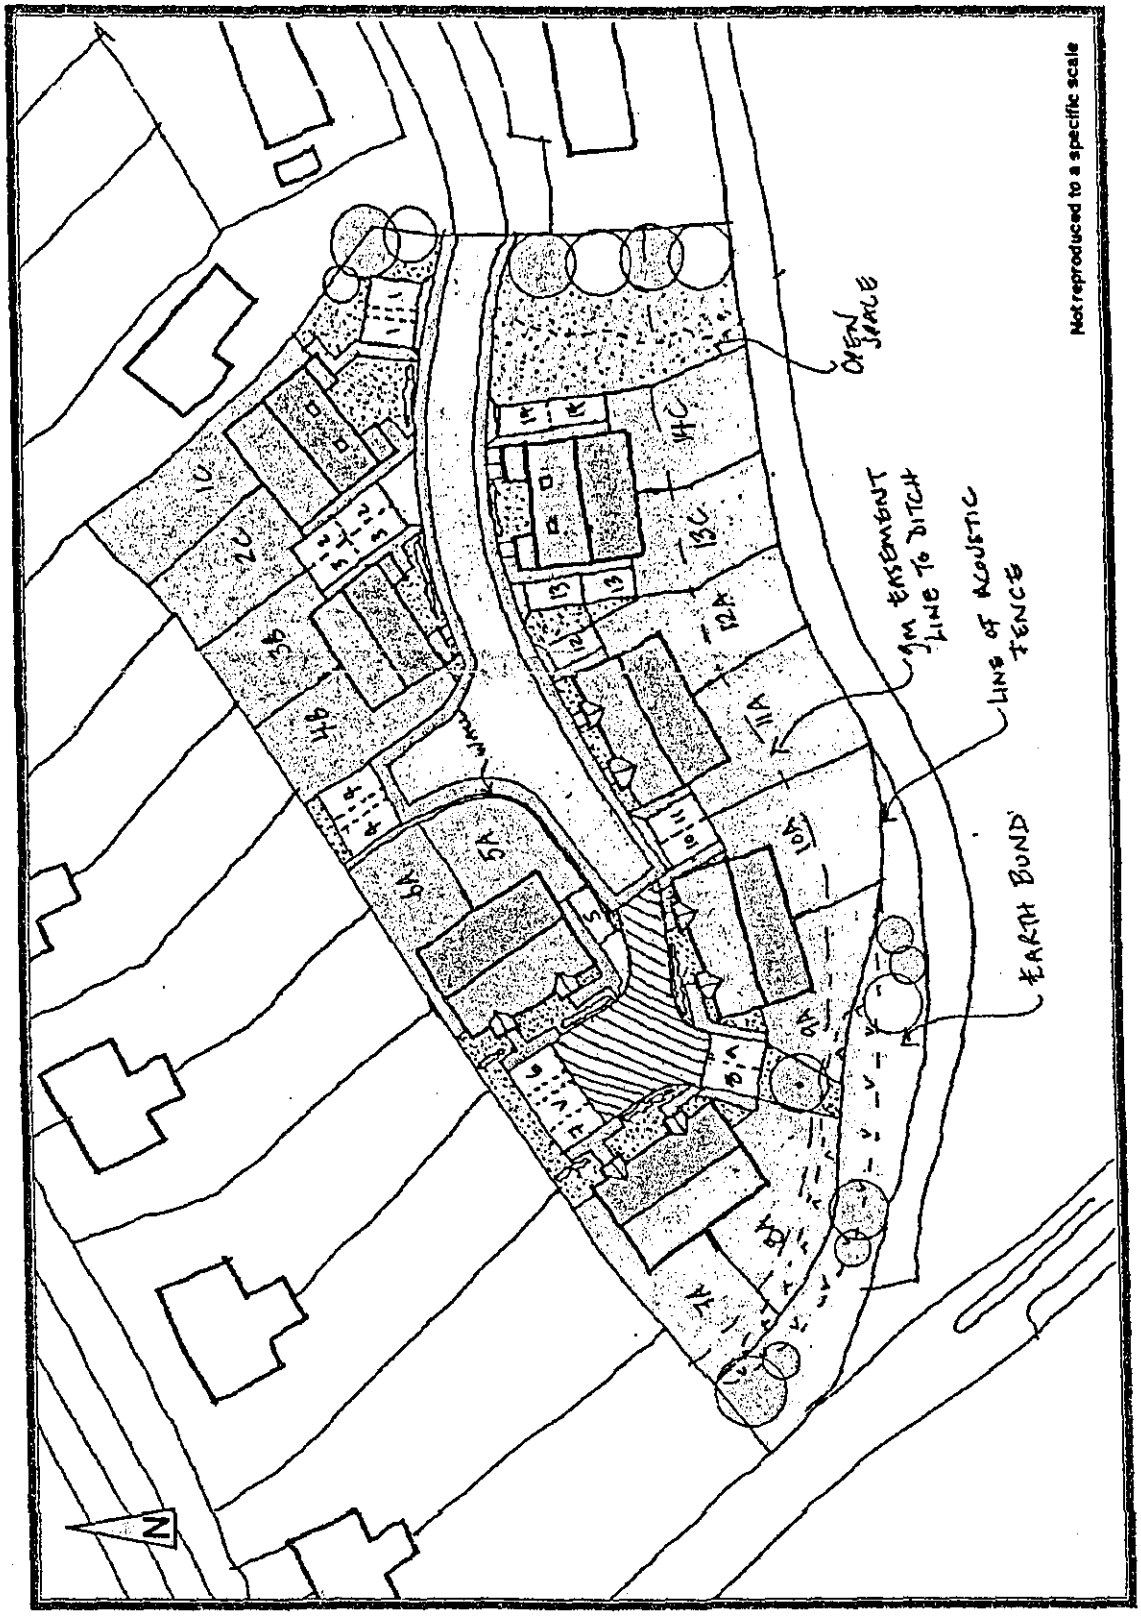


Sketch of Proposed Site Layout