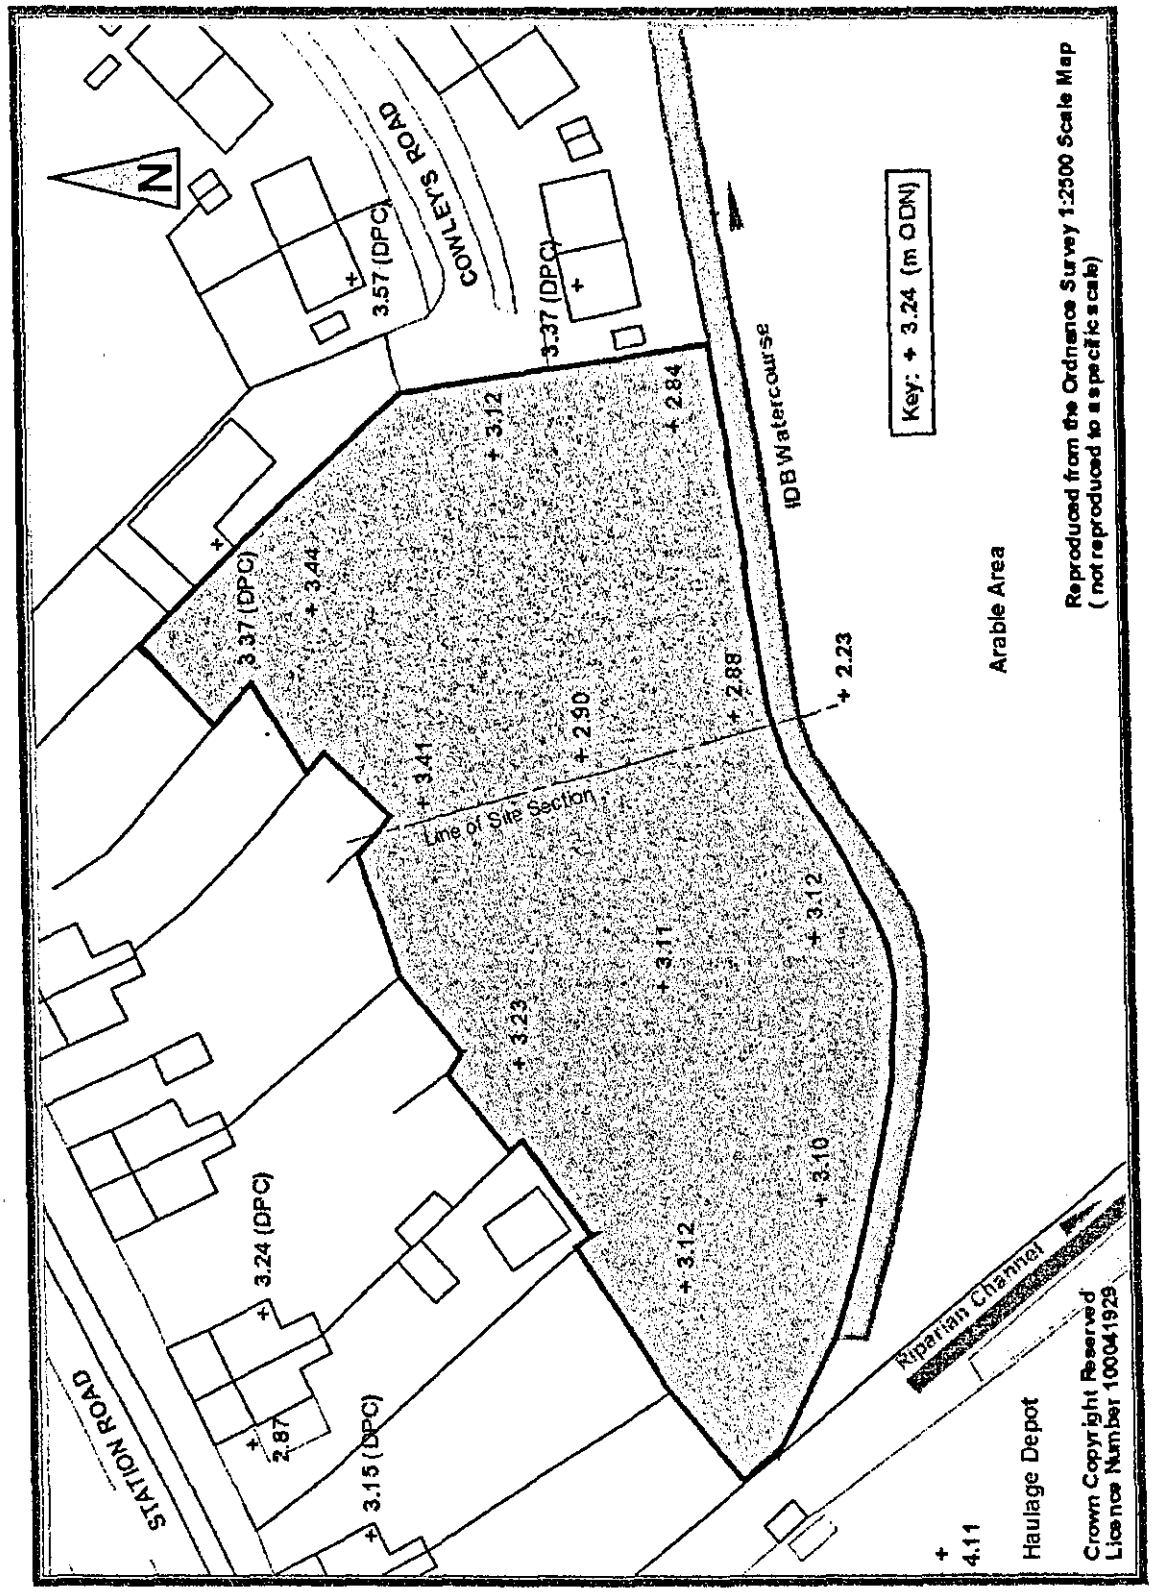

N
COWLEY'S ROAD
STATION ROAD
3.57 (DPC)
3.37 (DPC)
3.37 (DPC)
3.44
3.12
2.84
2.88
2.23
2.90
3.41
3.23
3.11
3.12
3.12
3.10
3.24 (DPC)
2.87
3.15 (DPC)
4.11
IDB Watercourse
Line of Site Section
Key: + 3.24 (m ODN)
Arable Area
Riparian Channel
Haulage Depot
Reproduced from the Ordnance Survey 1:2500 Scale Map
(not reproduced to a specific scale)
Crown Copyright Reserved
Licence Number 100041929

Site Plan