



RAINWATER GOODS FINAL COLOUR:
WHITE

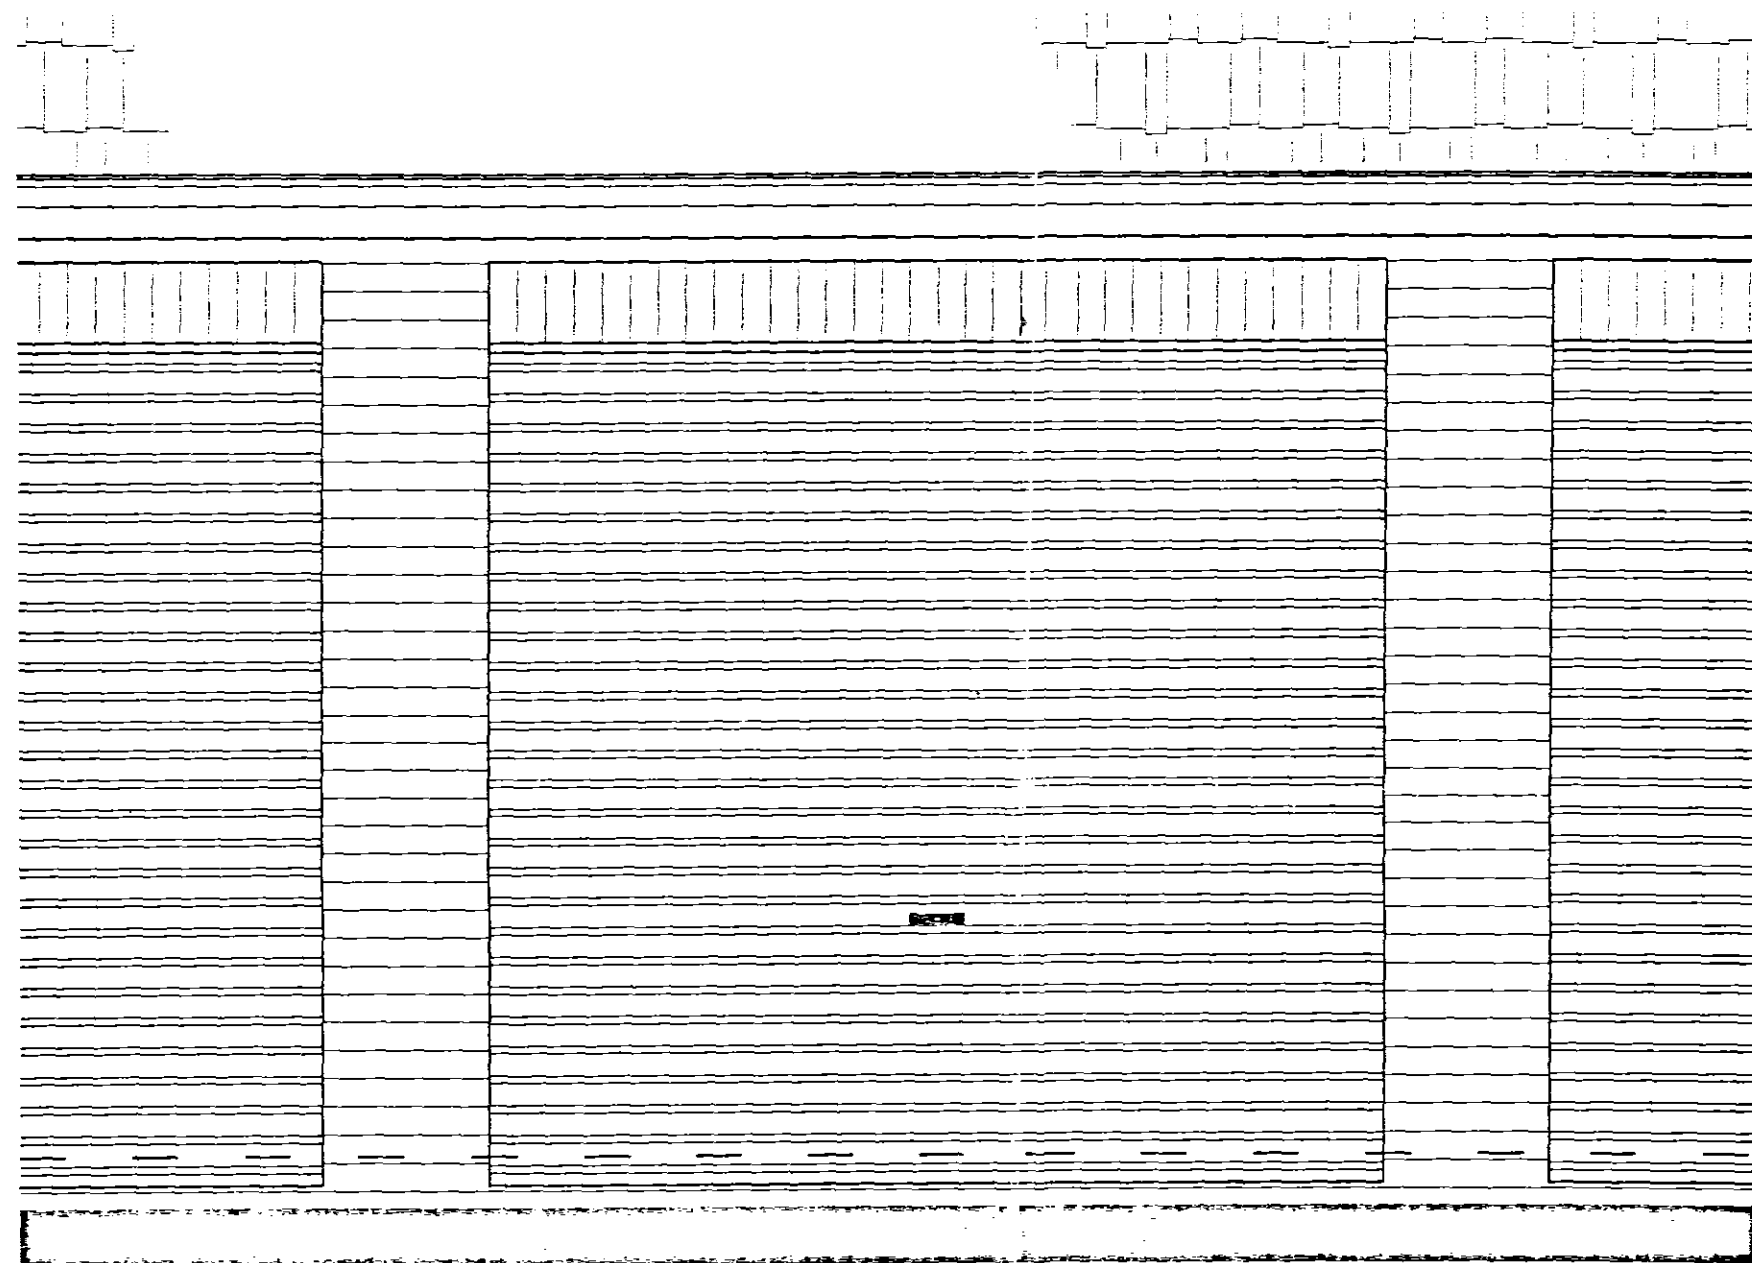


Garage Door Elevation

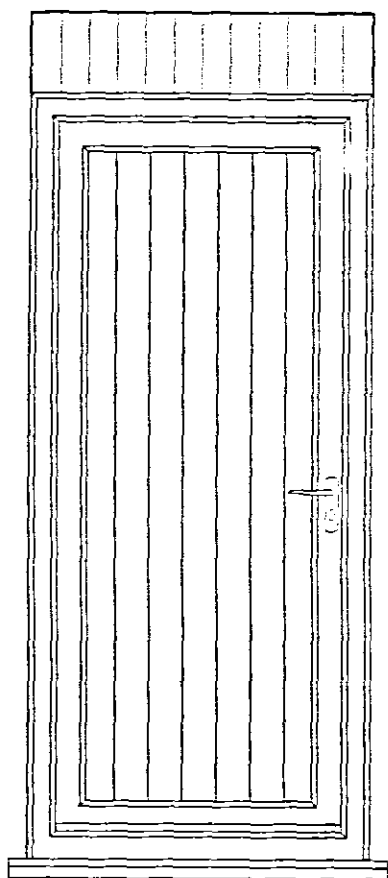


HENDERSON "Warwick" PVC-U
door with vertical plank
appearance finished WHITE

Personnel Door Elevation

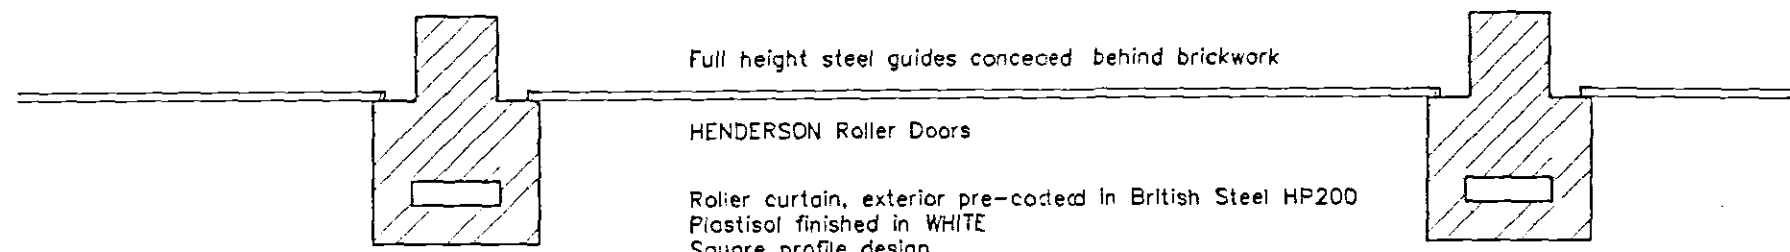

PLAN ON DOOR OPENING

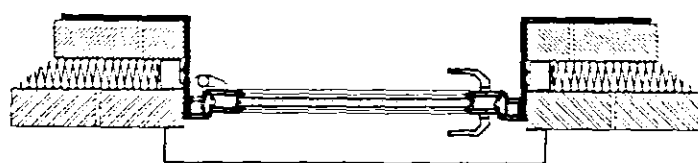

PLAN ON PERSONNEL DOOR OPENING

AMENDMENTS

A

L. A. Building Design
Architectural and Surveying Practice
55 Hannam Boulevard
Spalding
Lincolnshire PE11 1LB
Telephone/Fax: Spalding (01775) 711437

Peter S Lithgow MCIOB MBIAT
Member of the Chartered Institute of Building and
Member of the British Institute of Architectural Technologists

Project
Proposed Detached Garage at
6 Malting Lane, Donington,
Spalding, Lincolnshire, PE11 4XA

Client
Dr K and Mrs S Wiscombe

Drawing
DOOR DETAILS
Planning Drawing

date	scale(s)
June 2006	1:20
drawn by	checked
Peter Lithgow	
job no	drawing no
05/02	07