


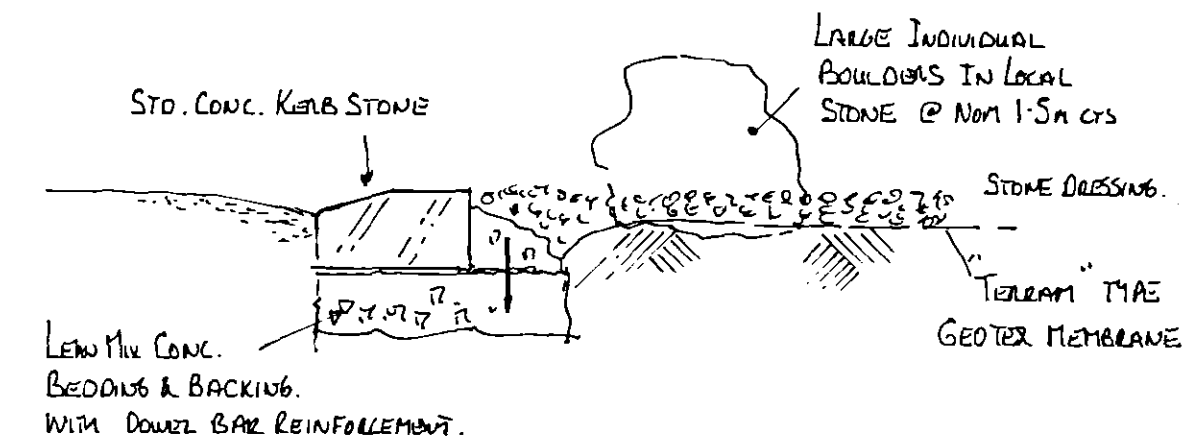
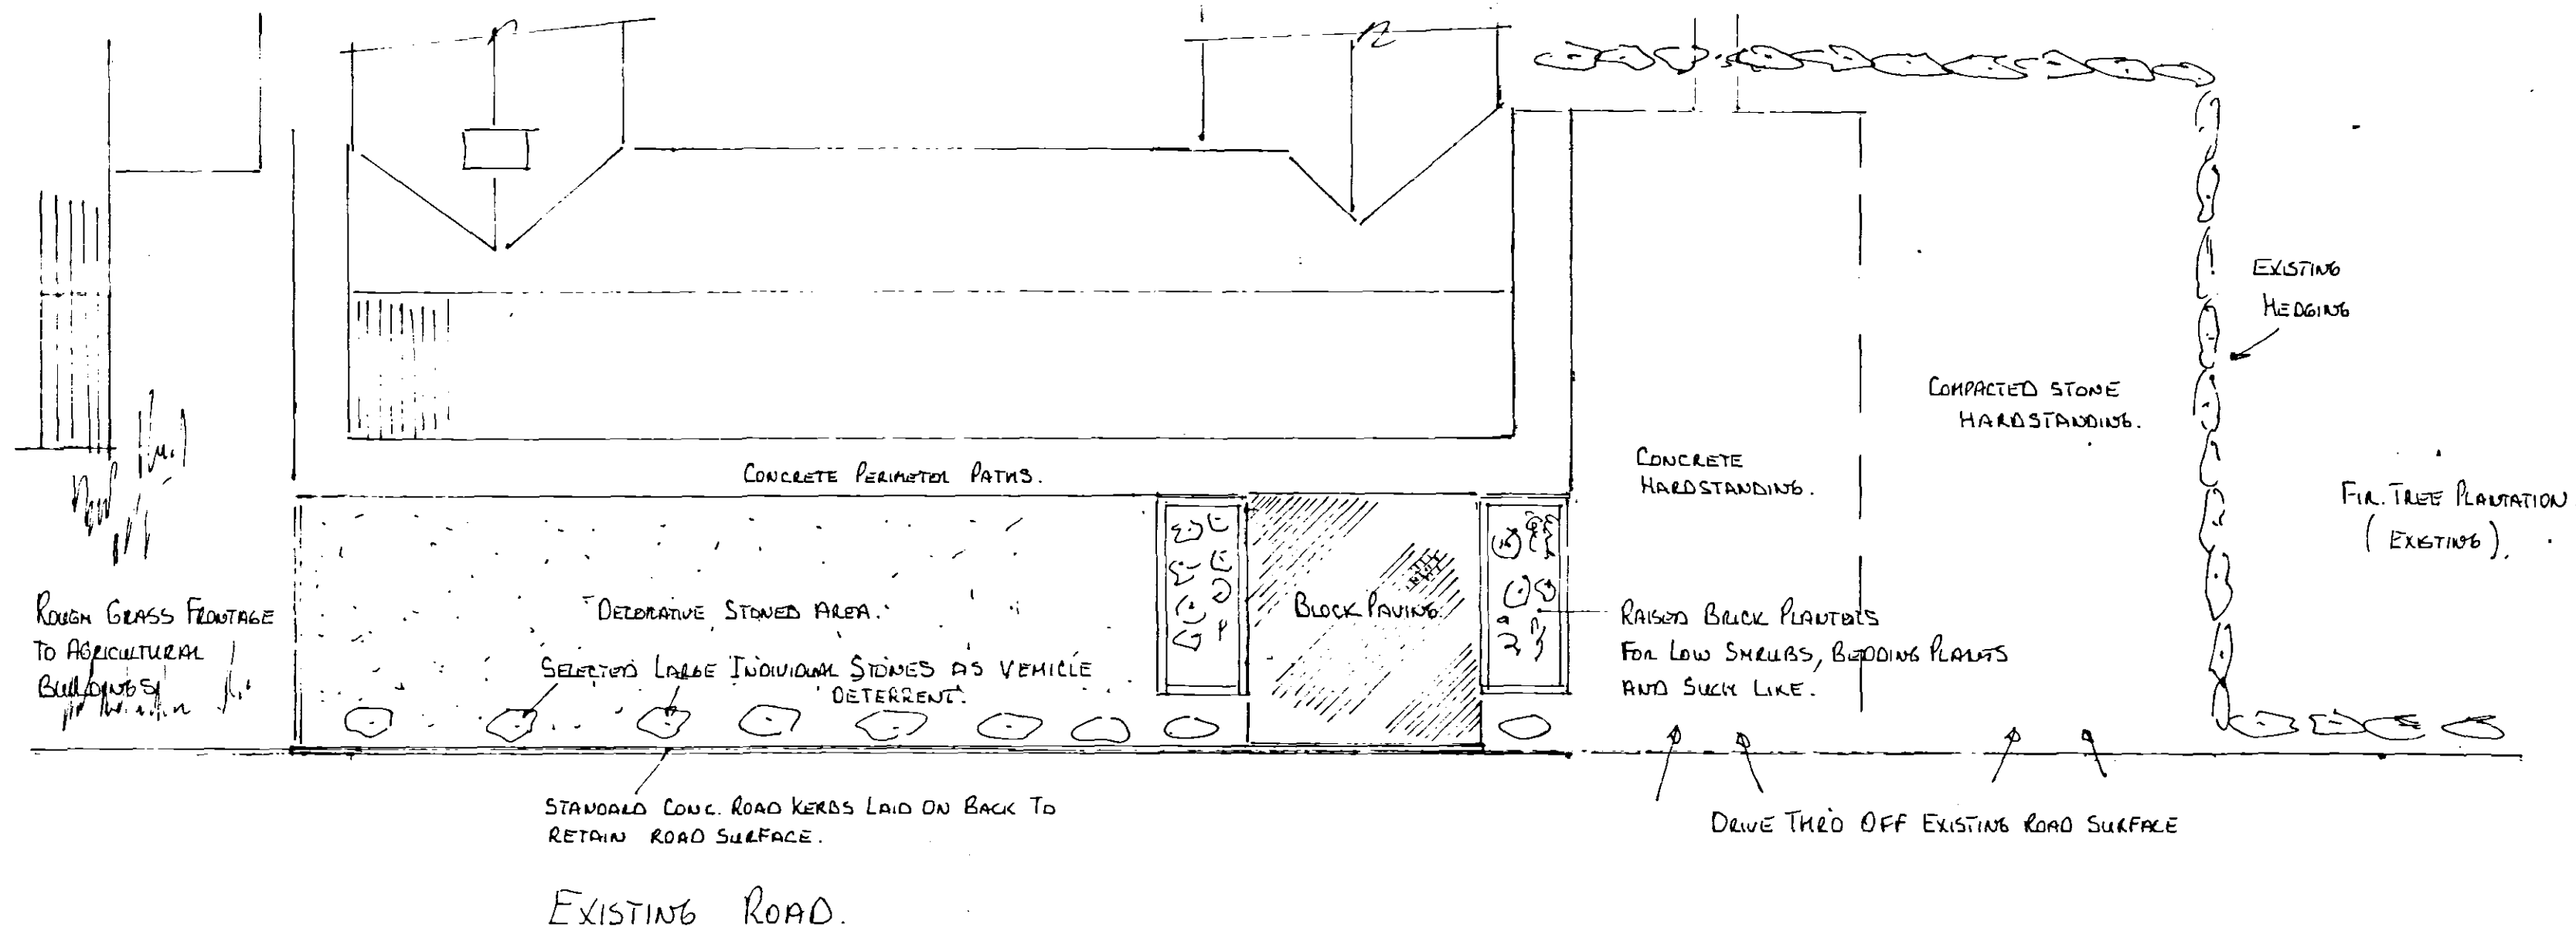


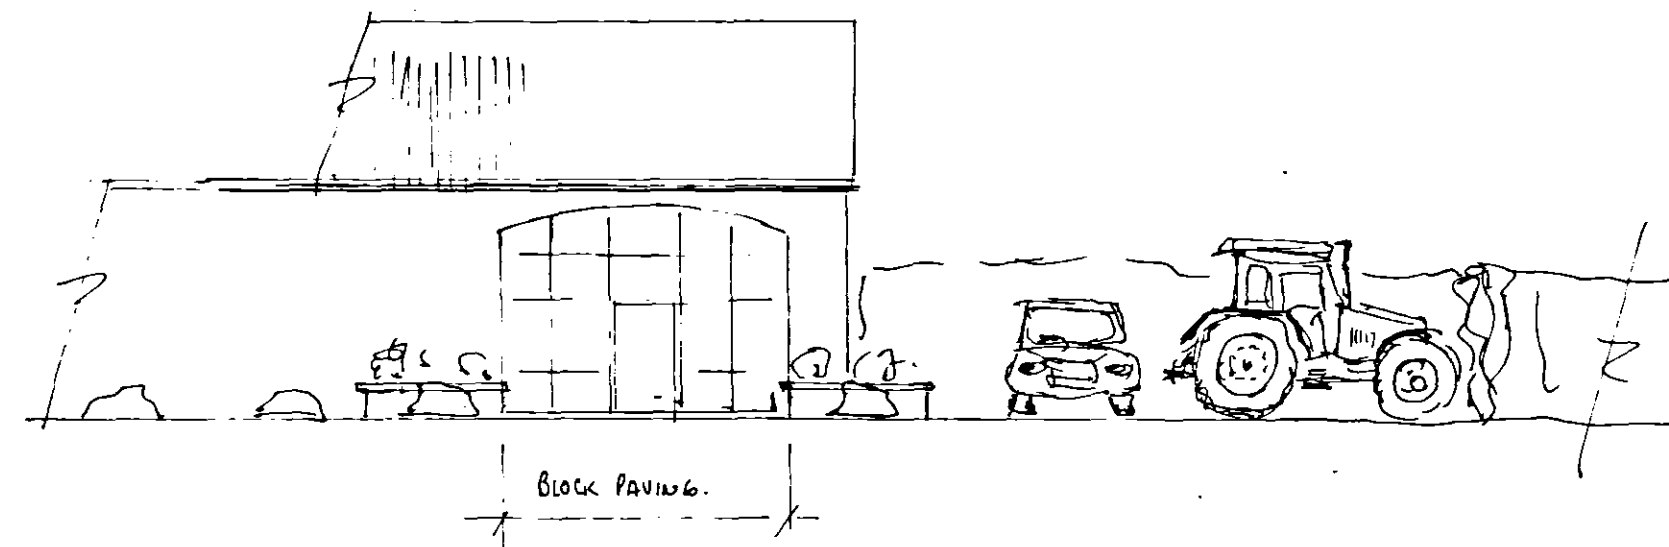

TYPICAL DETAILS.

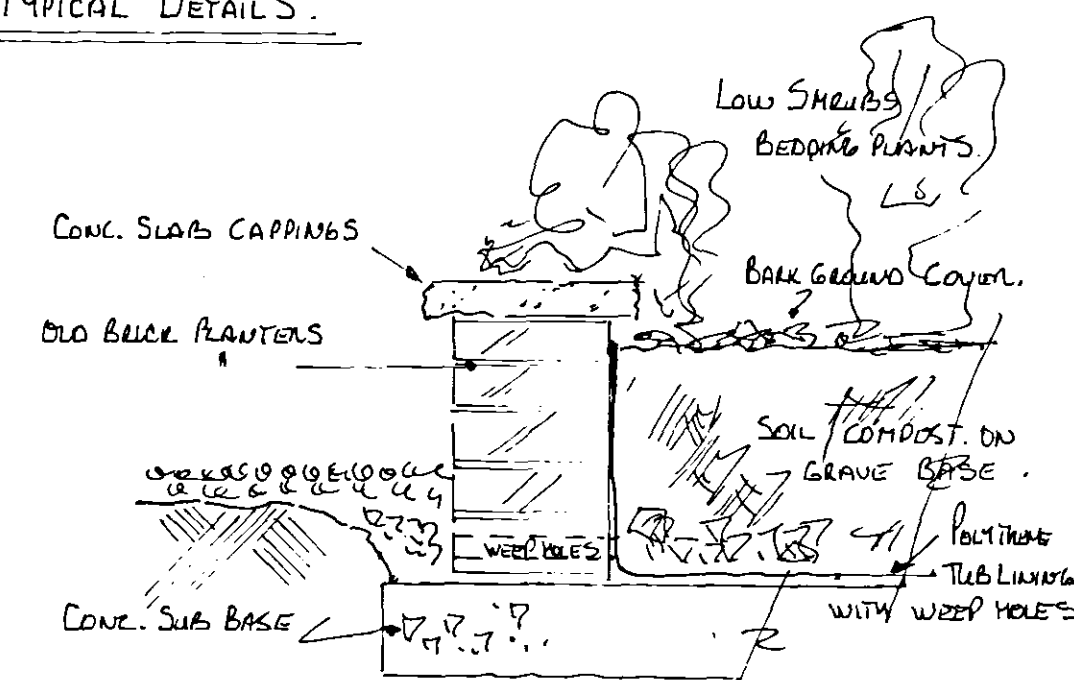

Proposed landscaping and planting at front of barn conversion at 'The Northings' Northorpe Road

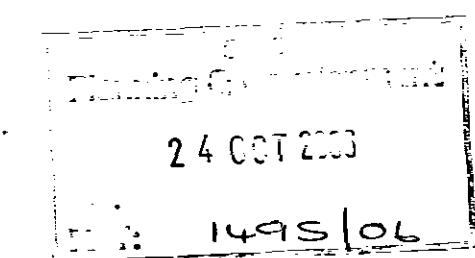

DETERMINED PLAN