
DRAWINGS TO READ IN CONJUNCTION WITH THE CONSTRUCTION NOTES AND MANUFACTURERS DETAILS FOR ROOF TRUSSES

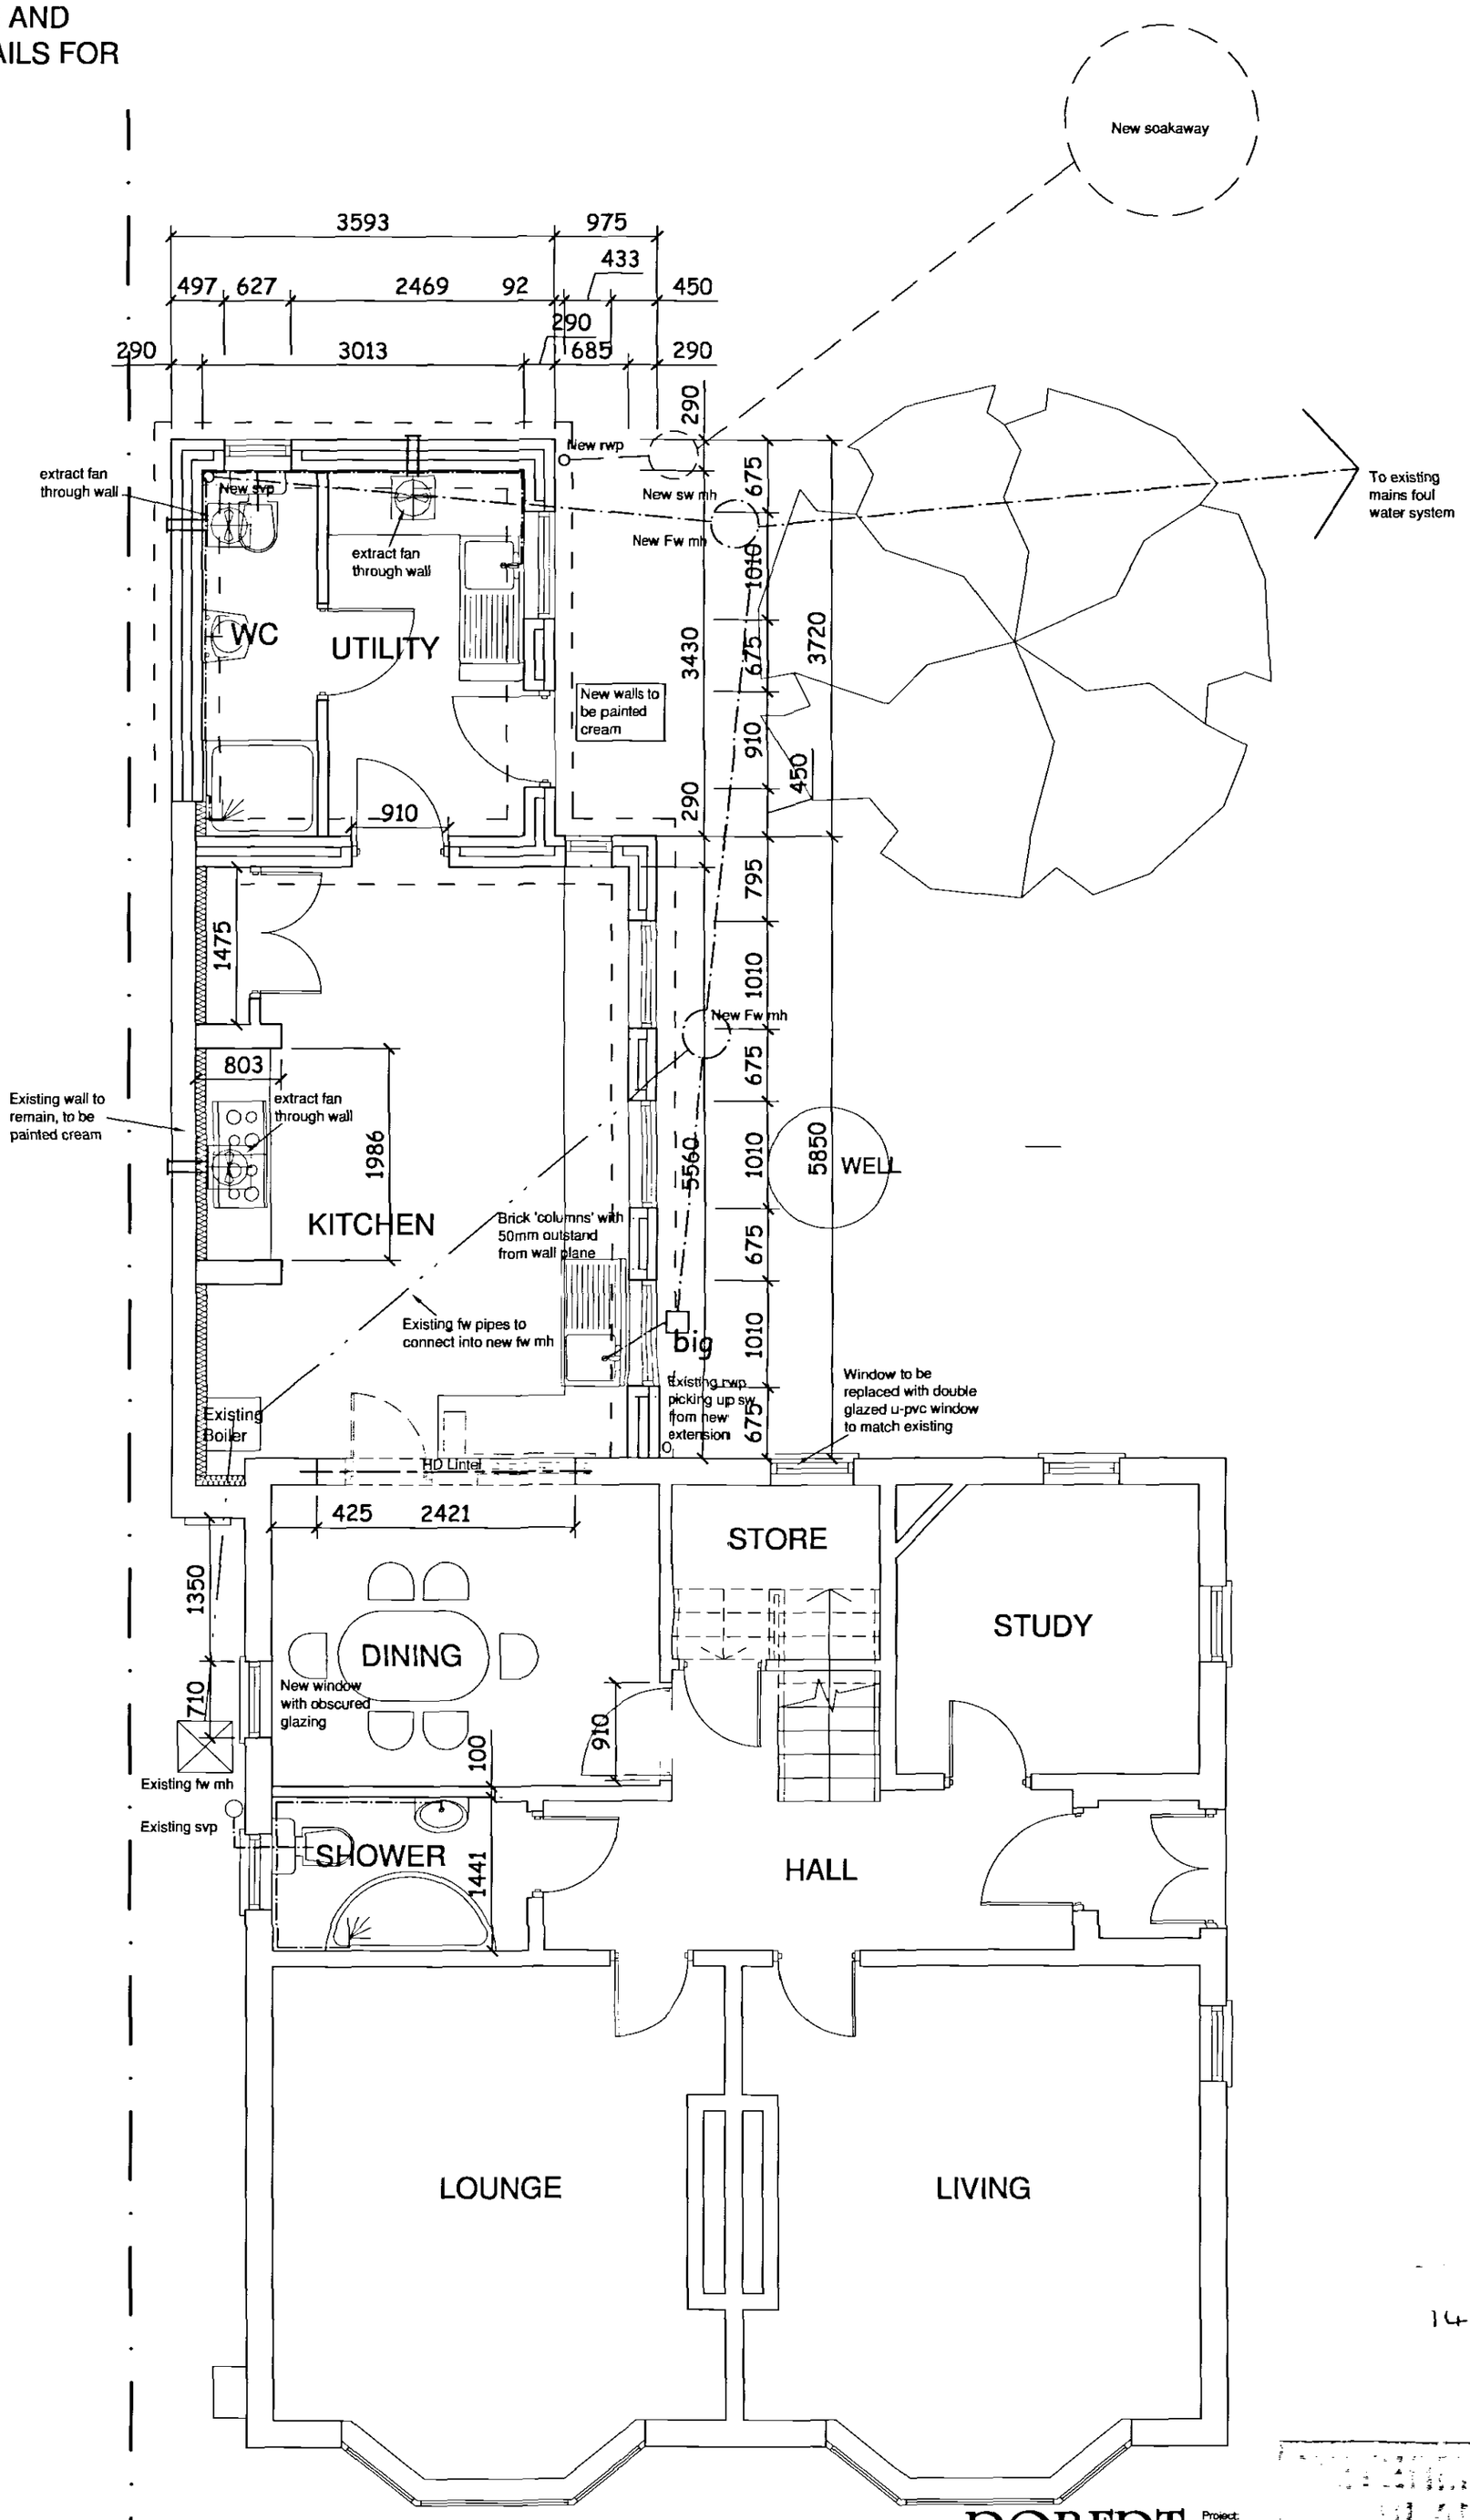

1498/06

Rev F Oct 2006 Amended as on site alterations

Rev E June 2006 Internal layout amends

Rev D May 2006 Rooflights removed

Rev C April 2006 Upgraded to Buliding Regulation drawings

ROBERT LOWE CHARTERED ARCHITECT

1-2 North End, Swineshead
Boston, Lincs., PE20 3LR
Phone 01205-821117
Fax 01205-821139
info@lowe-architects.com

Project:
Alterations & Extensions to
23 Quadring Road, Donington
Spalding, Lincolnshire

Date:
November 2005

Scale:
1: 50 @ A2

Client:
Mr & Mrs White

Drawing Title:
PROPOSED PLAN

Project No:
05043

Drawn:
JEC CL

Drawing No:
05

Rev:
F

Contractors are to check all dimensions on site and to report any discrepancy to the Architect.
Do not scale from the drawing.
© 2005