

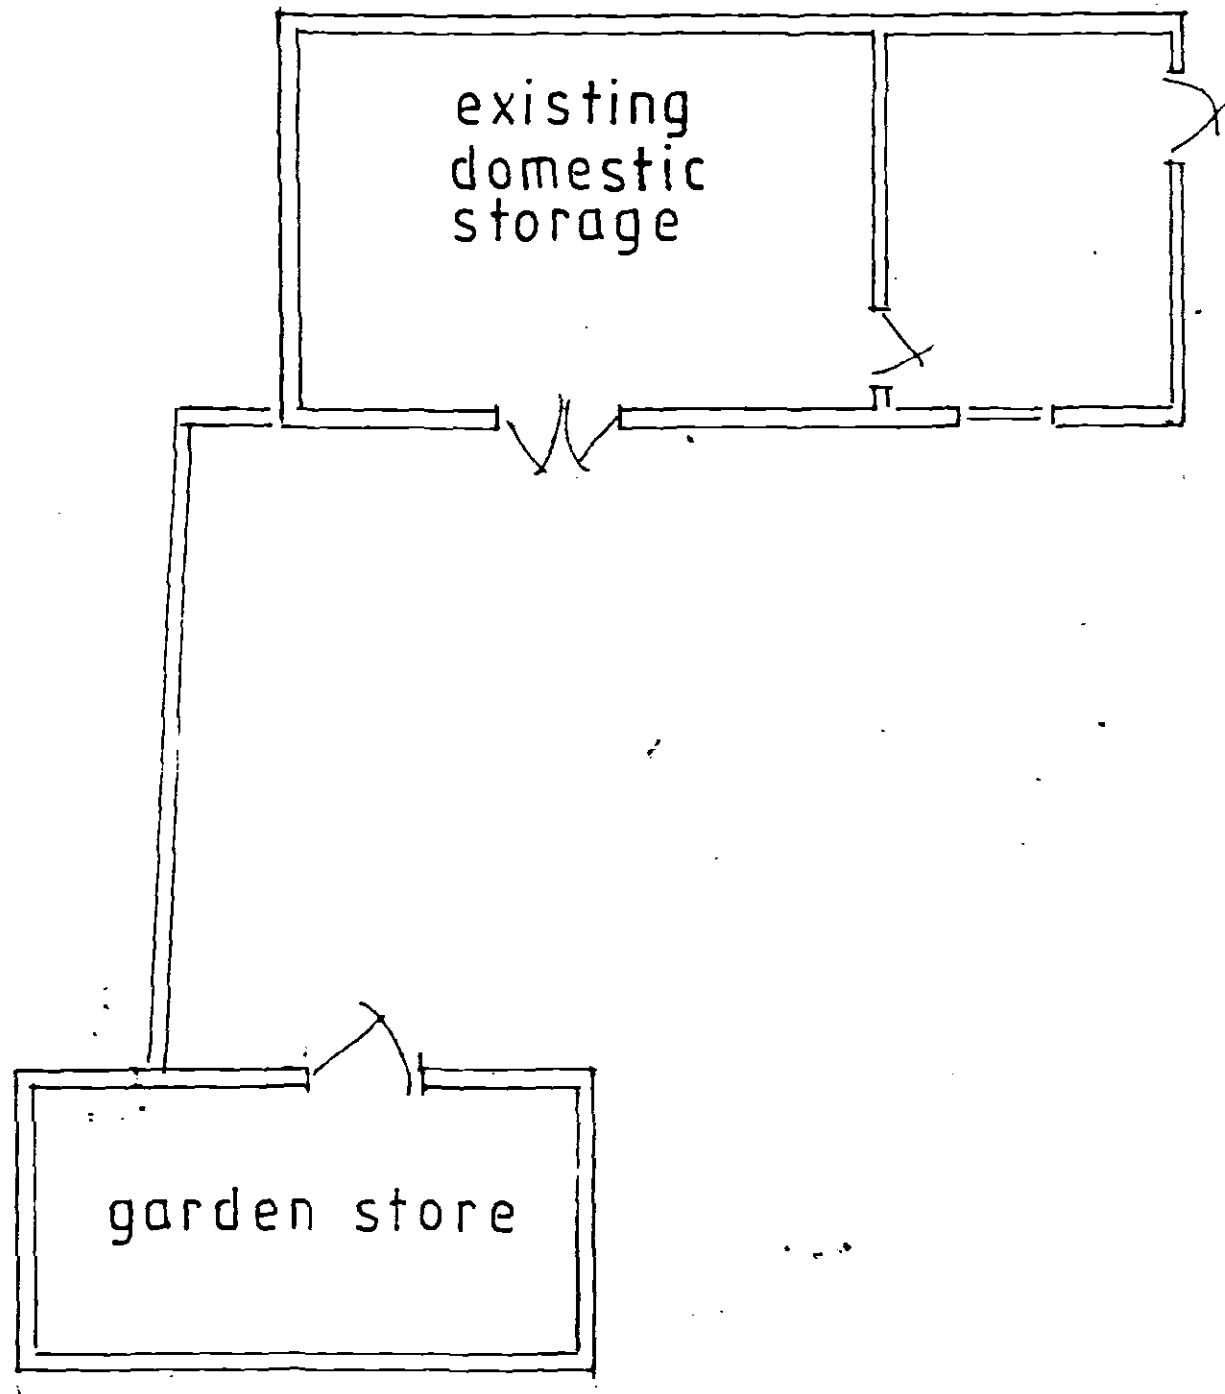
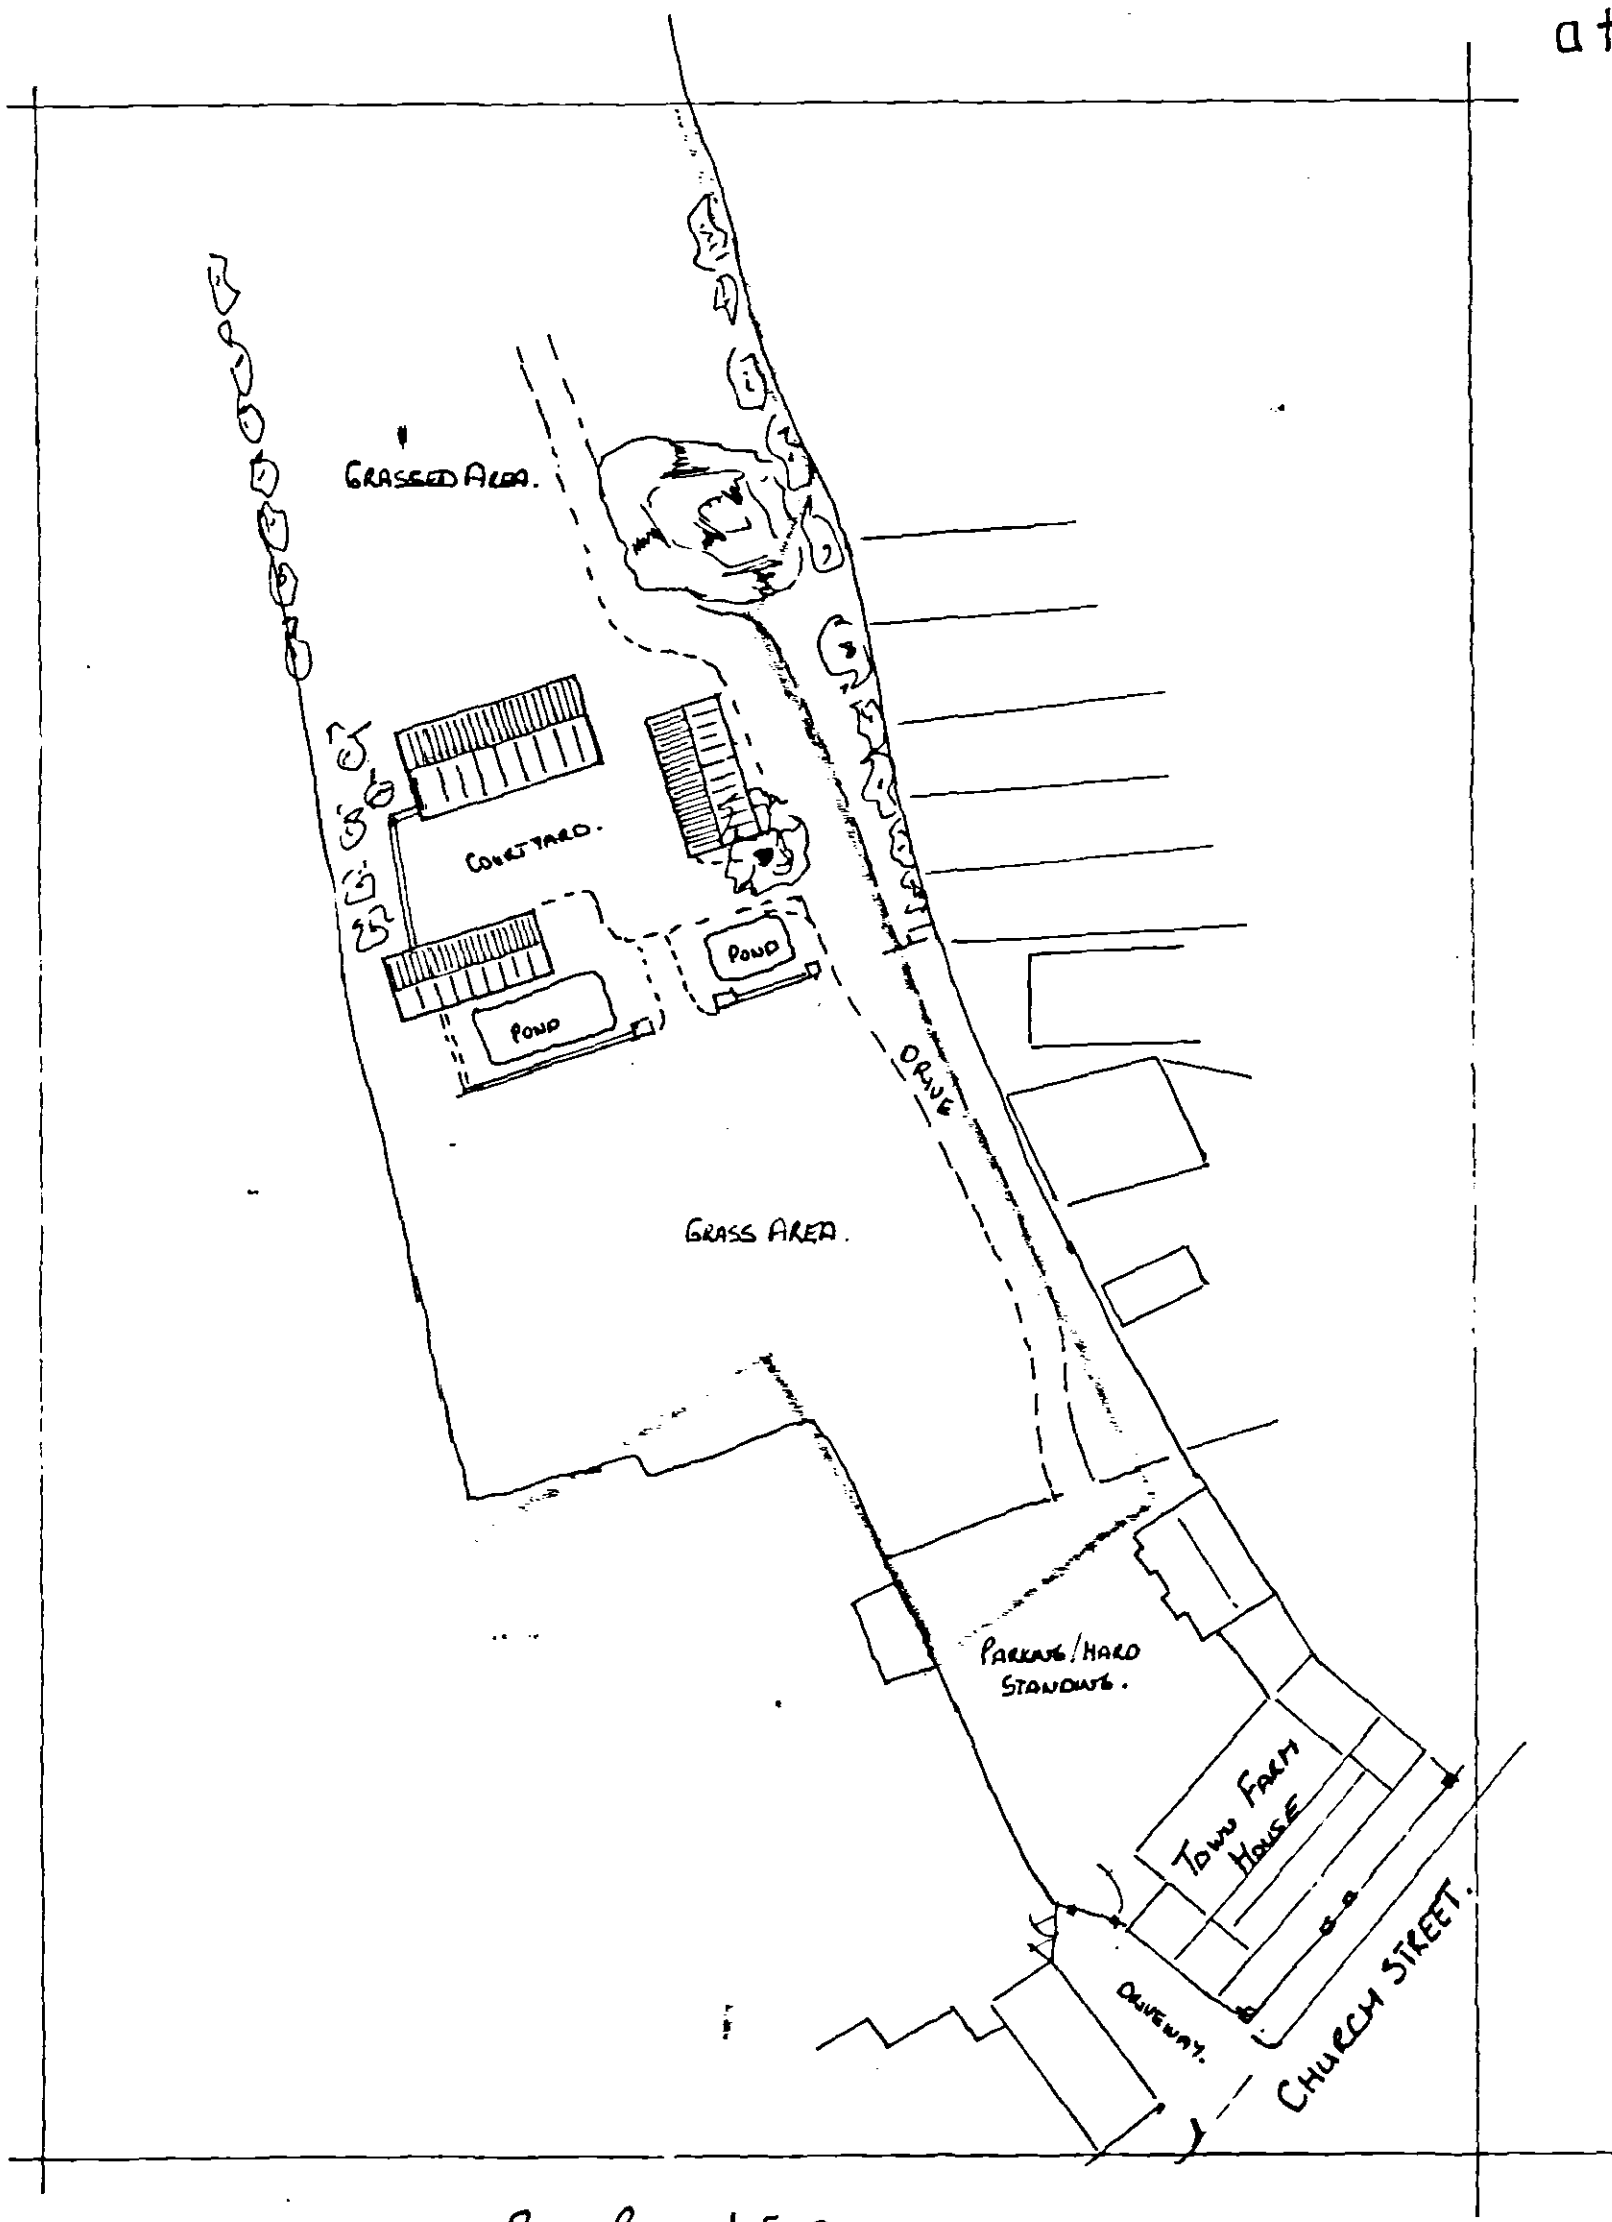


Proposed renovation & conversion of two barns into commercial offices
and training centre with a third barn for domestic use.


at TOWN FARM HOUSE CHURCH ST. DONINGTON
for Mrs. T. COCHRANE.

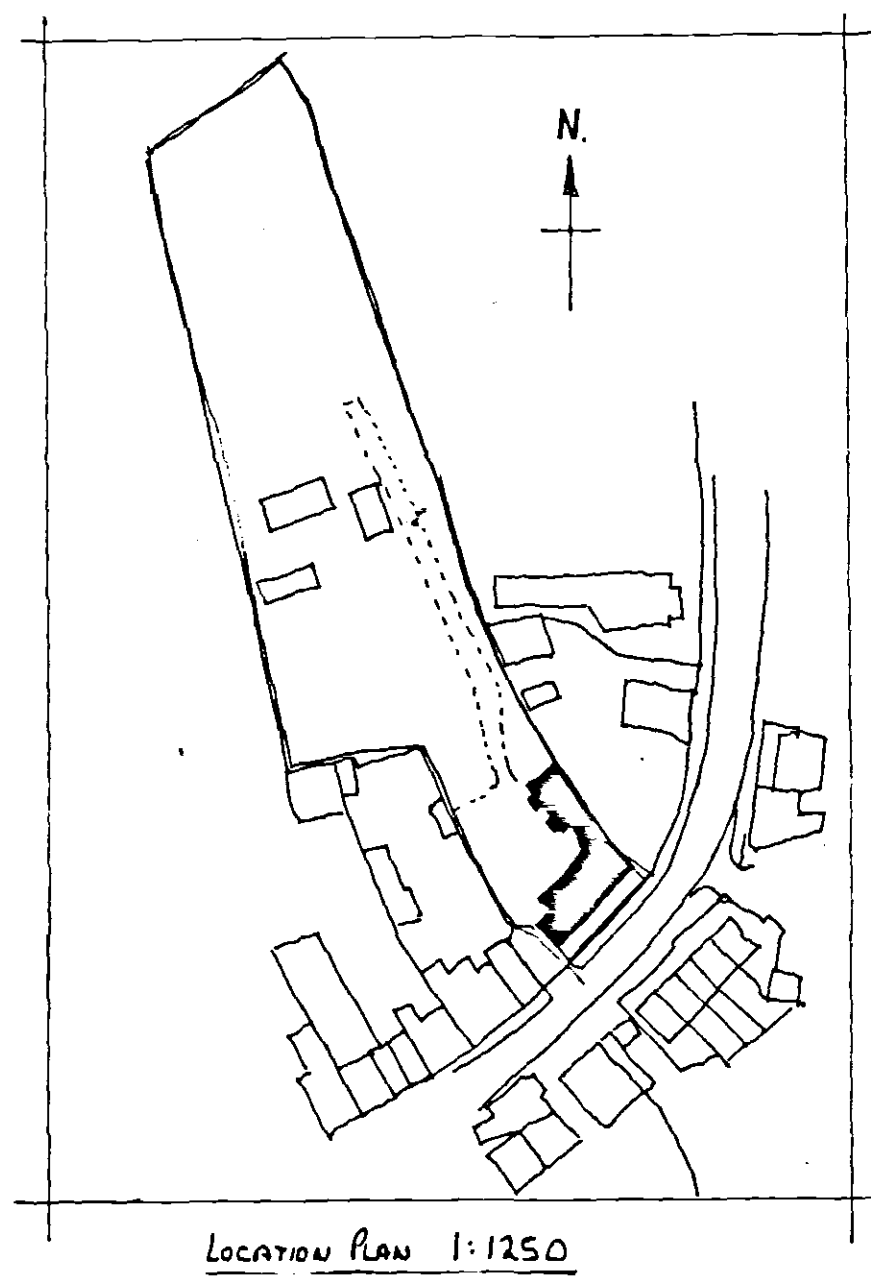


layout of existing barns

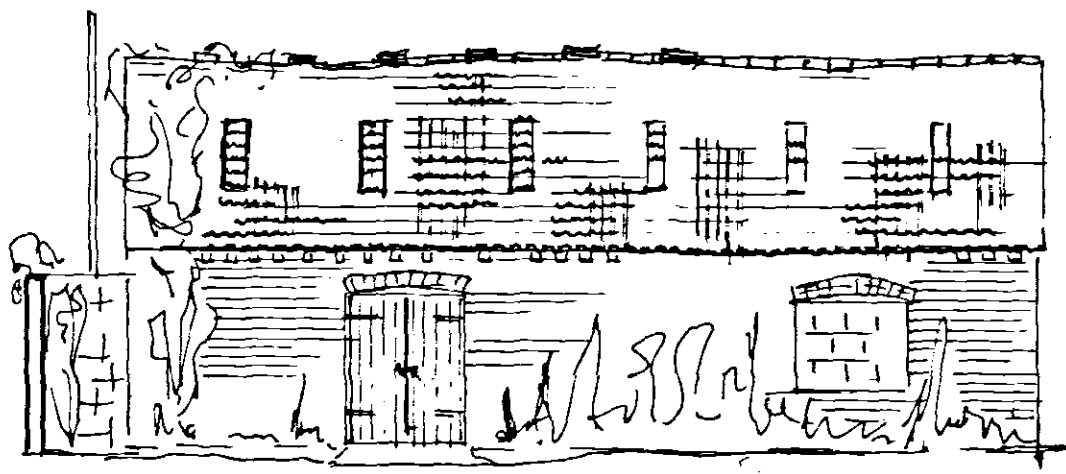


VIEW OF EXISTING STORAGE BARN

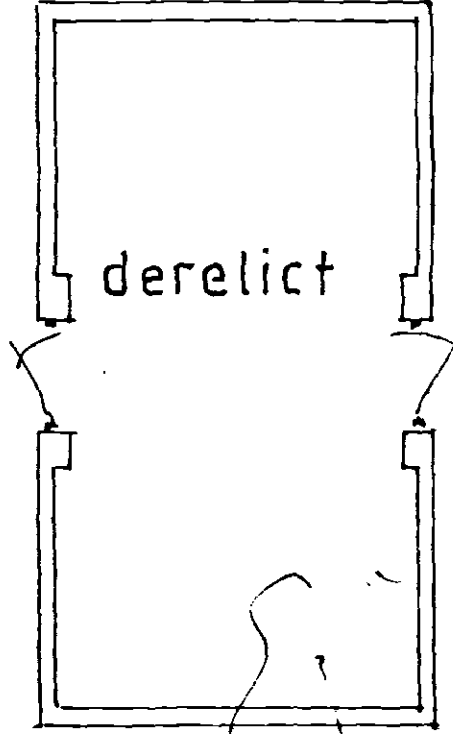

derelict

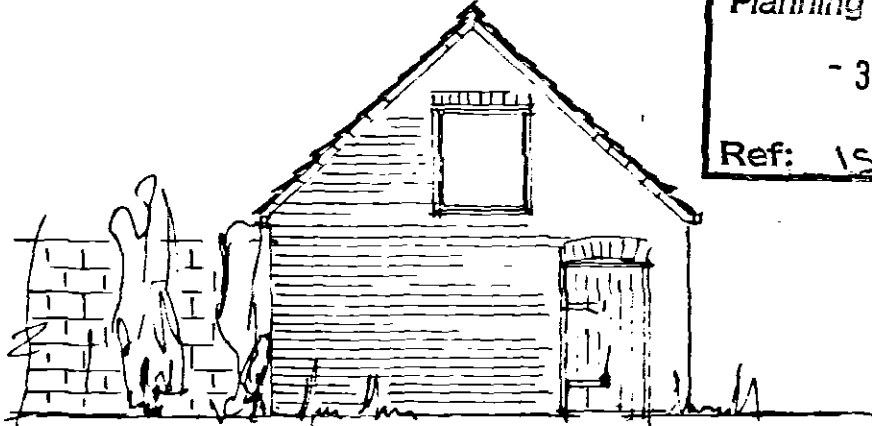


END ELEVATION

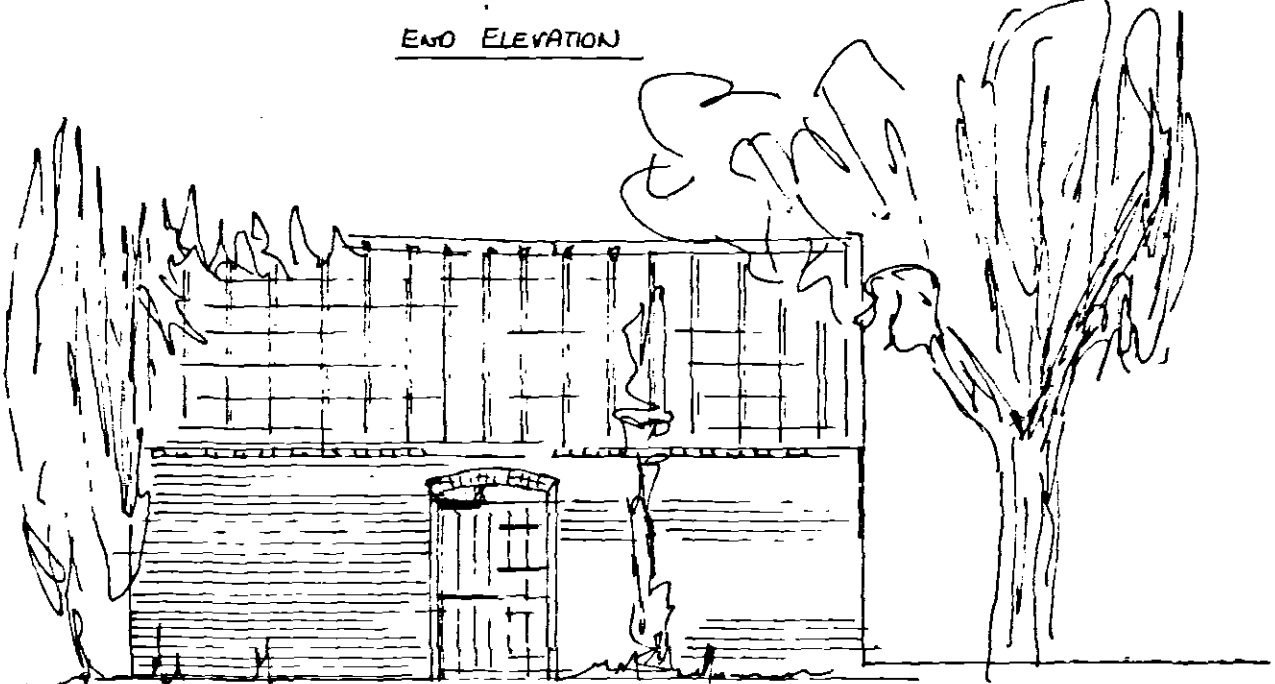


VIEW ON DERELICT BARN




VIEW ON GARDEN STORE BARN

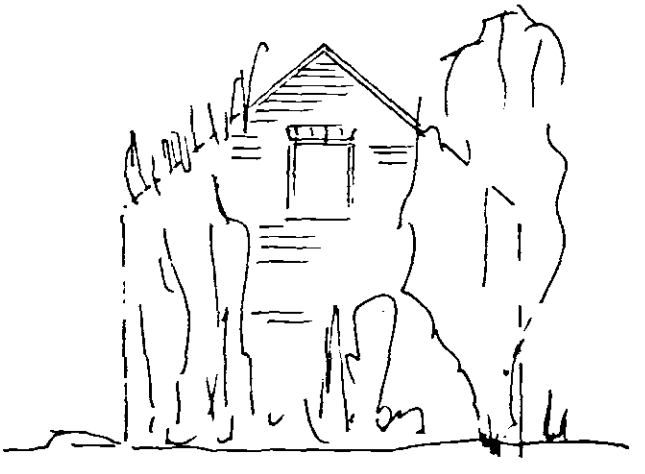


END VIEW ON DERELICT BARN

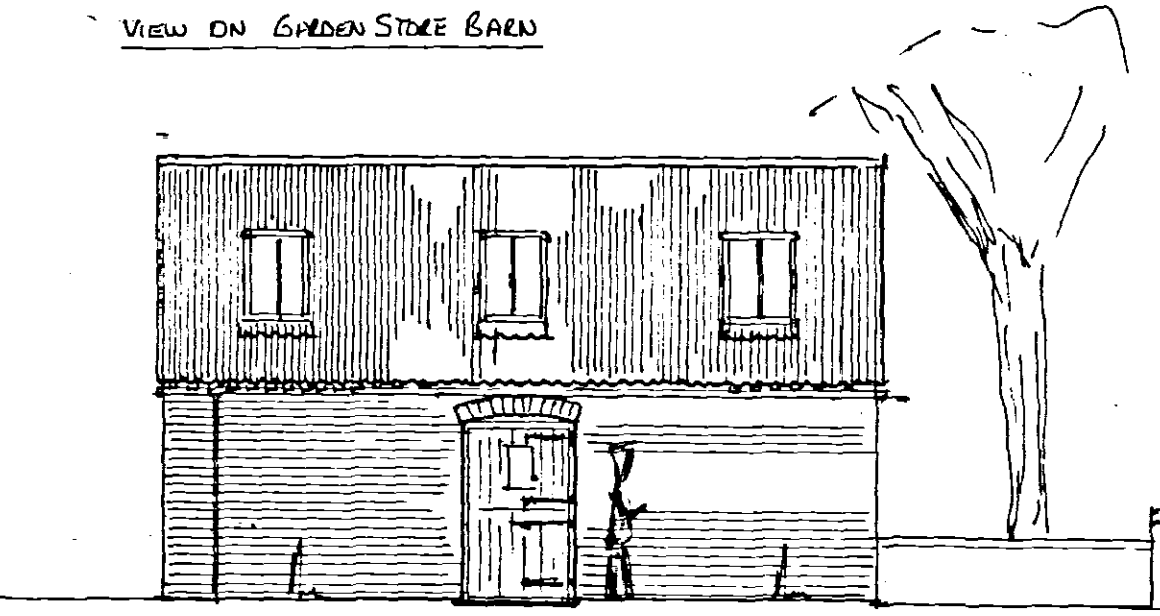


ELEVATION OF RESTORED BARN FROM COURTYARD

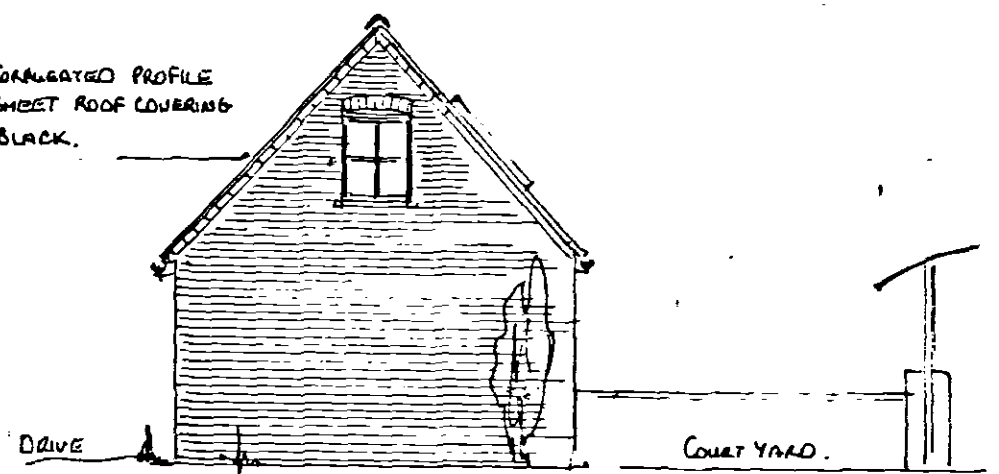


END ELEVATION OF RESTORED BARN

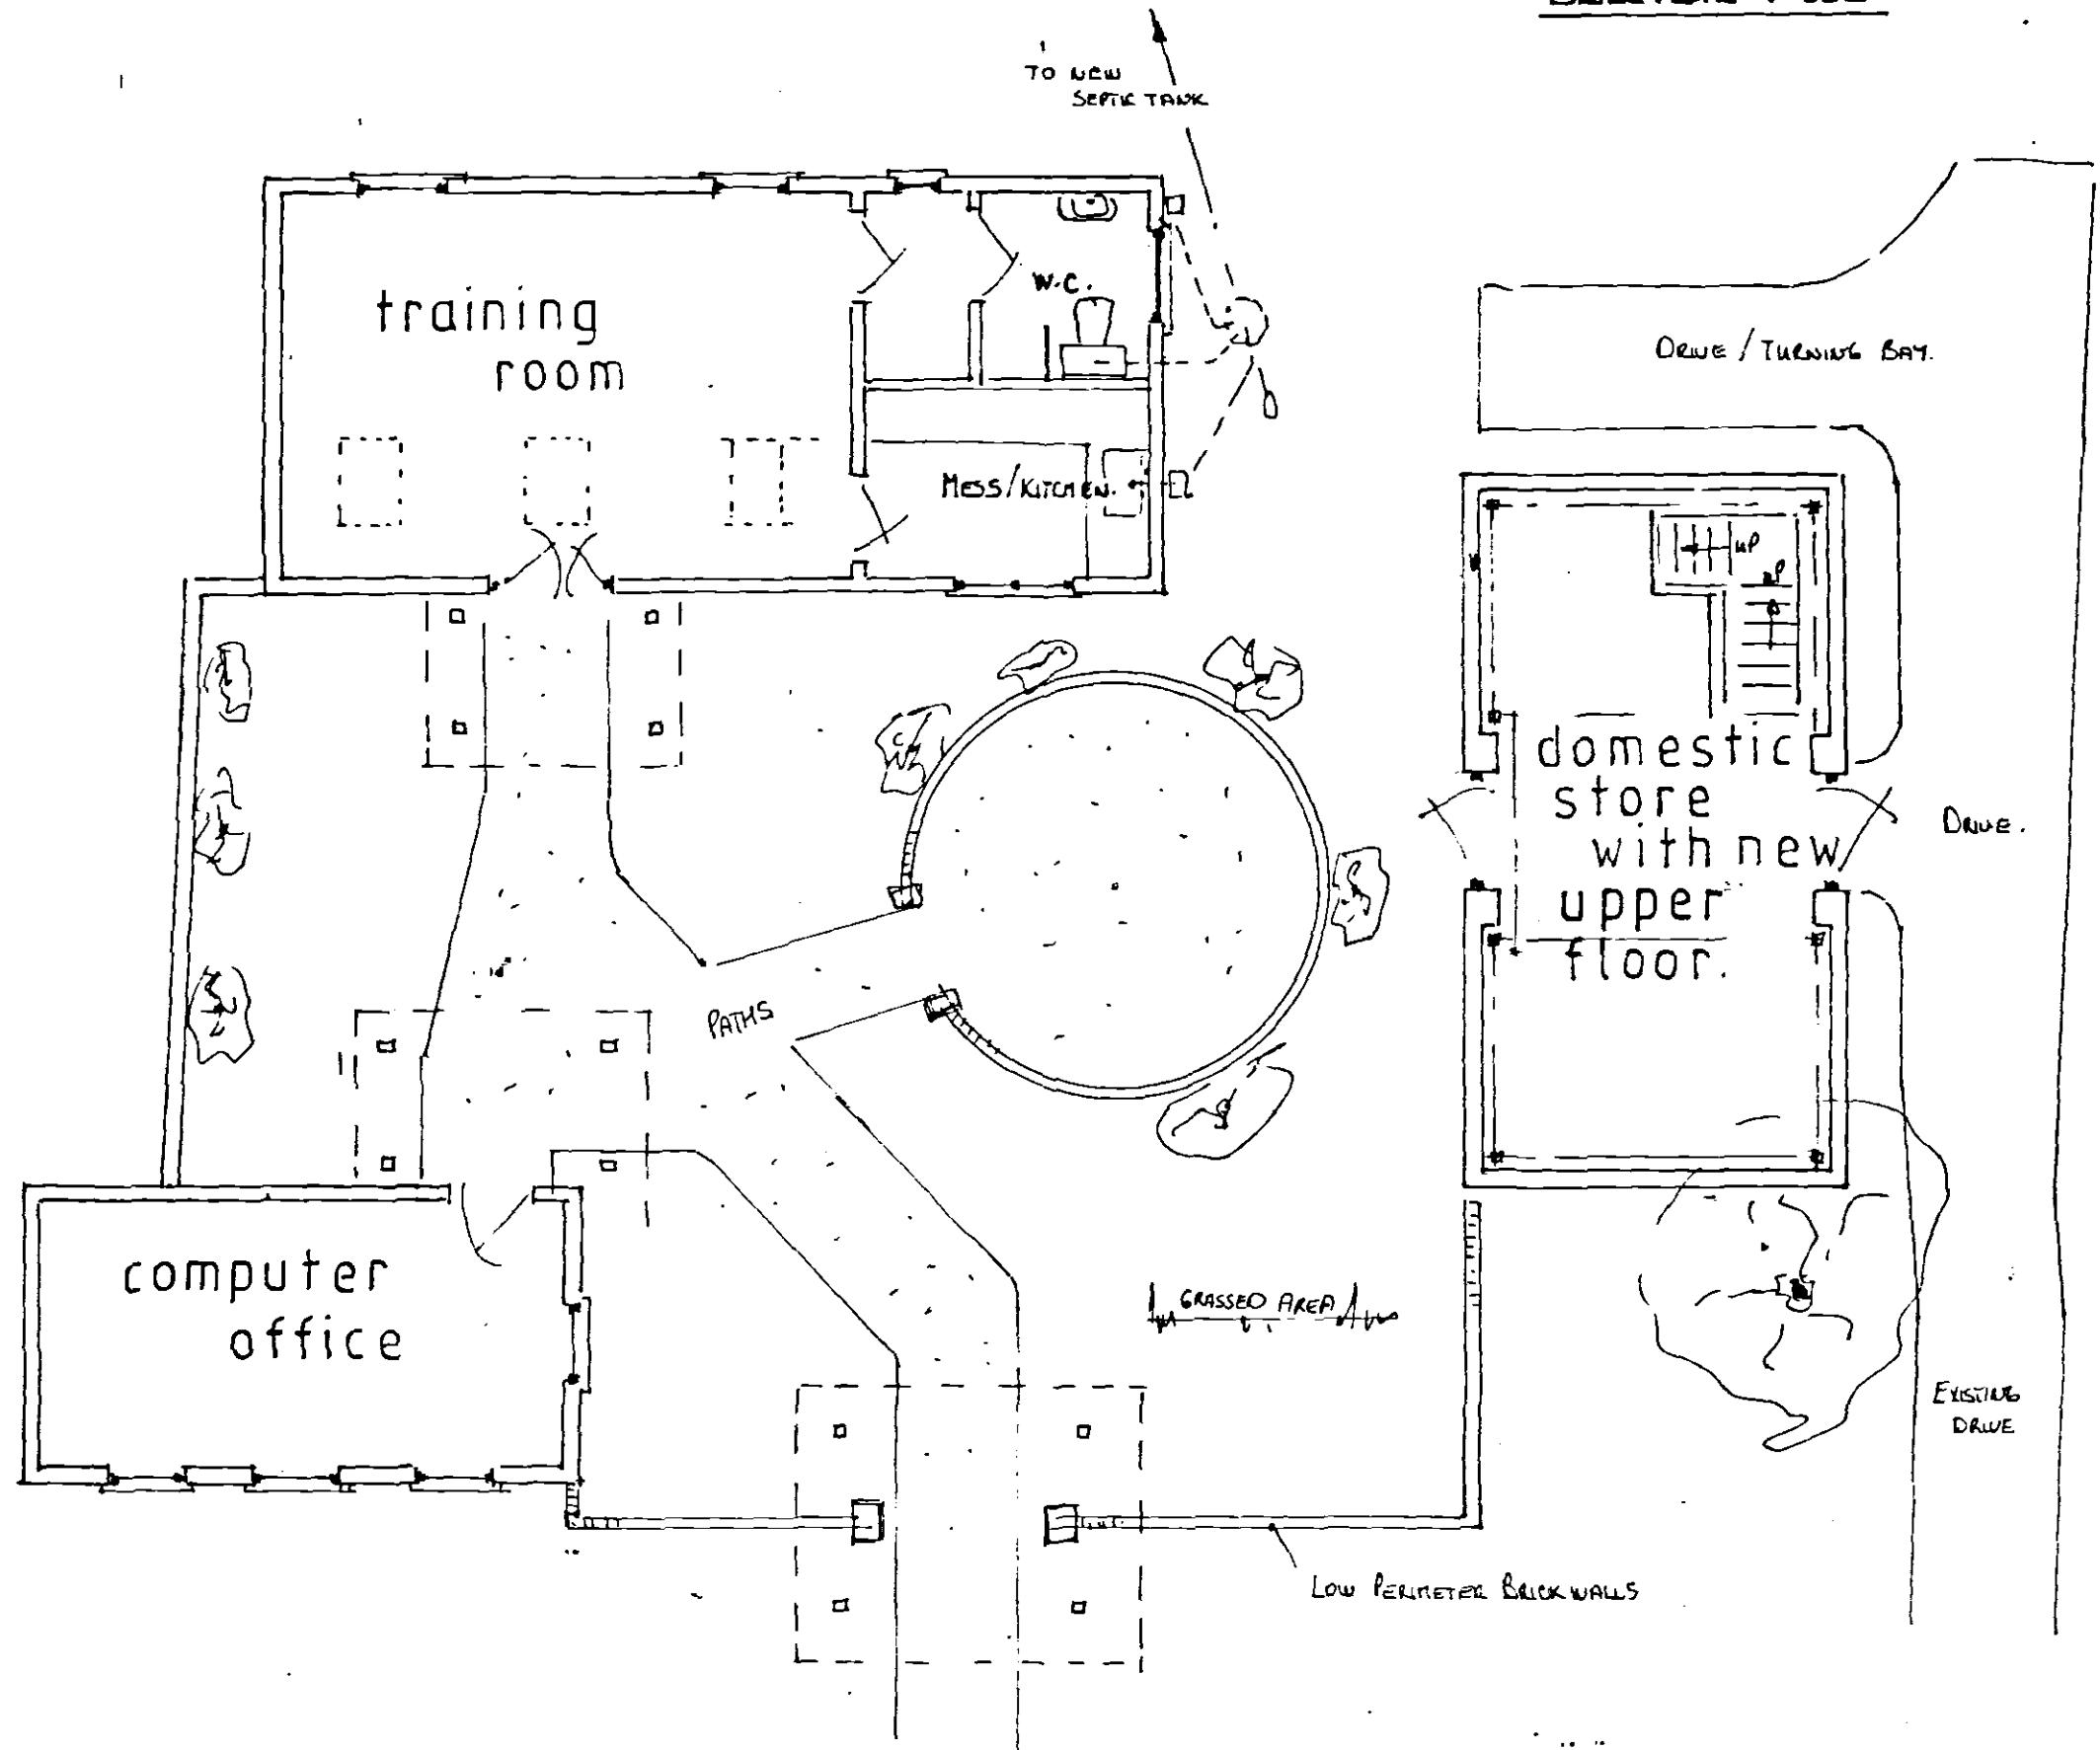


proposed layout for barns.

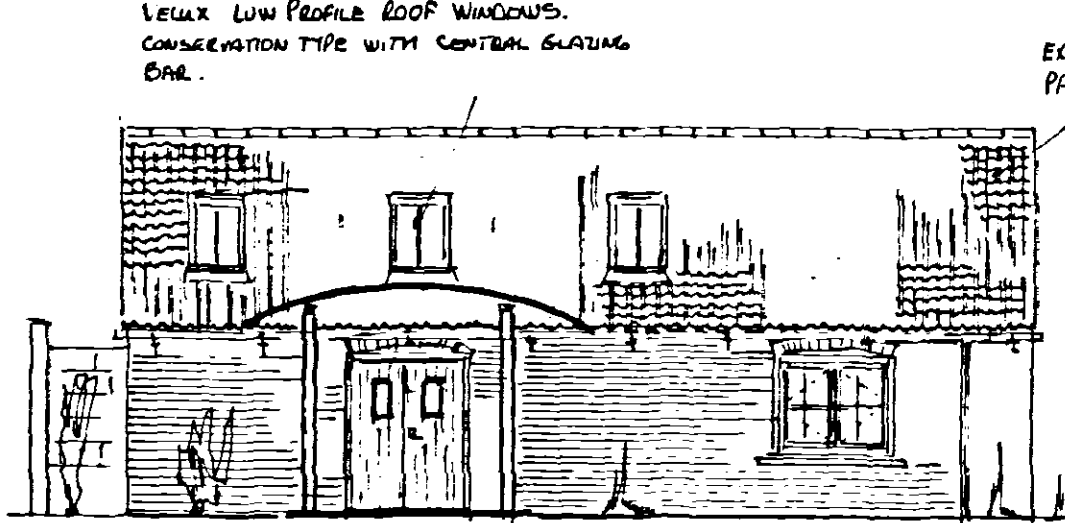


ELEVATION ON FRONT OF PROPOSED TRAINING ROOM

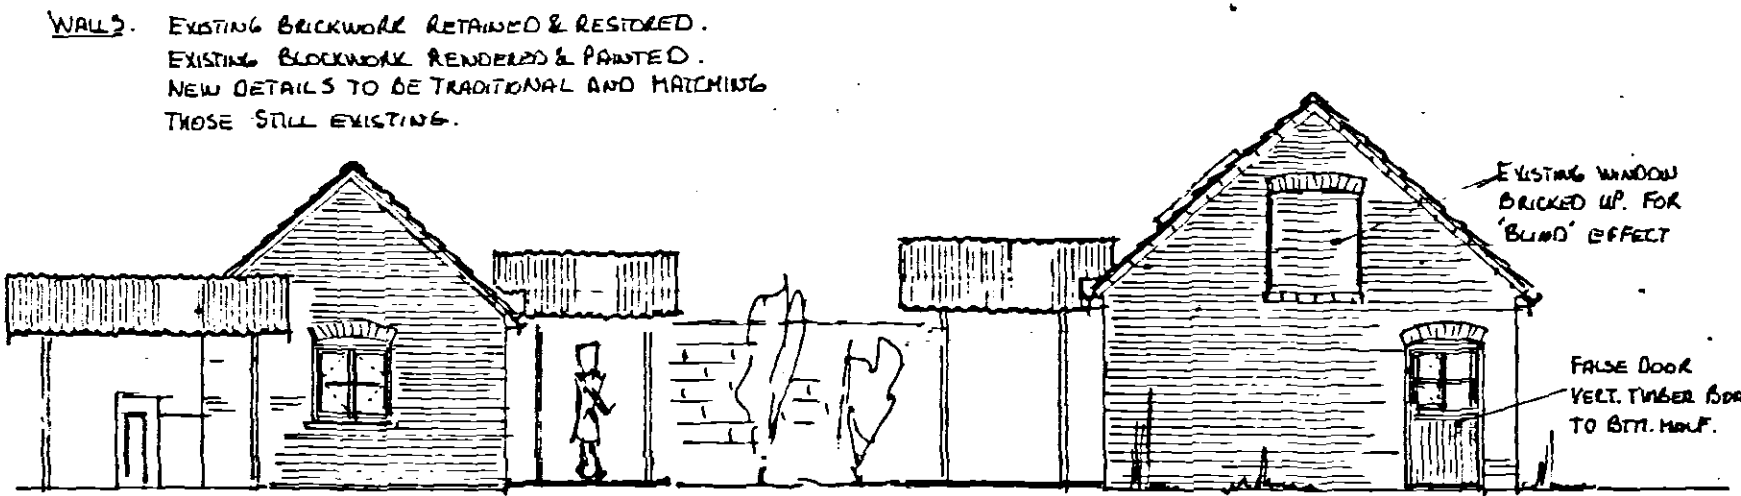


VIEW INTO COURTYARD SHOWING END ELEVATIONS

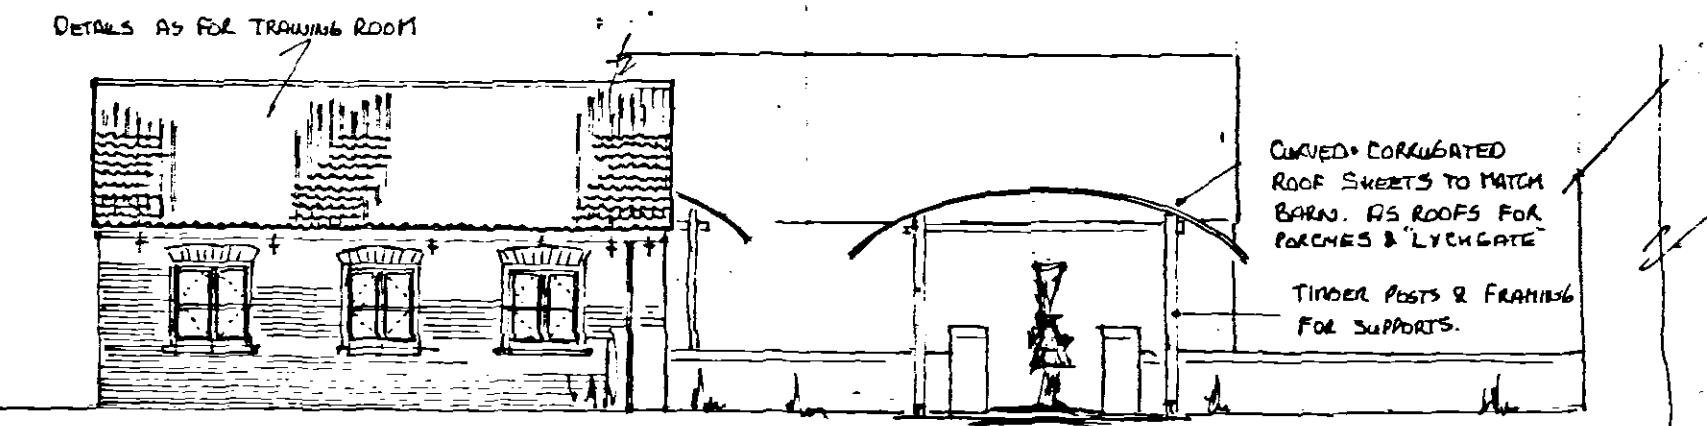

ELEVATION OF NEW OFFICE & BOUNDARY WALLS

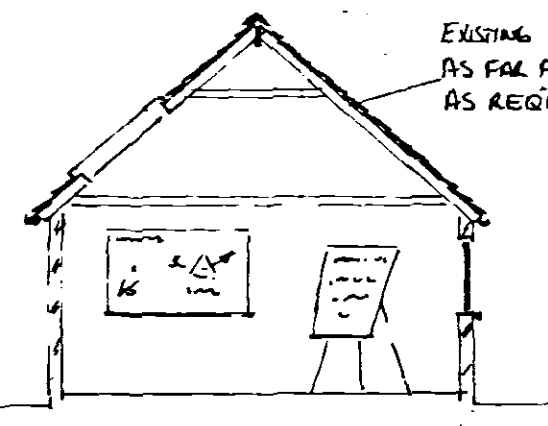

SECTION THRU TRAINING ROOM

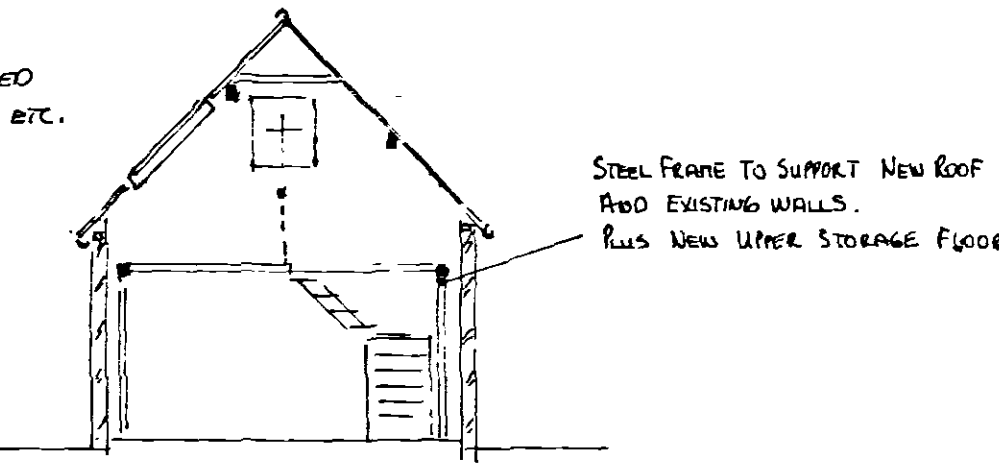

SECTION THRU STORAGE BARN