
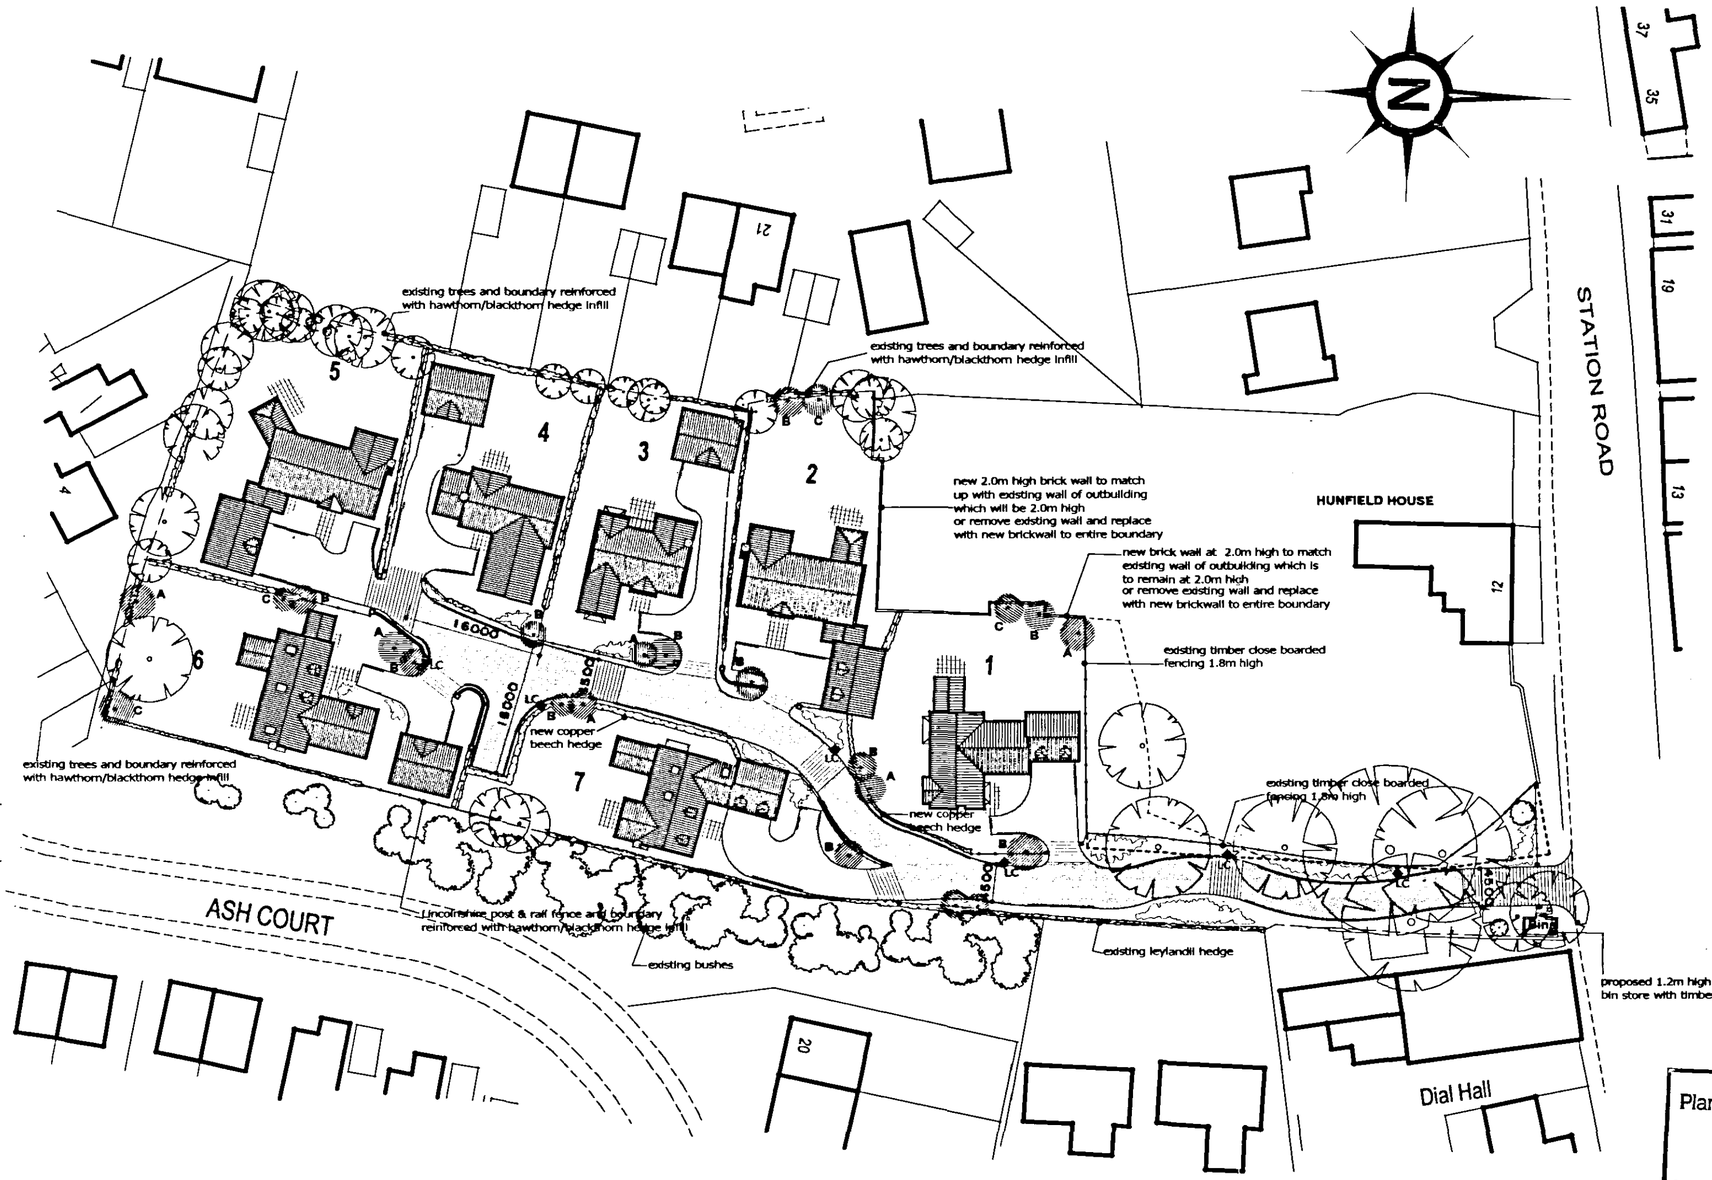


Site Layout Plan 1:500

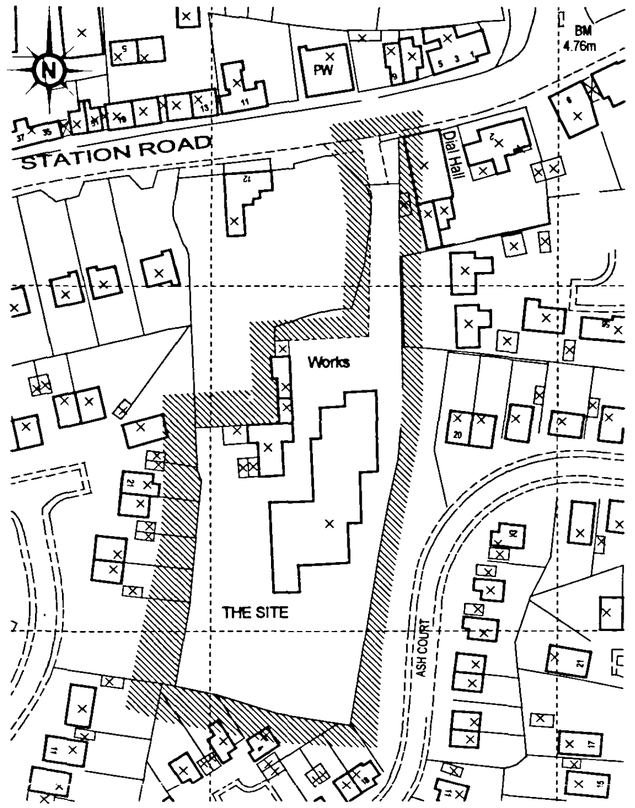

Crown Copyright. All rights reserved. Licence Number 100020449
Ordnance Survey Copyright : John Halton Design Ltd Licence No 100040446

Scale 1:1250

Site Location Plan 1:1250

SUPERSEDED

SHDC
Planning & Development
- 3 NOV 2005
Ref: 15/8/05

Landscaping Key

- mixed shrub planting 50% viburnum tinus 25% lavender 25% senecio
- gravel finish to individual private drives with brick kerb edgings
- gravel finish to main private drive with country kerb edgings
- granite setts to rumble strips and first 10.0m of main drive
- Lincolnshire post & rail fence
- close boarded timber fence
- new brick wall and piers
- existing trees
- new tree planting — 'A' rowen 'B' silver birch 'C' alder
- riven paving slabs
- new hedging
- grass areas
- LC 2.8m high lighting column (Victorian lantern style) ref: je36006 from JCC-Lighting tel: 01243 838999

SUPERSEDED

Revision 'B' 07-10-04 Kc
Bin Store Added To Drawing

Revision 'C' 11-10-04 Kc
Bin Store Re-Sited

Revision 'D' 09-11-04 Kc
Lighting columns added
Boundary walls added to plots 1 & 2

Revision 'E' 02-11-05 Kc
Tarmac to replace gravel surface to main access road

JOHN HALTON DESIGN LTD
CHARTERED BUILDING CONSULTANCY
ARCHITECTURE
The Point Office Park Weaver Road Lincoln LN6 3QN
Tel/Fax: 01522 692288 Email: haltondesign@btopenworld.com

scale 1:500 - 1:1250	date April 2004
drawn by KC	checked jh

drawing number **JH-1006-01E**

title
Proposed Residential Development
Station Road
Donington
Nr Spalding Lincs

CHRYSALIS HOMES LTD

Contractor must check all dimensions on site.
Discrepancies must be reported immediately to office before proceeding.
© Copyright Reserved