



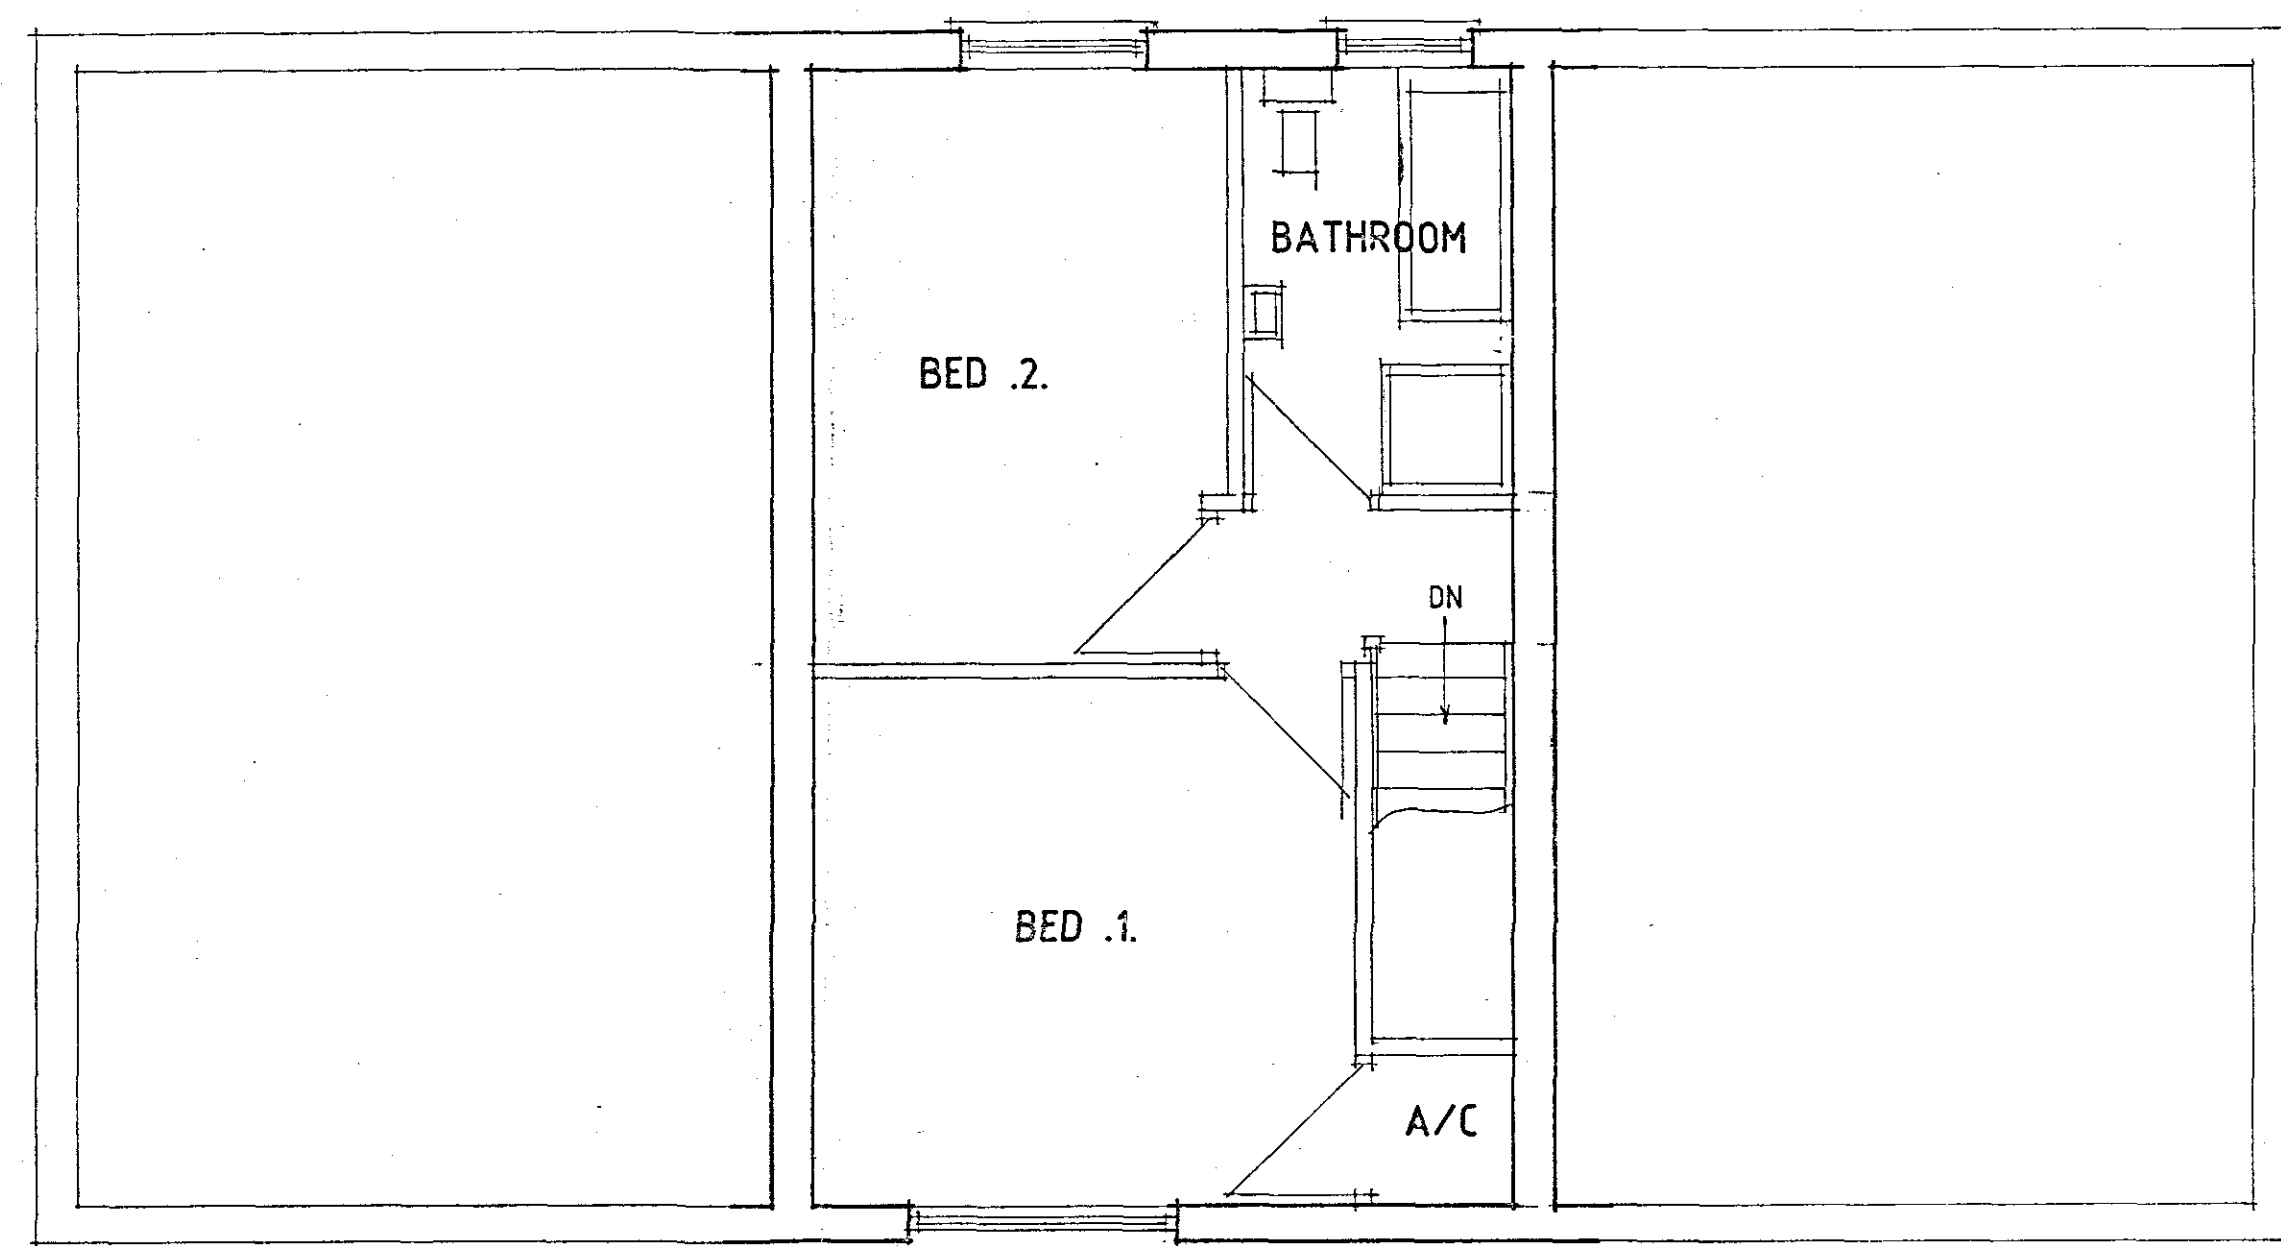

FIRST FLOOR PLAN

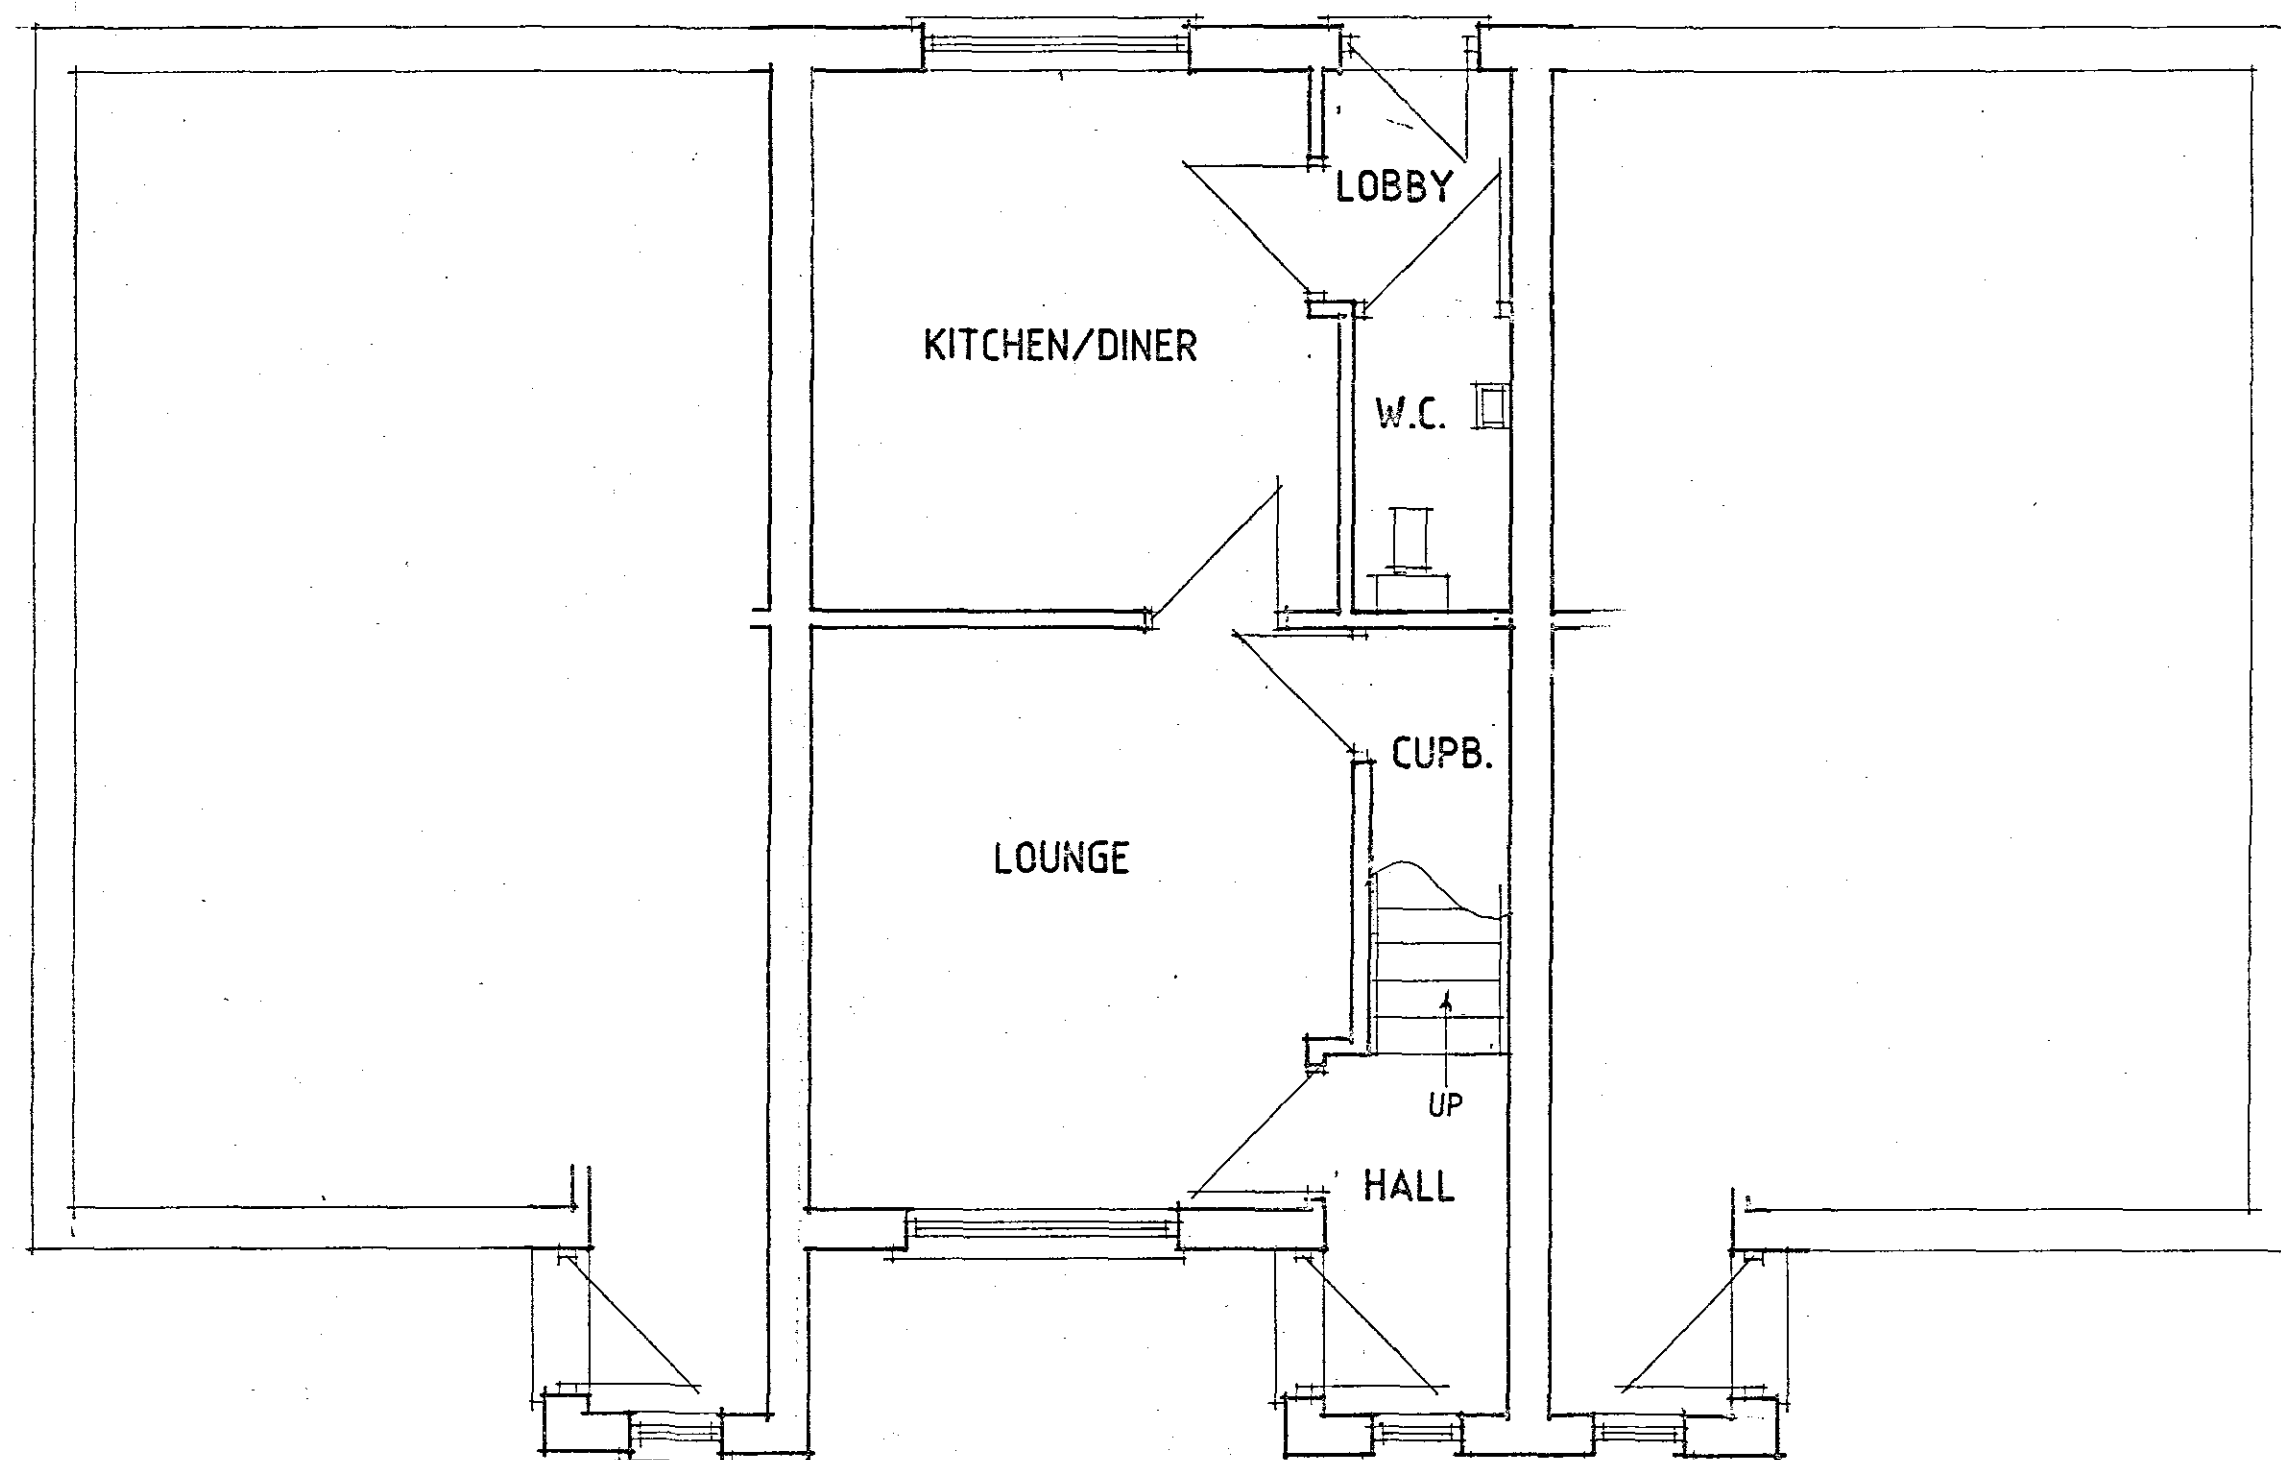


PLOT .3.


PLOT .2.

PLOT .1.

GROUND FLOOR PLAN

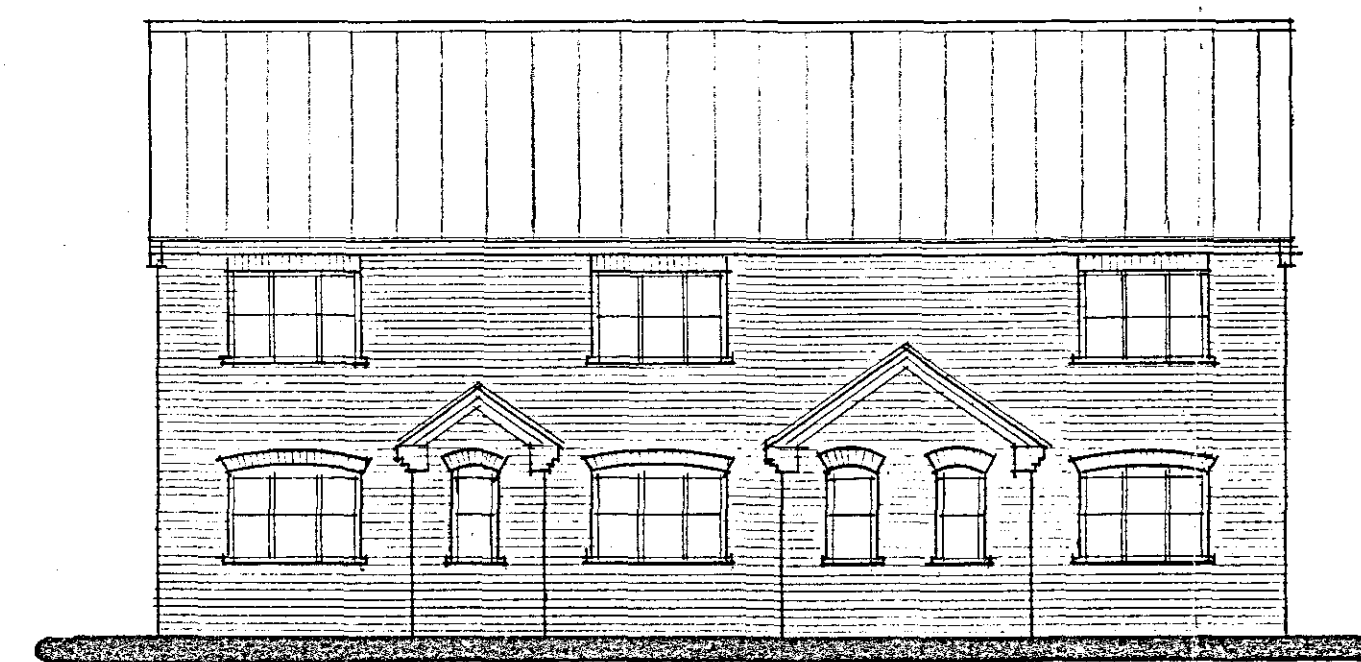


FRONT

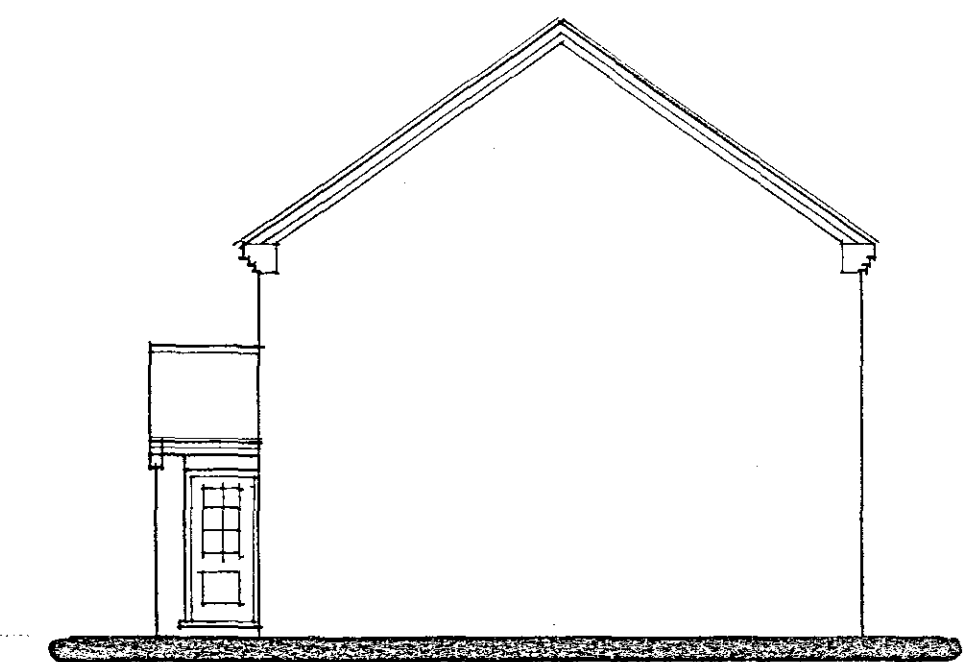

SIDE



REAR

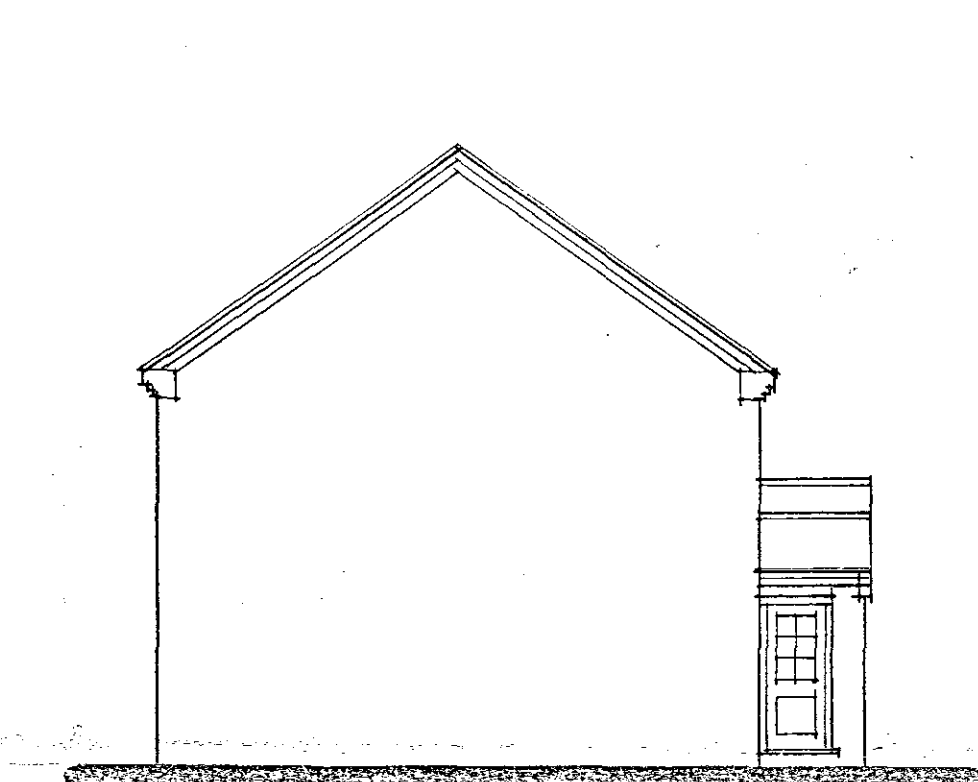

SIDE

SHDC
Planning & Development
24 NOV 2004
Ref: 1559/04

Status
DESIGN
CONSULTANTS IN ARCHITECTURE & PLANNING

HORNSEY

BRIAN HARDING CONSTRUCTION

1:50 1:100

NOV-04

B.GILHAM

**DETERMINED
PLAN**

NOTE

FLOOR PLAN LAYOUT TO PLOT.3.
TO BE AS PLOT .2.

FLOOR PLAN LAYOUTS TO PLOT .1.
TO BE AS PLOT .2. HANDED

2 Edinburgh Walk, Holbeach,
Spalding, Lincs. PE12 7AP.
Tel: 01406 424343 Fax: 01406 490702

