




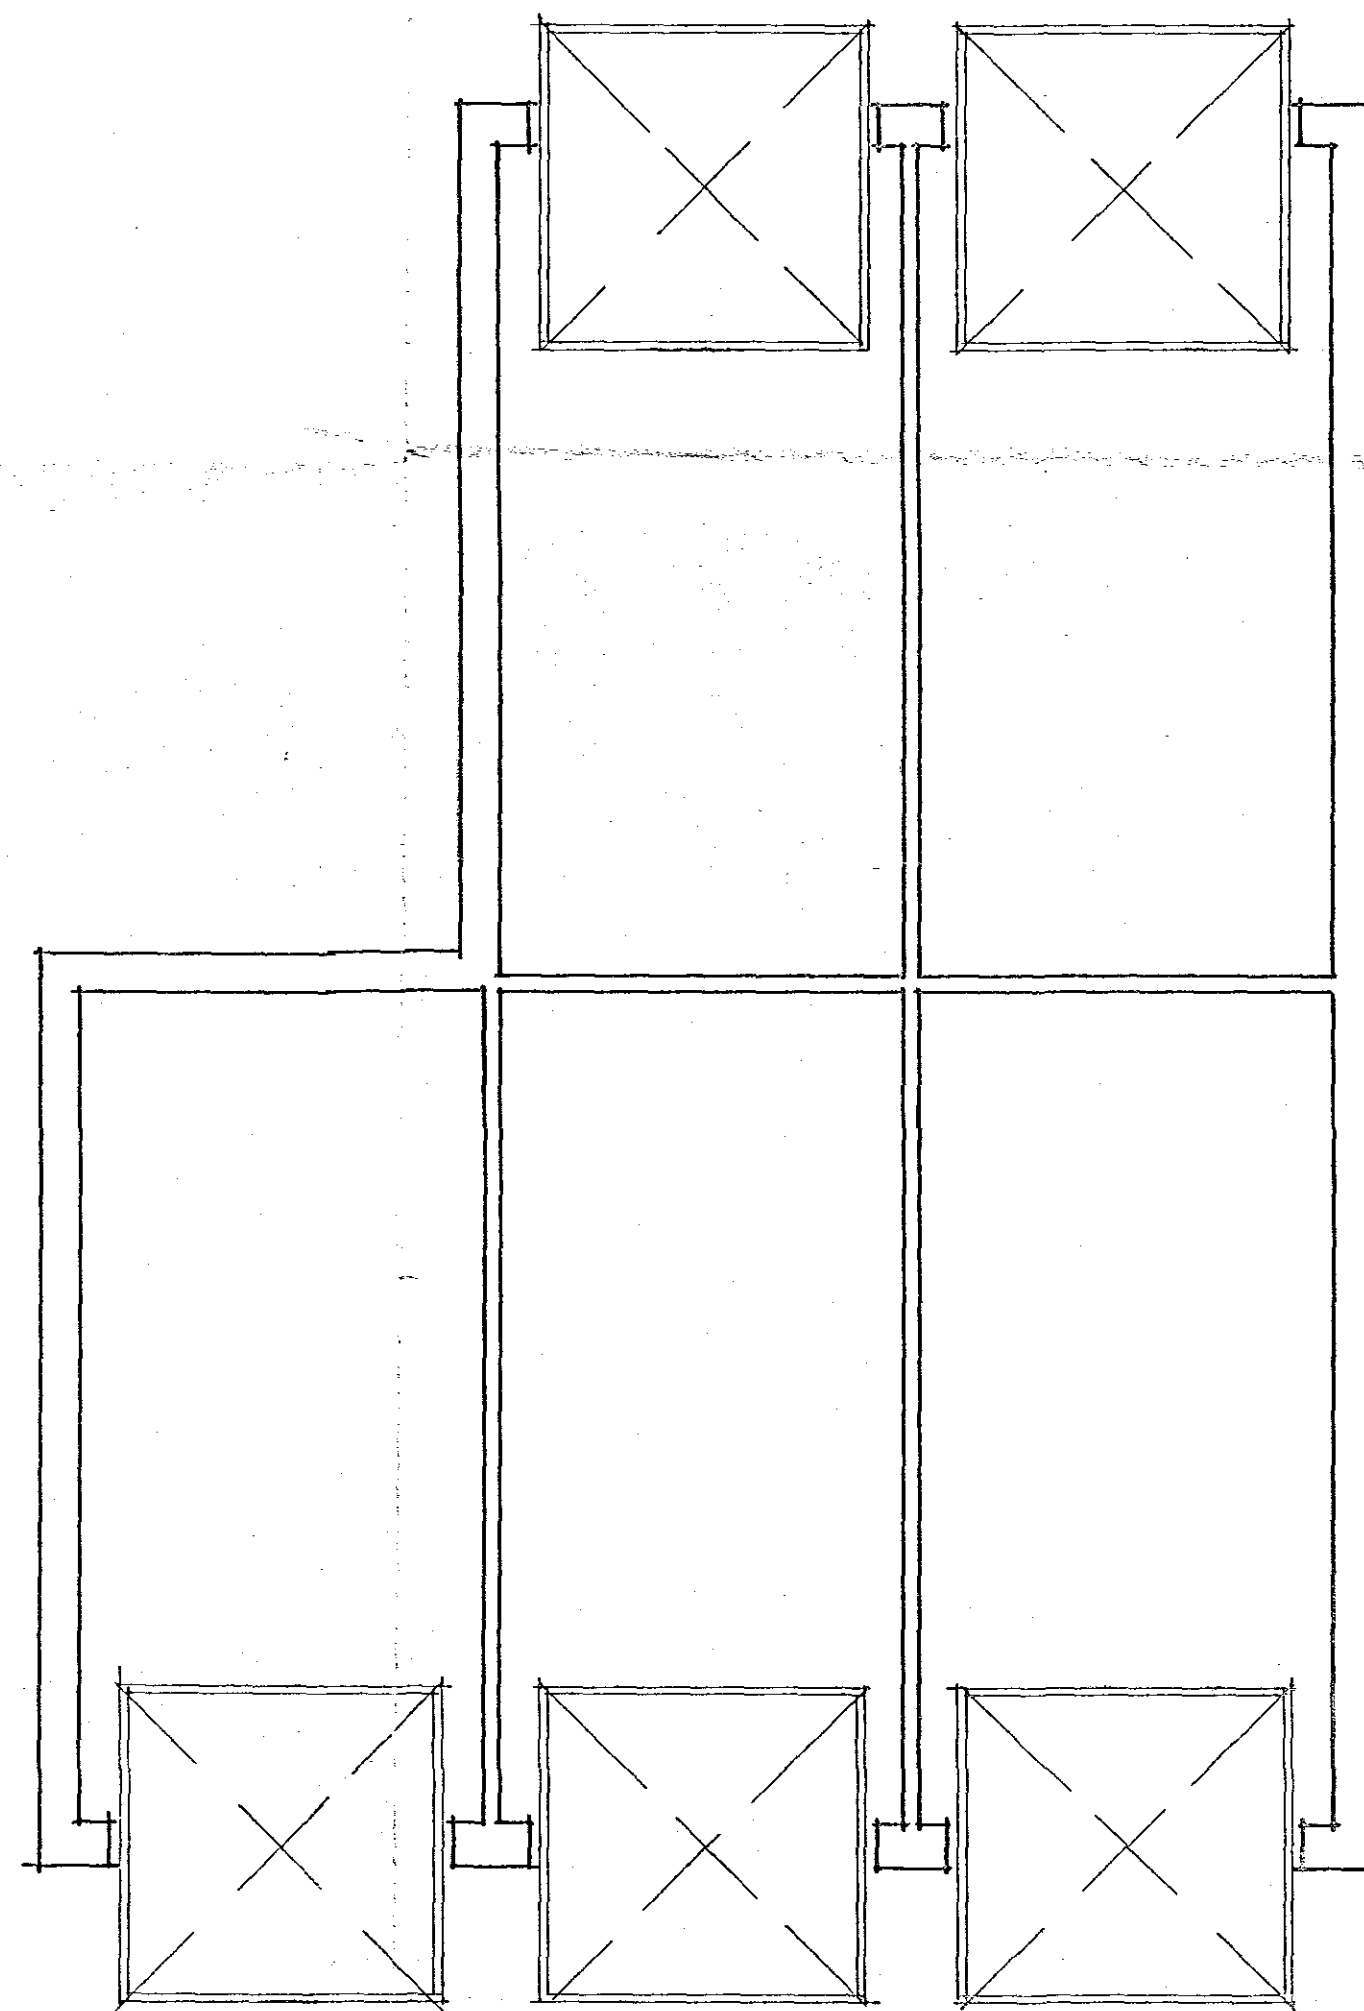


PLAN

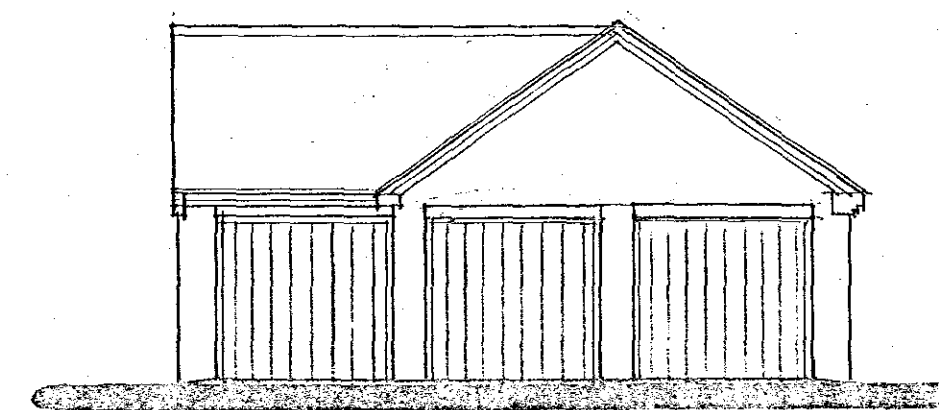


FRONT

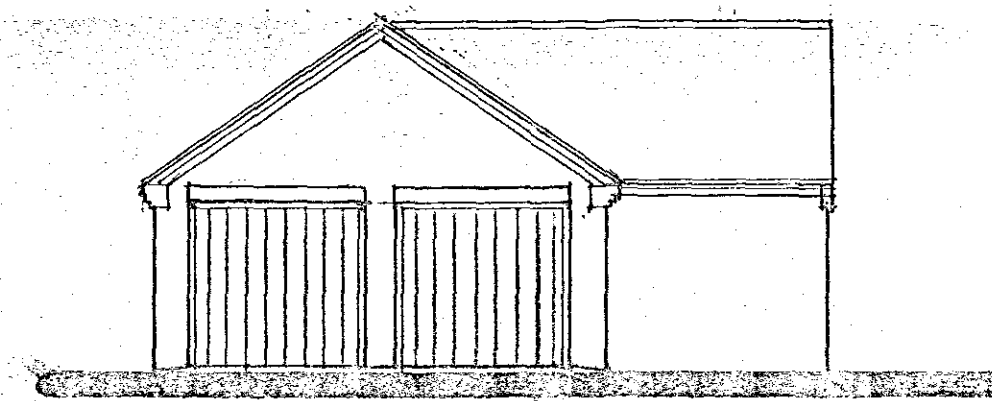

FRONT

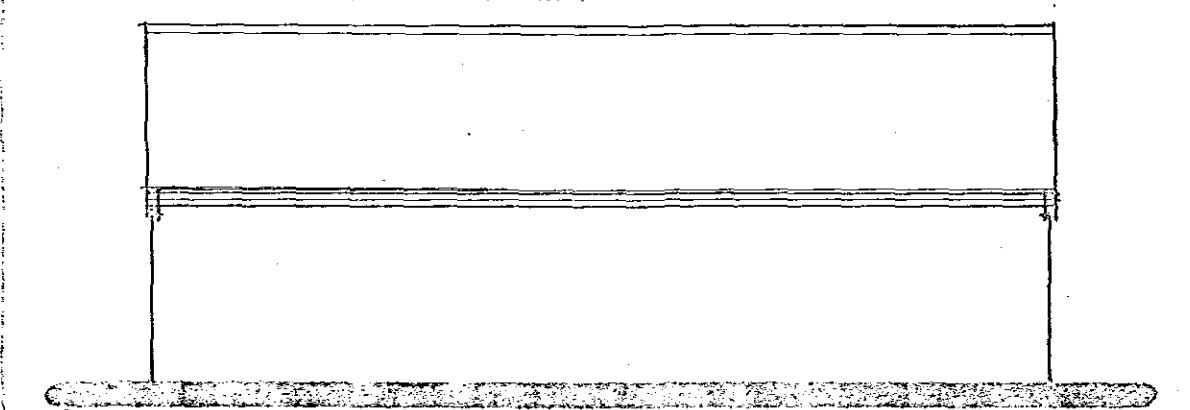

SIDE

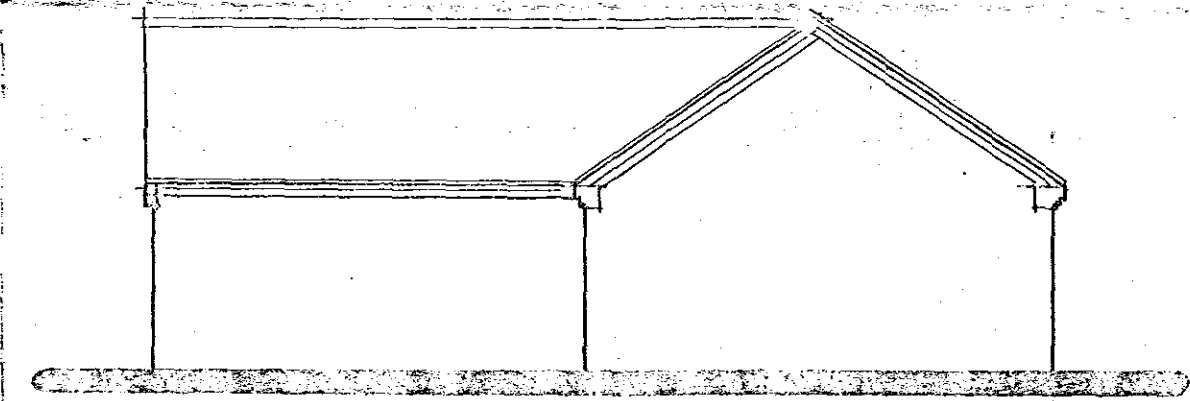

SIDE

A - ALTS - 19.5.03

SHDC
Planning & Development
24 NOV 2004
Ref: 1559/04

Status
CONSULTANTS IN ARCHITECTURE & PLANNING

BH/FG

BRIAN HARDING CONSTRUCTION

1:50 1:100 | MAY-03

B.GILHAM

DETERMINED
PLAN

2 Edinburgh Walk, Holbeach,
Spalding, Lincs. PE12 7AP
Tel: 01406 424343 Fax: 01406 490702

