


Elevation to rear
Scale 1:50

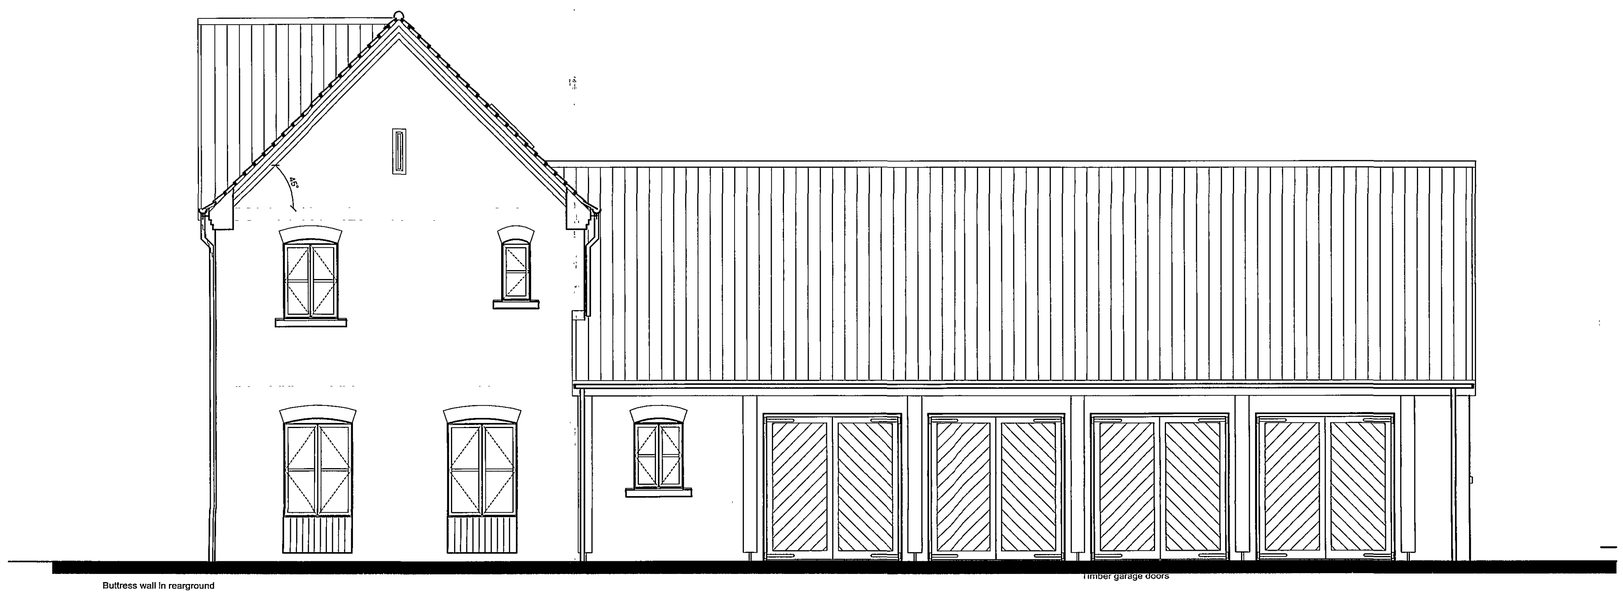

Elevation to West
Scale 1:50

DO NOT SCALE THIS DRAWING. THE CONTRACTOR IS DEEMED TO HAVE CHECKED ALL DIMENSIONS ON SITE AND REPORT ANY DISCREPANCIES TO OGLESSY & LIMB LTD.
THE CONTENTS OF THIS DRAWING ARE COVERED BY COPYRIGHT AND REMAIN THE PROPERTY OF OGLESSY & LIMB LTD. WRITTEN APPROVAL MUST BE OBTAINED FROM OGLESSY & LIMB LTD PRIOR TO DUPLICATION OR REPRODUCTION OF THIS DRAWING OR ITS CONTENTS.
ANY DIMENSIONS NOT SHOWN ARE TO BE CHECKED AND AGREED WITH OGLESSY & LIMB LTD.

Ref:	Date:	Description:	By:
Revisions			
B	28.11.07	General revisions to client & SHDC instructions: Fenestration amended and buttresses omitted.	ajo
A	08.07.07	General revisions to client's requirements: Fascias and soffits eliminated where possible. Floor to floor increased. Rooflights amended.	ajo
-	18.05.07	Drawing renumbered from 14 to 15.	ajo

Oglesby & Limb Ltd
Chartered Architects
and Building Surveyors
67 London Road
Newark, Notts
NG24 1RZ
Tel: 01636 702030
Fax: 01636 703740
e-mail: design@o-l-ltd.co.uk

Client:

Mr M & Mrs K Burrell

Project:

Proposed Dwelling on land off
Town Dam Lane
Donington
Spalding

DETERMINED
PLAN

Drawing Title:

Elevations as proposed
Sheet 02 of 02

PRE-PLANNING APPLICATION

Date:	Aug. 2006	Scale:	1:50
Drawn by:	AJO	Checked by:	DAL

Drawing Number:	Rev:
A0582-16	B