


Buttress walls shown shaded.

Elevation to Town Dam Lane
Scale 1:50

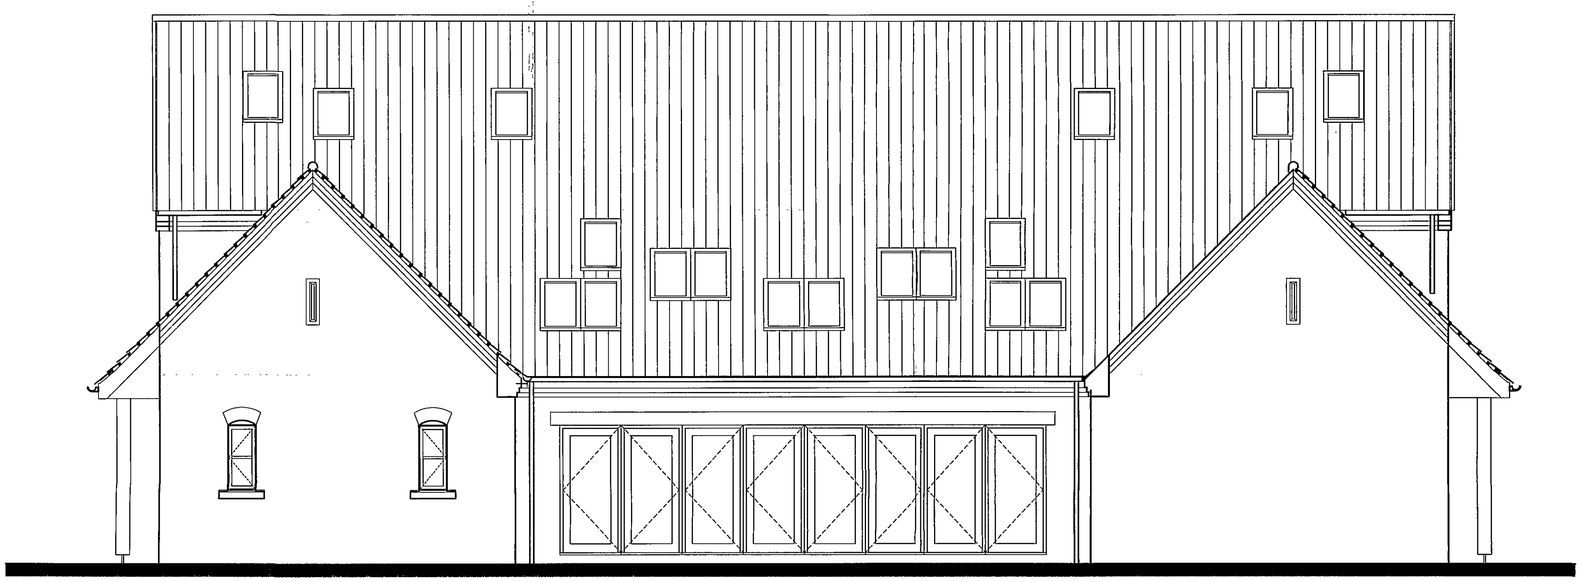

Elevation to East
Scale 1:50

DO NOT SCALE THIS DRAWING. THE CONTRACTOR IS DEEMED TO HAVE CHECKED ALL DIMENSIONS ON SITE AND REPORT ANY DISCREPANCIES TO OGLESBY & LIMB LTD.
THE CONTENTS OF THIS DRAWING ARE COVERED BY COPYRIGHT AND REMAIN THE PROPERTY OF OGLESBY & LIMB LTD. WRITTEN APPROVAL MUST BE OBTAINED FROM OGLESBY & LIMB LTD PRIOR TO DUPLICATION OR REPRODUCTION OF THIS DRAWING OR ITS CONTENTS.
ANY DIMENSIONS NOT SHOWN ARE TO BE CHECKED AND AGREED WITH OGLESBY & LIMB LTD.

Ref:	Date:	Description:	By:
B	28.11.07	General revisions to client's & SHDC instructions: Buttresses omitted, fenestration amended, roof windows added, entrance amended, gable vents added.	ajo
A	07.07.07	General revisions to client's requirements: Windows amended. Buttress wall thickness amended. Fascia and soffit eliminated where possible. Floor to floor increased.	ajo
-	18.05.07	Drawing renumbered from 14 to 15.	ajo

Revisions

Oglesby & Limb Ltd
Chartered Architects
and Building Surveyors
67 London Road
Newark, Notts
NG24 1RZ
Tel: 01636 702030
Fax: 01636 703740
e-mail: design@o-l-ltd.co.uk

Client:
Mr M & Mrs K Burrell

Project:
Proposed Dwelling on land off
Town Dam Lane
Donington
Spalding

RECEIVED
30 NOV 2007
15791 07
DETERMINED PLAN

Drawing Title:
Elevations as proposed
Sheet 01 of 02

PRE-PLANNING APPLICATION

Date:	Scale:
Aug. 2006	1:50
Drawn by: AJO	Checked by: DAL

Drawing Number:	Rev:
A0582-15	B