
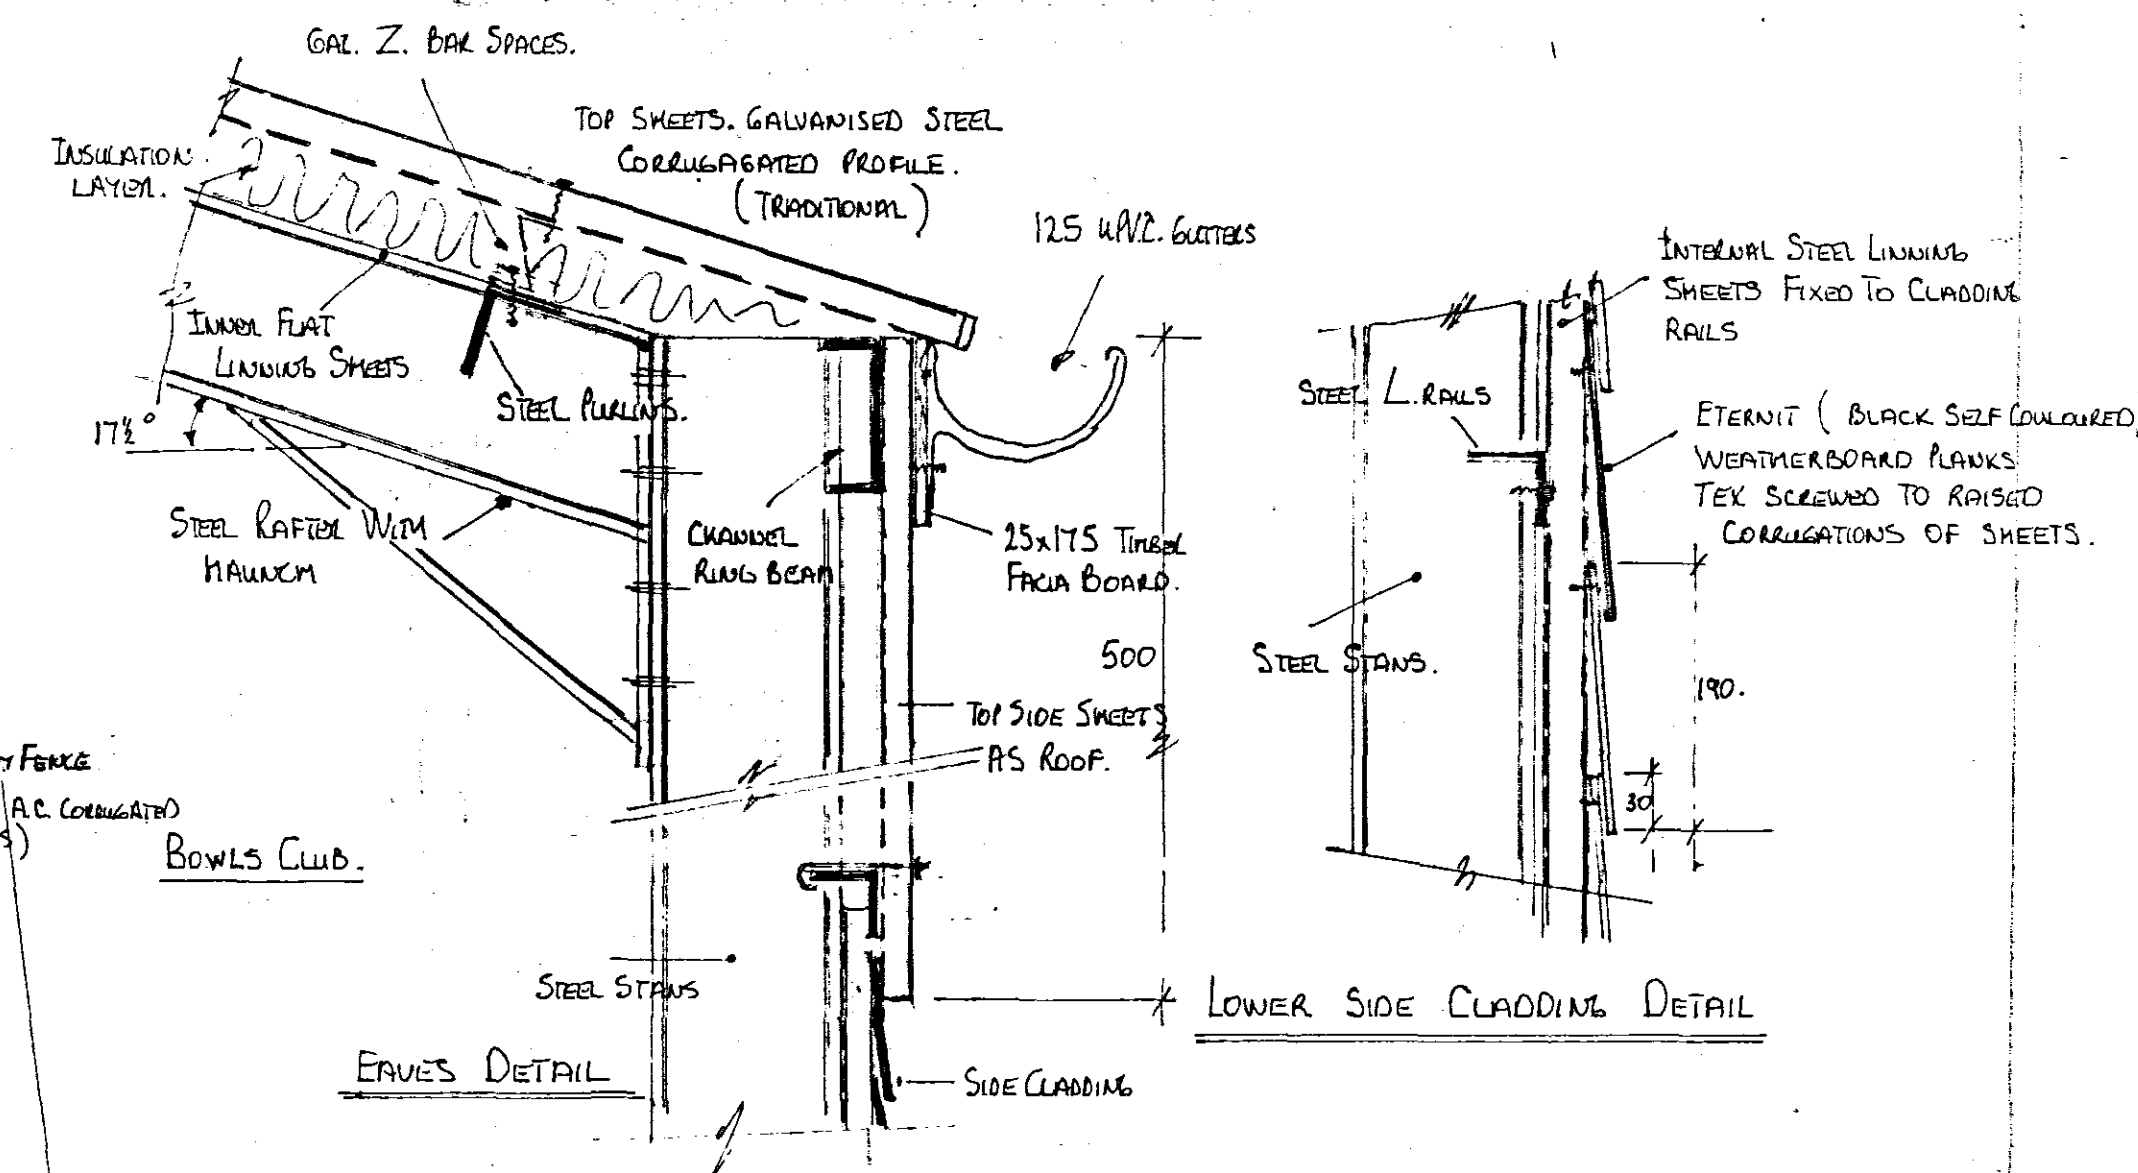
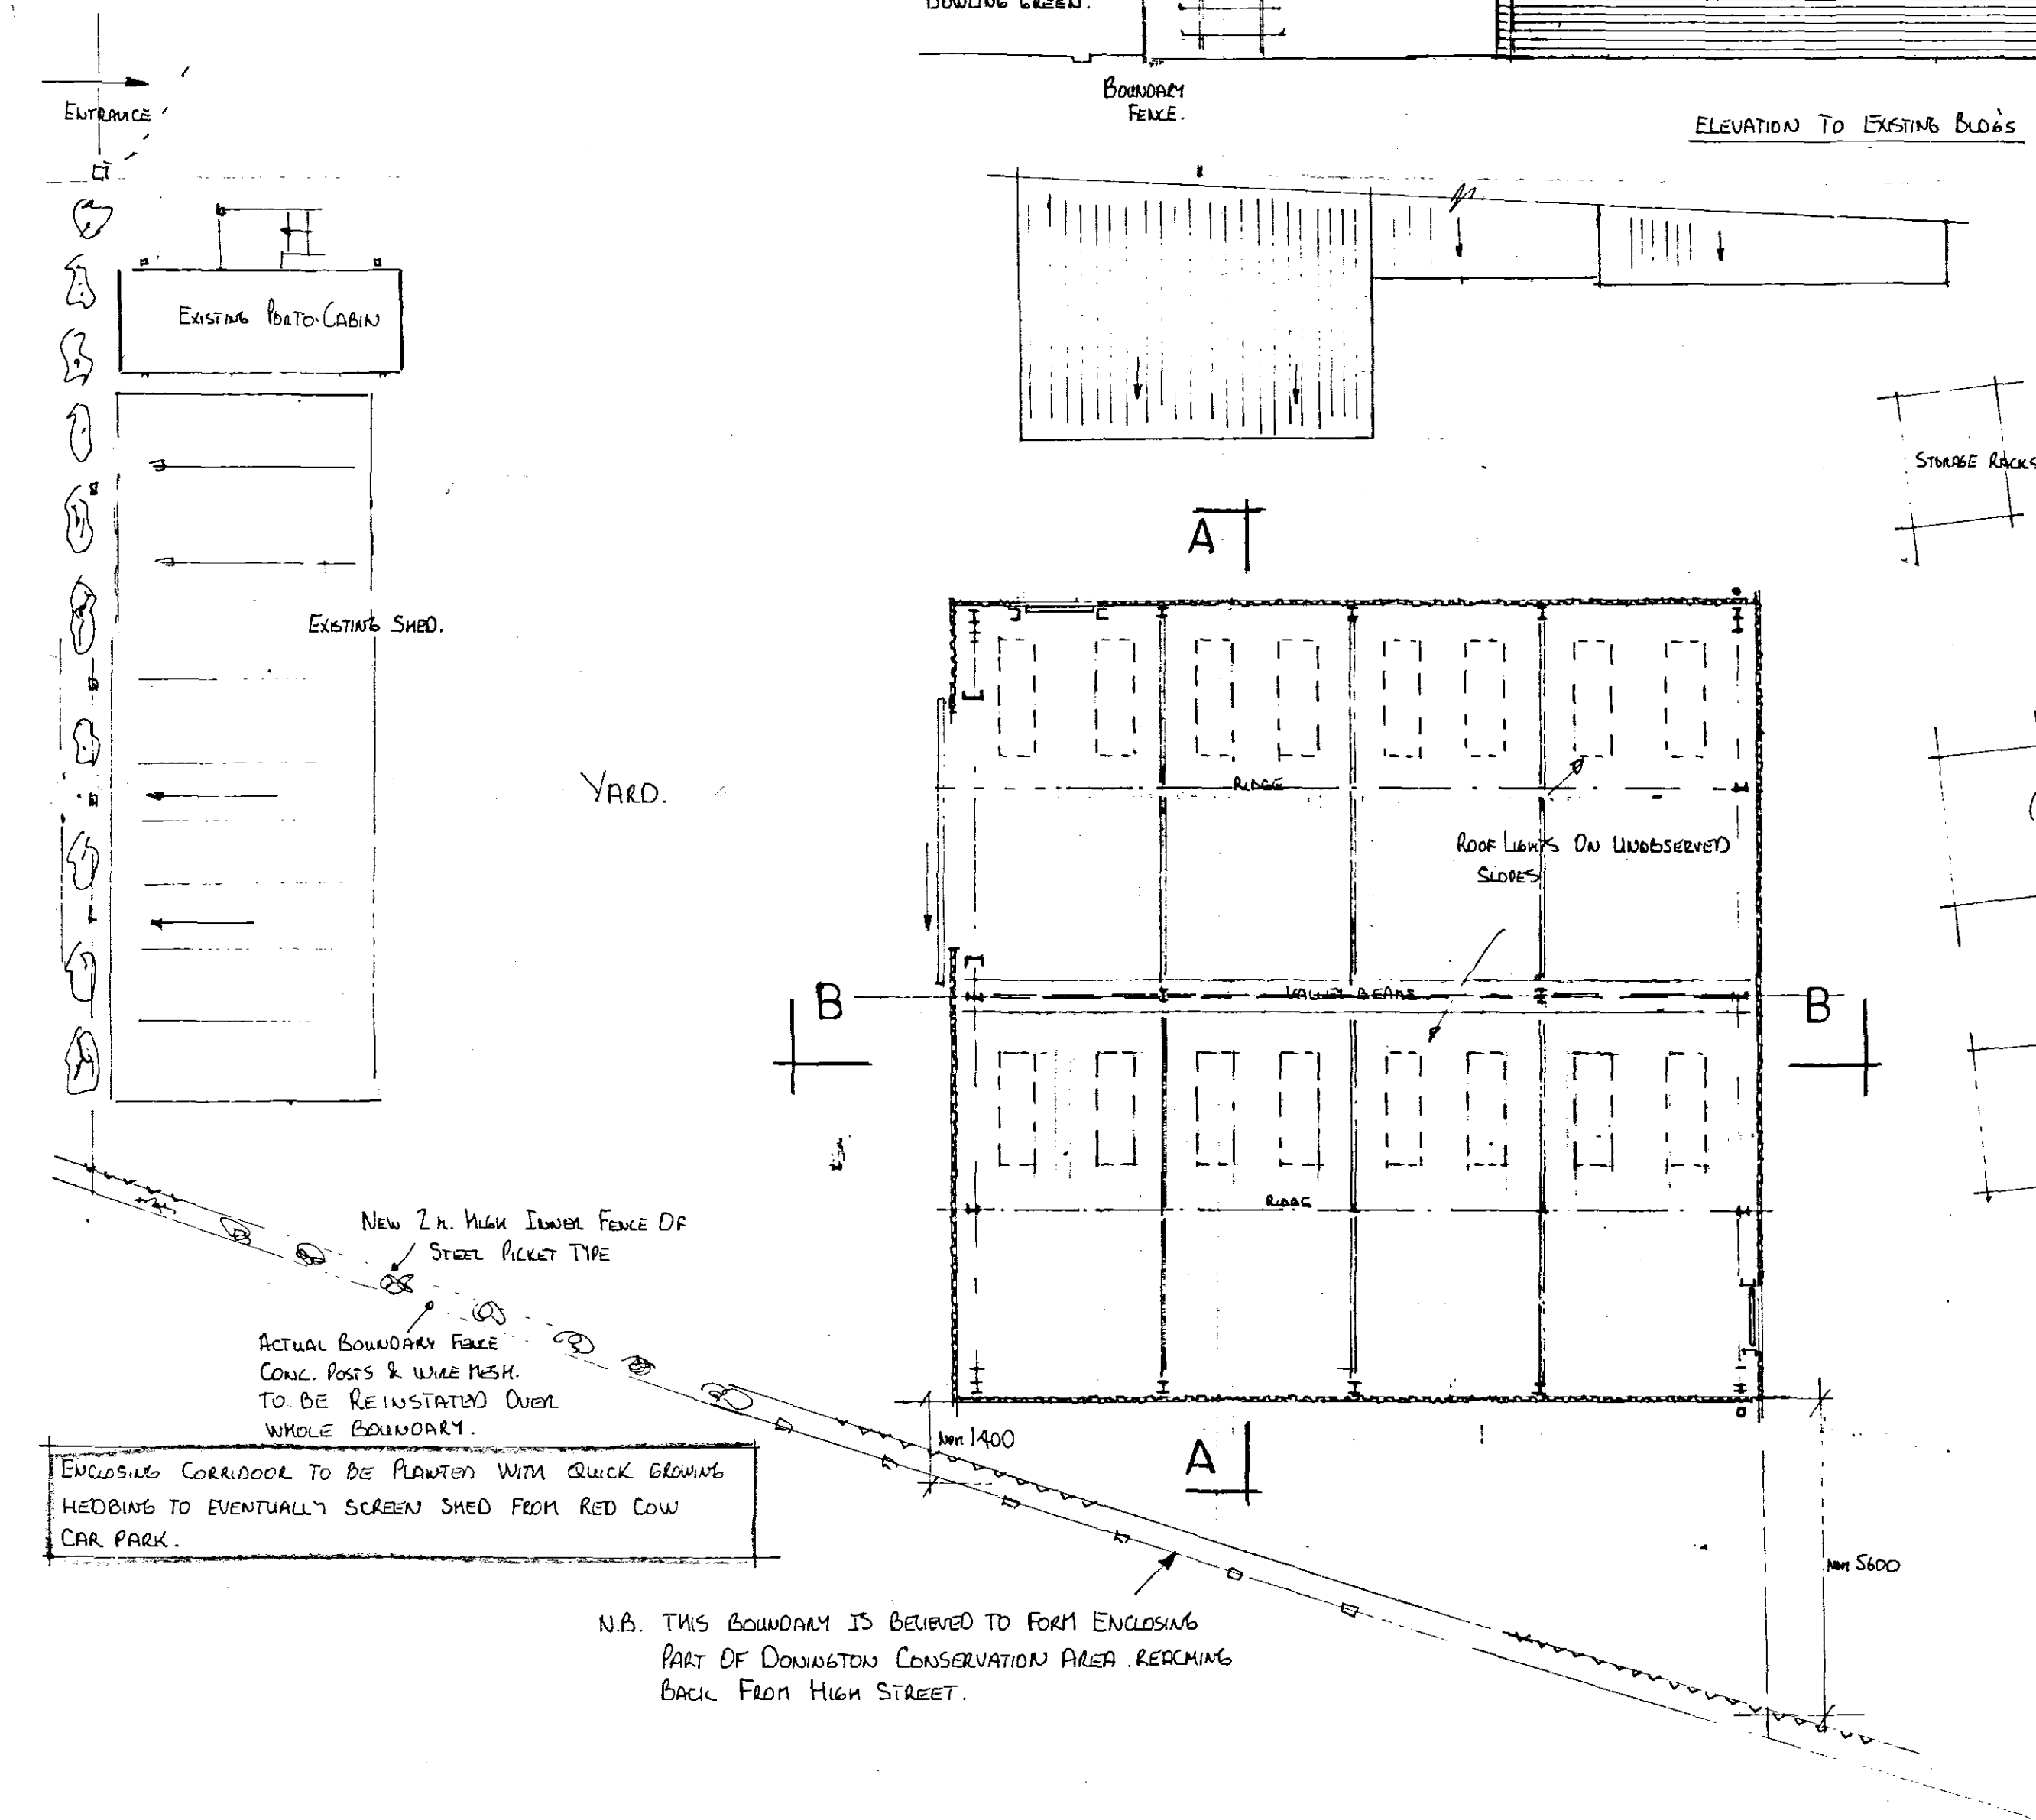
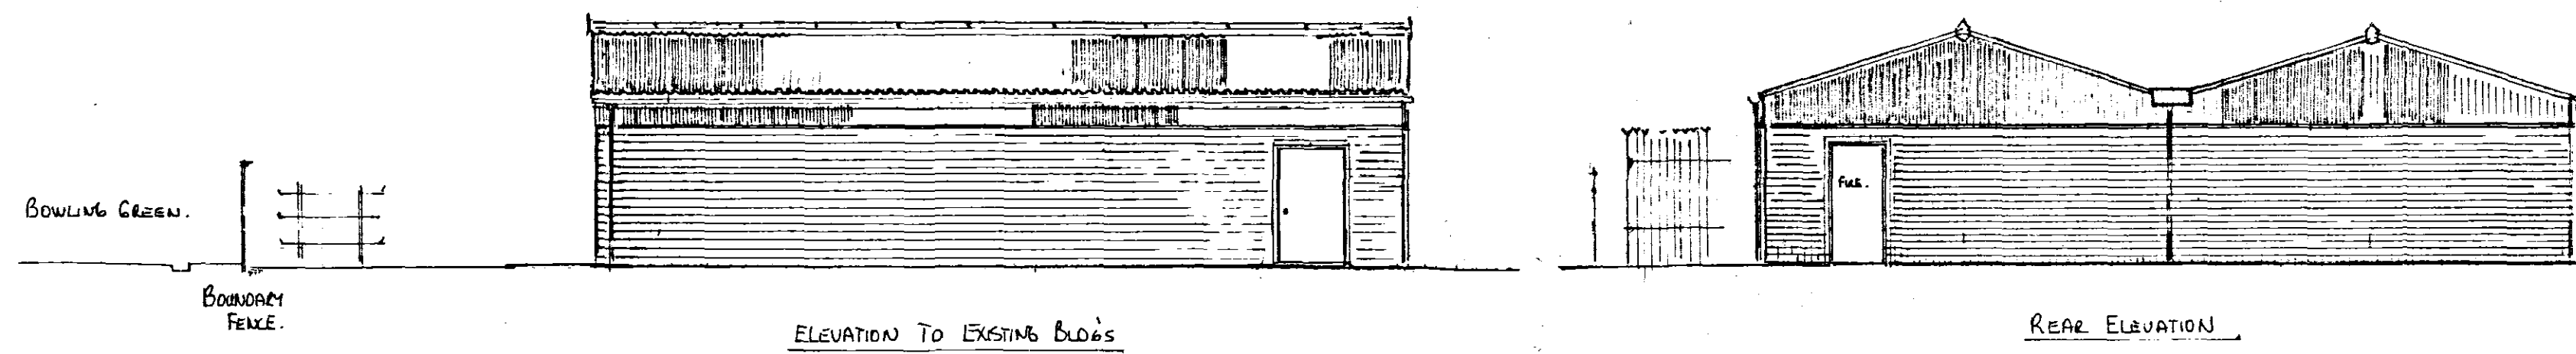
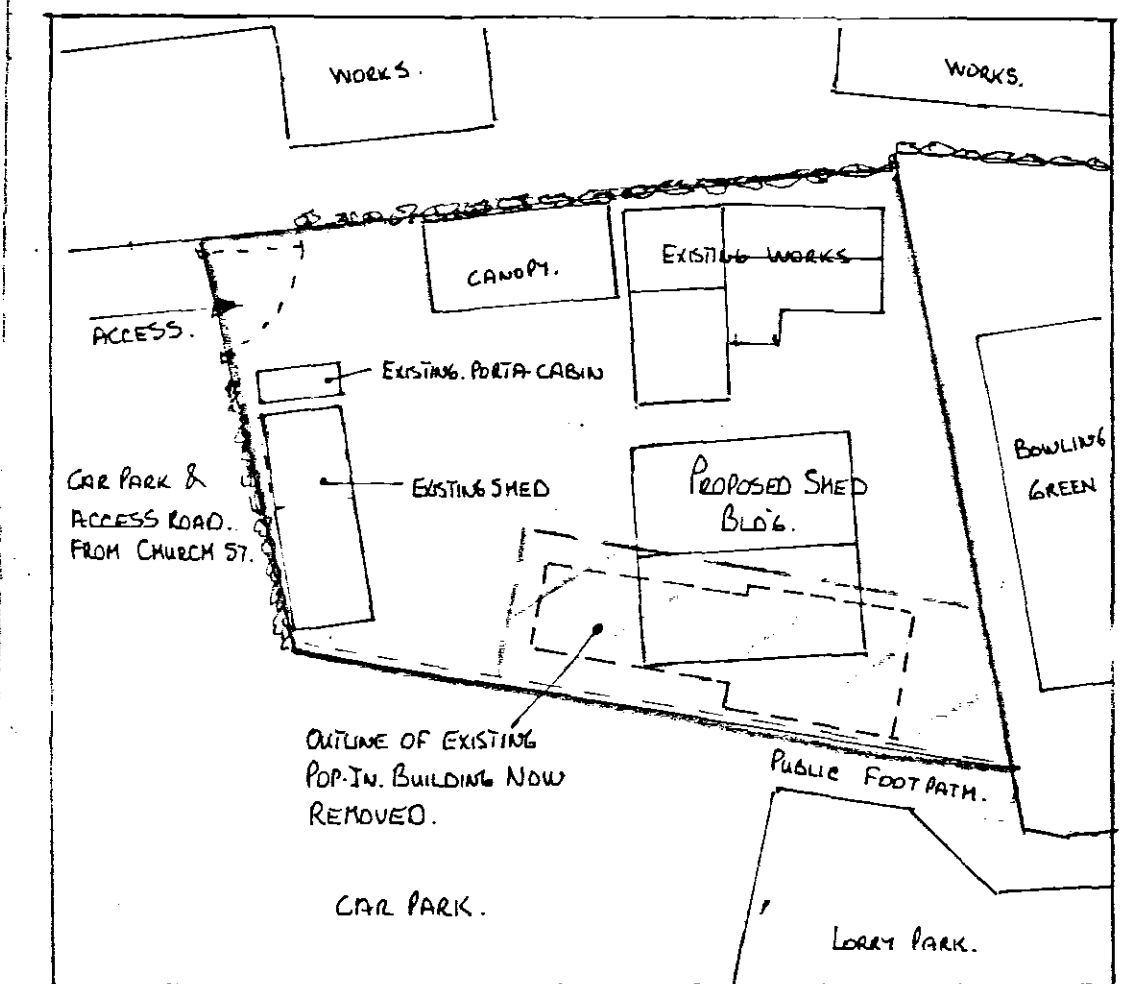


Proposed erection of a workshop building
at Red Cow Paddock Church Street Donington Spalding
for Magnum Fabrications Ltd.

scale 1:100

block plan 1:500.

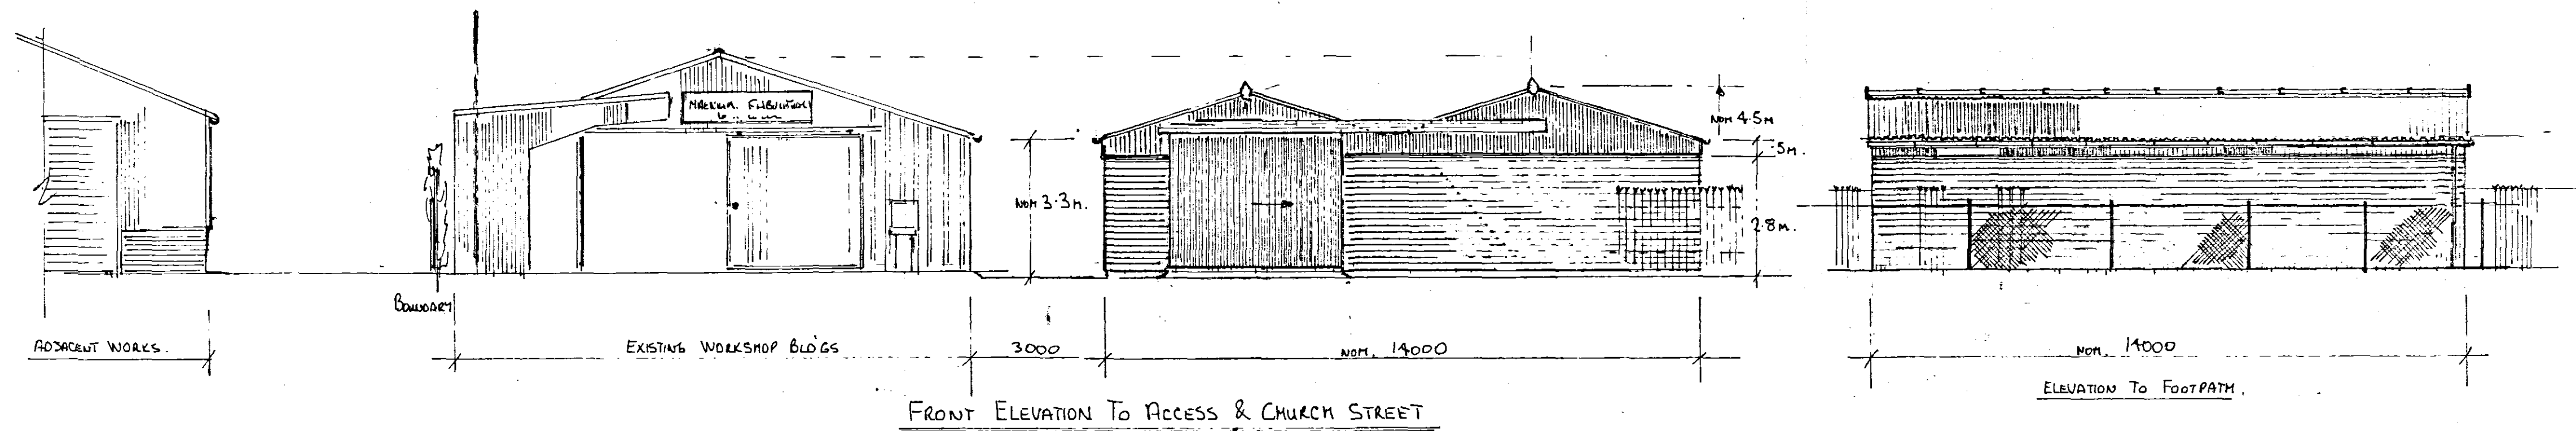


ROOF. NATURAL GALVANISED (LI-GAL) CORRUGATED STEEL SHEETS TRADITIONAL PROFILE.

WALLS. PART. SHEETED AS ROOF. THEO COLOUR HORIZONTAL PLANKS OF ETERNIT WEATHERBOARDING BLACK.

R.W. GOODS. GREY PLASTIC RAIN WATER GOODS. BLACK PAINTED TIMBER FACIA

DOORS. MAIN SLIDING DOOR. CORRUGATED SHEETS IN METAL FRAME PAINTED BLACK.

PERSONAL DOORS. PLAIN TIMBER DOORS WITH METAL SHEET FACINGS FOR SECURITY PAINTED BLACK.

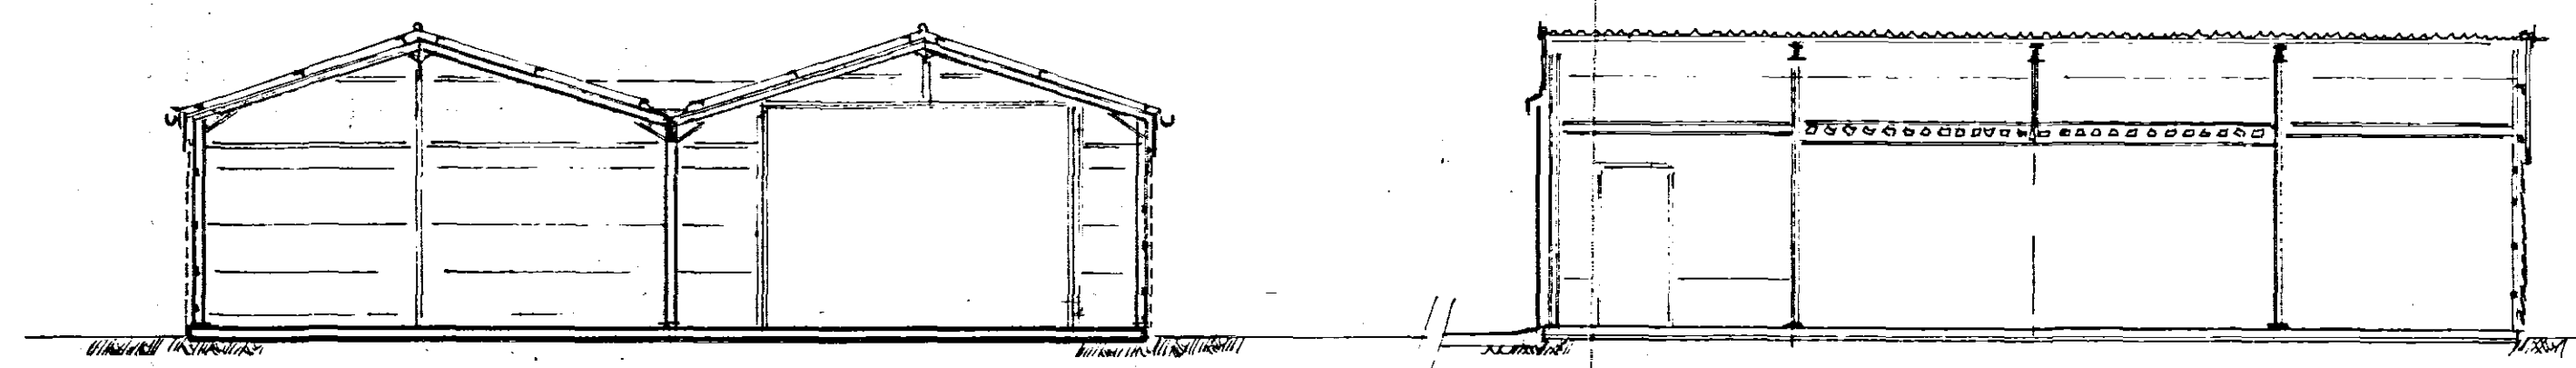

DETERMINED PLAN

SHED
Planning & Development
24 DEC 2007
Ref: 1681107