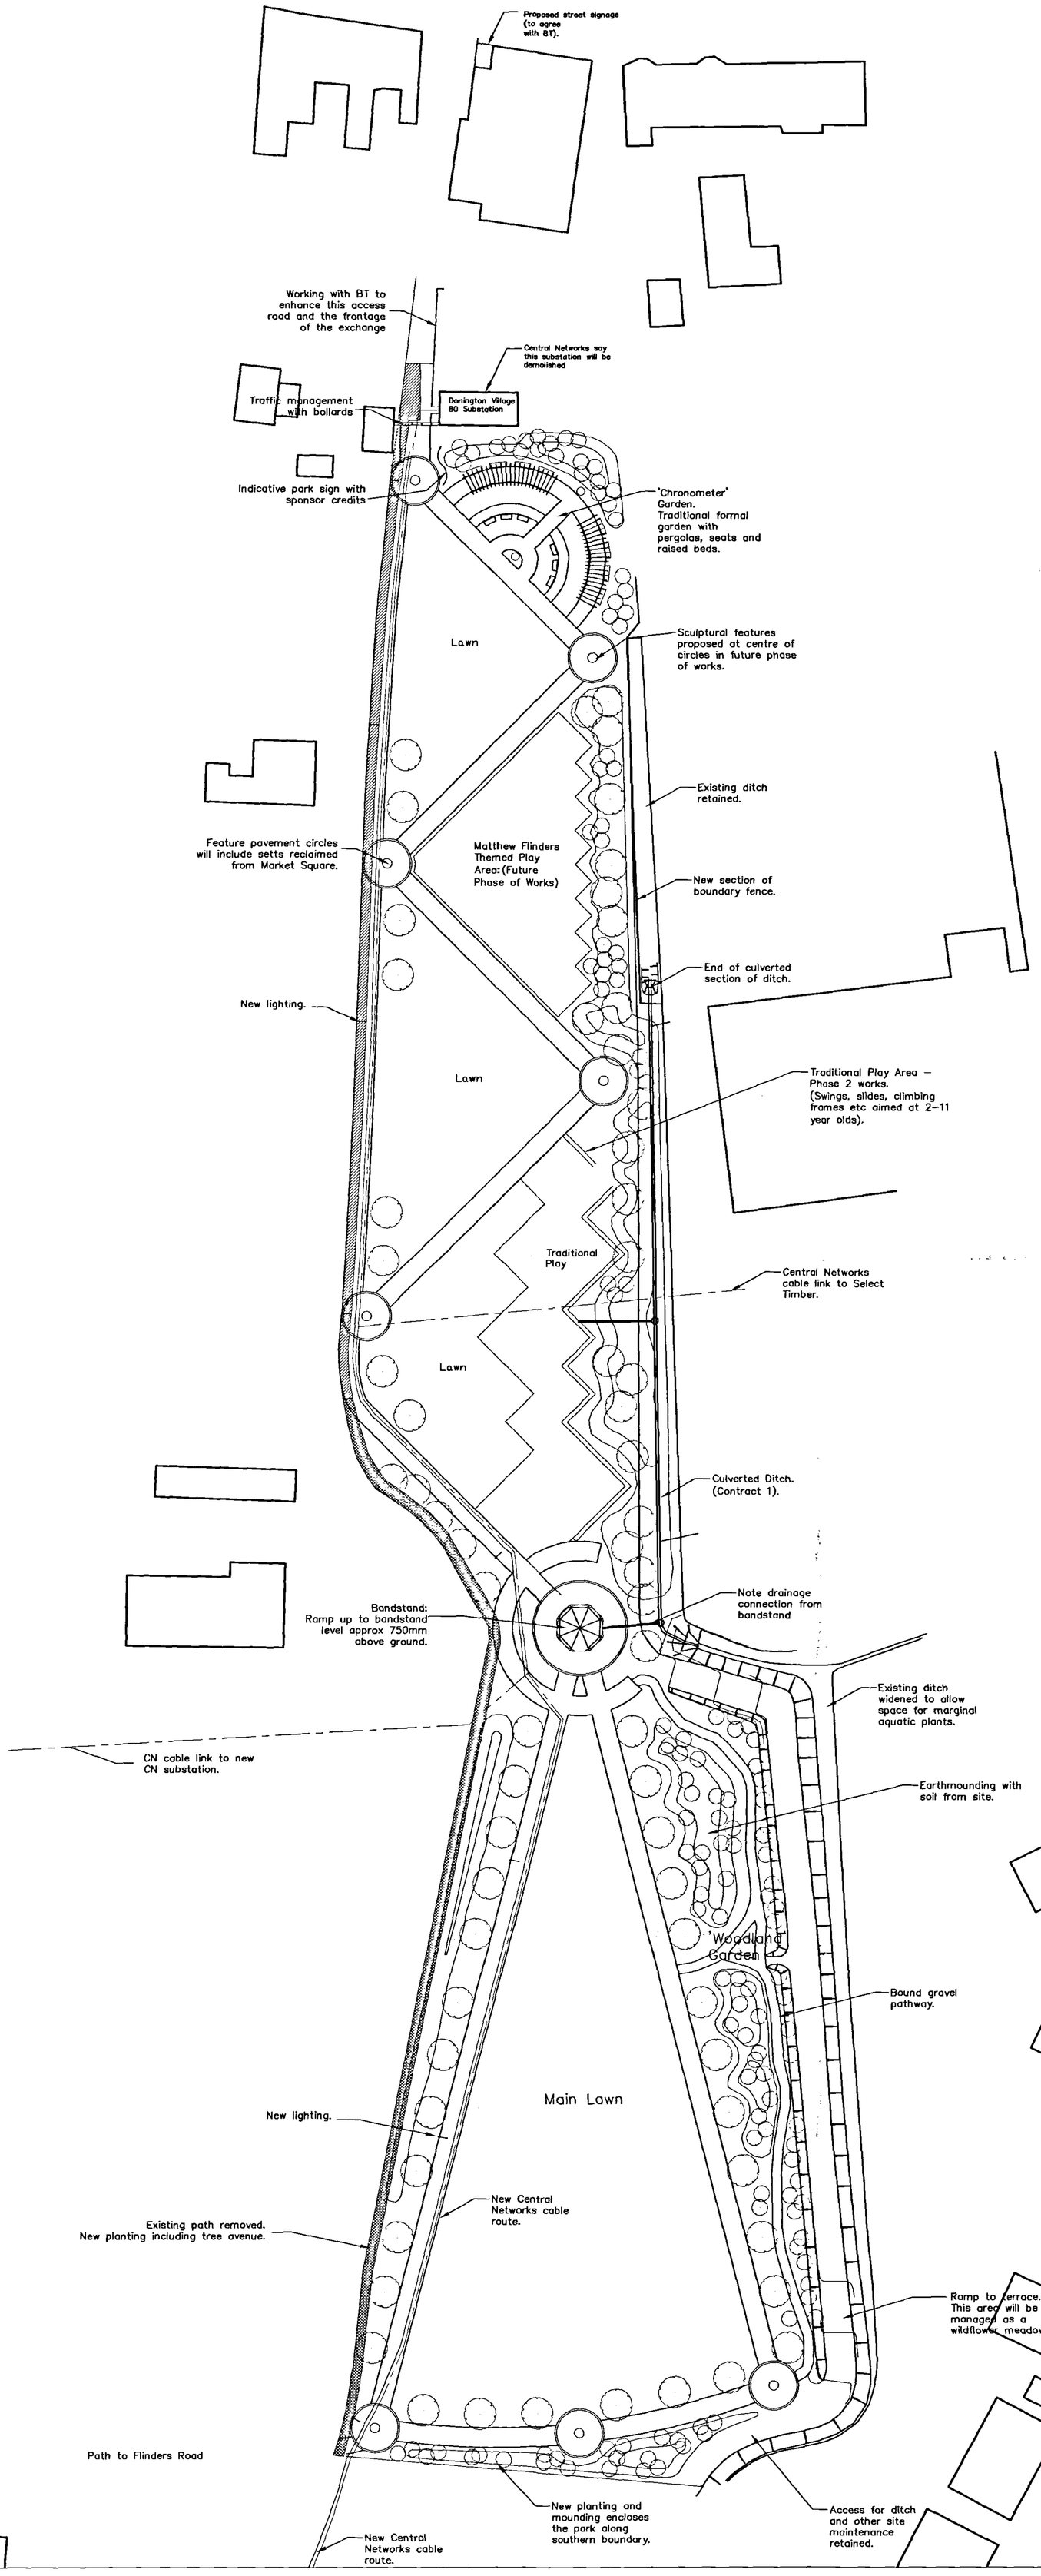

SHDC
PLANNING & DEVELOPMENT
- 6 DEC 2006
Ref. 16/0966

DETERMINED

Rev	Amendment	Ch'kd	Date

richard morrish associates
landscape design • environmental planning

2 Guanock Place, King's Lynn
Norfolk PE30 5QJ www.rmassoc.co.uk
Tel: 01553 660122 e-mail: enquiries@rmassoc.co.uk

client :
Improving Donington's Environment for All

job :
Donington Flinders Park (Phase 1)
–

drawing :
Overall Masterplan

Drawn	Date	Proj. No.
RM	November 2006	82/05 Ph1
Chckd	Scale	Dwg No.
RM	1:400 @ A1	DFP/Ph1/Master