
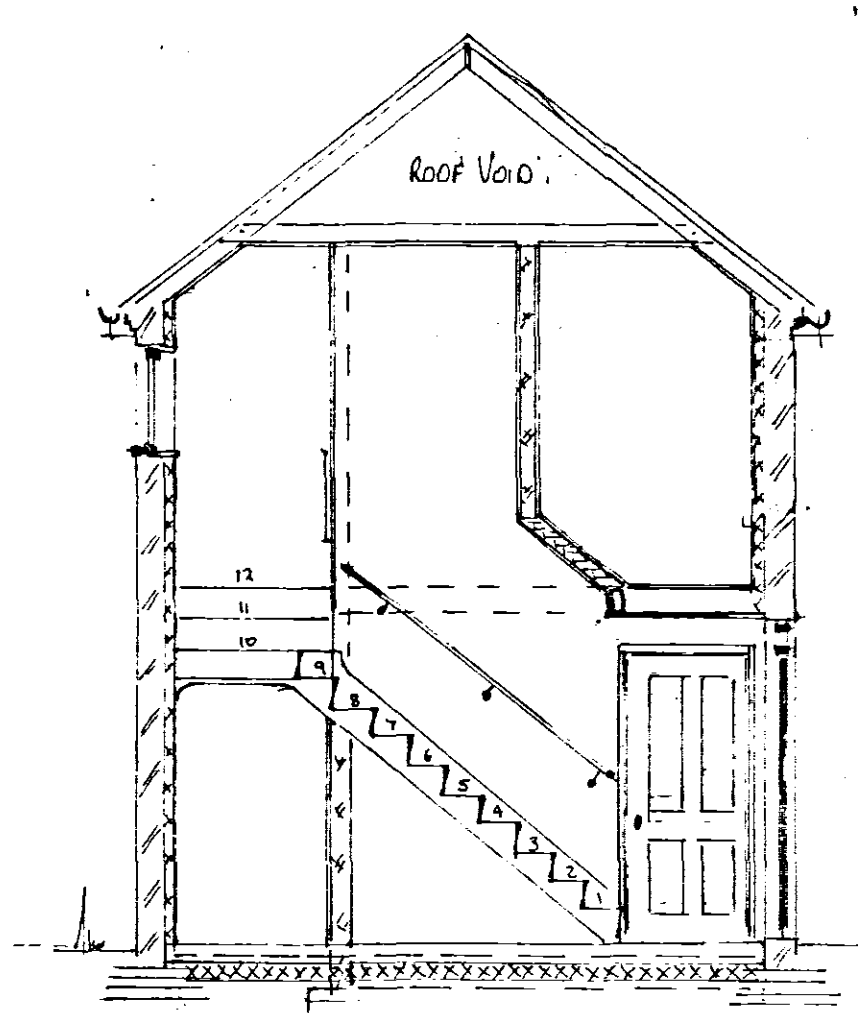
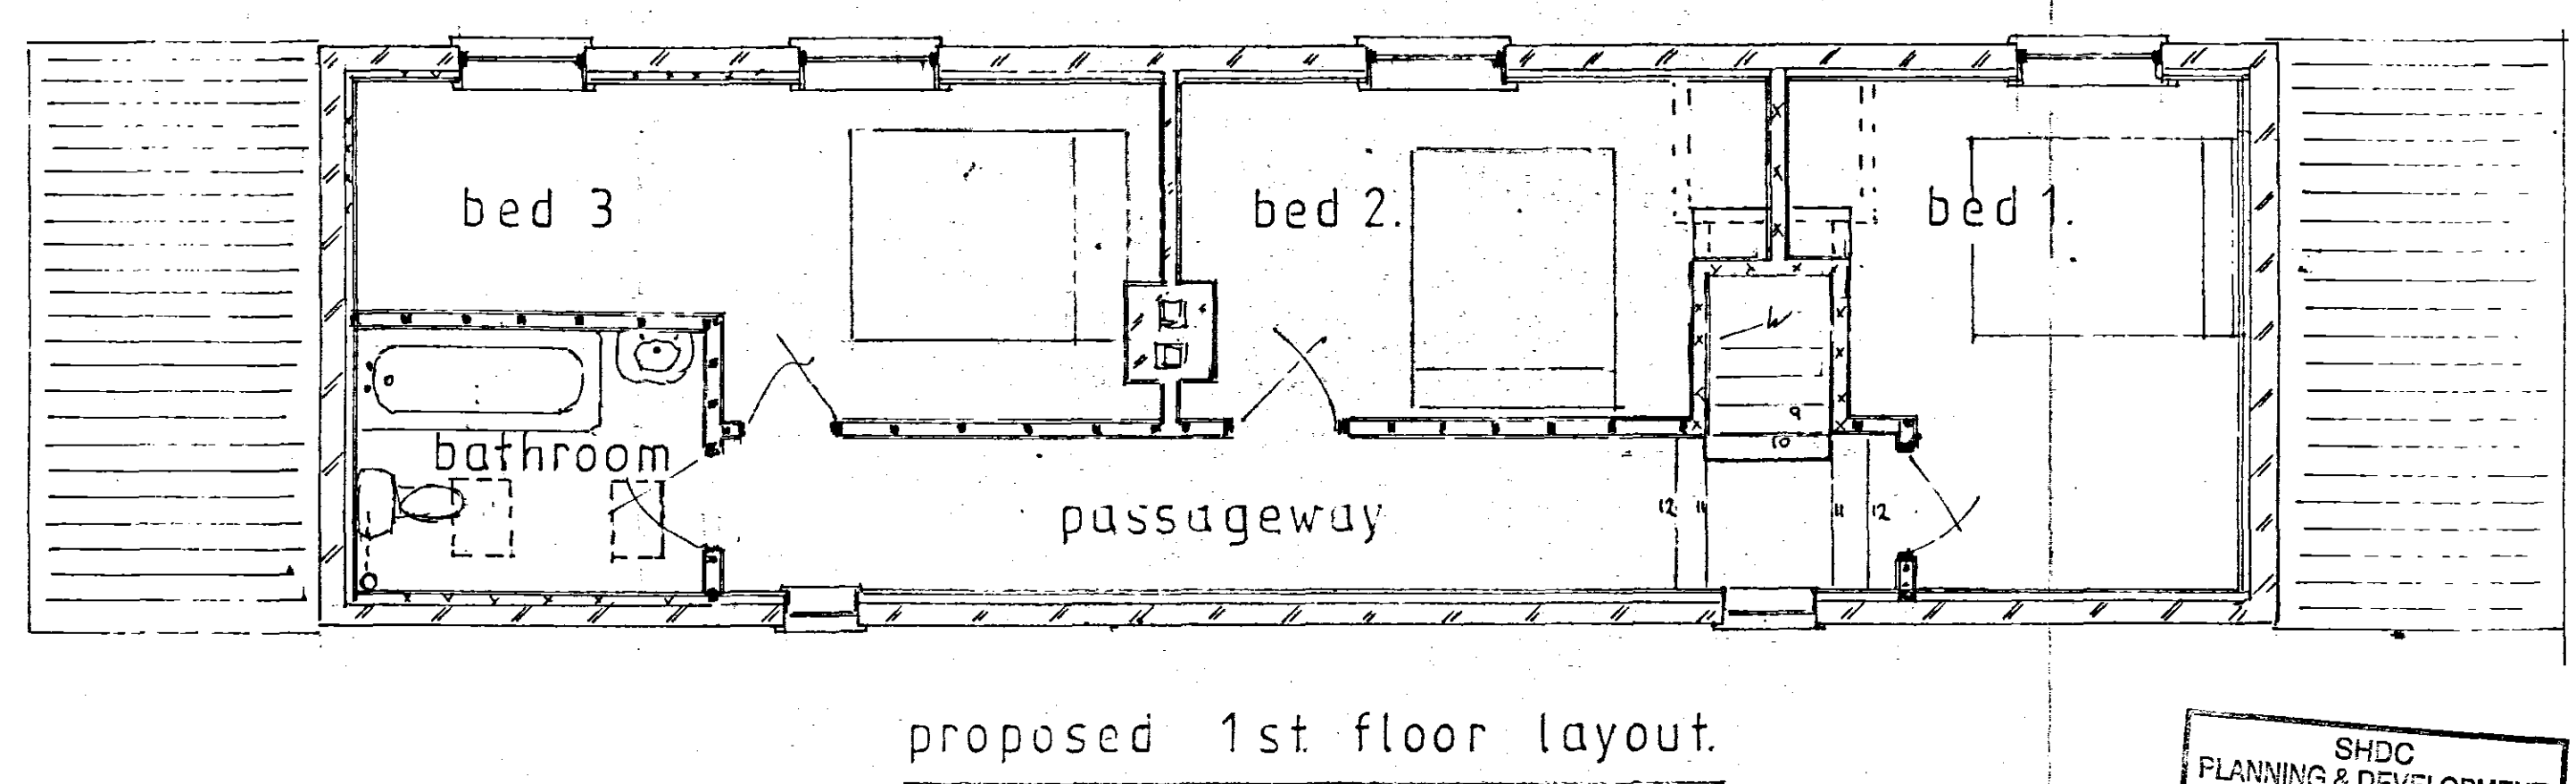
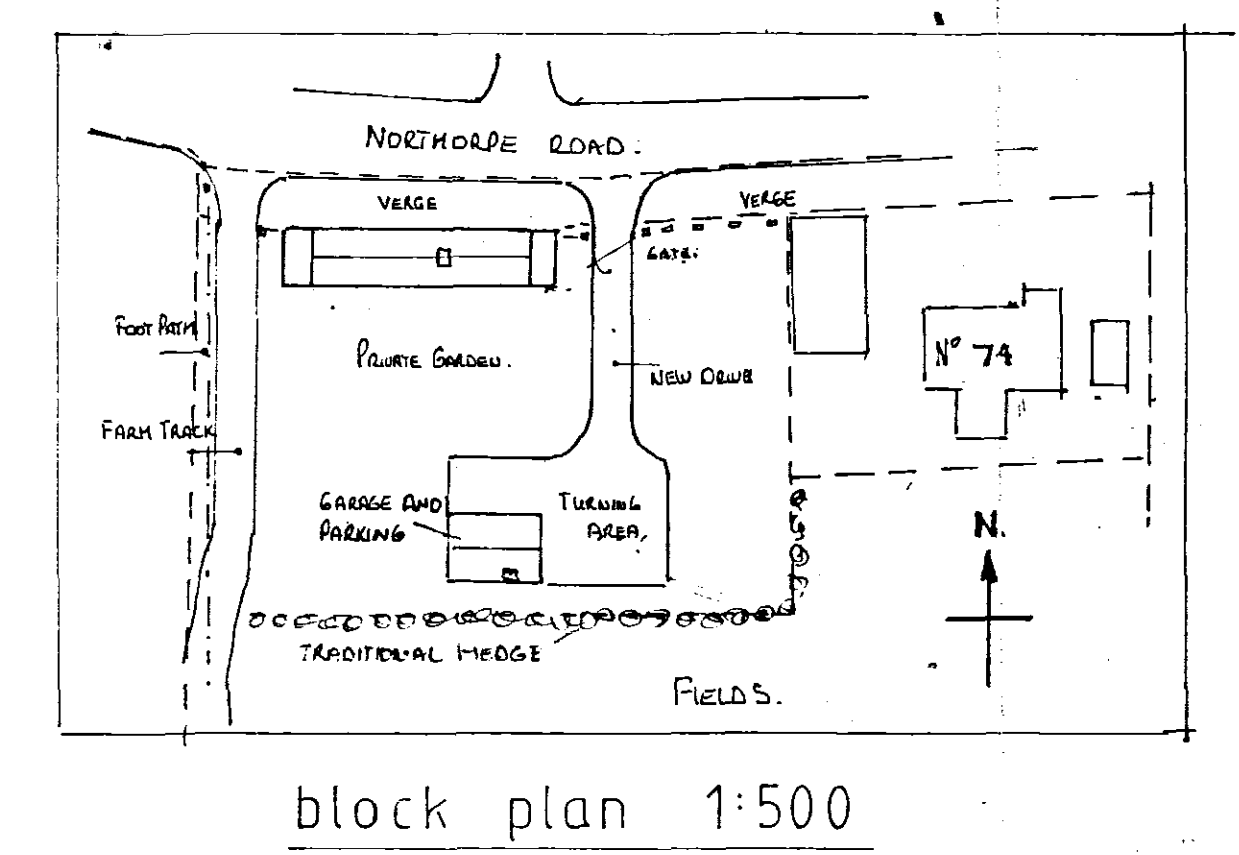
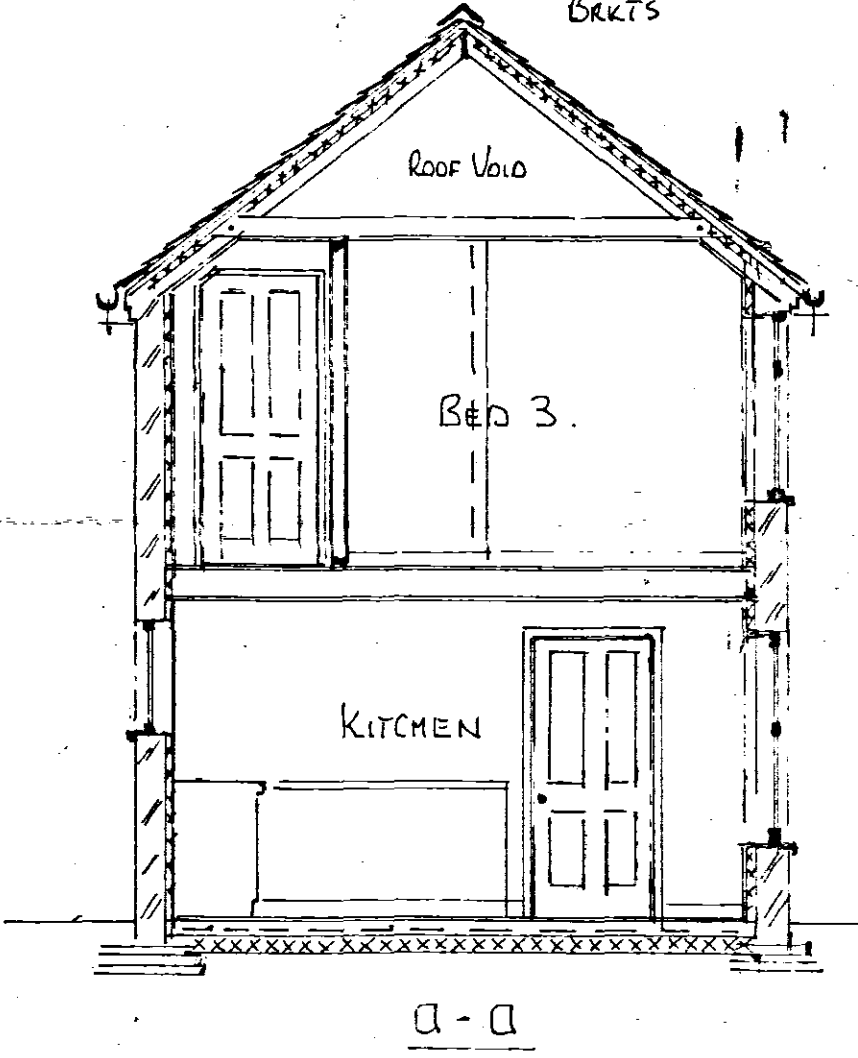
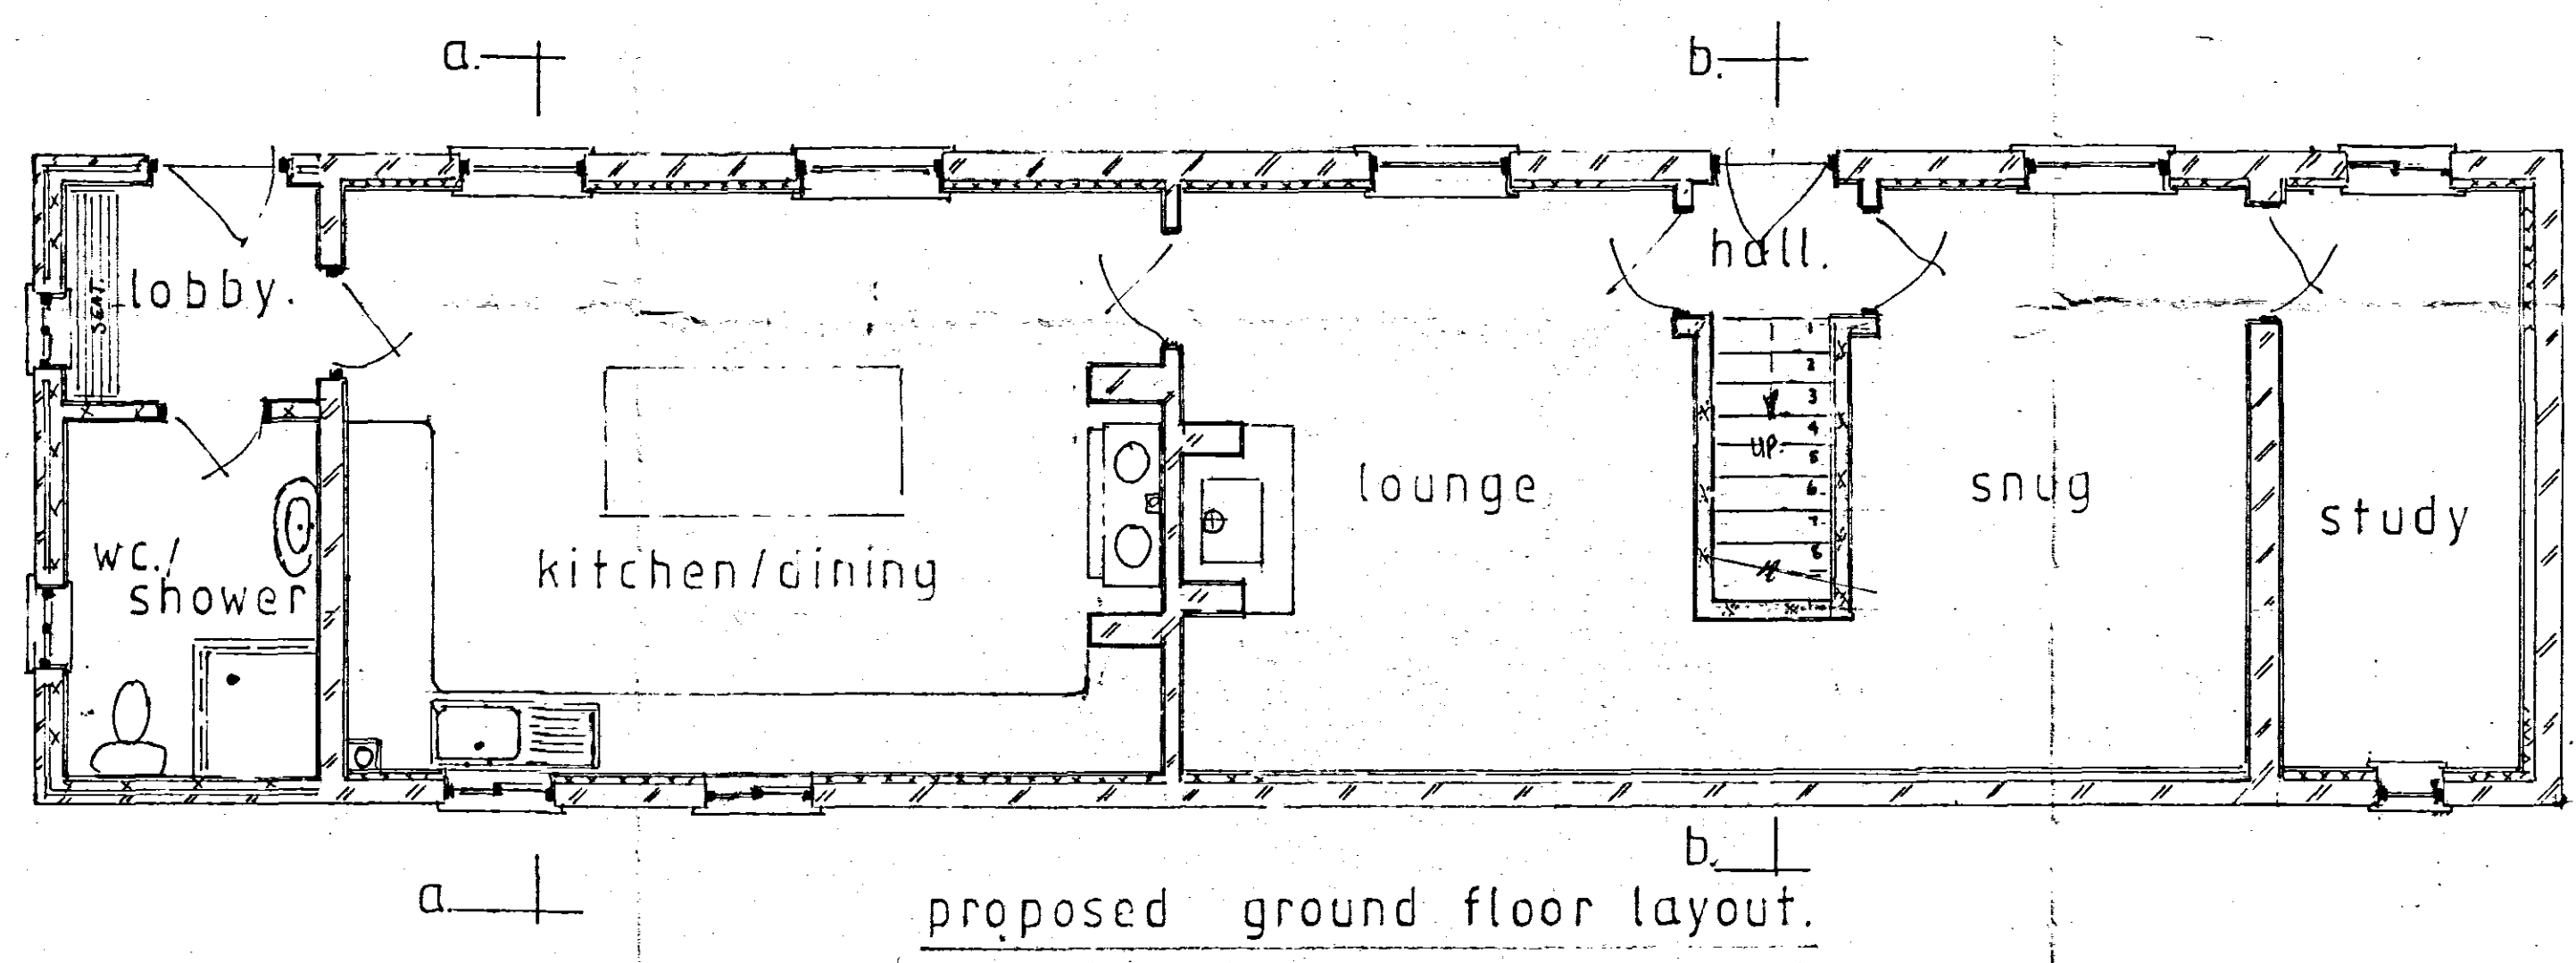


ROOF. NATURAL WELSH SLATES. FLUSH VERGES.
 (RE-USE EXISTING AS FAR AS POSSIBLE)
 WALLS. OLD. MAKE GOOD AS REQUIRED USING
 SUITABLE RESTORATION PRACTICES.
 NEW CAREFULLY SELECTED RE-CLAIMED
 BRICKS LAID IN MATCHING BOND.
 WINDOWS & DOORS. TIMBER VERTICAL SASH
 TYPE WITH MATCHING DETAILS. MINOR
 WINDOWS-YORKSHIRE SLIDE SASHES. DOORS
 TIMBER VERTICLE BOARDED WITH PERIOD DETAILING.
 R.W.O.S. BLACK PAINTED CAST METAL RASE & FALL
 BRKTS

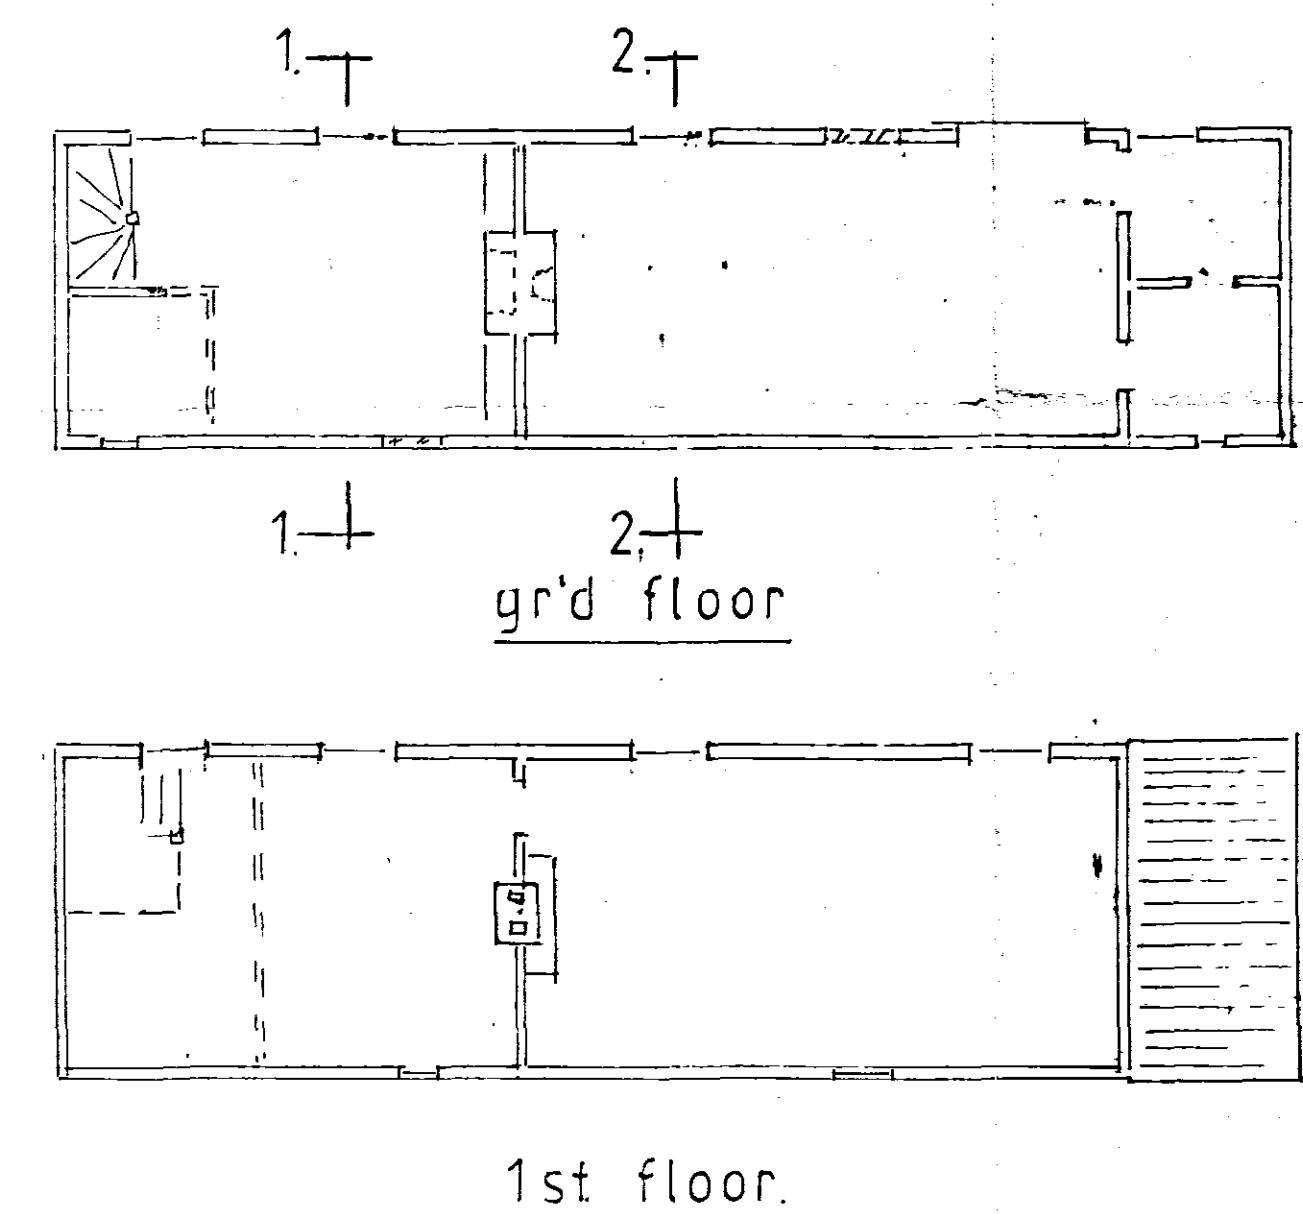

SHDC
 PLANNING & DEVELOPMENT
 26 JAN 2007
 Ref. 1716/06

DETERMINED
 PLAN

AMENDED PLAN
 Ref. A1