



SHDC
PLANNING & DEVELOPMENT
26 JAN 2007
Ref. 1718106

AMENDED PLAN
Ref. A1

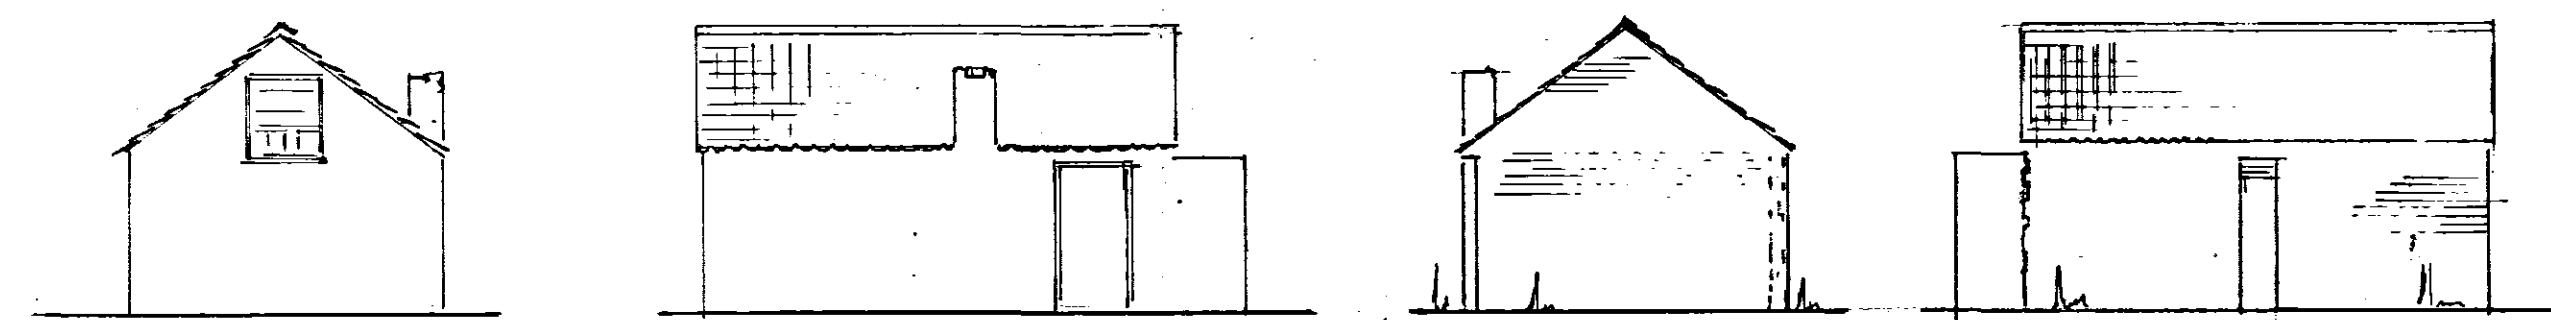

existing elevations on barn.

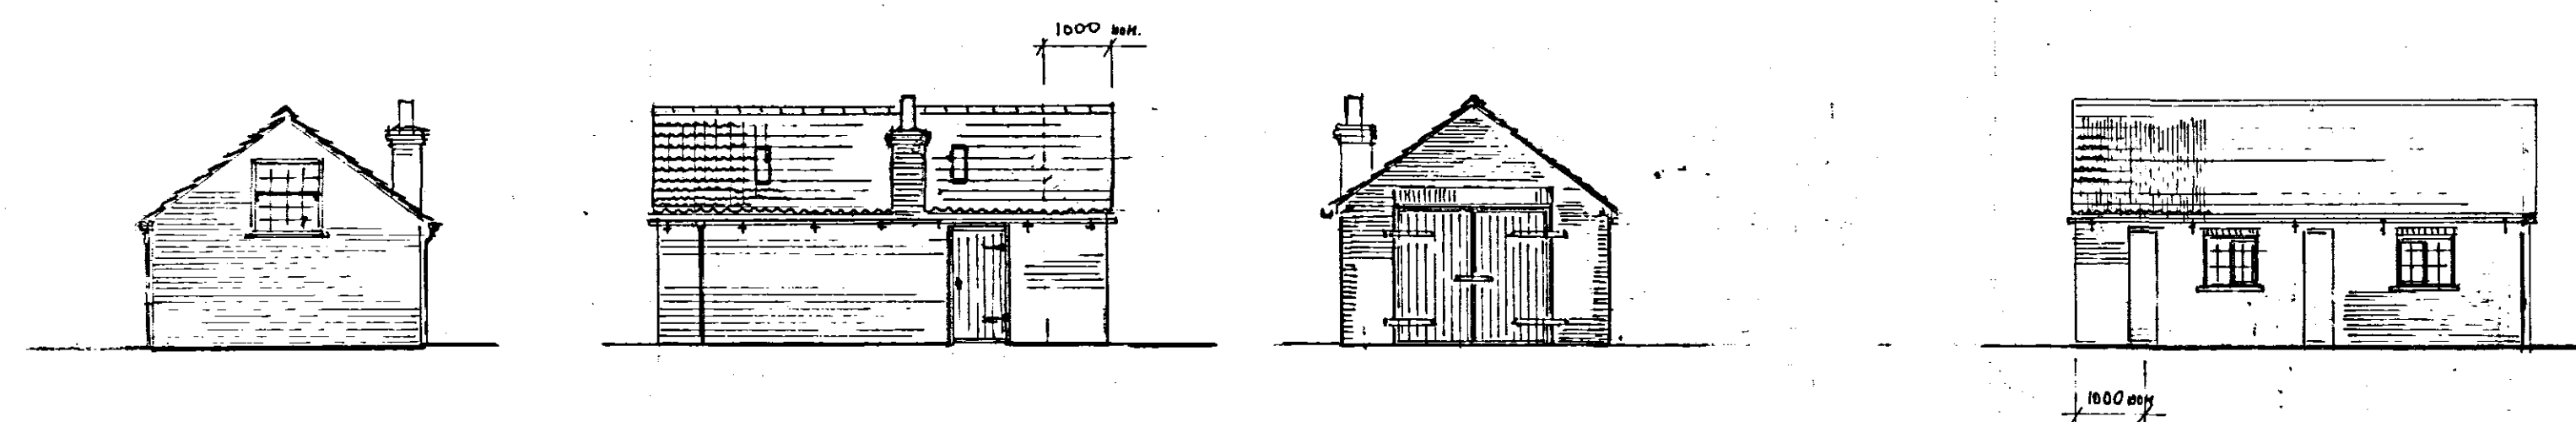


proposed elevations

ROOF: BARN. RE-USED NORFOLK PANTILES. RE-USE SKY-LIGHTS (PERIOD GLASS PANTILES.)
WALLS: BARN. RENOVATED BRICKWORK USING SUITABLE RESTORATION PRACTICES. N.B. SOUTH FACING WALL TO BE ADAPTED TO PROVIDE FOR EXISTING WALL BORING BEES.
BRICKS REMOVED FOR ALTERATIONS TO BE RE-USED ON EXTENDED WALL & NEW GABLE END.

WINDOWS/DOORS: TIMBER UNITS TO MATCH REMAINS OF EXISTING.
DOORS VERTICAL BOARDING. SMALL YORKSHIRE SASH WINDOWS


R.W. GOODS 1/2 ROUND CAST METAL ON RISE & FALL BEITS PAINTED BLACK.

DETERMINED
PLAN

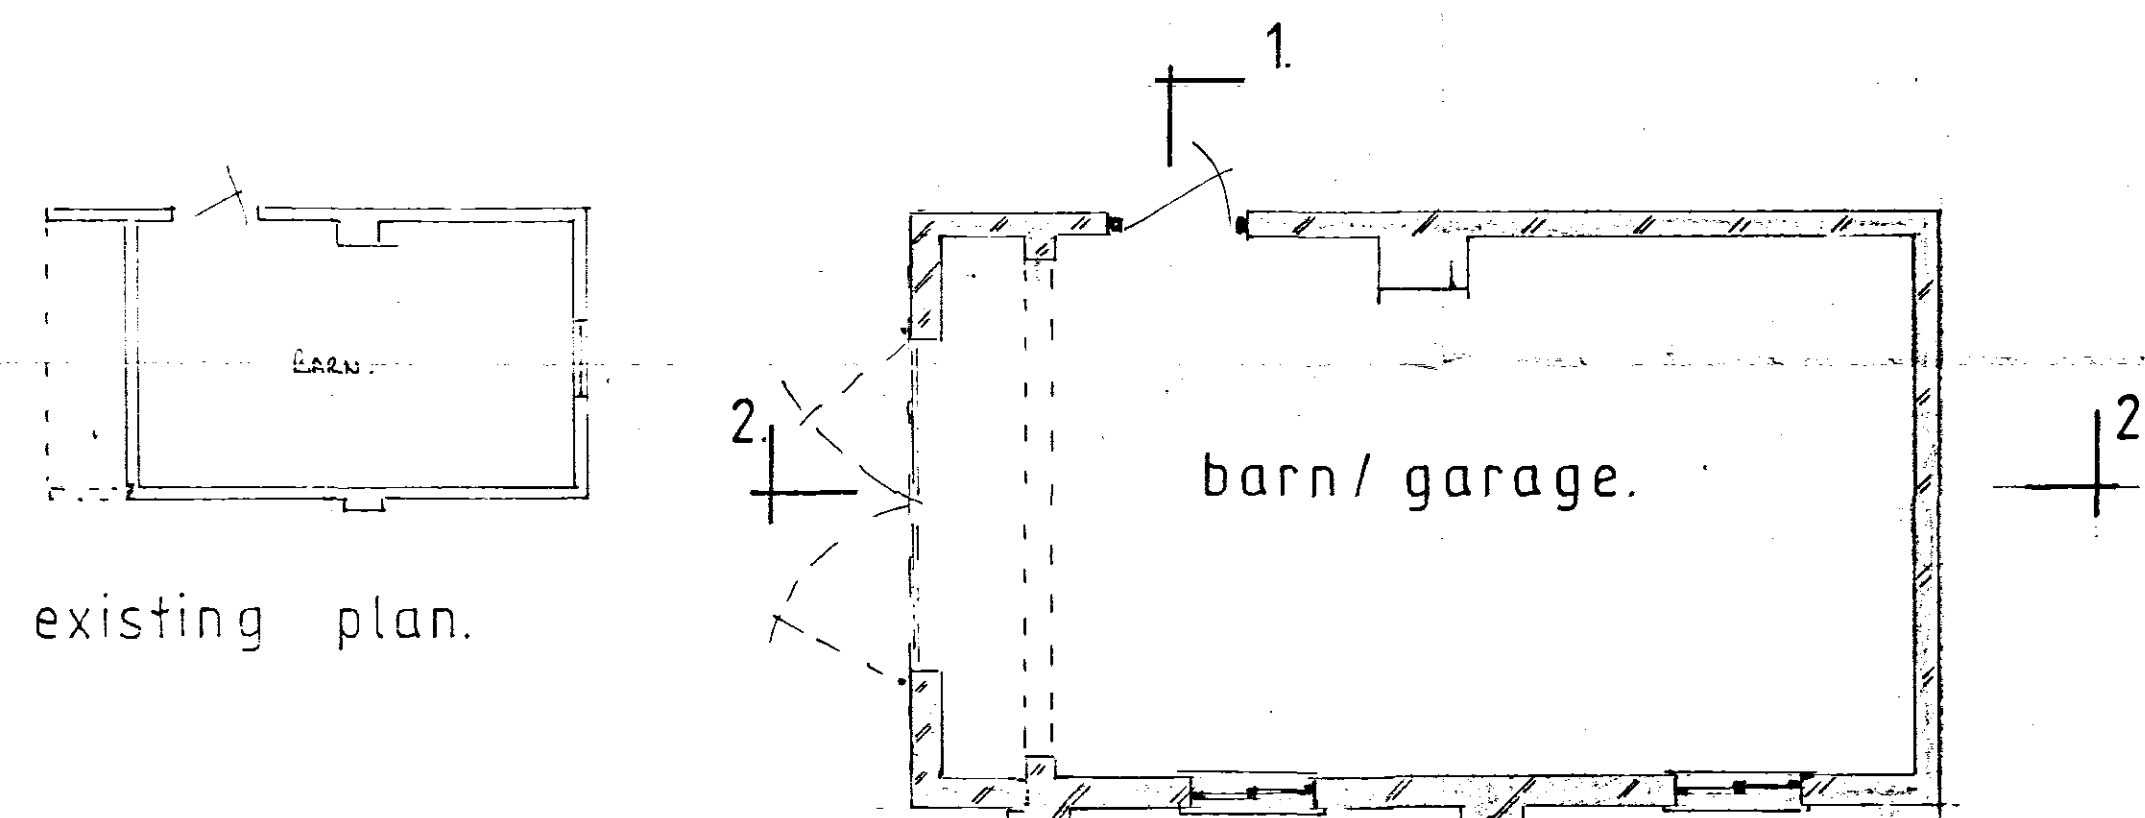


ground plan.

for house and block plans
see drg. 1.

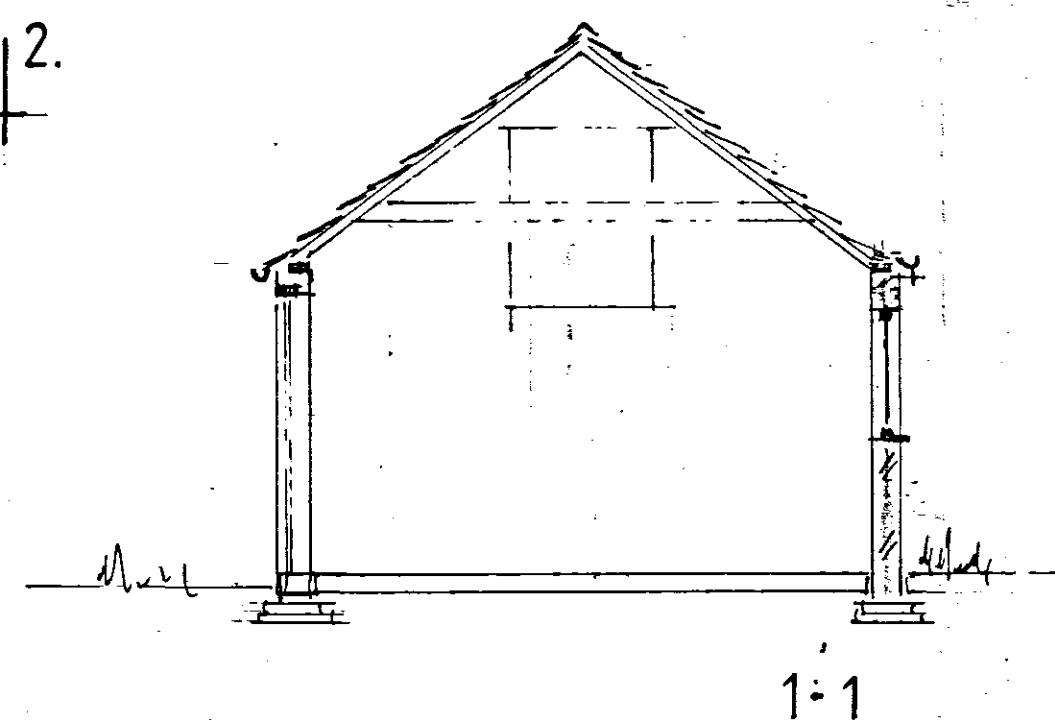

1-1

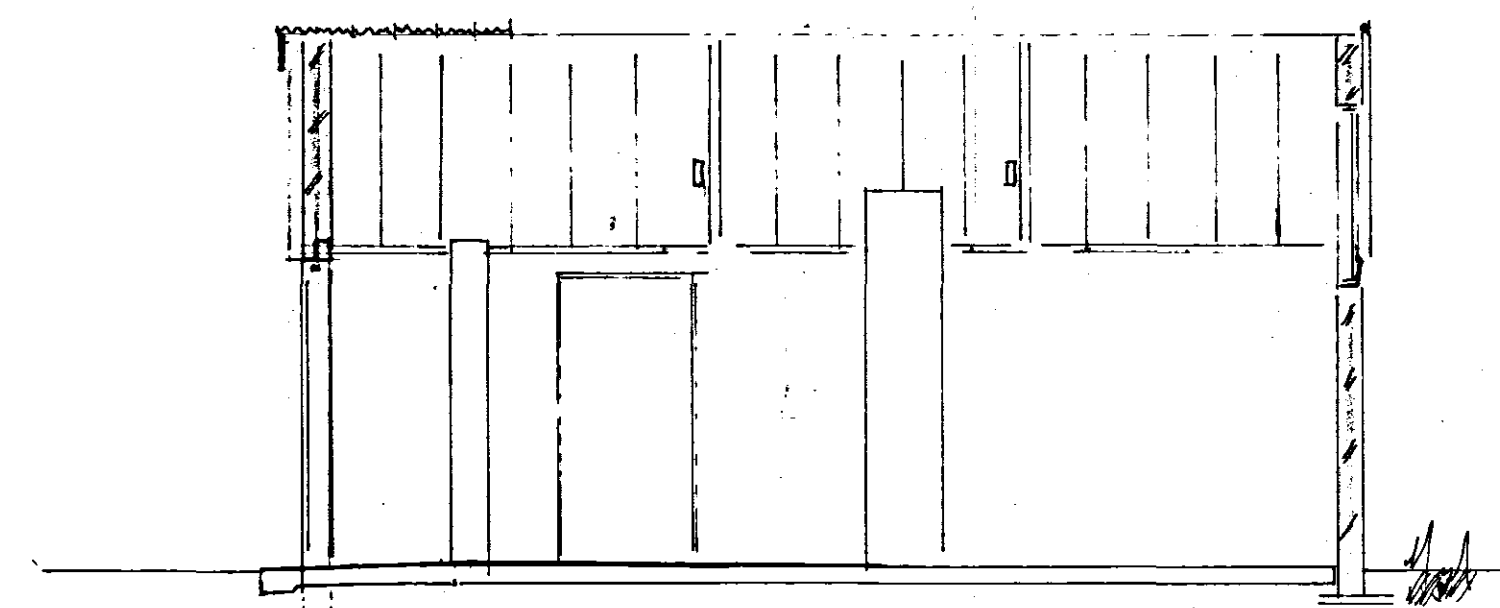

2-2.