



existing elevations on barn.

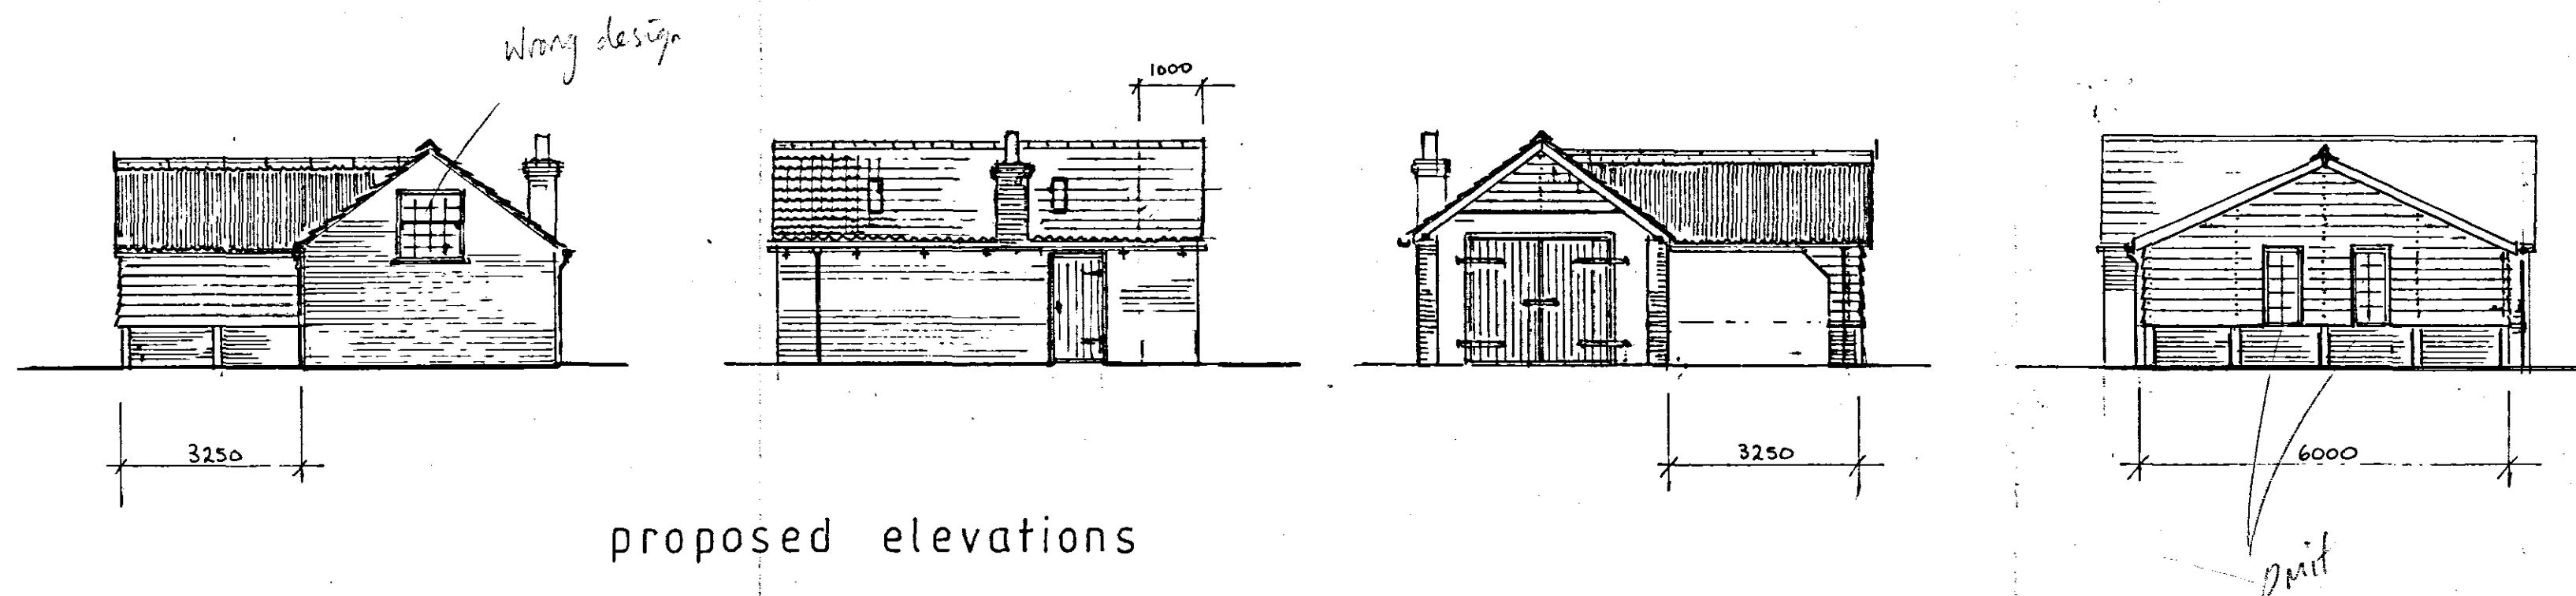


proposed elevations

ROOF. BARN. RE-USED NORFOLK PANTILES.
LEAN-TO. BLACK CORRUGATED SHEET.
WALLS. BARN. RENOVATED BRICKWORK USING
SUITABLE RESTORATION PRACTICES. N.B. SOUTH FACING
WALL TO BE ADAPTED TO PROVIDE FOR EXISTING WALL
BORING BEES.
LEAN-TO. LOWER SECTION. RECLAIMED BRICKS.
UPPER. ROUGH SAUN BORDING WITH
BLACK TIMBER STAIN.
WINDOWS/DOORS. TIMBER UNITS. TO MATCH REMAINS OF EXISTING.
DOORS VERTICAL BOARDED.
R.W. GOODS 1/2 ROUND CAST METAL ON RISE & FALL BENTS
PAINTED BLACK.


for house and block plans
see drg. 1.

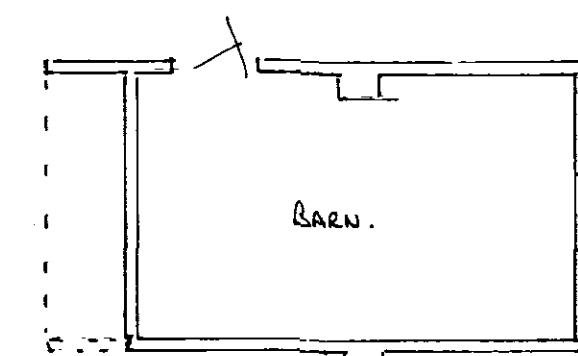


existing plan.

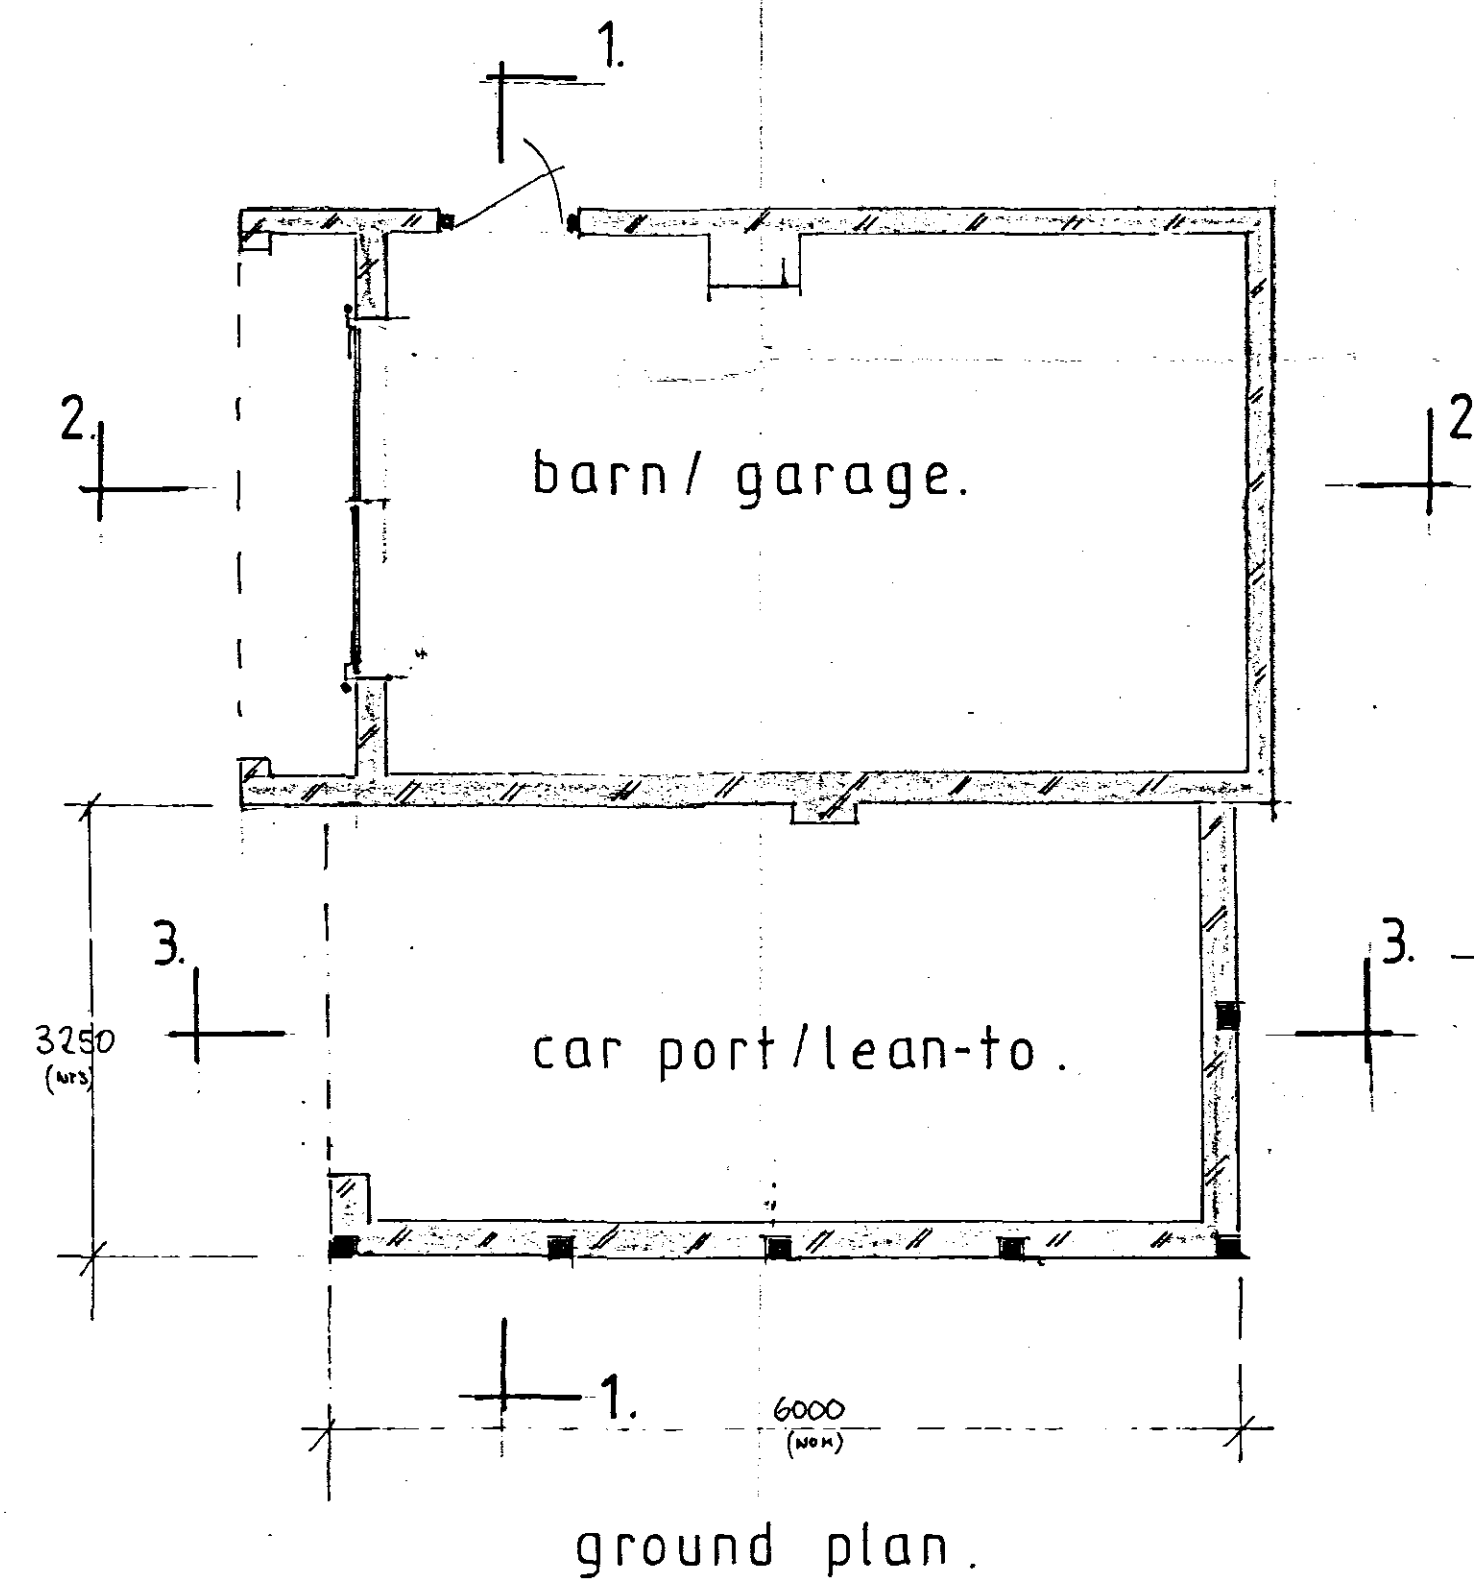


ground plan.

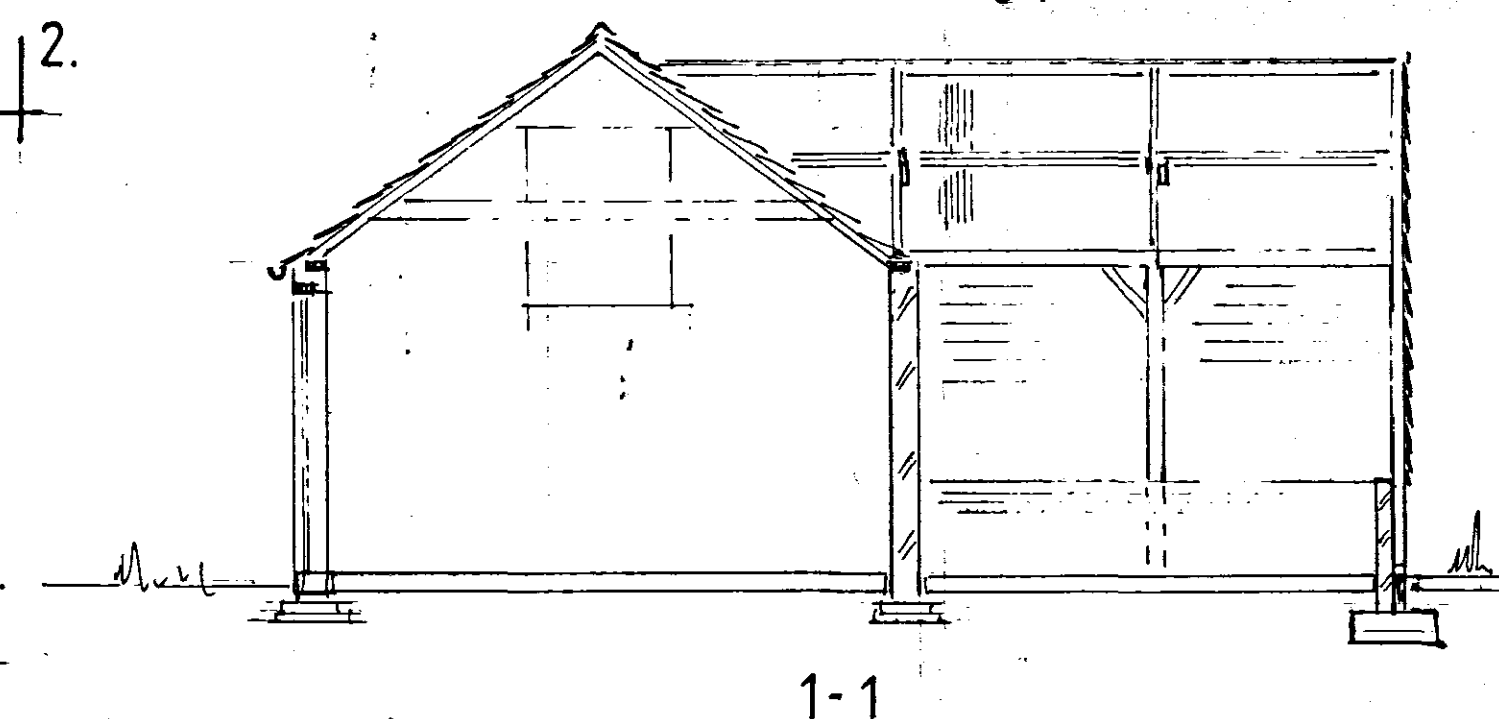

1-1

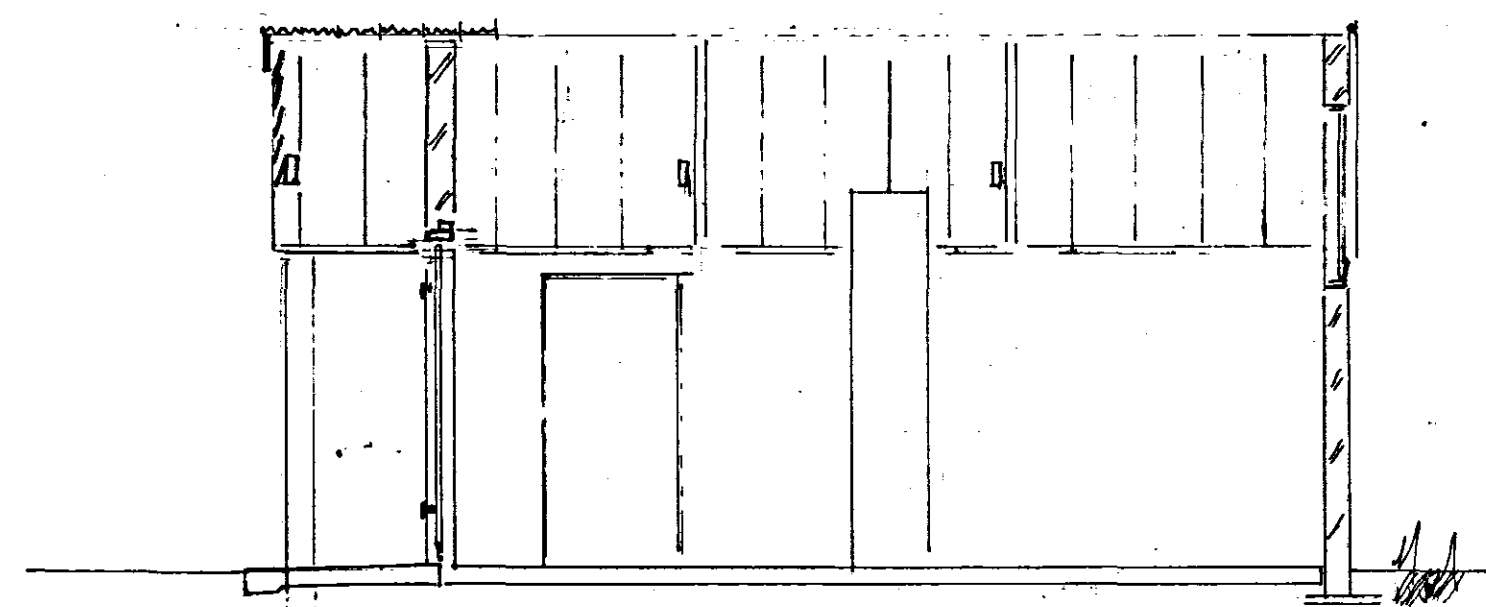

2-2.

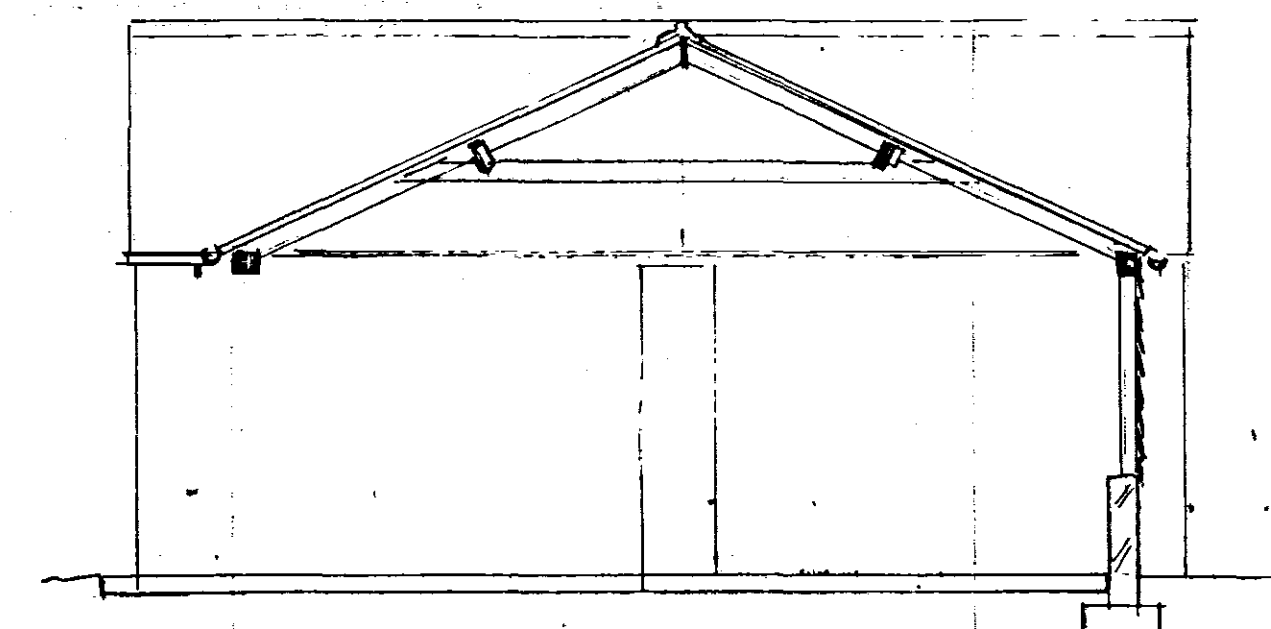

3-3

SHDC
PLANNING & DEVELOPMENT
12 DEC 2006
Ref. 1718106

SUPERSEDED