


Roof. NATURAL WELSH SLATES.
(RE-USE EXISTING AS FAR AS POSSIBLE)
WALLS. OLD. MAKE GOOD AS REQUIRED USING
SUITABLE RESTORATION PRACTICES.
NEW CAREFULLY SELECTED RE-CLAIMED
BRICKS LAID IN MATCHING BOND.
WINDOWS & DOORS TIMBER VERTICAL SASH
TYPE WITH MATCHING DETAILS. MINOR
WINDOWS SIDE HUNG CASEMENTS. DOORS
TIMBER VERTICAL BOARDED.
R.W.B.S. BLACK PAINTED CAST IRON!


existing elevations

existing sections


proposed elevations

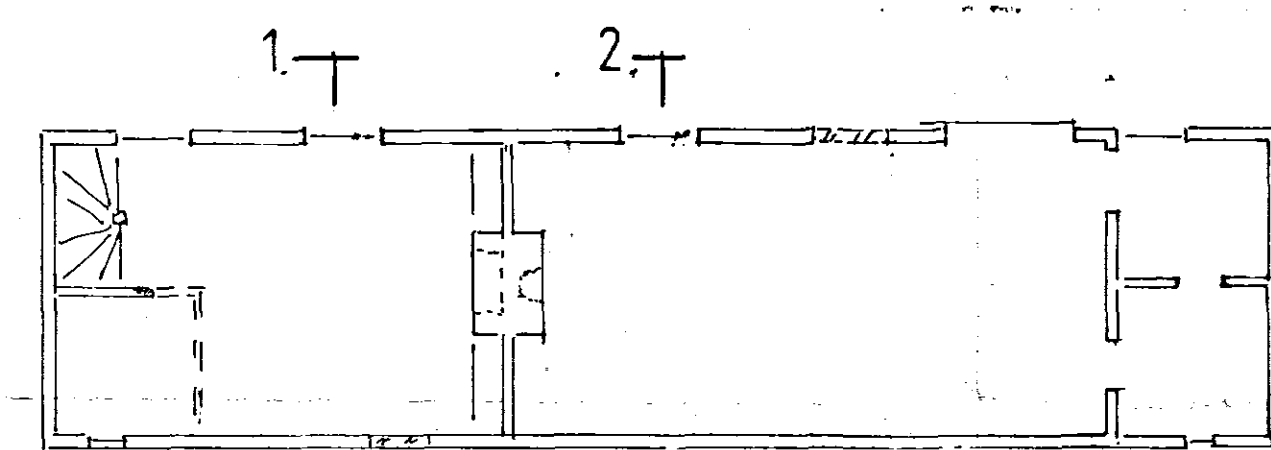


gr'd floor

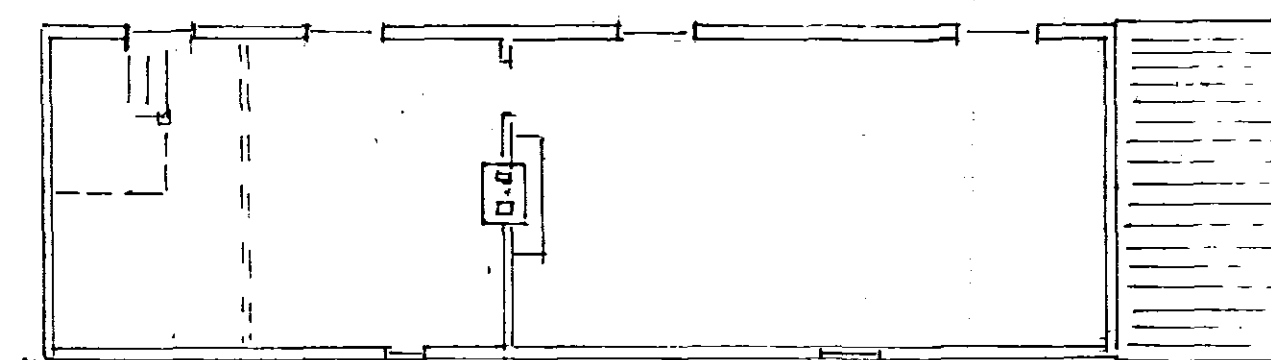


1st floor.

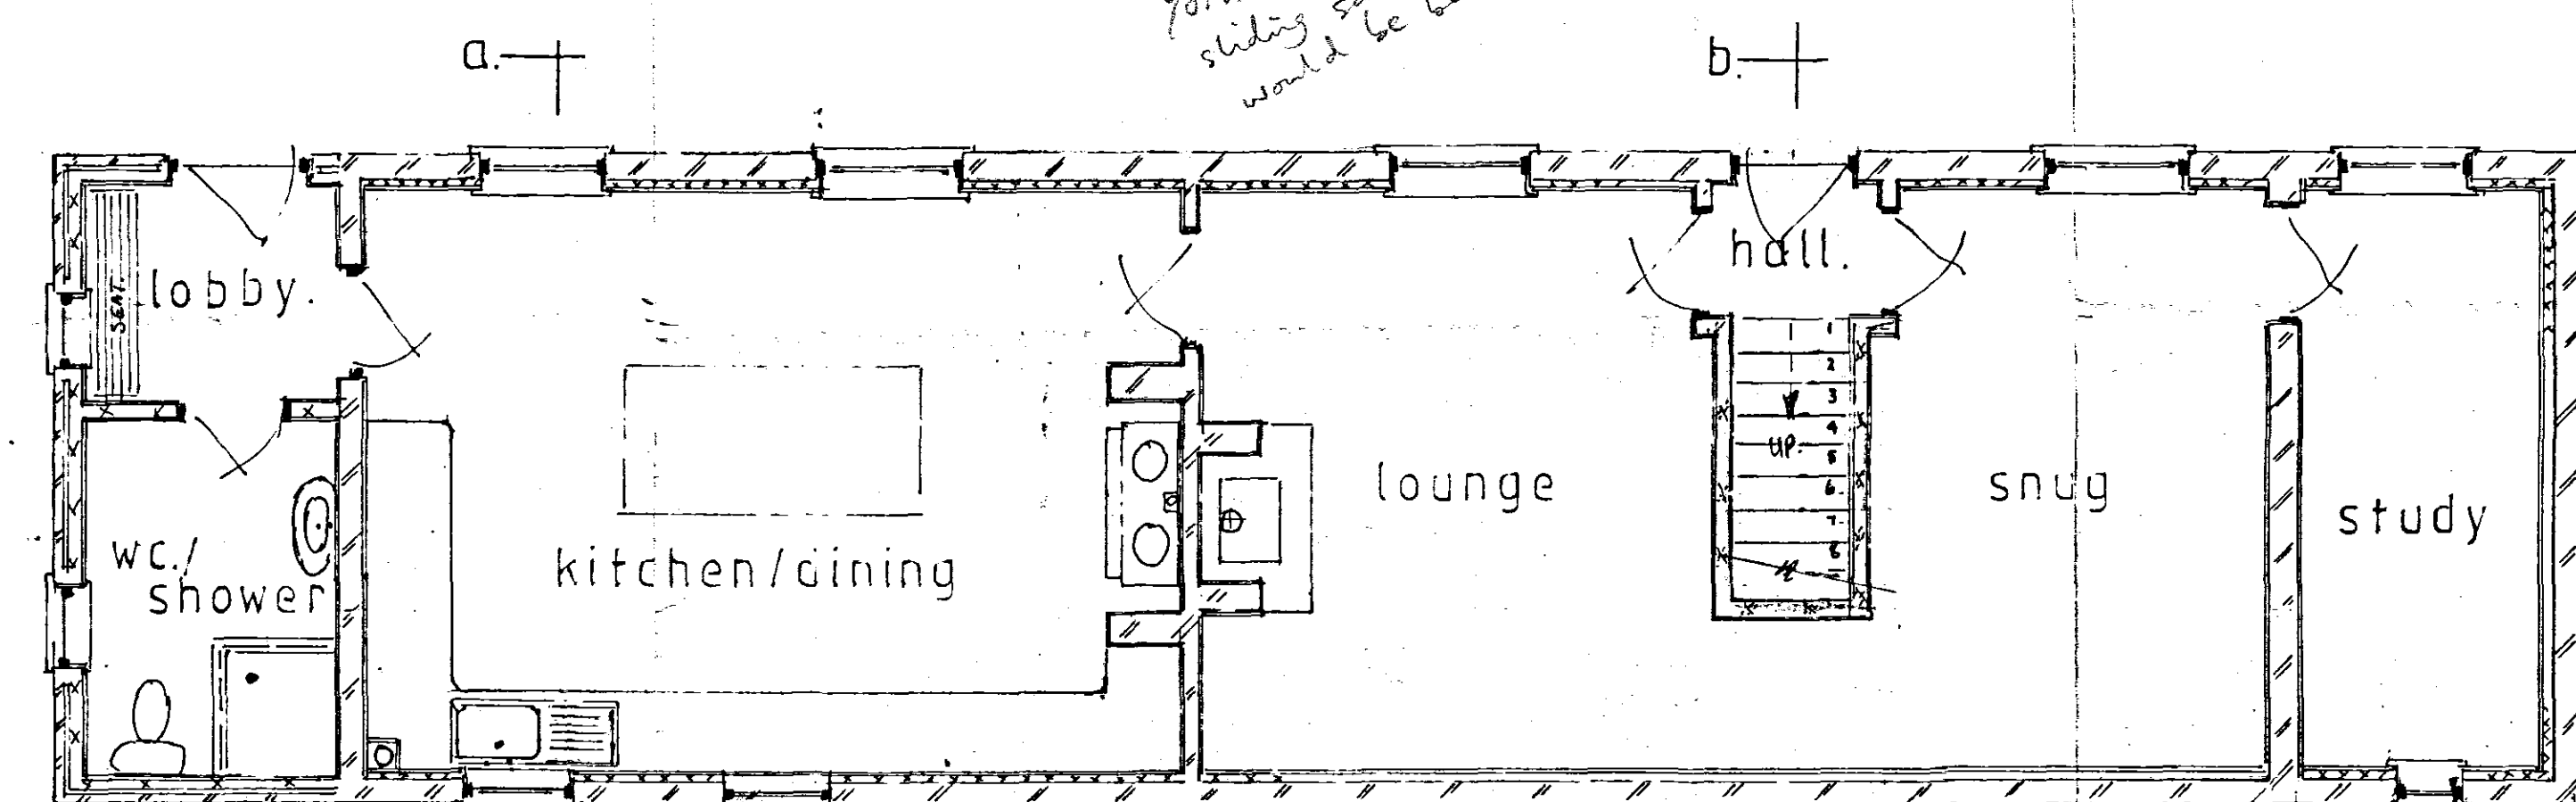


proposed ground floor layout.

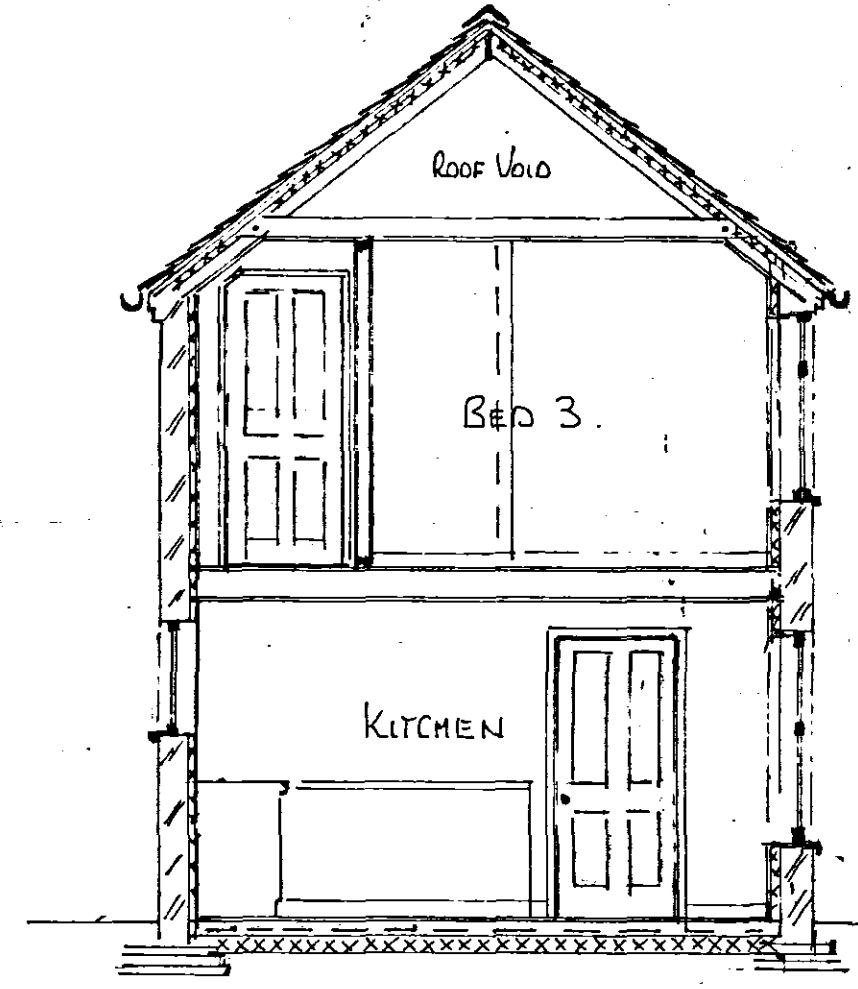


a-a

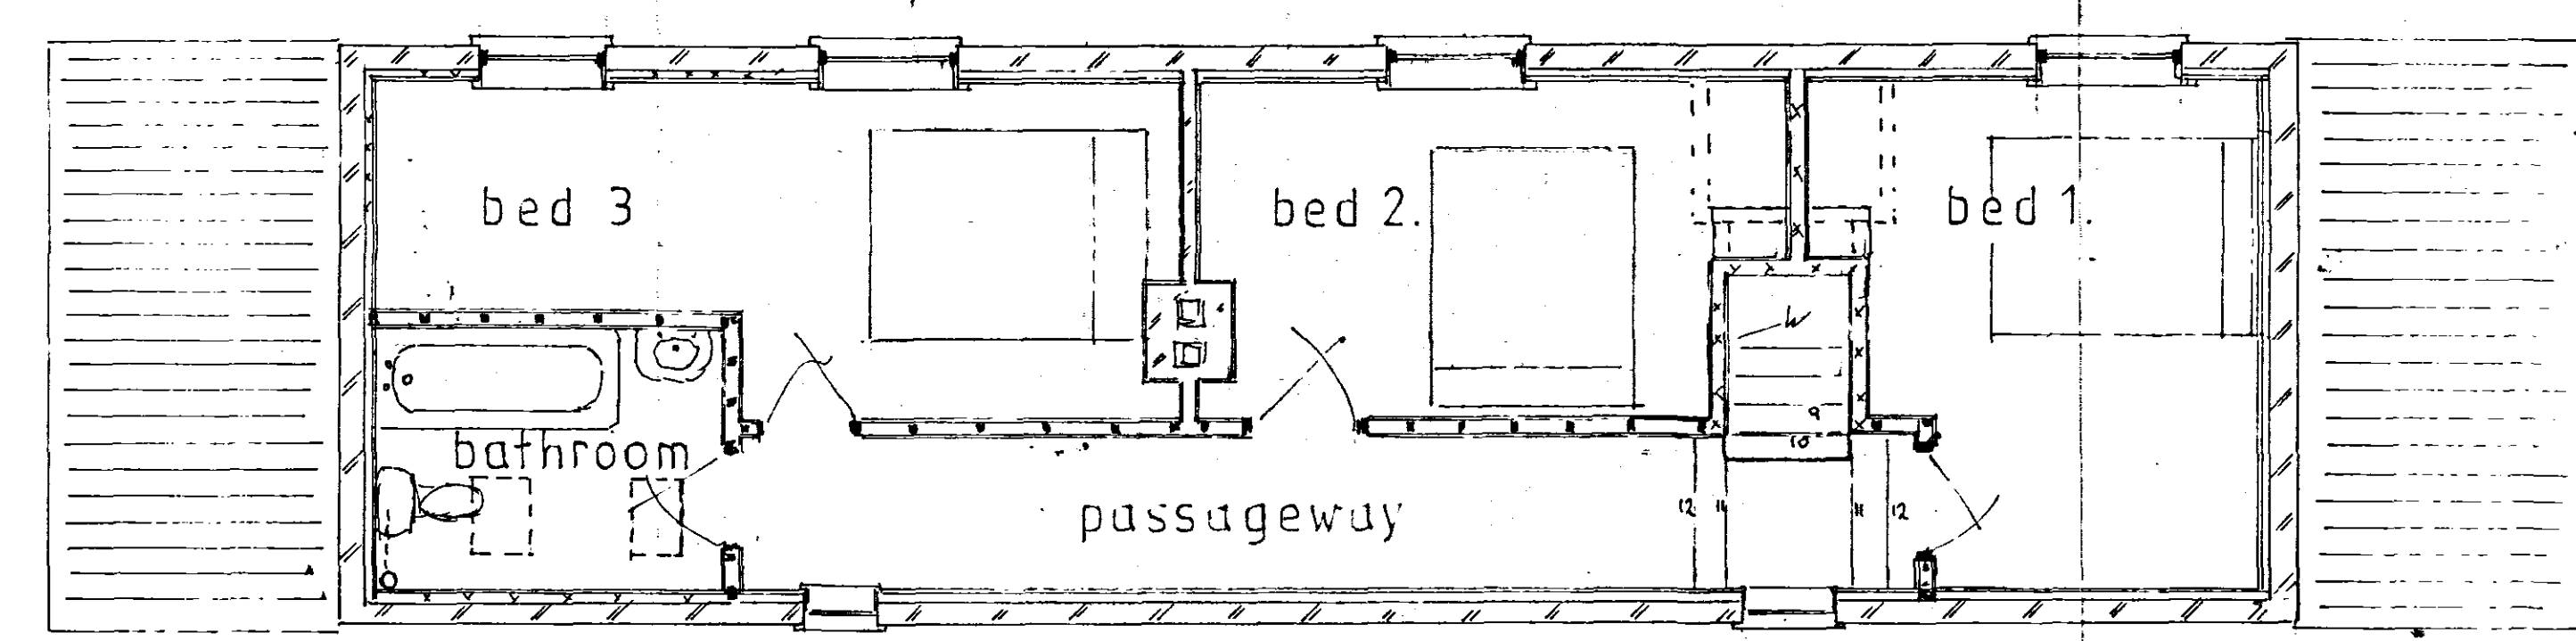

proposed 1st floor layout.

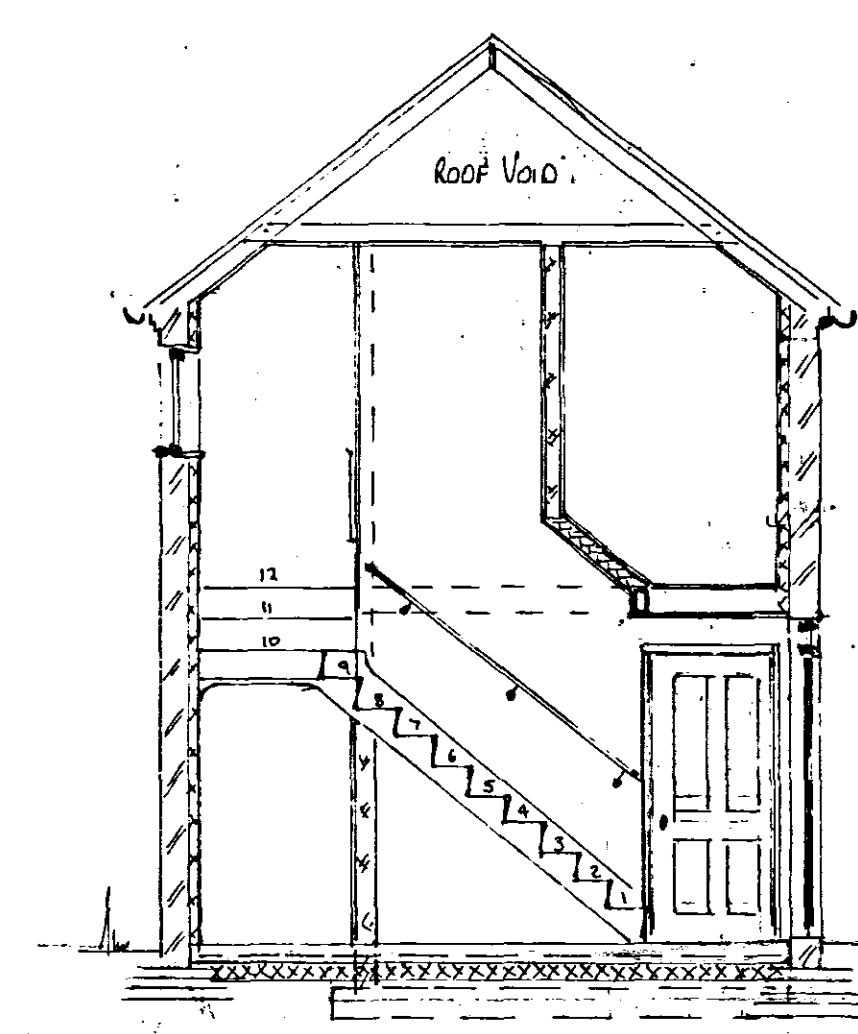

b-b

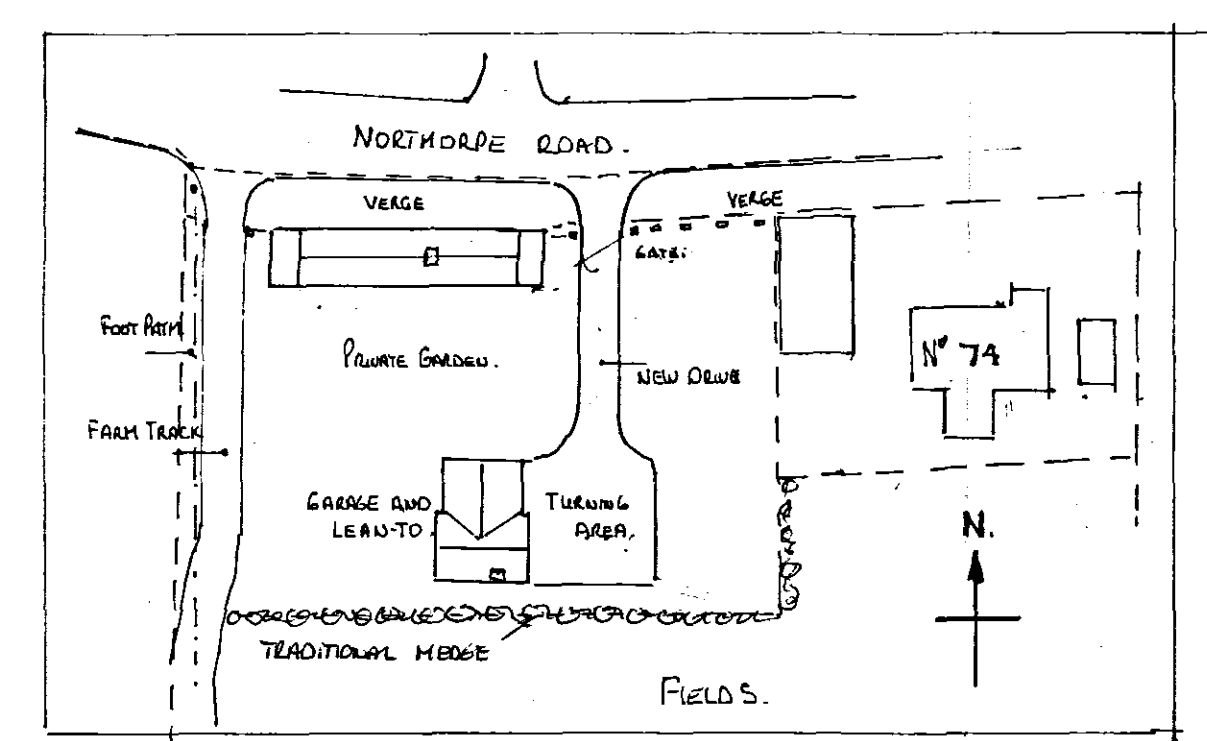

block plan 1:500

for details of conversion of barn
see drg. N° 2.

SHDC
PLANNING & DEVELOPMENT
12 DEC 2006
Ref. 1718106

SUPERSEDED