



SHDC
PLANNING & DEVELOPMENT
26 JAN 2007
Ref: 1718/06

AMENDED PLAN
Ref: A1

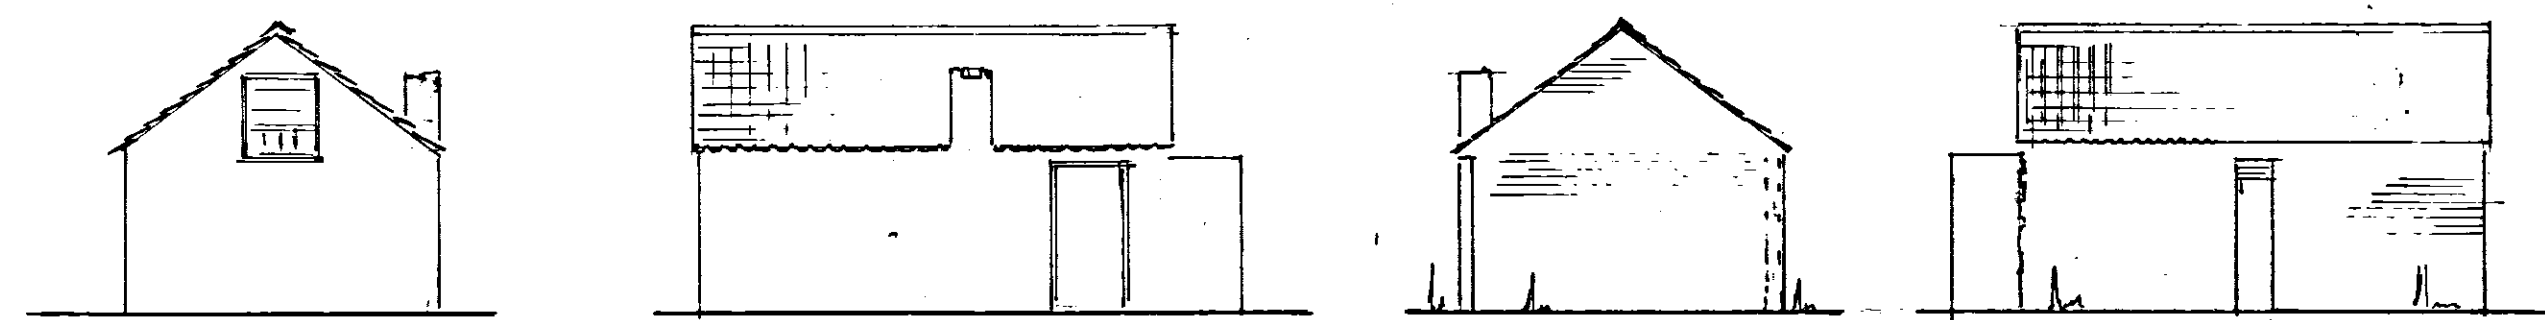

existing elevations on barn.

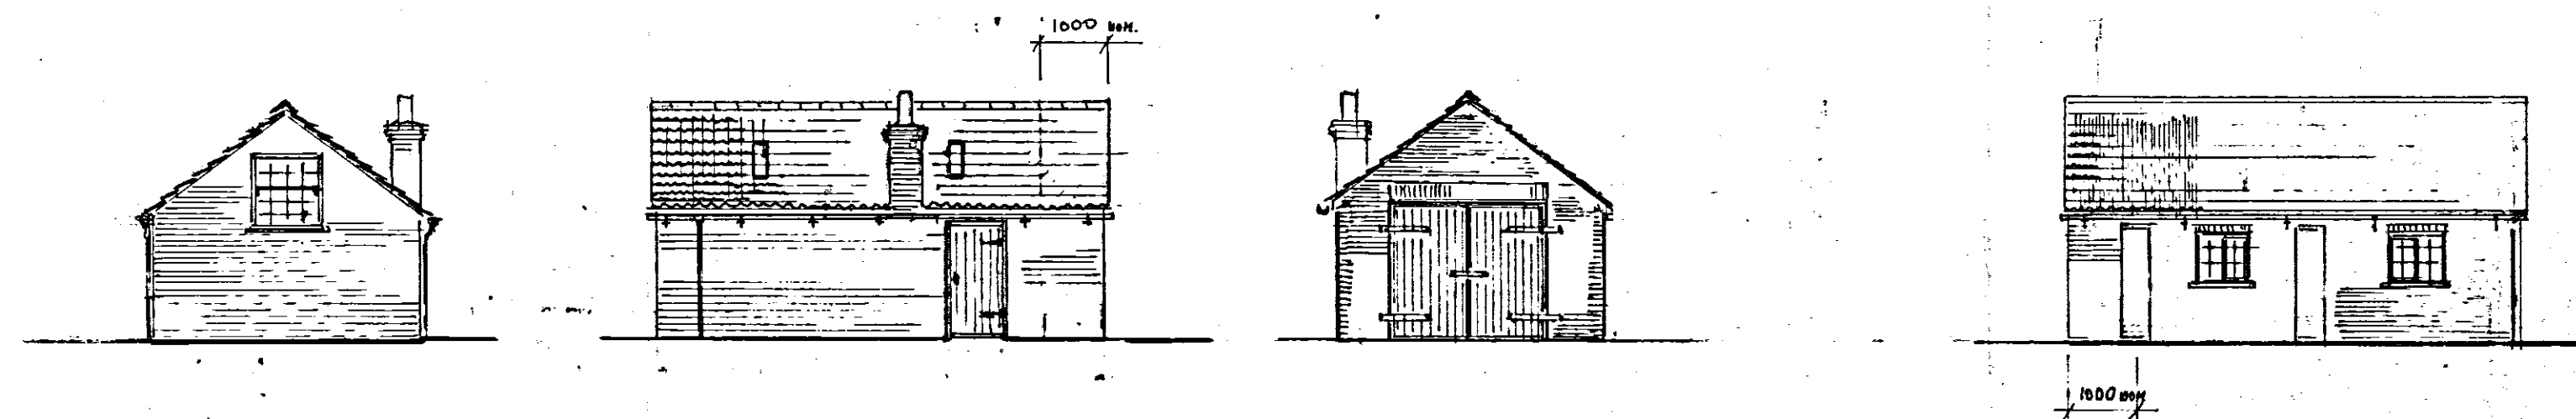


proposed elevations

ROOF. BARN. RE-USED NORFOLK PANTILES. RE-USE SKYLIGHTS (PERIOD GLASS PANTILES.)


WALLS. BARN. RENOVATED BRICKWORK USING SUITABLE RESTORATION PRACTICES. N.B. SOUTH FACING WALL TO BE ADAPTED TO PROVIDE FOR EXISTING WALL BORING BEES.
BRICKS REMOVED FOR ALTERATIONS TO BE RE-USED ON EXTENDED WALL & NEW GABLE END.

WINDOWS/DOORS. TIMBER UNITS TO MATCH REMAINS OF EXISTING.
DOORS VERTICAL BOARDING. SMALL YORKSHIRE SASH WINDOWS

R.W.GOODS 1/2 ROUND CAST METAL ON RISE & FALL BEETS PAINTED BLACK.

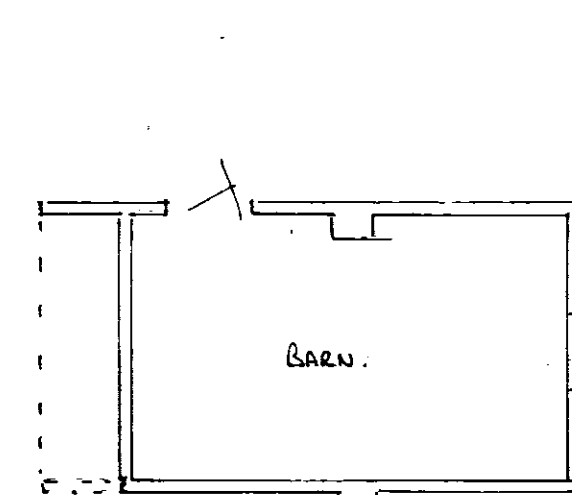


existing plan.

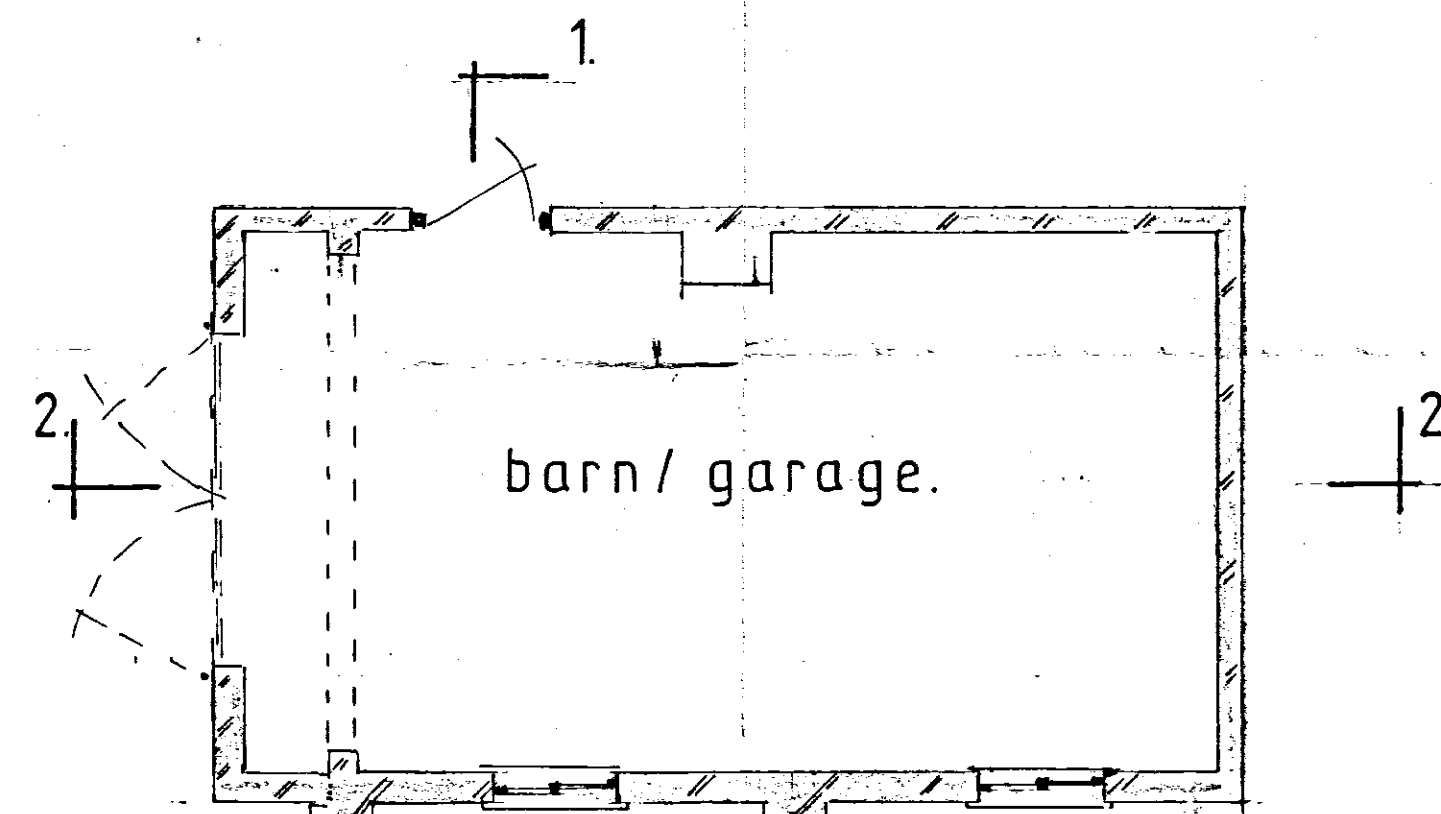


ground plan.

for house and block plans
see drg. 1.

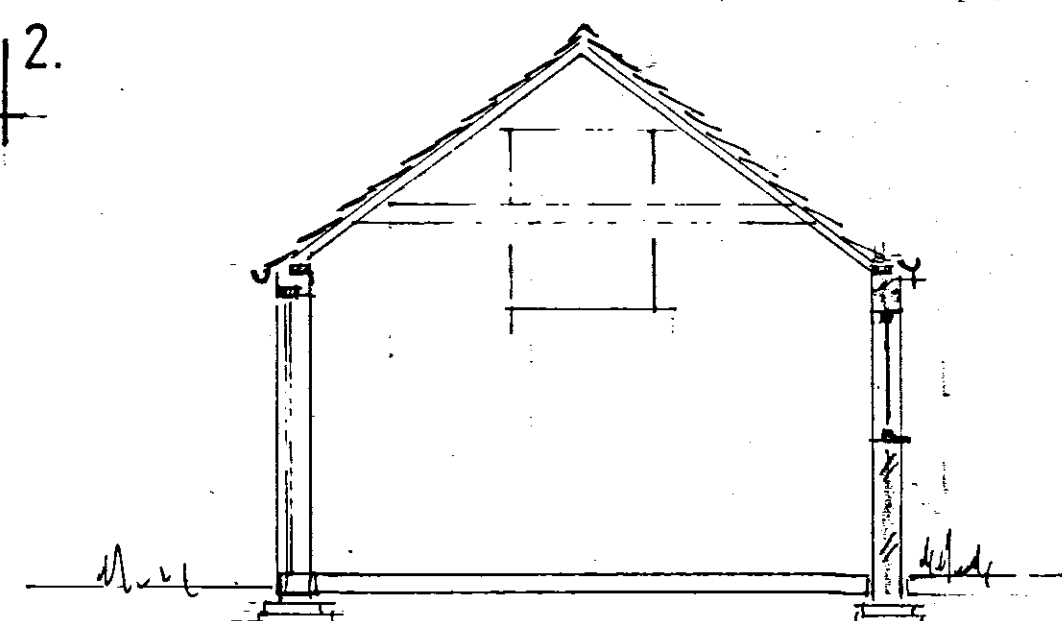

1-1

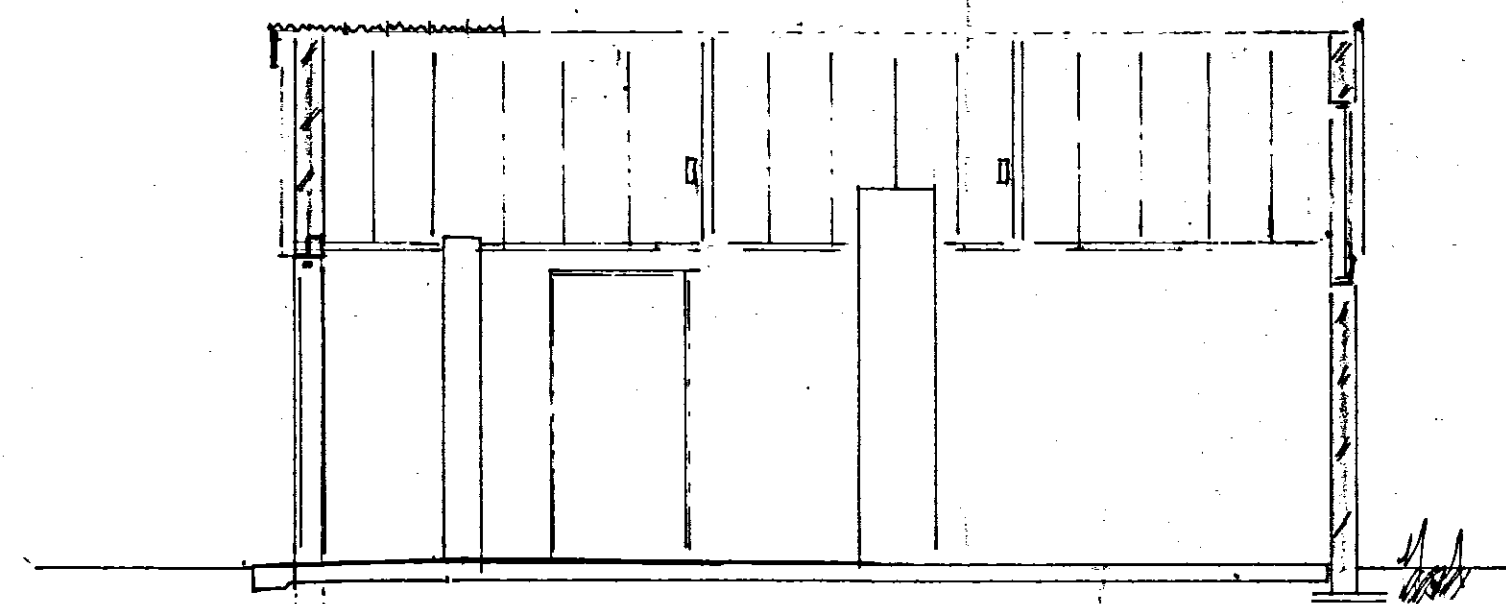

2-2.