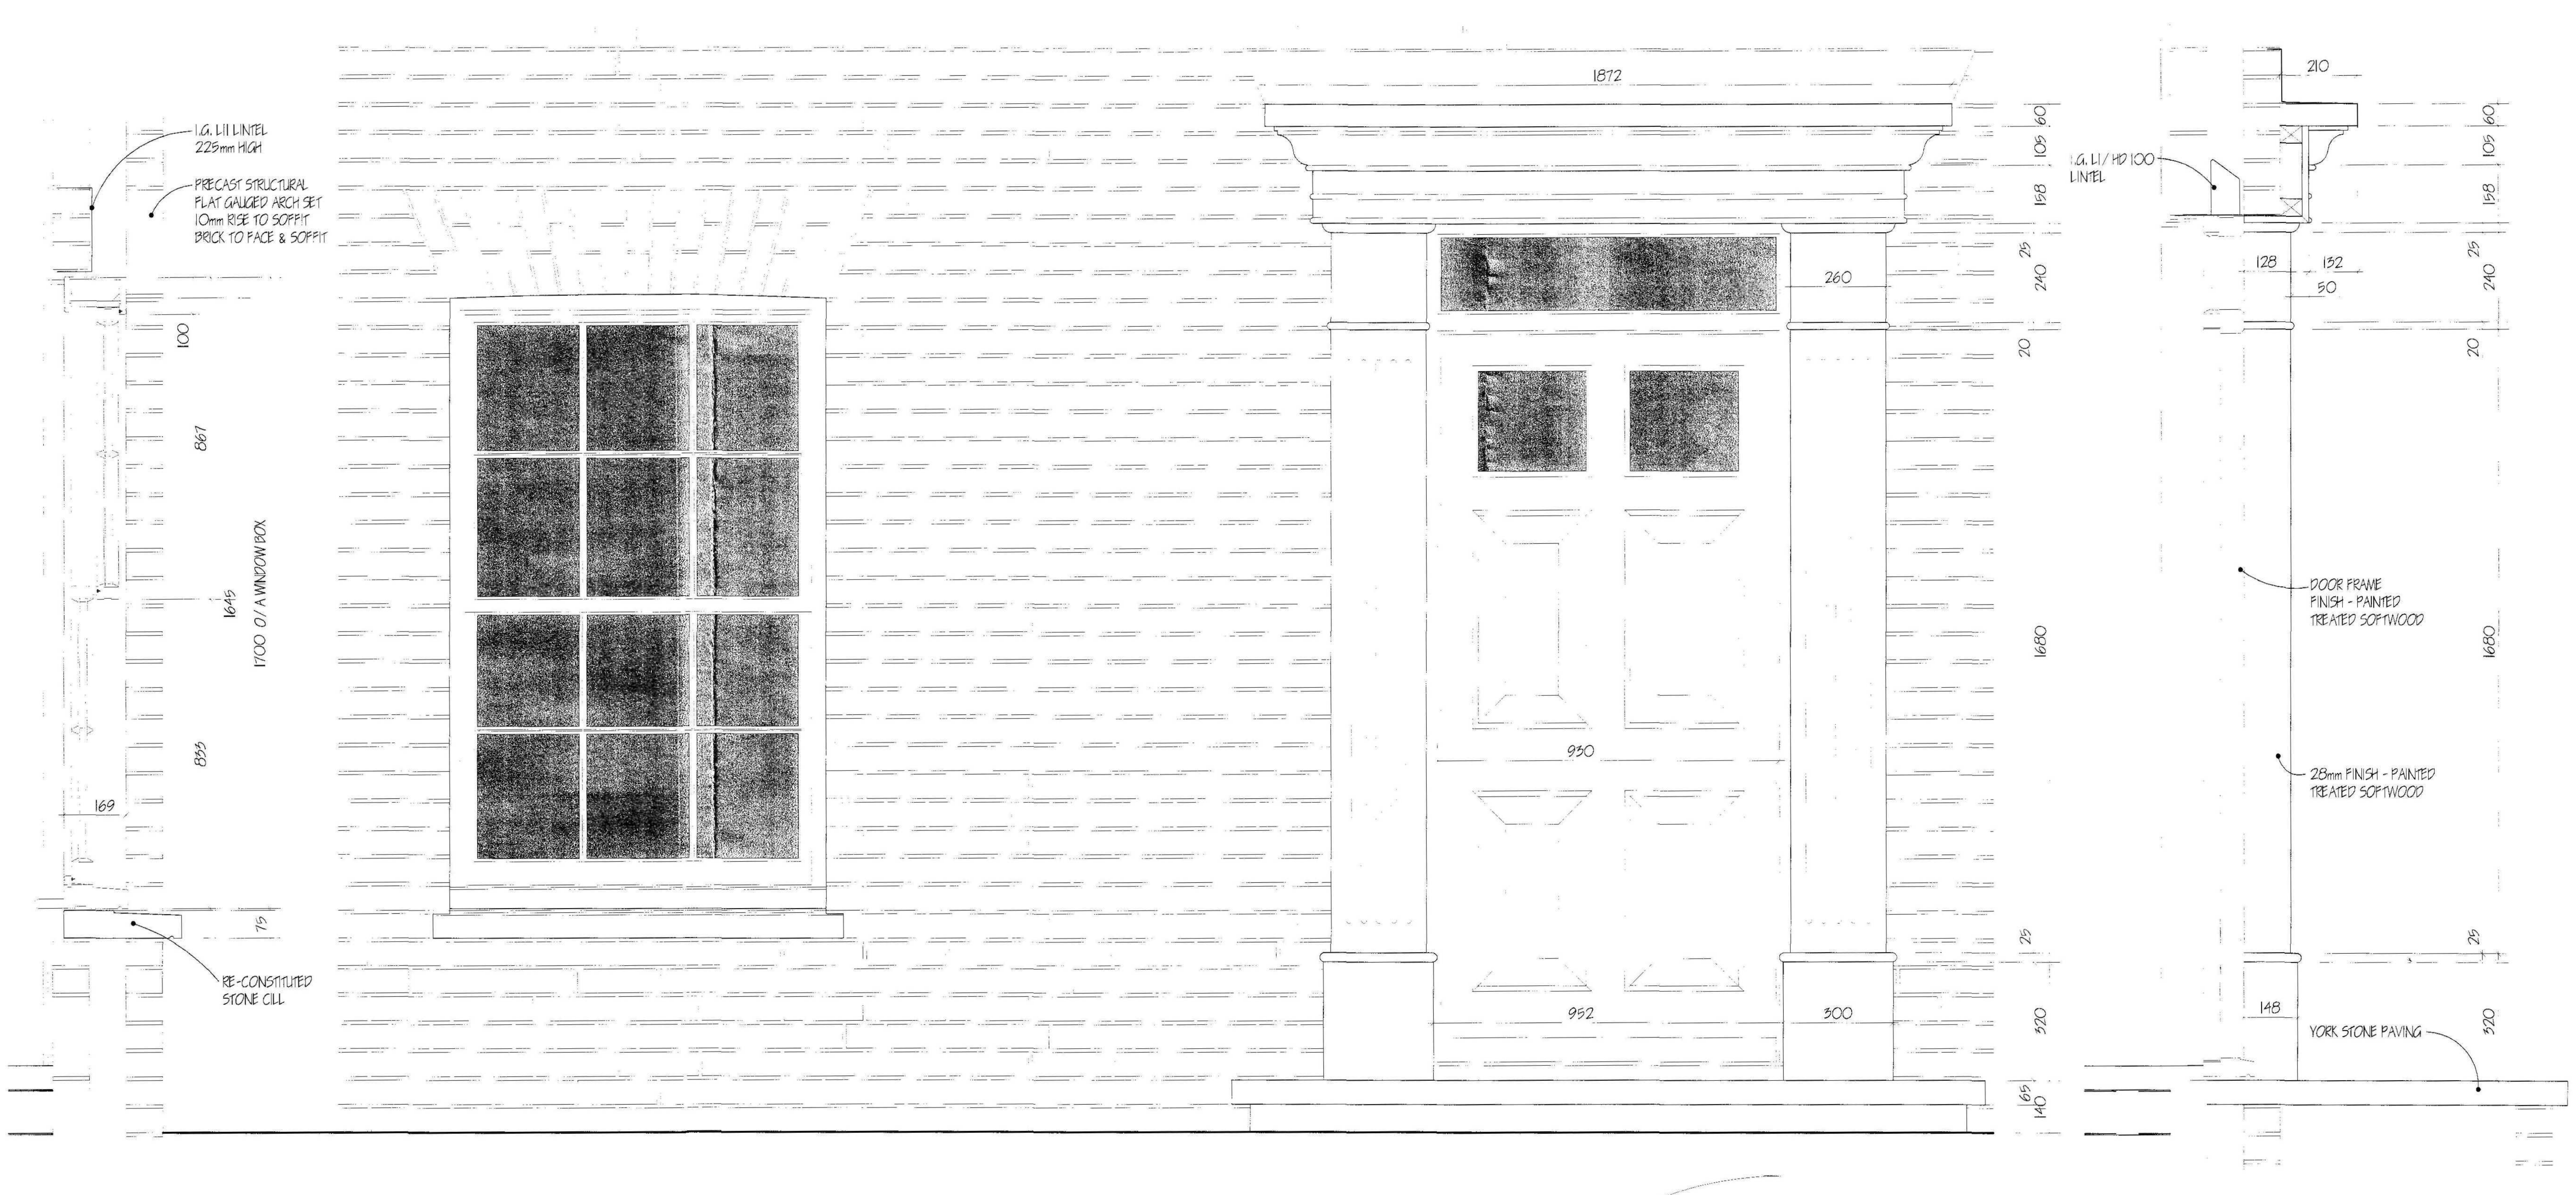
I.G. L11 LINTEL 225mm HIGH
PRECAST STRUCTURAL FLAT GAUGED ARCH SET 10mm RISE TO SOFFIT BRICK TO FACE & SOFFIT
100
867
1645
1700 O/A WINDOW BOX
835
169
75
RE-CONSTITUTED STONE CILL
1872
260
930
952
300
105
60
158
75
240
20
1680
320
65
140
I.G. L1/HD 100 LINTEL
210
128
132
50
DOOR FRAME FINISH - PAINTED TREATED SOFTWOOD
28mm FINISH - PAINTED SOFTWOOD
148
YORK STONE PAVING

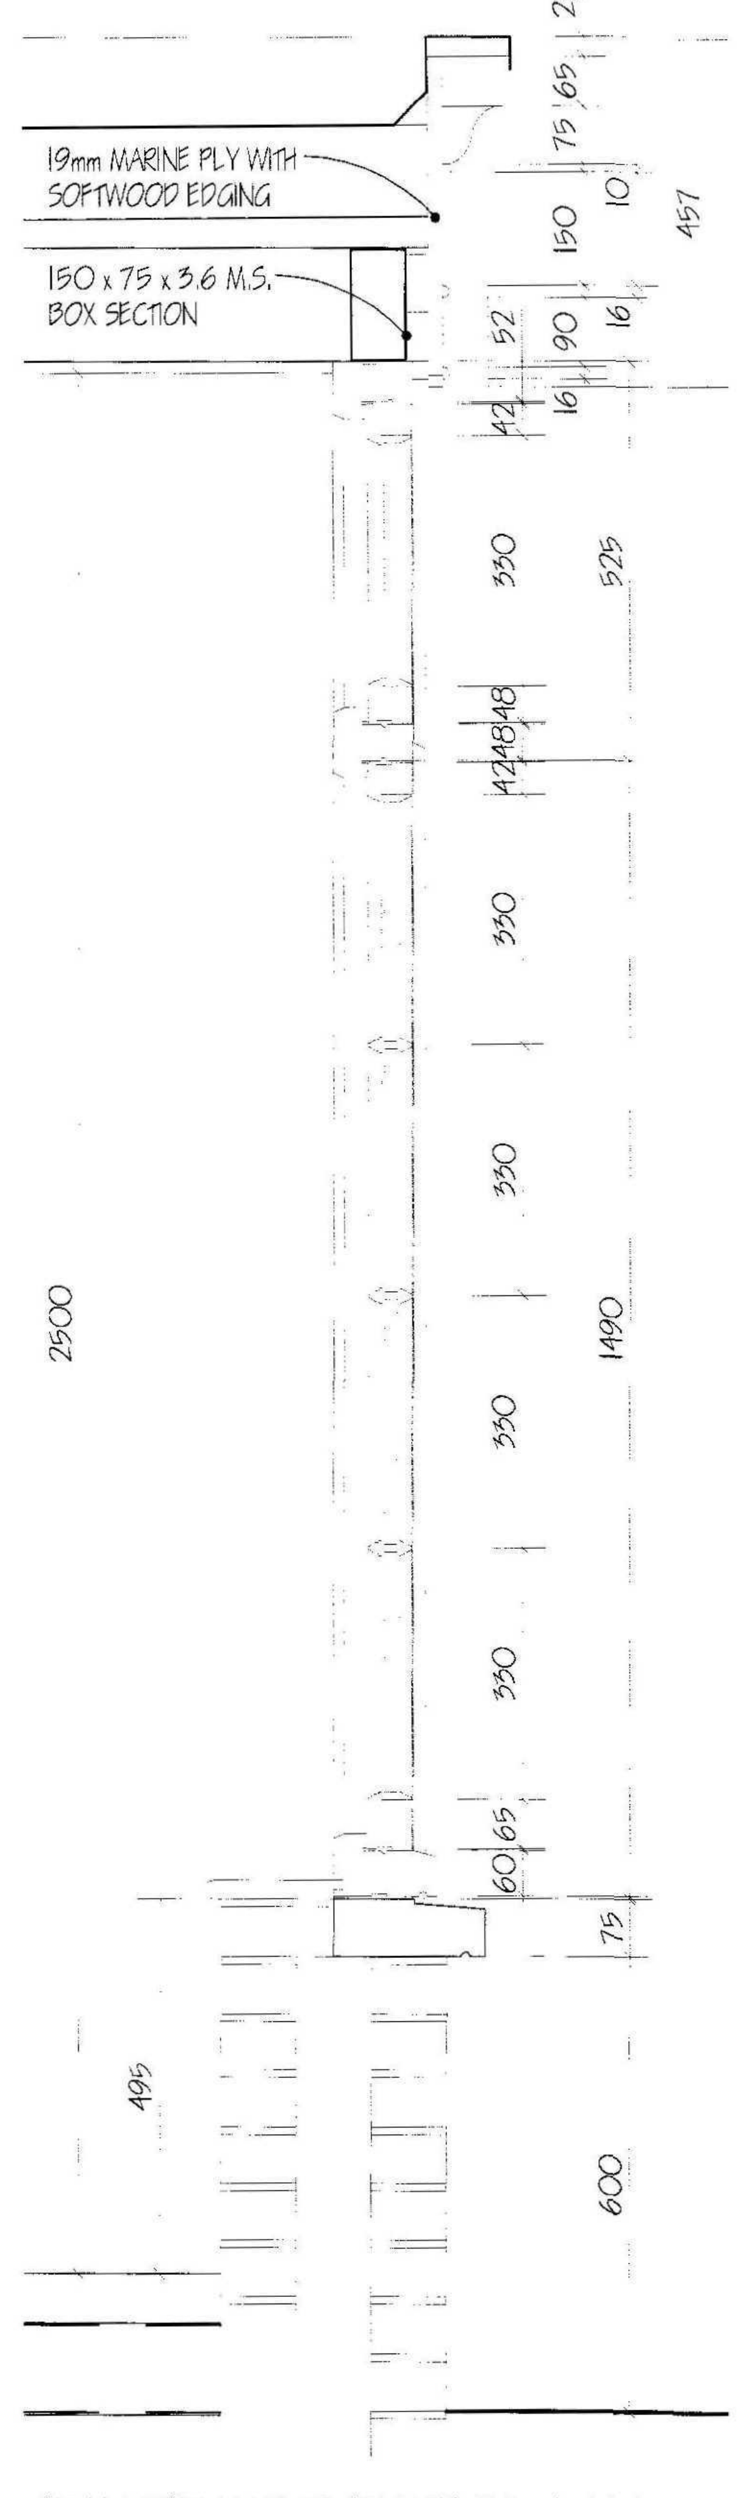
19mm MARINE PLY WITH SOFTWOOD EDGING
150 x 75 x 3.6 M.S. BOX SECTION
2500
1490
330
457
495
600
75

ORANGERY WINDOW DETAIL (TYPICAL)

ALL JOINERY FINISH - PAINTED TREATED SOFTWOOD.

SHDC
PLANNING & DEVELOPMENT

23 JAN 2012

Ref. C016-12

AMENDED PLAN

Ref. A1

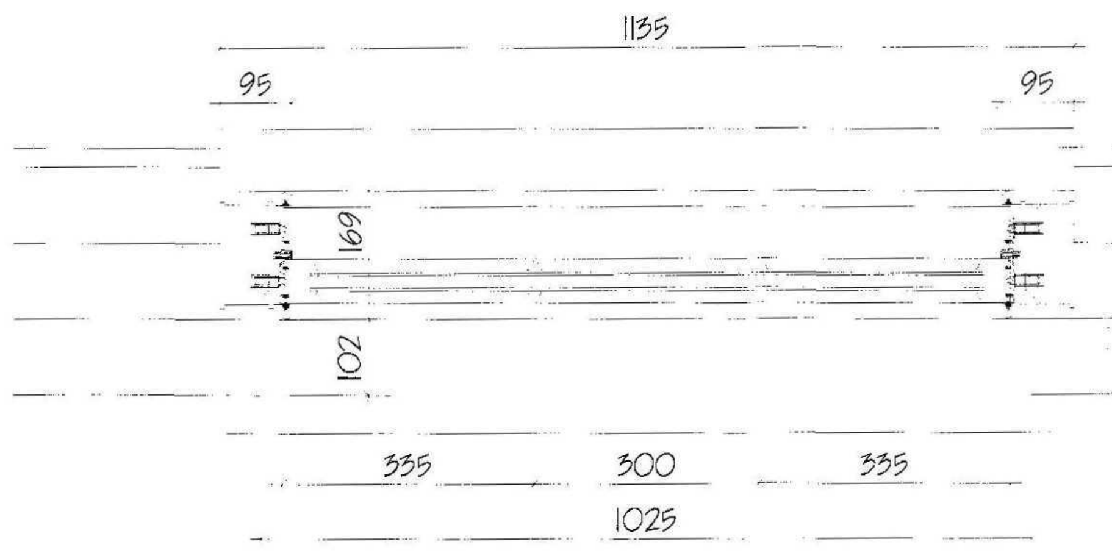

SLIDING SASH DETAIL (TYPICAL)

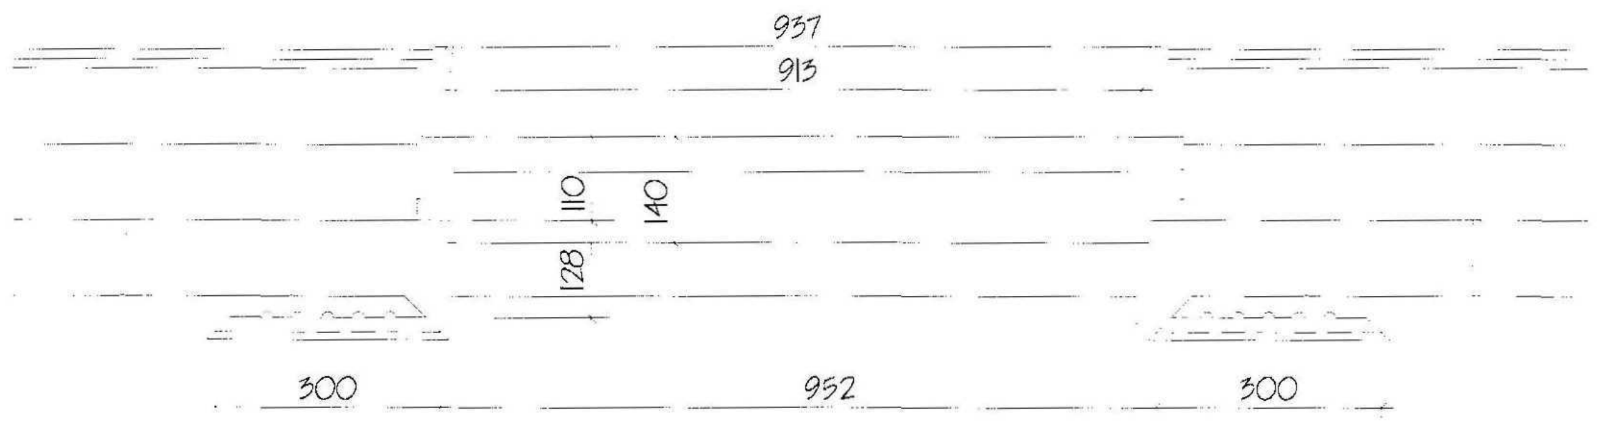

DOOR SURROUND DETAIL

LIMITATIONS.
This drawing is limited in the amount of information contained and does not purport to contain a full specification of the works. It is solely for the purpose of obtaining Planning/Building Regulation approval.
The drawing must not be used as a contract document alone.
All dimensions shall be taken from site from actual work, under no circumstances shall measurements be scaled from this drawing for construction or ordering purposes.
All given dimensions shall be checked by the Builder/Contractor and will be his responsibility from commencement of site works.
The works will not be supervised or inspected on site by C.A.D or any representative thereof. It is the client or their appointed agents responsibility to control workmanship, substitution of materials, adherence to specification, variations to contract etc.

COPYRIGHT RESERVED.
Copies of this drawing must be made only with the written permission of Cooper Architectural Design.

STANDARDS
All materials to be new unless otherwise stated and all components and materials etc. to be used fitted and installed etc. in strict accordance with manufacturers instruction and relevant Code of Practice.
Materials shall conform to appropriate British Standard Specification or BBA Certificate or European Code equivalent.

HEALTH & SAFETY.
The employer/Client shall ensure that the selected contractor is conversant with and adopts all measures necessary to achieve compliance with Health & Safety legislation for Building Sites and Work Places.
The Employer /Client is advised that, should the works need to comply with the Construction Design and Management Regulations an independent Planning Supervisor will be required.

SCOPE OF THE WORKS.
The works shall comprise of all that is shown on the drawing and details. Work that may not be specifically shown but may be reasonably inferred as necessary to carry out the works are also deemed to be included.

revision	date	init.	revision details.
A	JAN. '2	J.C.	ORANGERY WINDOW DETAIL

COOPER ARCHITECTURAL DESIGN
90 WINSOVER ROAD
SPALDING, LINC'S PE11 1HA
Tel: 01775 711174
Mobile : 07808 125 778
E-MAIL : c.a.d@btconnect.com

Client.
MR & MRS I BROWN

Project.
PROPOSED REPLACEMENT DWELLING
LOWGATE
FLEET
LINCS
PE12 8LN

Drawing.
DETAIL PLANS

Scale 1:10	Drawing No. 1149-05-A
Date. JAN. '12	Drawn. J.C.