
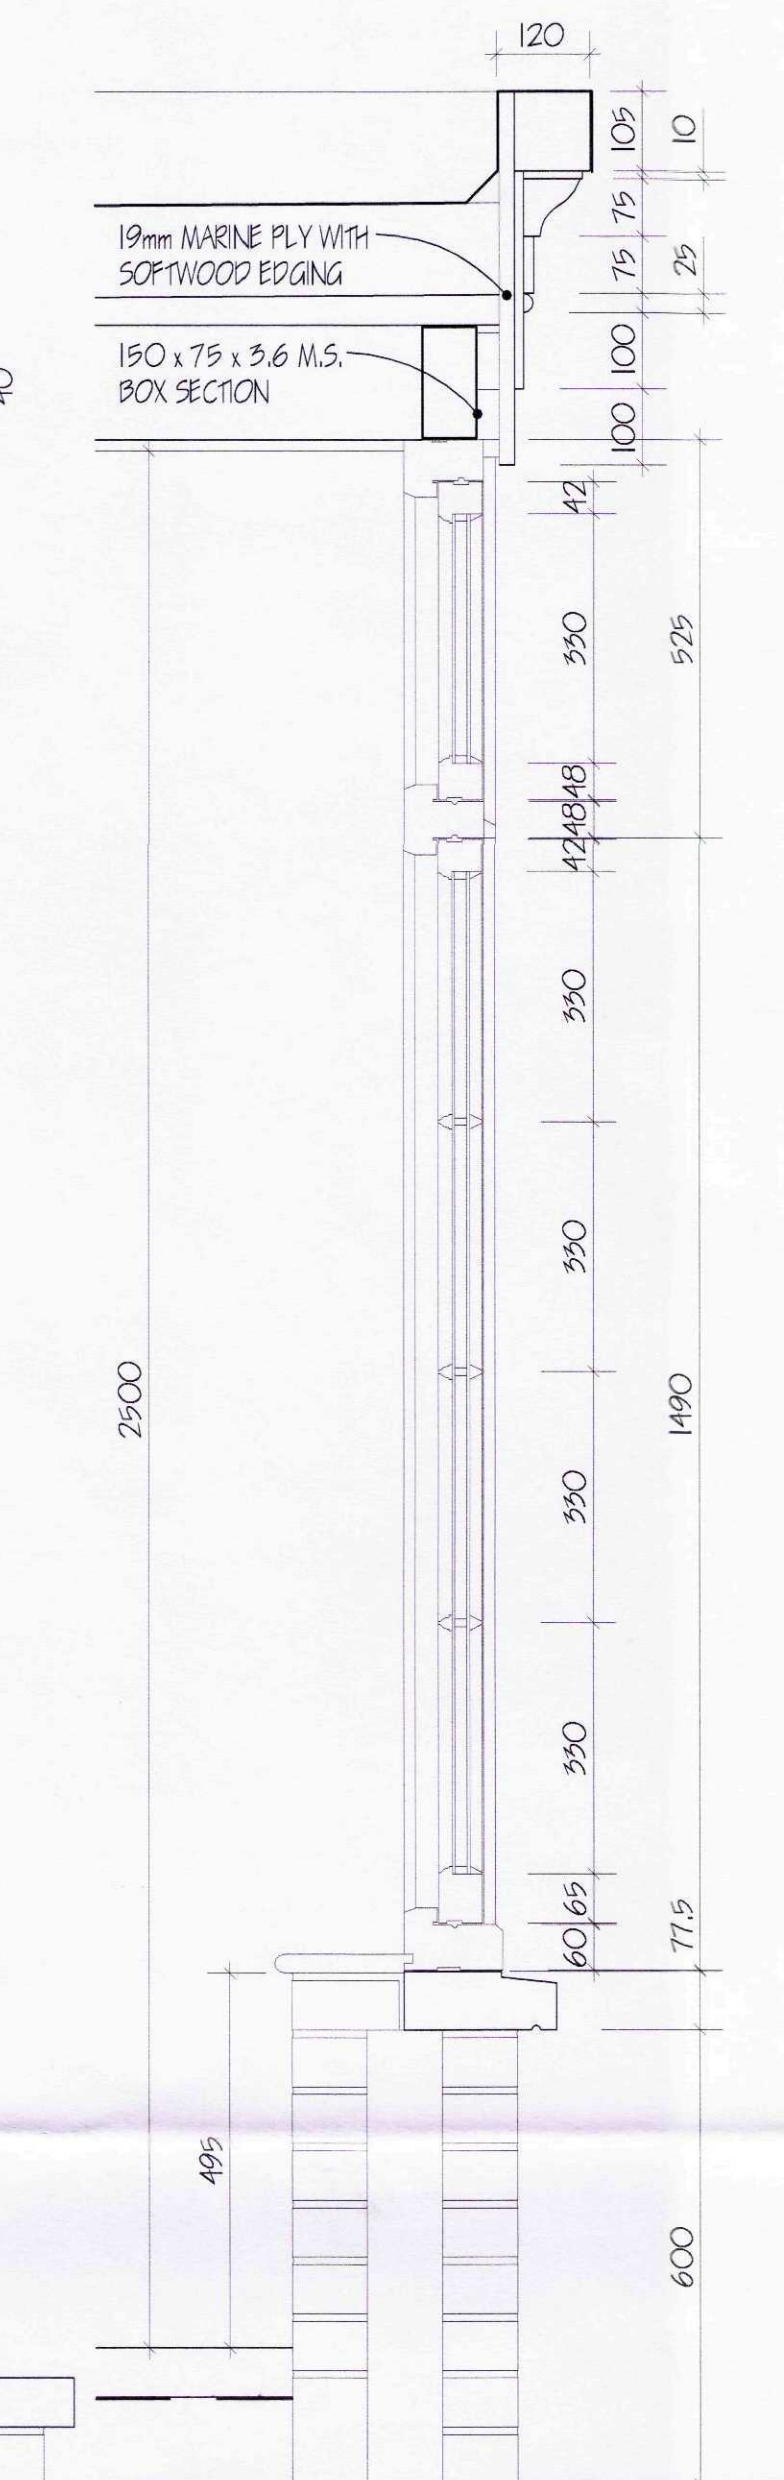


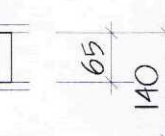

Scale 1:10	Drawing No. 1149-05
Date. JAN. 12	Drawn. J.C.

MATERIALS:

This drawing is intended in the amount of information contained herein to provide a general concept of full completion of the works. It is solely for the purpose of obtaining

The drawings must not be used as a contract document alone. All dimensions shall be taken from the face of actual work. Unless otherwise noted, all dimensions are taken from this drawing for construction or ordering purposes.

The Employer/Client will retain responsibility for the Builder/Contractor and will be his responsibility from management.

The works will not be supervised or inspected on site by G.A.D. The Employer/Client will be responsible for the works and appointed agents responsible to control workmanship, quality and materials, adherence to specification, variations to contract etc.

COPYRIGHT RESERVED:

Copies of this drawing must be made only with the written permission of Foster Architectural Design.

STANDARDS:

All materials to be new unless otherwise stated and all materials and components to be used fitted and installed etc. in strict accordance with manufacturers' instruction and standards.

Materials shall conform to appropriate British Standard or European Standards or BS Certificate or European Data equivalent.

HEALTH & SAFETY:

The Employer/Client shall ensure that the selected contractor has adequate resources and personnel to ensure full and complete compliance with Health & Safety legislation for Building Sites and Work Places.

The Employer/Client is advised that should the works need to comply with the Construction Design and Management Regulations then additional Planning Supervisor may be required.

SCOPE OF THE WORKS:

The works shall comprise of all that is shown on the drawing and which is necessary to complete the works and which may be reasonably inferred as necessary to carry out the works.