





fields

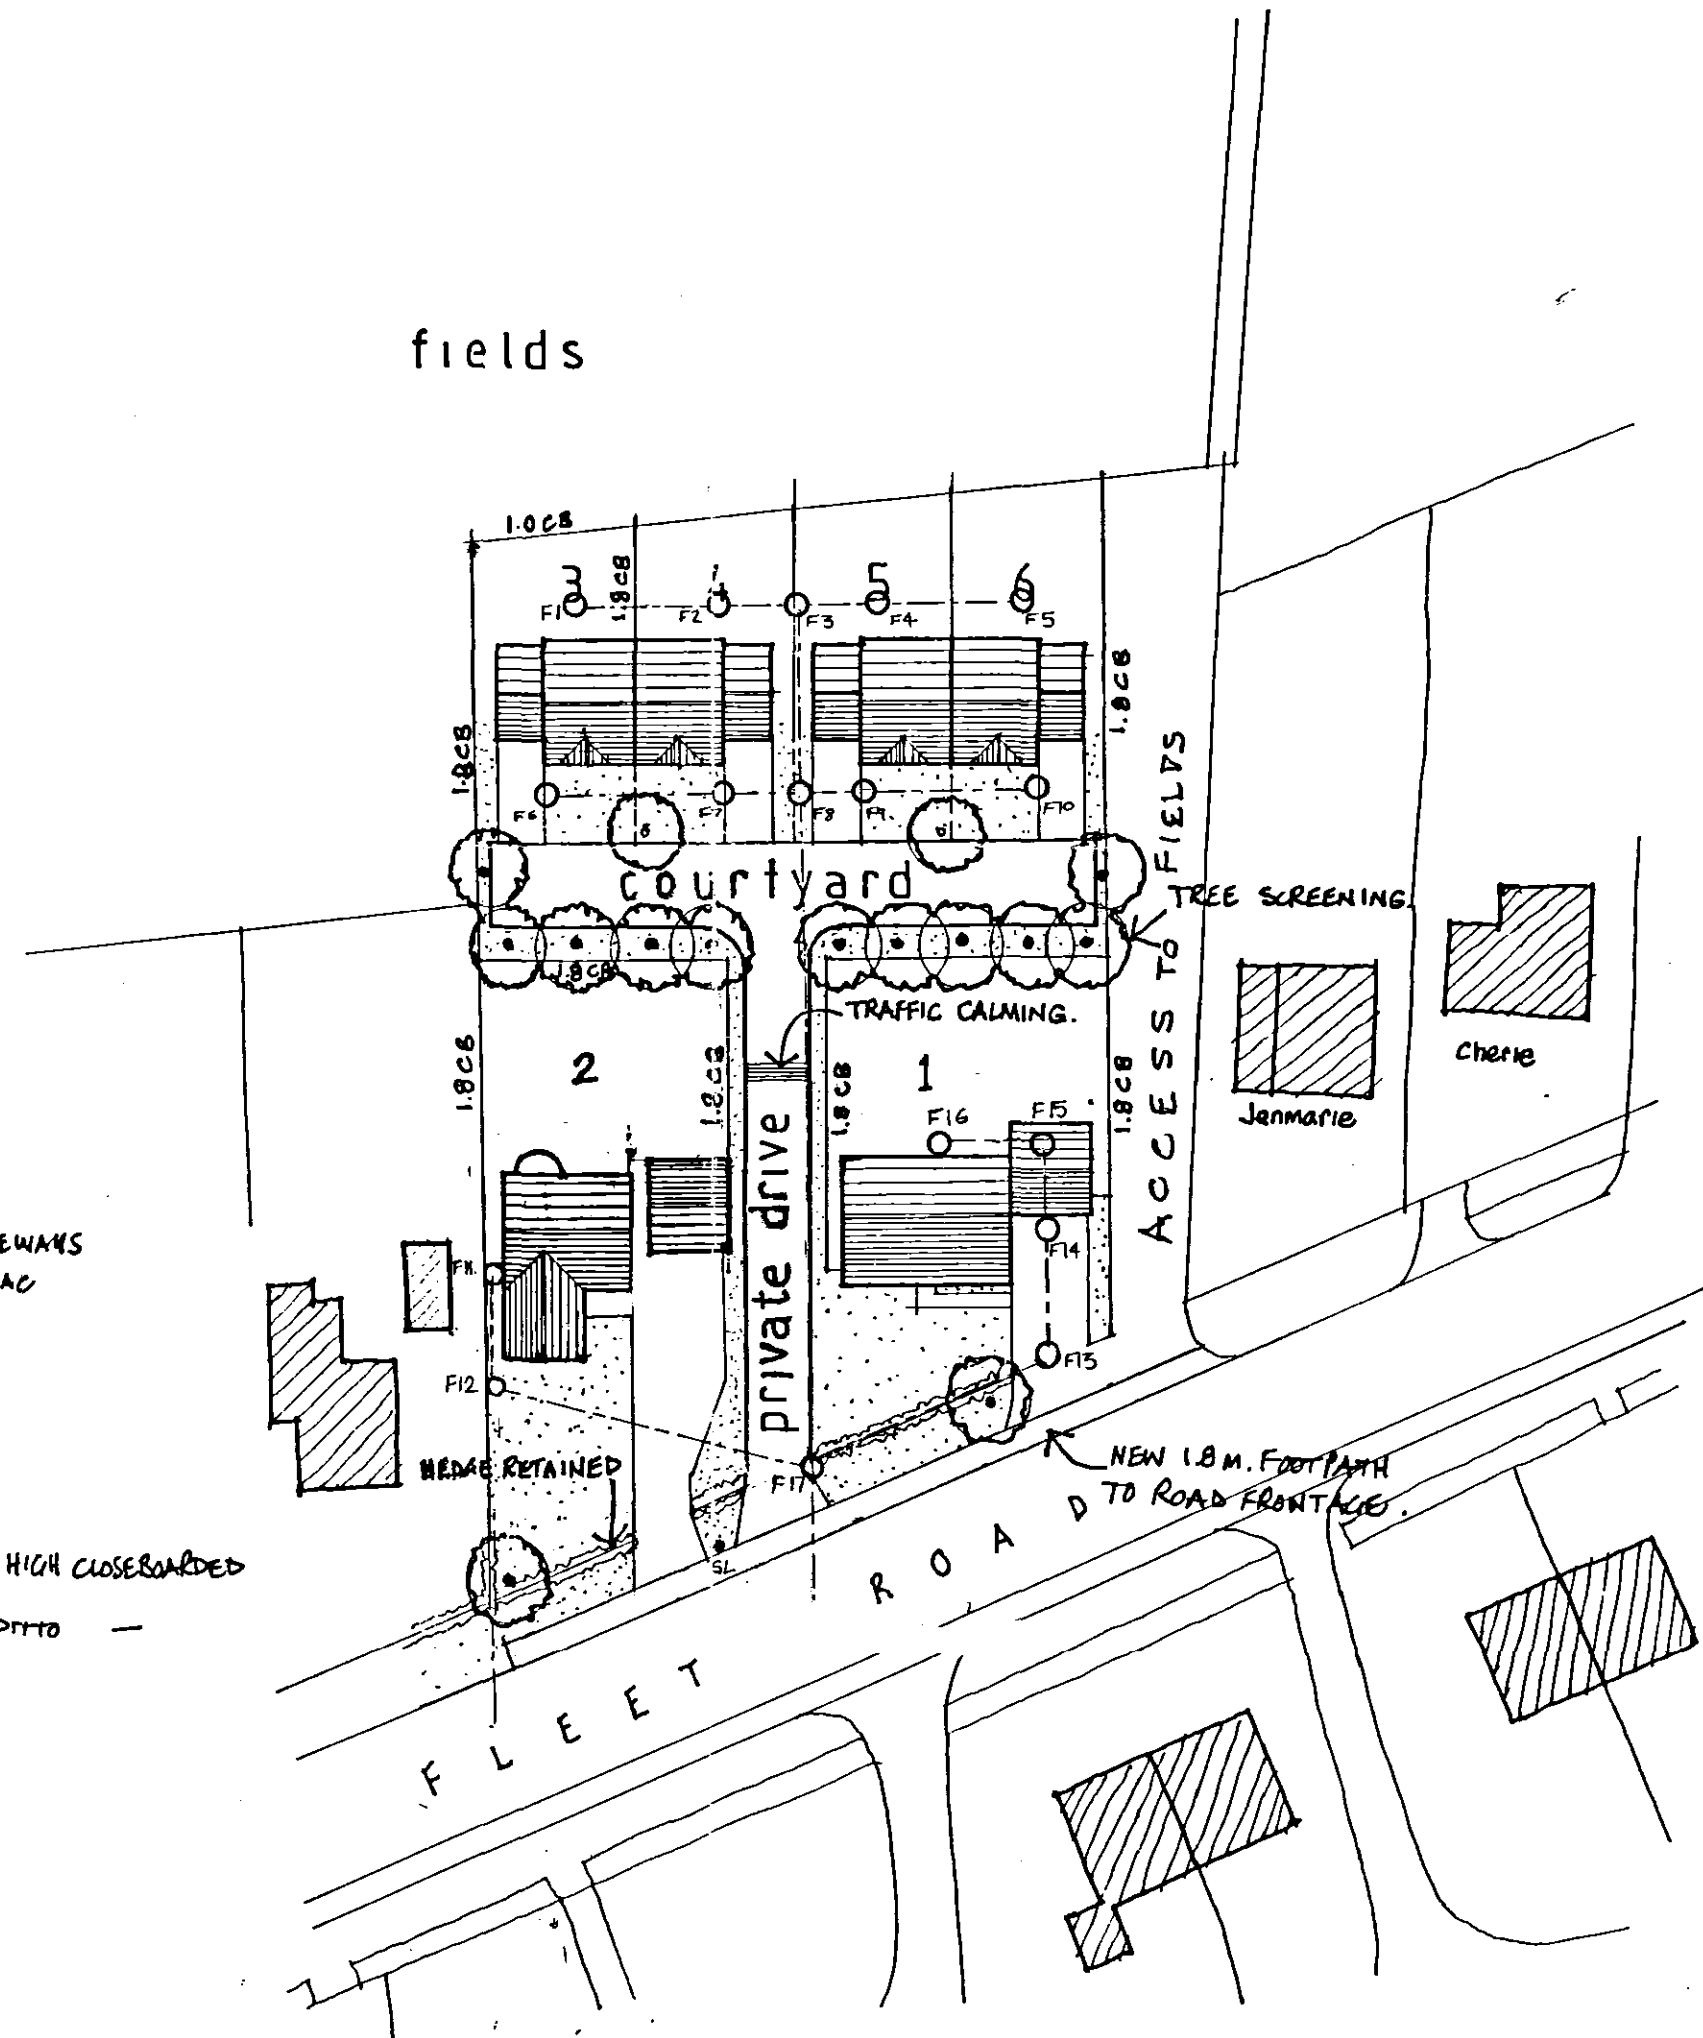

ALL DRIVEWAYS
IN TARMAC

FENCES
1.0CB 1METRE HIGH CLOSEBOARDED
1.8CB 1.8 — DITTO —

SITE LAYOUT

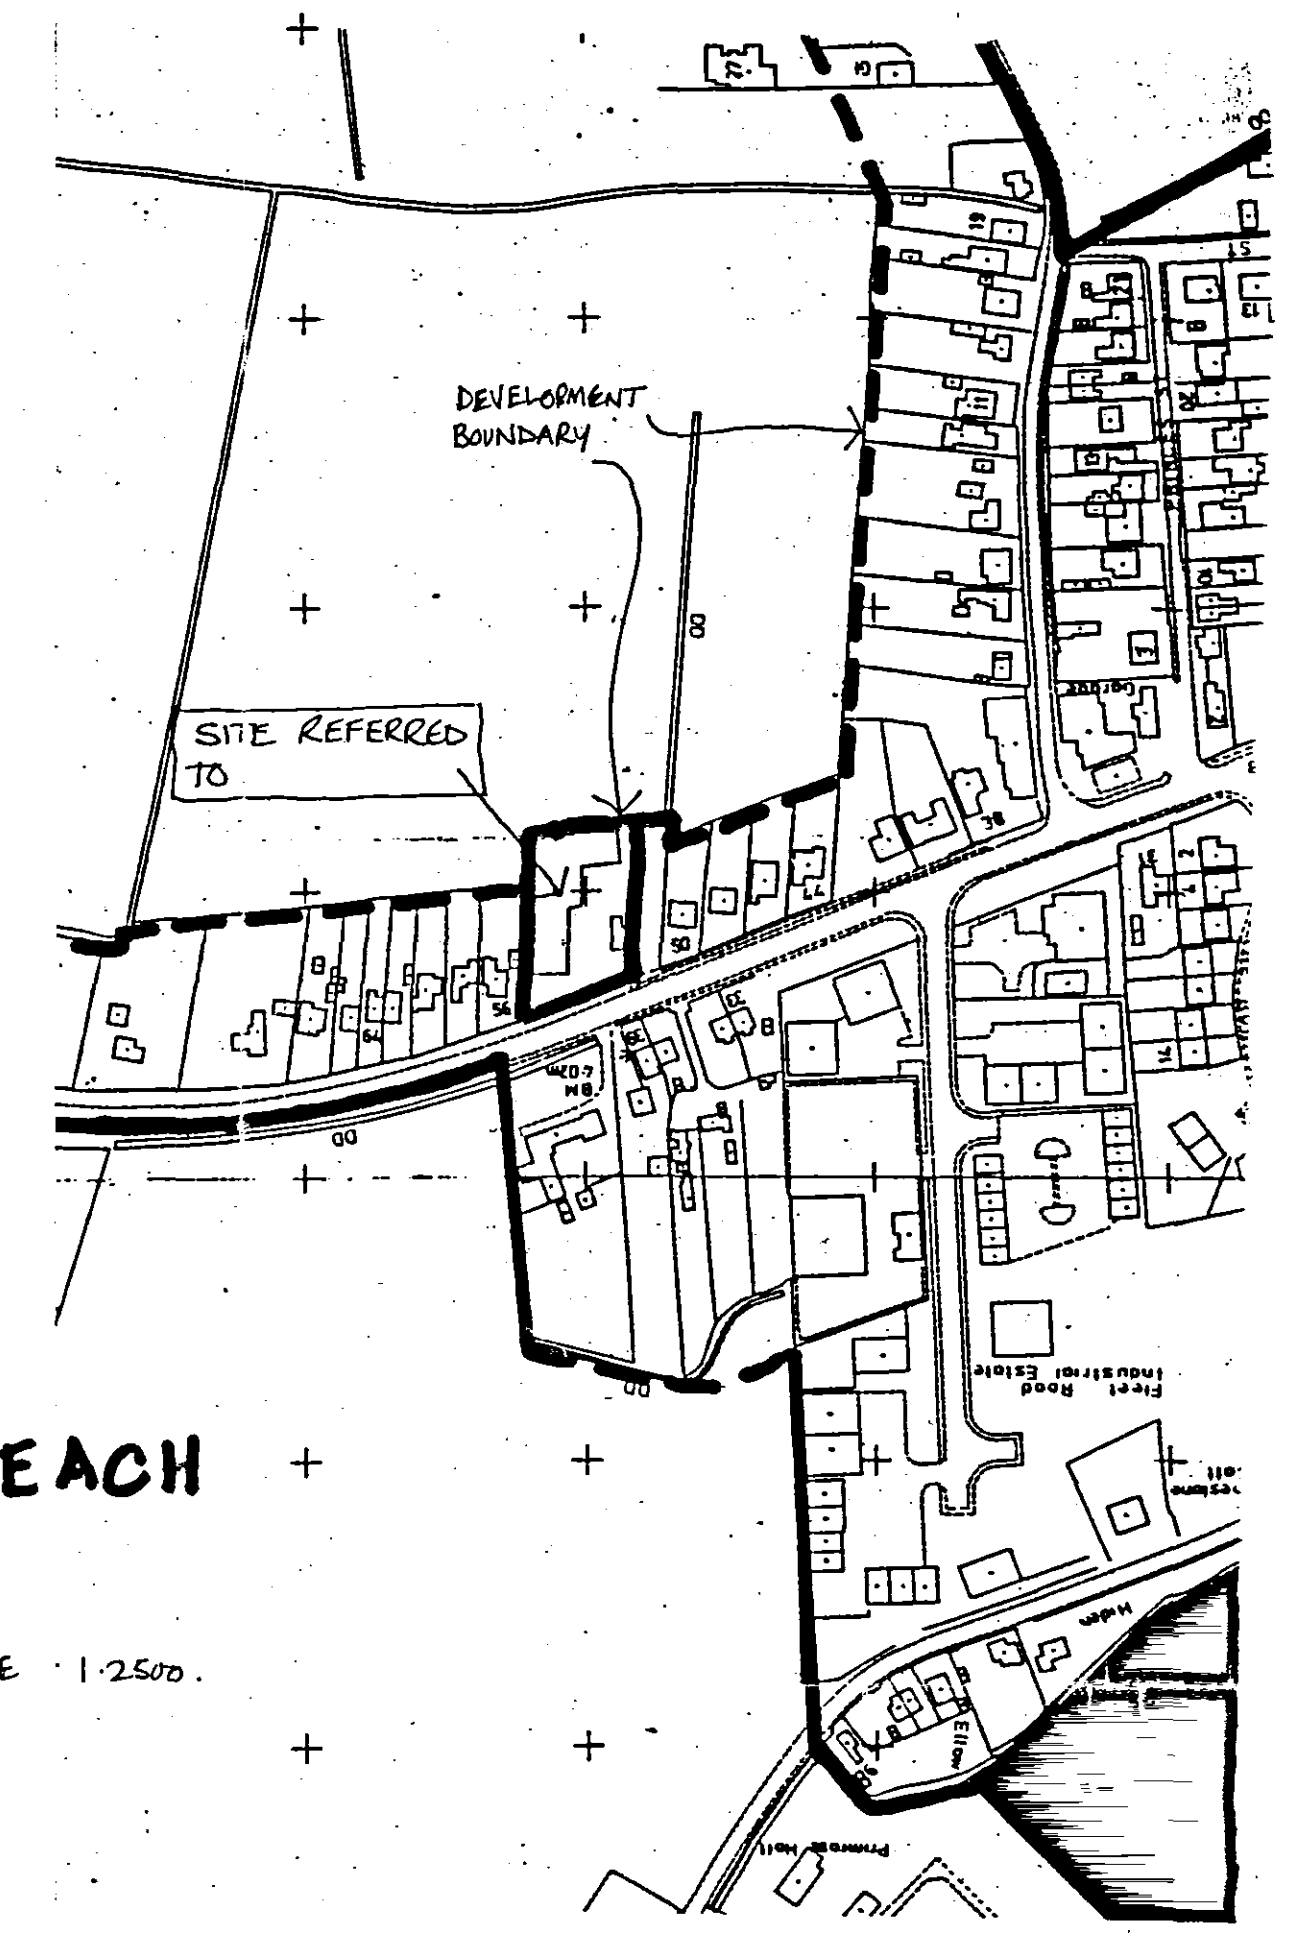


HOLBEACH

SCALE 1:2500

LOCATION PLAN SCALE 1:2500

REVISED 04/03
REVISED 05/03
REVISED 07/03
REVISED 01/04

**M. PARKER
& SONS LIMITED**

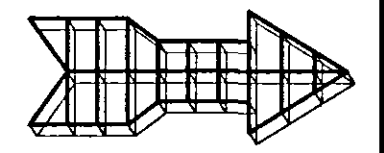

BUILDERS & CONTRACTORS

ST. JOHNS RD SPALDING Lincs PE11 1JX
FAX. 01775 762171 TEL. 01775 724777

PROPOSED RESIDENTIAL
DEVELOPMENT

-9 JAN 2004

FLEET ROAD HOLBEACH 0018/04

SCALES 1:500 1:2500
DRG. NO. FRH SP01 DATE 02/03