

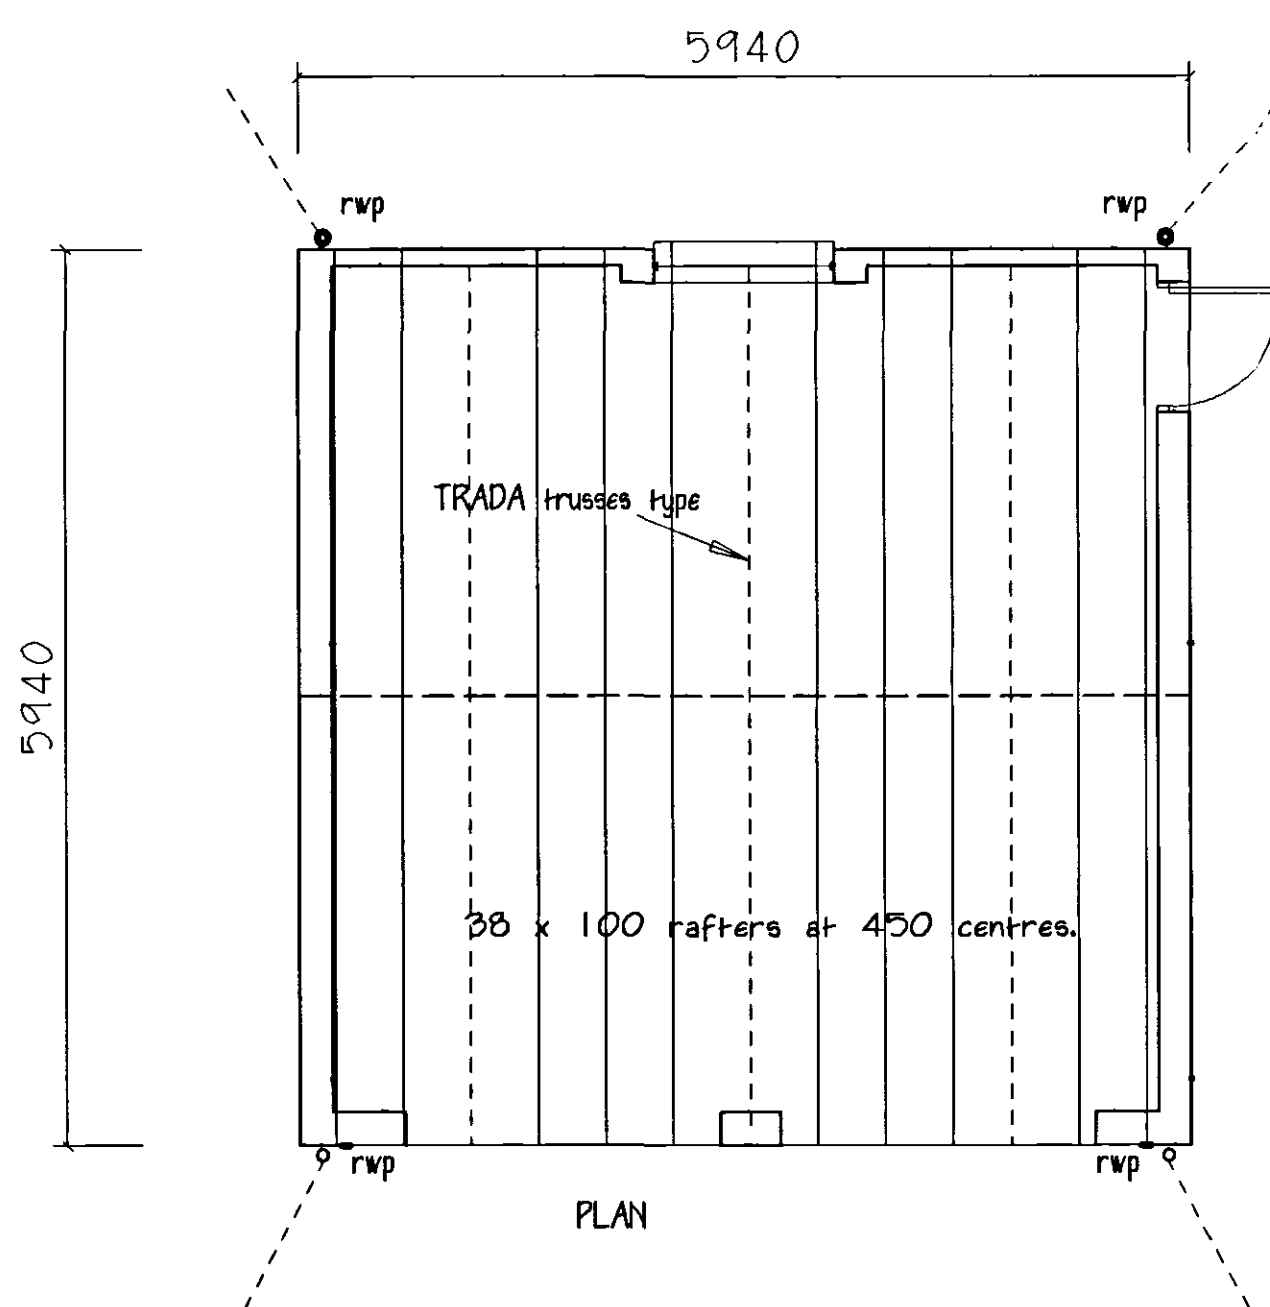


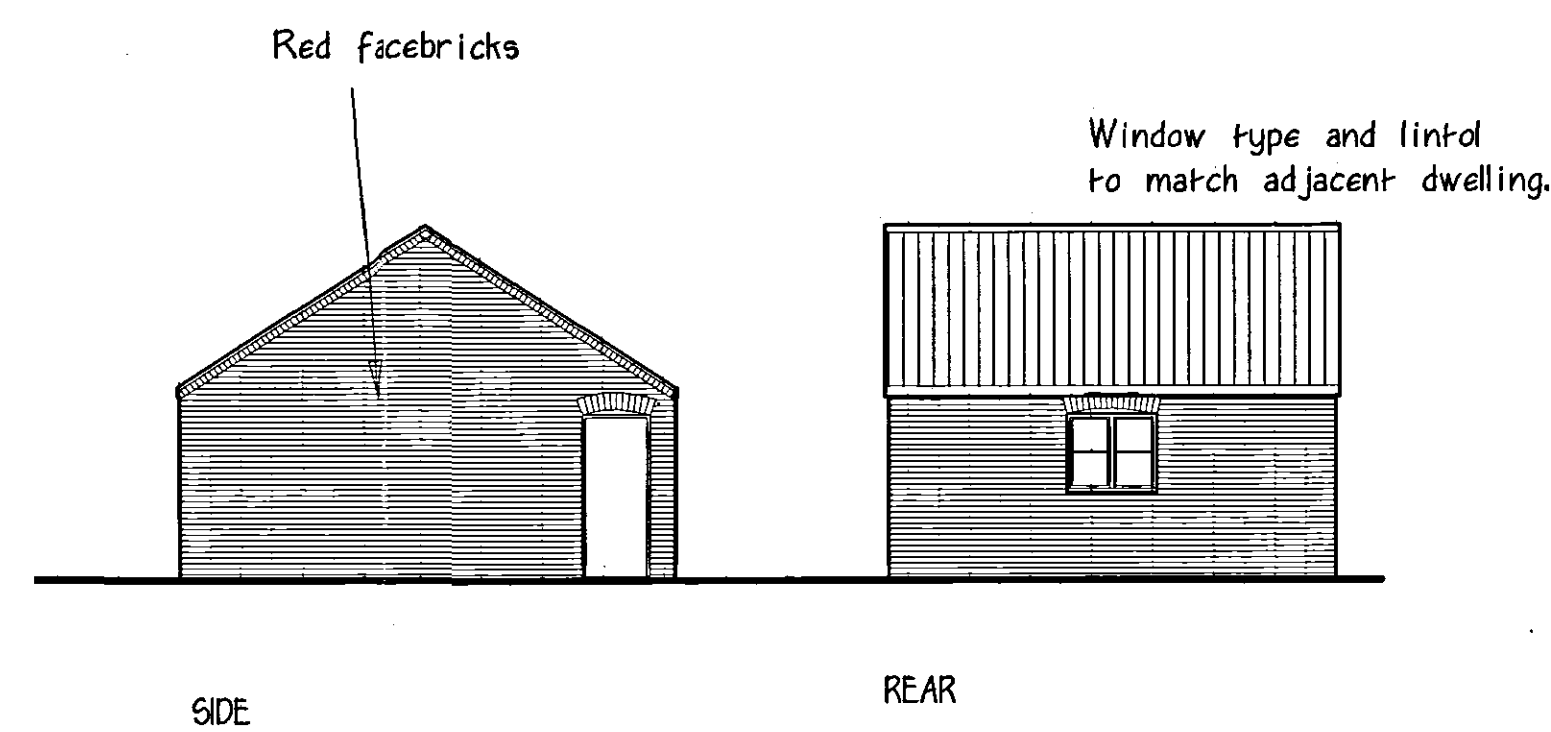

DETACHED GARAGE WITH PITCHED ROOF
TYPE 006A

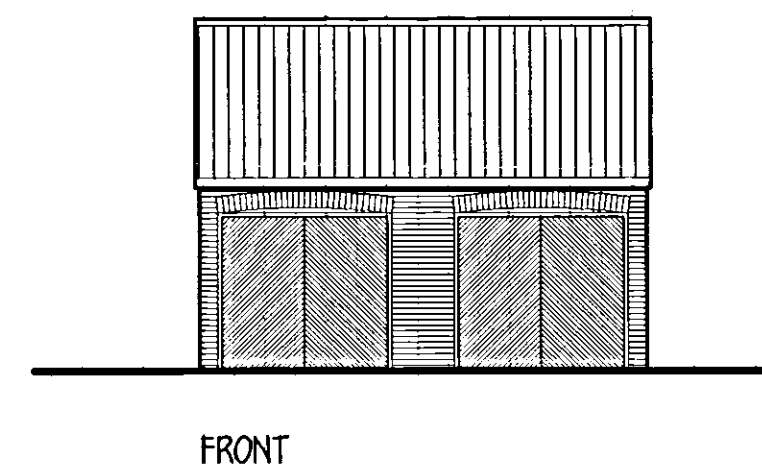


External walls of facing brick to match bungalow with piers
225 x 500mm conc. foundations, 1000mm deep.

Floor 100mm concrete on 150mm hardcore with 1200g.

REVISIONS


All external finishes to match adjacent house
16/05/99 Gable walls changed to 220mm

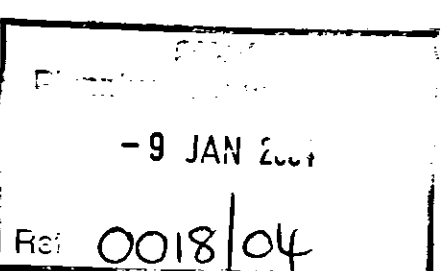

**M. PARKER
& SONS LIMITED**

BUILDERS & CONTRACTORS

ST. JOHNS RD SPALDING Lincs PE11 1JX
FAX. 01775 762171 TEL. 01775 724777

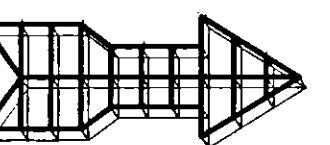

PROPOSED RESIDENTIAL DEVELOPMENT
FLEET ROAD HOLBEACH

GARAGE PLOT 2

SCALES 1/50 ; 1/100.

DRG. NO. FRH GAR 02 DATE 05/03