

t 5
et Church End

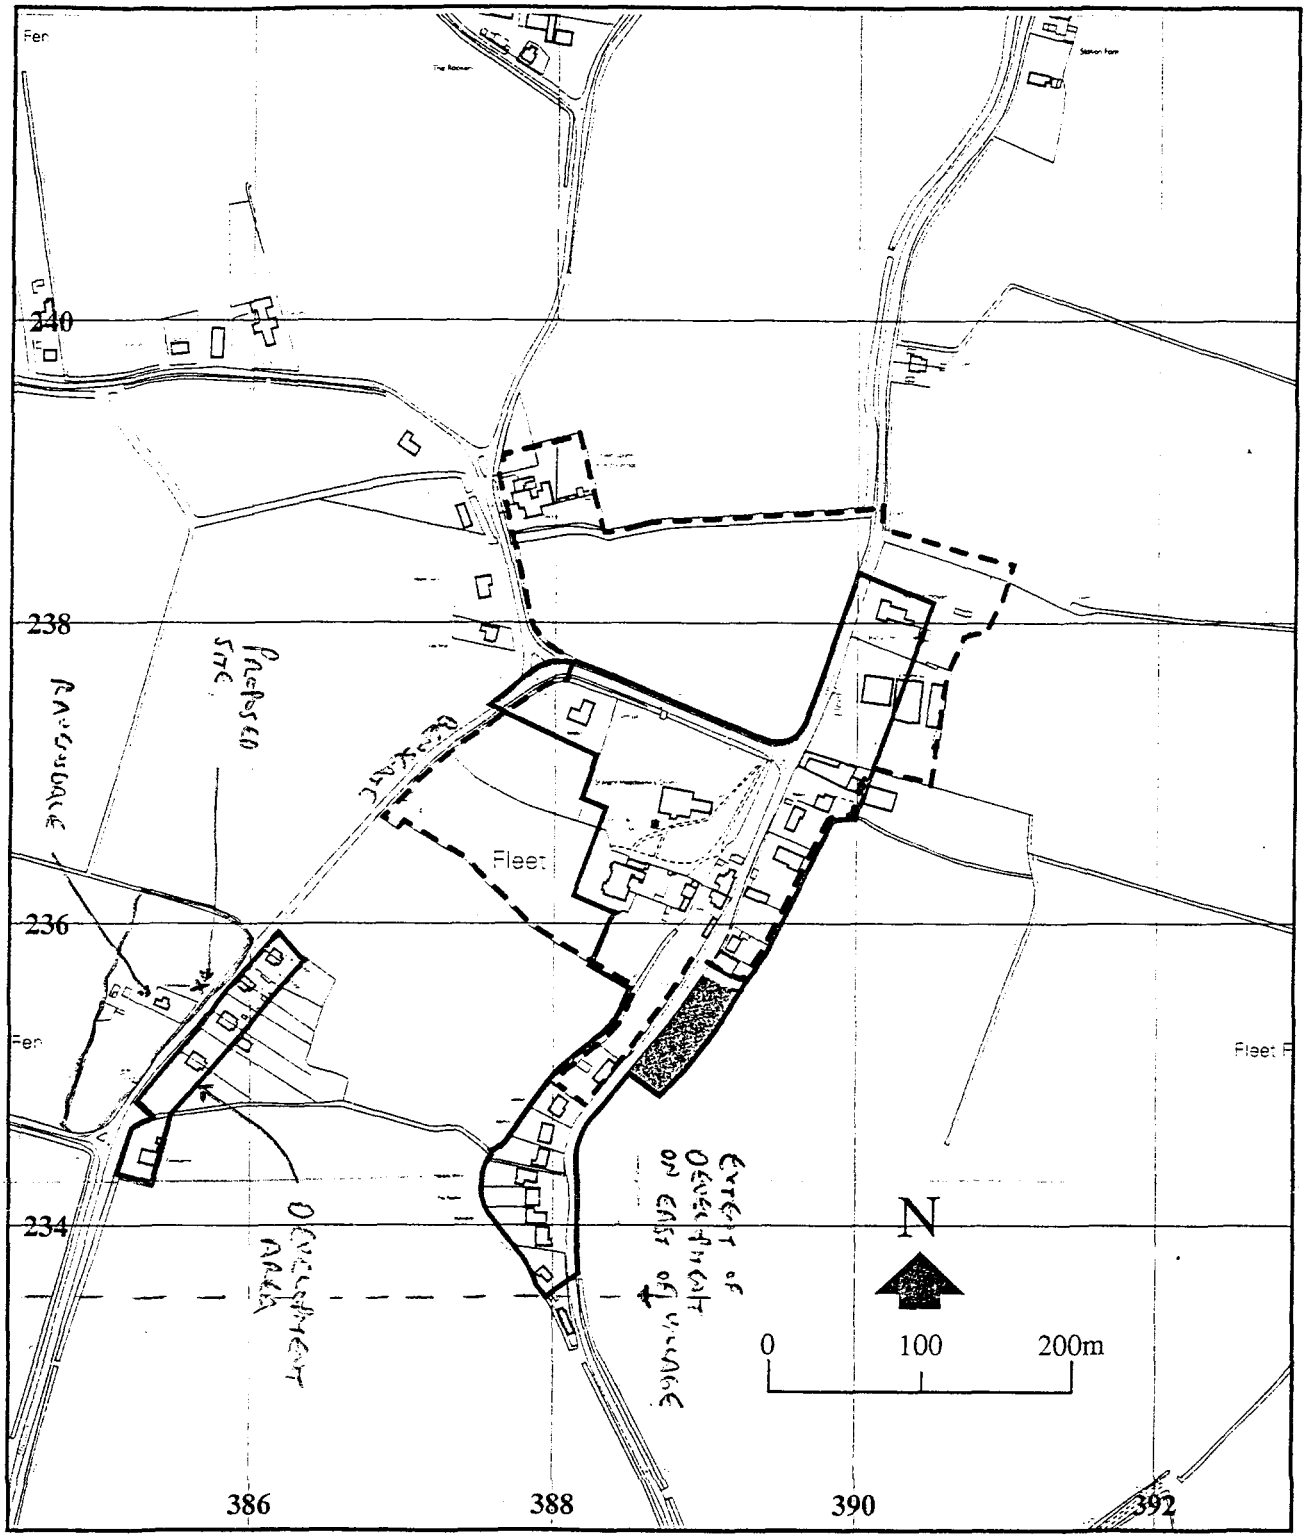

South Holland District Local Plan - Adopted October 1998

Reproduced from the Ordnance Survey mapping with the permission of the Controller of Her Majesty's Stationery Office © Crown copyright. Unauthorised reproduction infringes Crown copyright and may lead to prosecution or civil proceedings. South Holland District Council, Licence LA 079413, 1998.

SOUTH HOLLAND DC
HOUSING & PLANNING
17 NOV 2000
Ref:

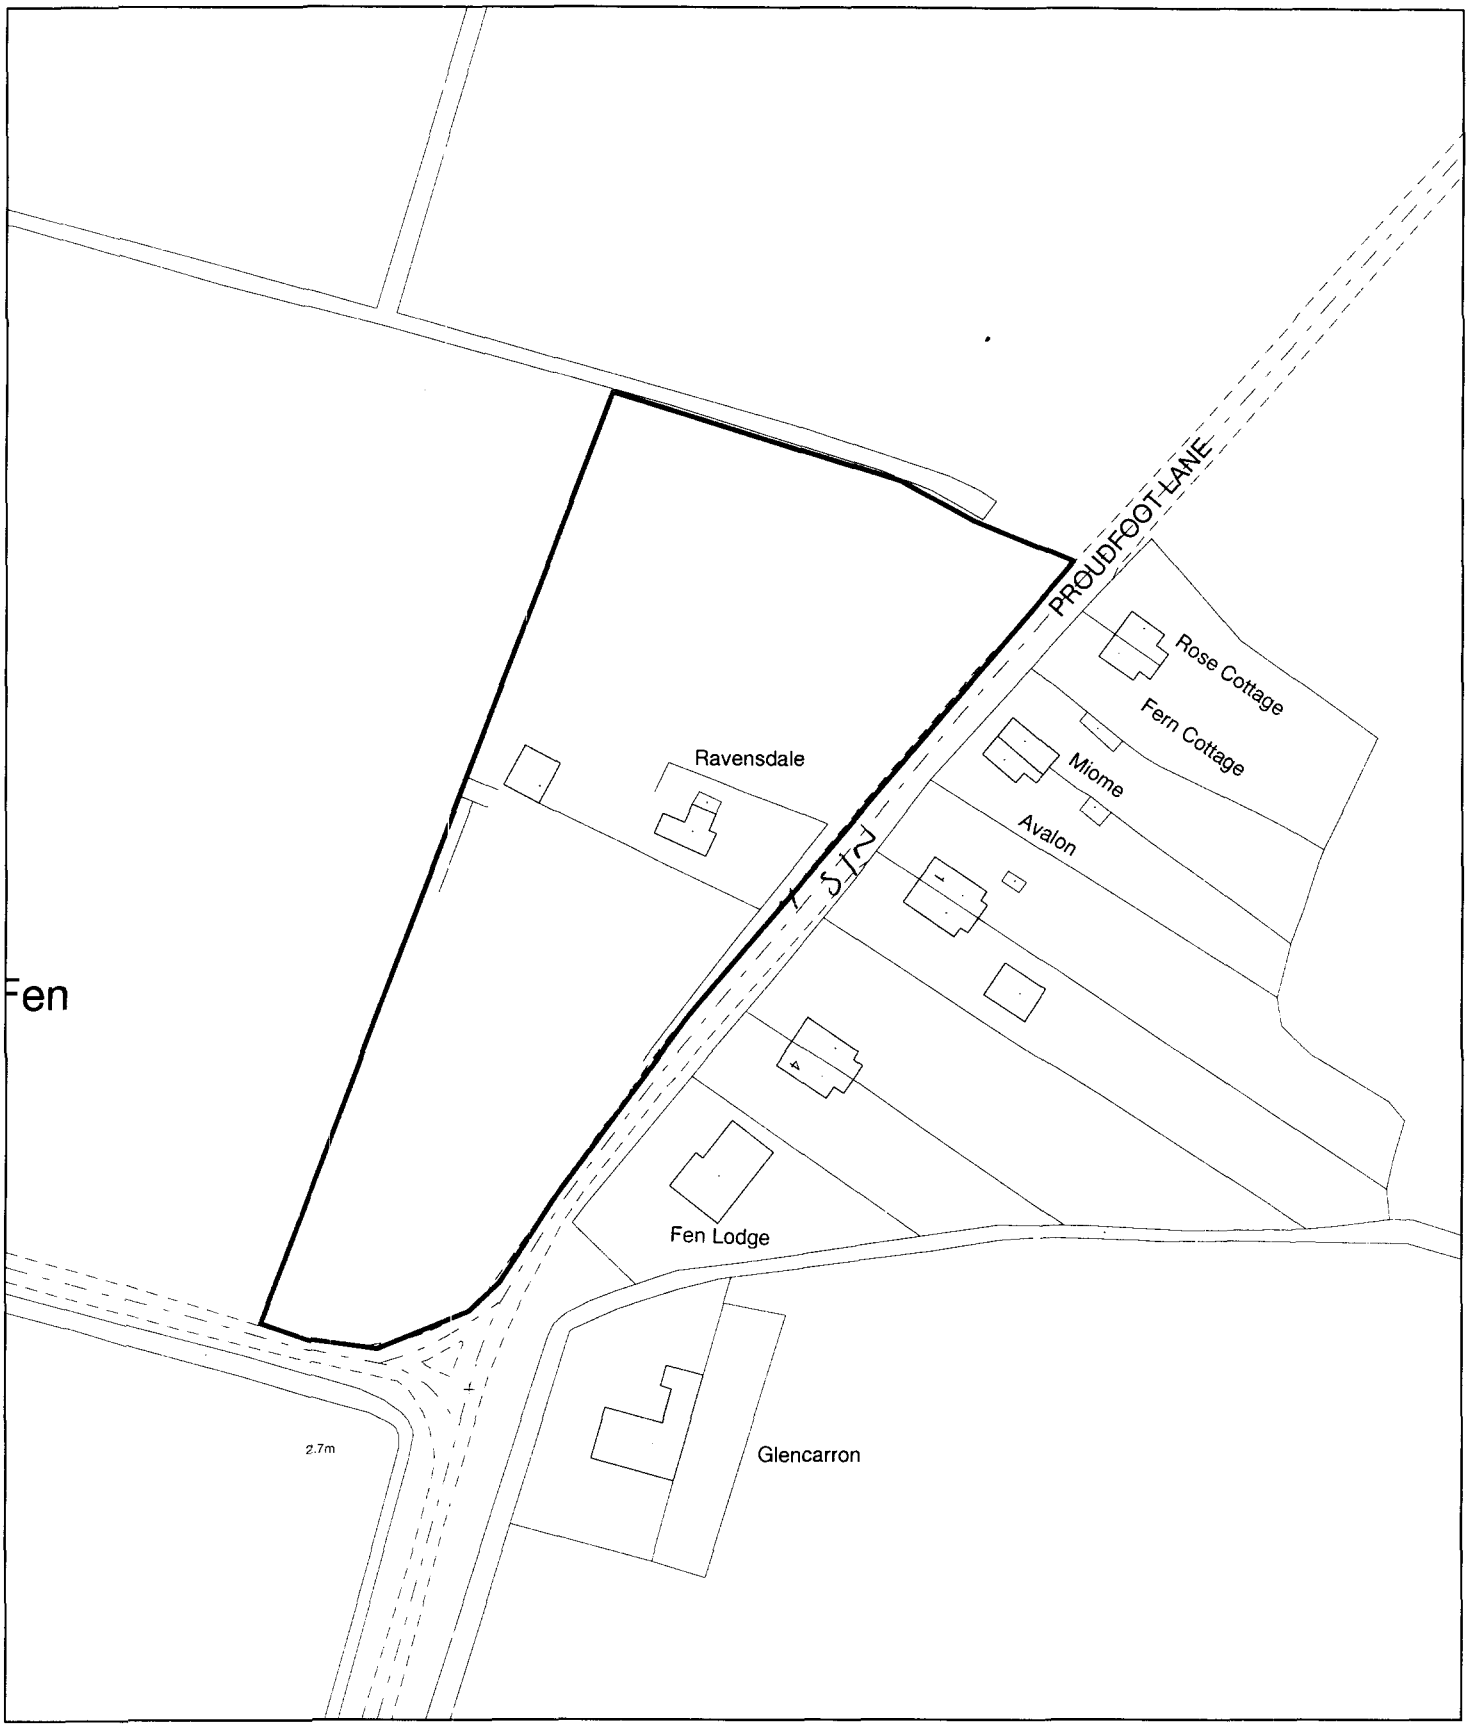

S O U T H
HOLLAND
DISTRICT COUNCIL

Planning Application Location Plan
Ward Member Notification

FILE COPY

H05/0019/01


Scale: 1:1250

Housing and Planning Services Department

Council Offices, Priory Road, Spalding, Lincolnshire
PE11 2XE

PLEASE DO NOT COPY THIS PLAN
This map is reproduced from Ordnance Survey material with permission of Ordnance Survey on behalf of Her Majesty's Stationery Office (c) Crown copyright. Unauthorised reproduction infringes Crown copyright and may lead to prosecution or civil proceedings. South Holland District Council LA079413 2001

N

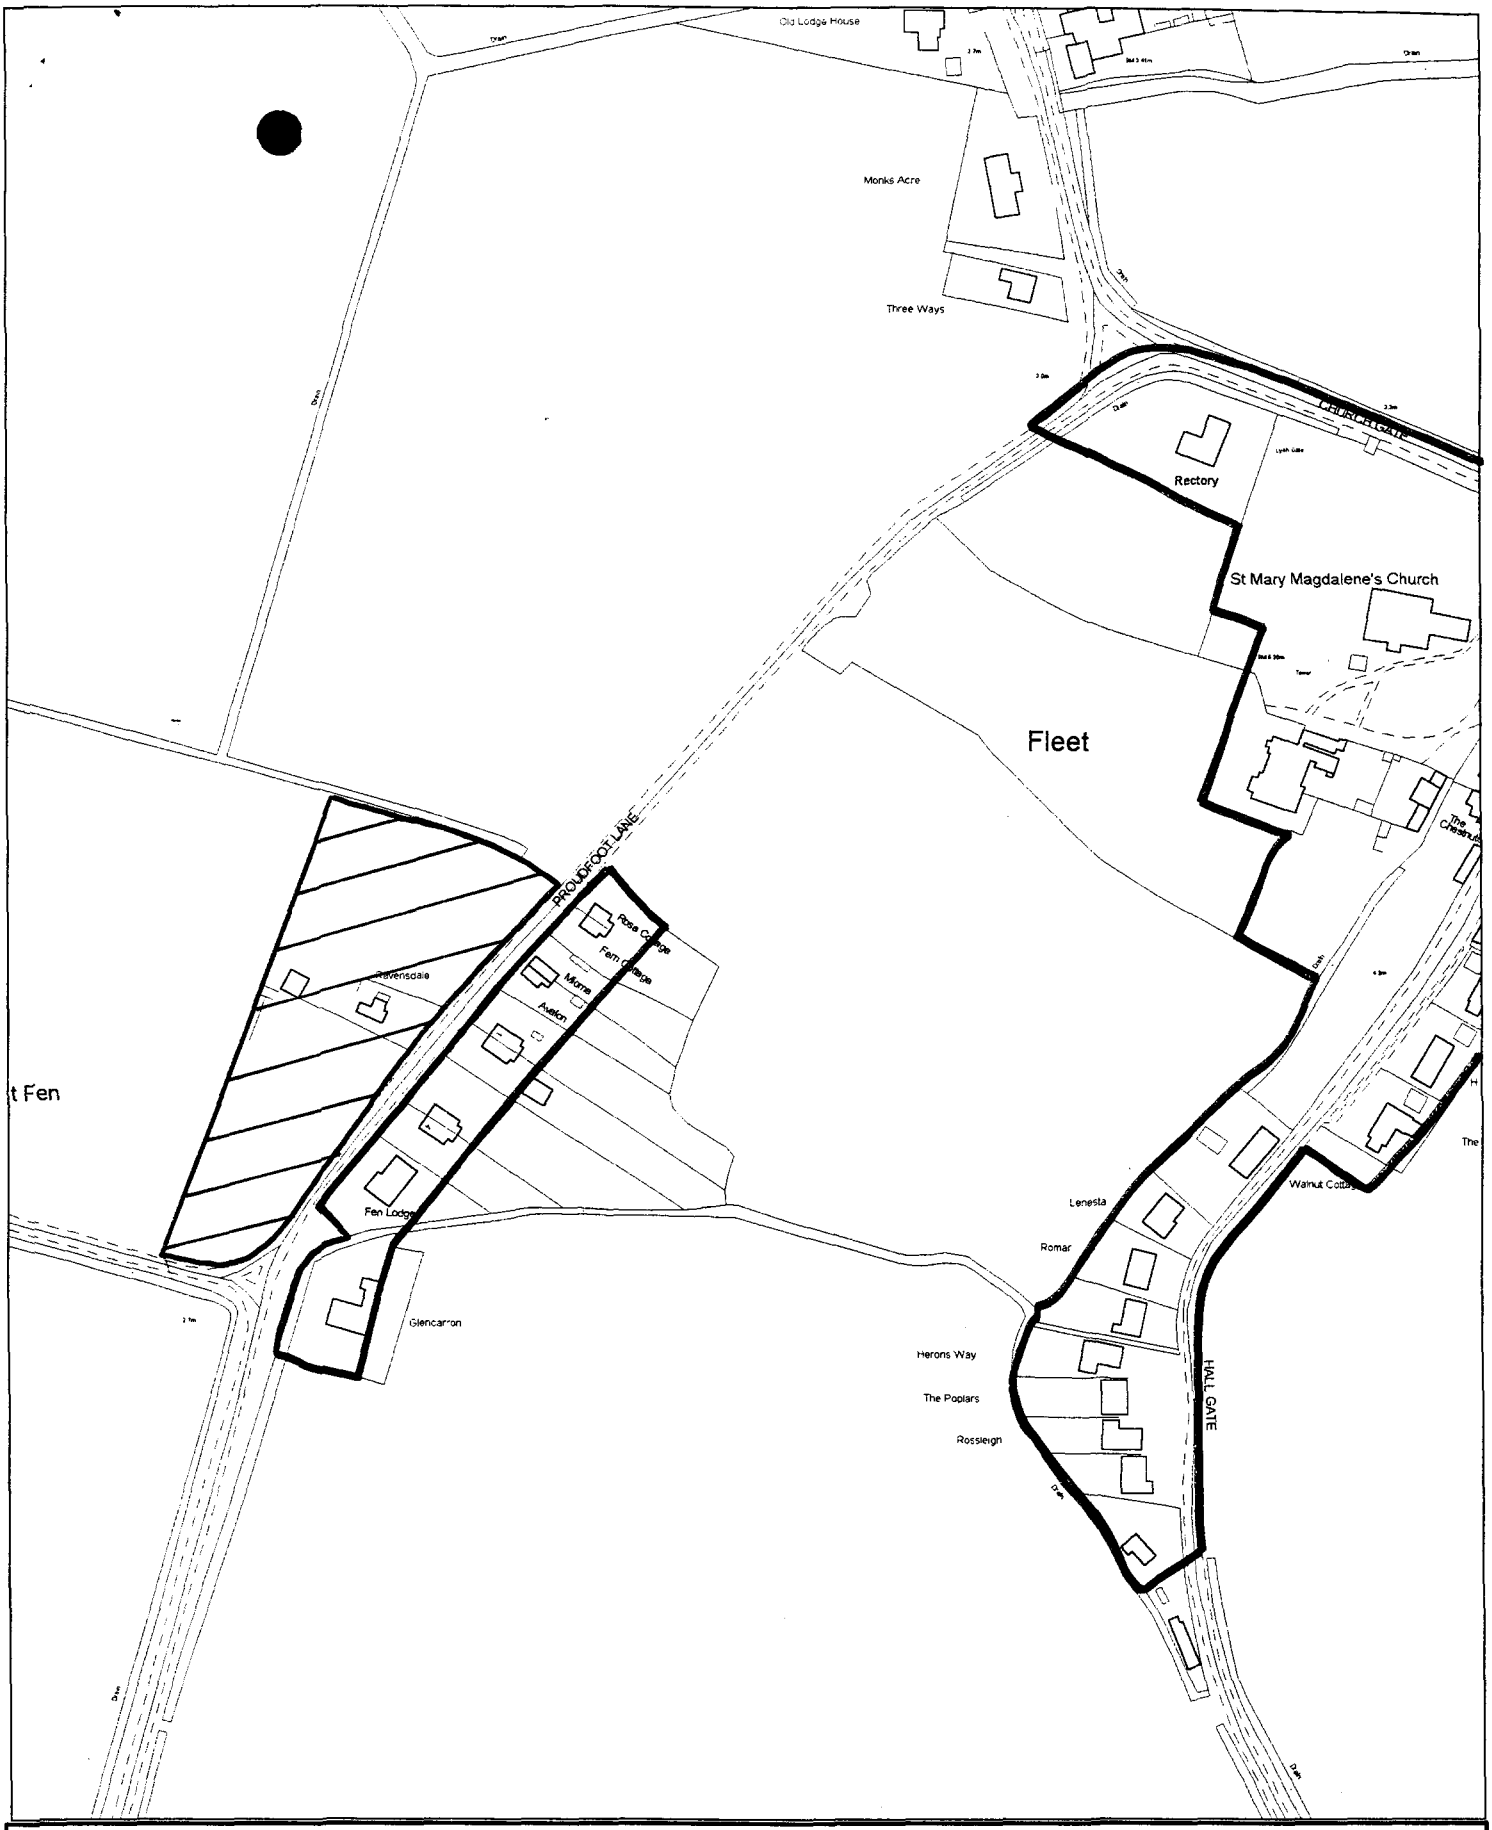

SOUTH HOLLAND DISTRICT COUNCIL

Housing and Planning Services Department

Council Offices, Priory Road, Spalding, Lincolnshire PE11 2XE

H05/0019/01

Fleet Development Boundary

Scale: 1:2500

February 2001

This map is reproduced from Ordnance Survey material with permission of Ordnance Survey on behalf of Her Majesty's Stationery Office (c) Crown copyright. Unauthorised reproduction infringes Crown copyright and may lead to prosecution or civil proceedings. South Holland District Council LA079413 2001