



FRONT

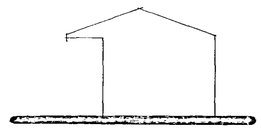


SIDE



REAR.

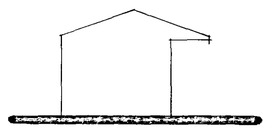

SIDE

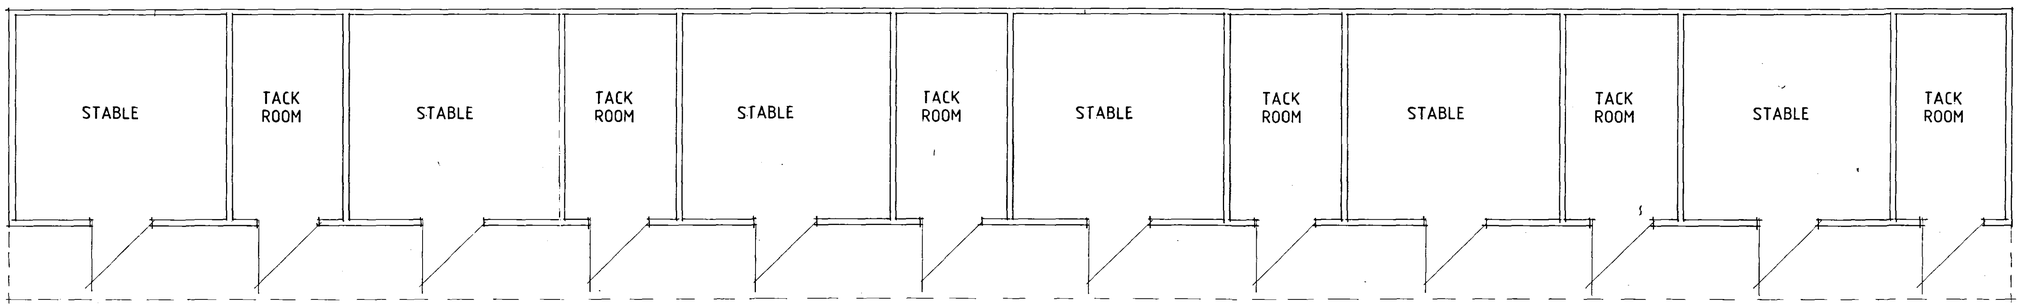

FLOOR PLAN

DETERMINED PLAN

12 JAN 2004

F 0027/04

Status

CONSULTANTS IN ARCHITECTURE & PLANNING

PROPOSED STABLES AT
ROOSTER HILL FARM,
WEYDIKE BANK, FLEET FEN
FOR

MR. G. FREEMAN.

1:50 1:100	SD03-102/3
DEC-03	B.GILHAM.

2 Edinburgh Walk, Holbeach,
Spalding, Lincs. PE12 7AP
Tel: 01406 424343 Fax: 01406 490702