


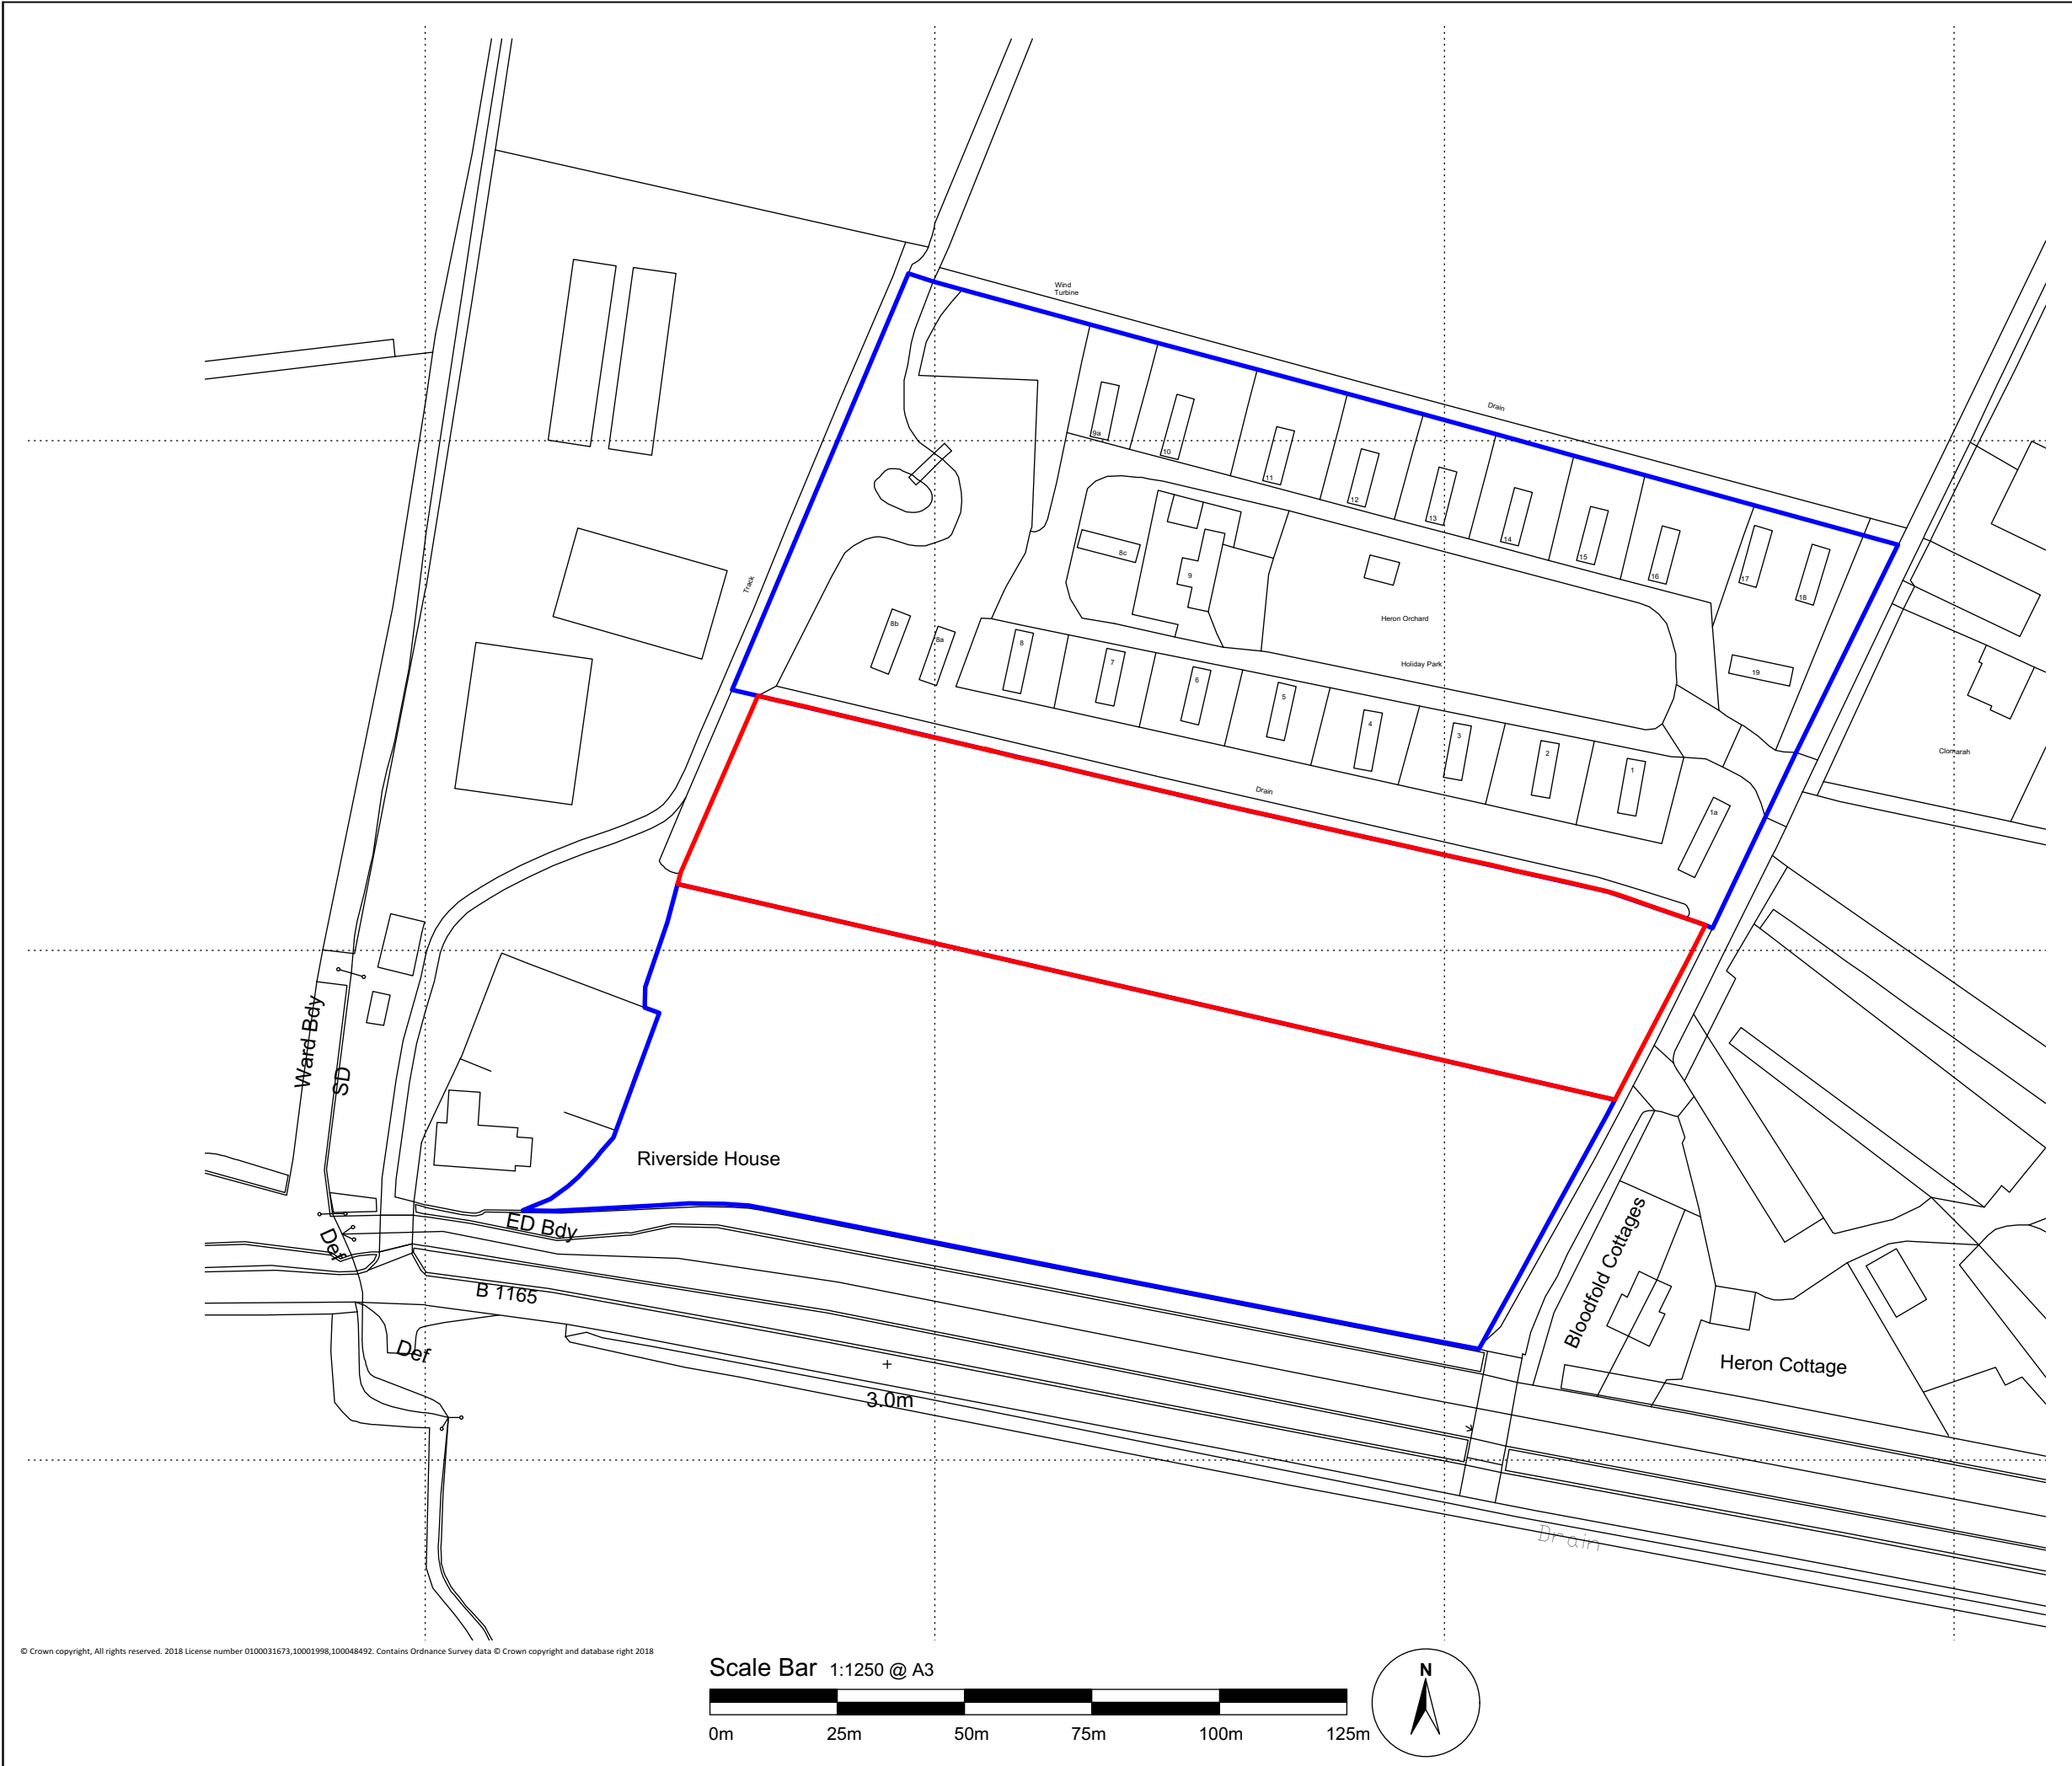

© Crown copyright, All rights reserved. 2018 License number 0100031673,10001998,100048492. Contains Ordnance Survey data © Crown copyright and database right 2018

Scale Bar 1:1250 @ A3



© 2019 RPS Group

Notes

1. This drawing has been prepared in accordance with the scope of RPS's appointment with its client and is subject to the terms and conditions of that appointment. RPS accepts no liability for any use of this document other than by its client and only for the purposes for which it was prepared and provided.
2. If received electronically it is the recipients responsibility to print to correct scale. Only written dimensions should be used.

Legend

- Application Boundary
- Other lands under ownership of applicant

Rev	Description	By	CB	Date



20 Western Avenue, Milton Park, Abingdon, Oxfordshire, OX14 4SH
T: +44(0)1235 821 888 E: rpsox@rpsgroup.com

Client Mr J Conners

Project Heron Orchard Holiday Park,
Frostley Lane, Holbeach Fen,
Spalding, Lincolnshire, PE2 8SR.

Title Site Location Plan

Status	Drawn By	PM/Checked by
FINAL	AJC	RB
Job Ref	Scale @ A3	Date Created
PPS1543	1:1250	May 2020

RPS Drawing/Figure Number	Rev
1543-0001-02	-

rpsgroup.com