
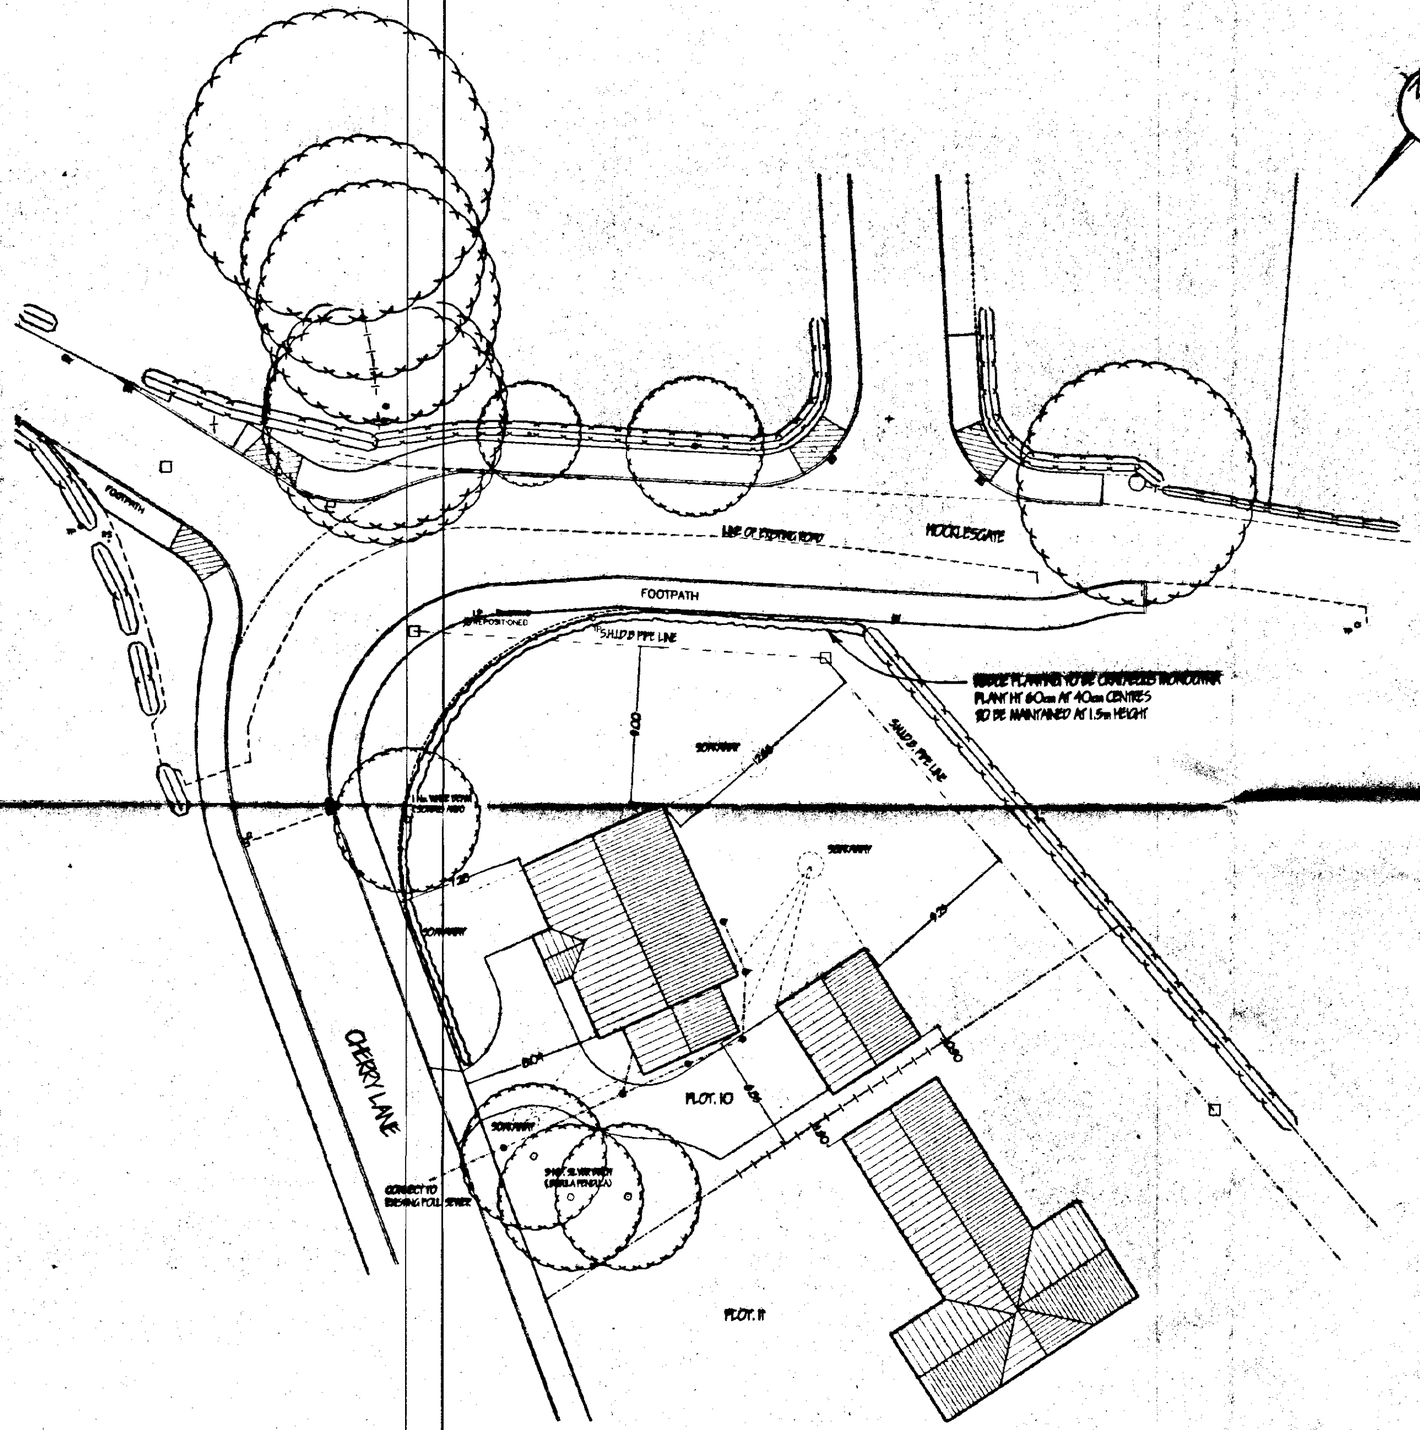


BLOCK PLAN 1:250

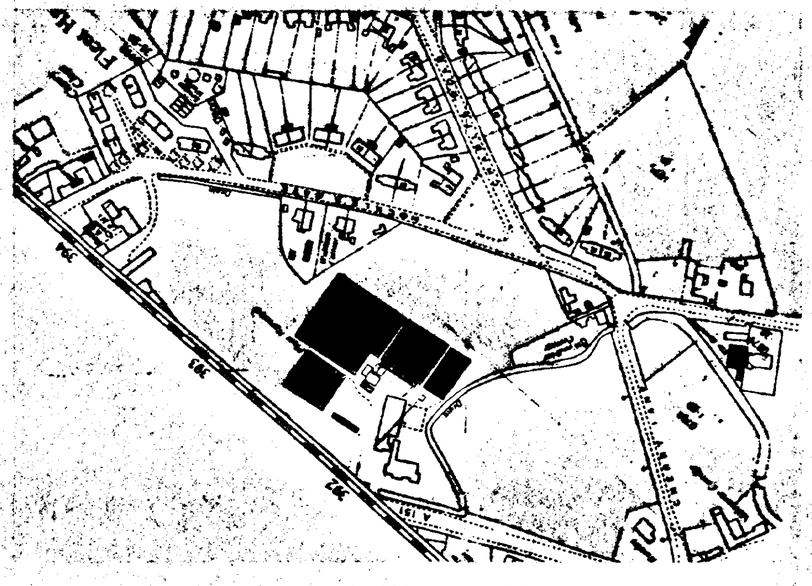

LOCATION PLAN 1:2500

revision	date	init.	revision details.

SOUTH HOLLAND DC
HOUSING & PLANNING
17 JAN 2000
Ref: 0049/00

COOPER
ARCHITECTURAL
DESIGN
BRONAVON, HOCKLESGATE,
FLEET, SPALDING, LINC'S PE12 8LF
Tel/Fax : 01406 423762
Mobile : 07808 125778

Client.

MR & MRS PLACE.

Project.

PROPOSED HOUSE & GARAGE
PLOT 10
CHERRY LANE,
FLEET,
SPALDING, LINC'S.

DETERMINED
PLAN

Drawing.

BLOCK & LOCATION PLAN

Scale 1:250 1:2500	Drawing No. 9923:1
Date. OCT. '99	Drawn. J.C.