



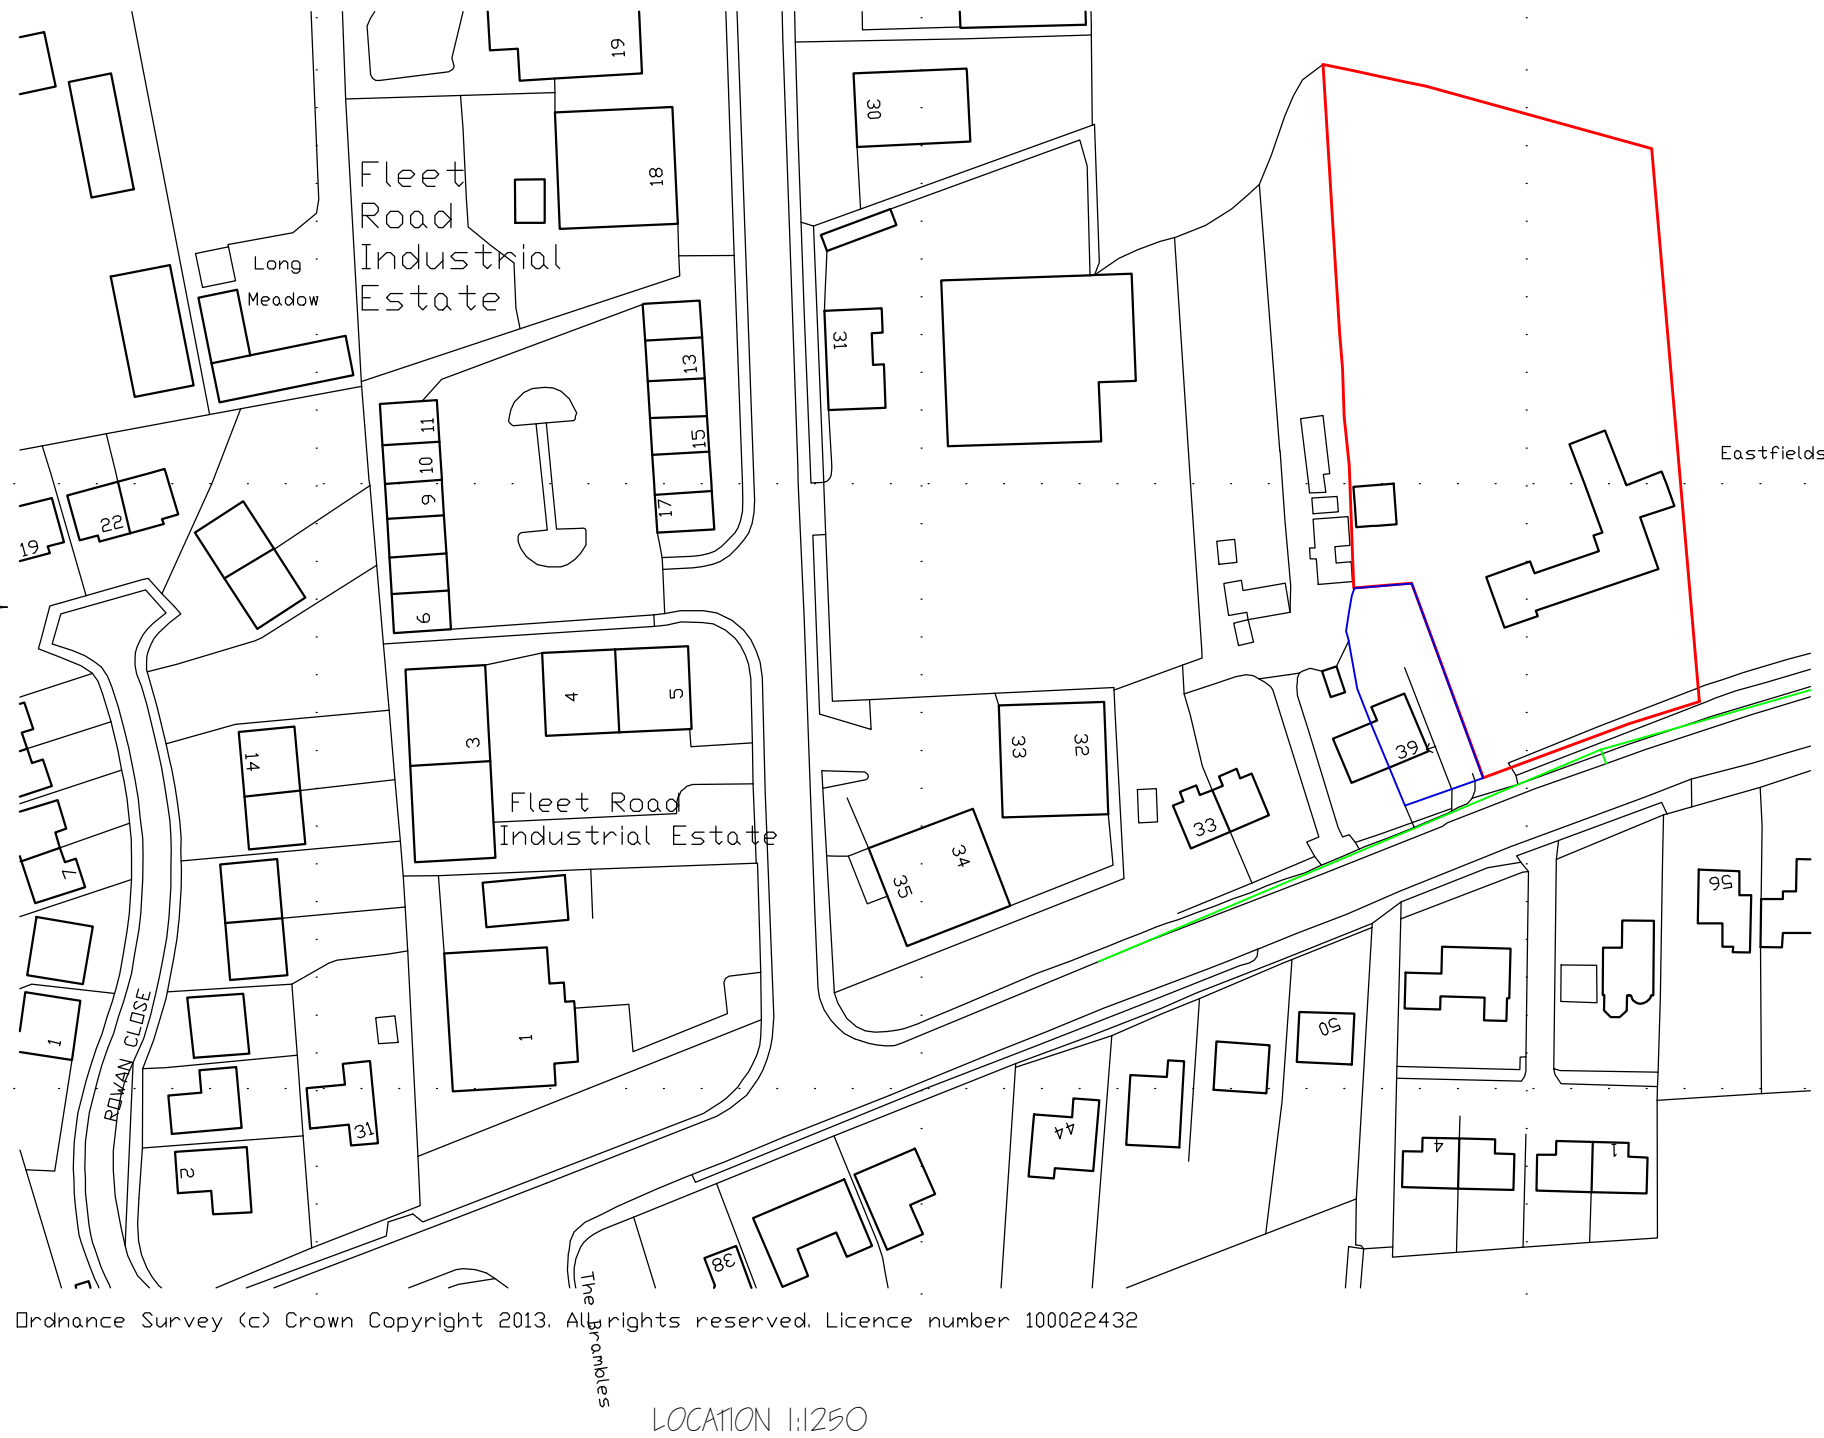

revision	date	init.	revision details.
A	OCT. 16	J.C.	PLOTS 6, 7, 8, 9 & 10 AMENDED.
B	DEC. 16	J.C.	CIRCLE SHEEDS - DRIVEWAYS.

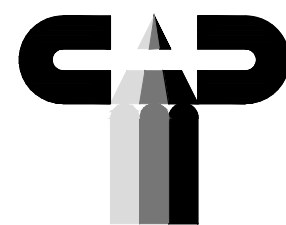

**COOPER
ARCHITECTURAL
DESIGN**
90 WINSOVER ROAD
SPALDING, LINC'S PE11 1HA
Tel: 01775 711174
Mobile : 07808 125 778
—MAIL : c.a.d@btconnect.com

Client. D & R PROPERTY SERVICES LTD

Project.
RESIDENTIAL DEVELOPMENT (19 DWELLINGS)
'EASTFIELDS'
41 FLEET ROAD
HOLBEACH
PE12 8LA

Drawing.

PROPOSED
BLOCK & LOCATION PLANS

O.S. GRID REF: 1F 372 249

Scale 1:250 1:250 @ A1	Drawing No. 1547-02-B
Date. MARCH '16	Drawn. J.C.

