

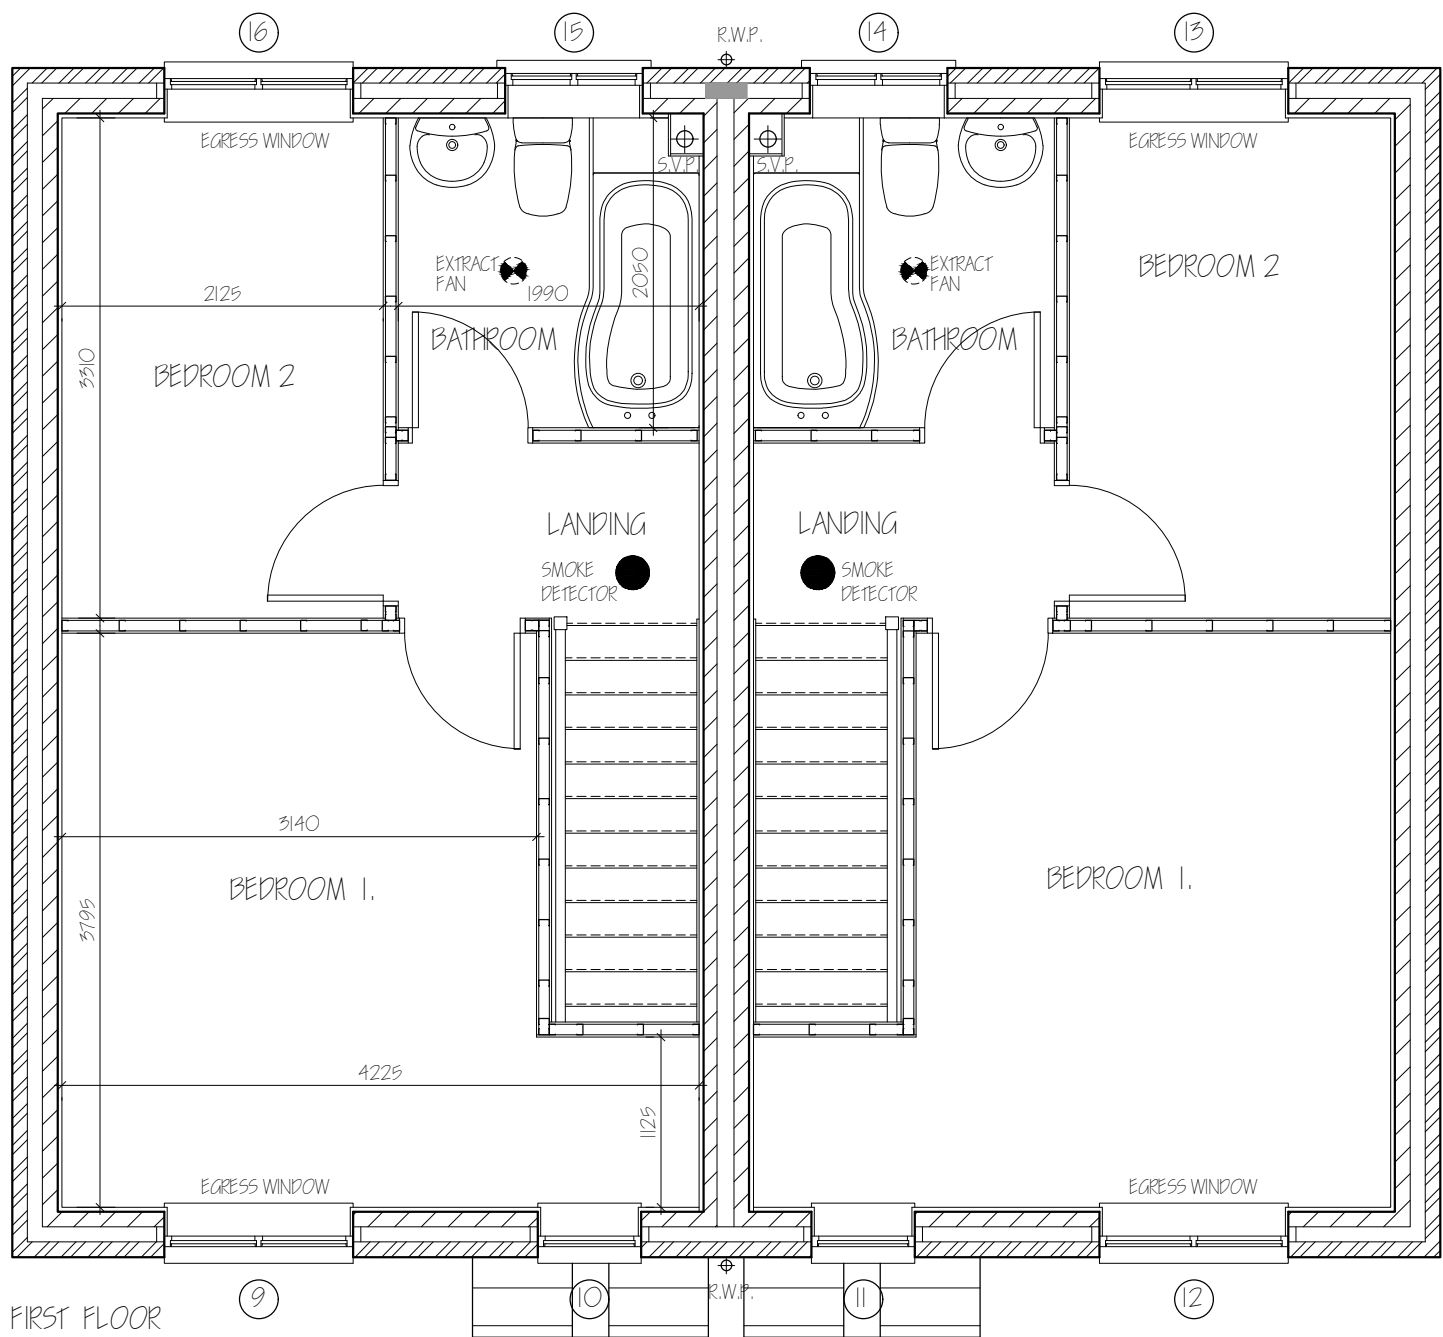
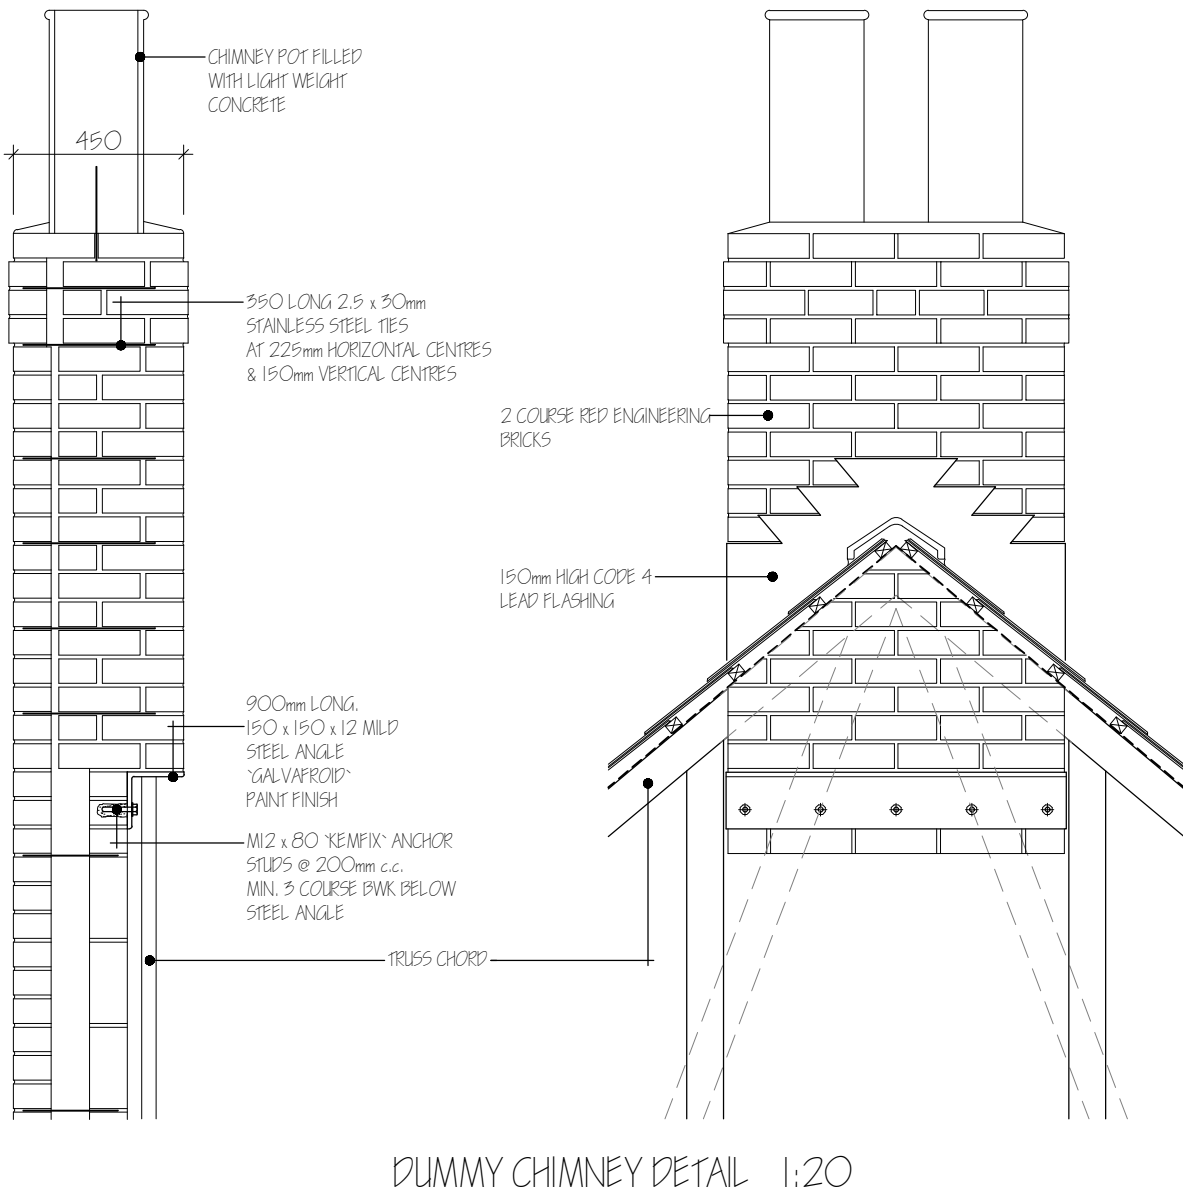


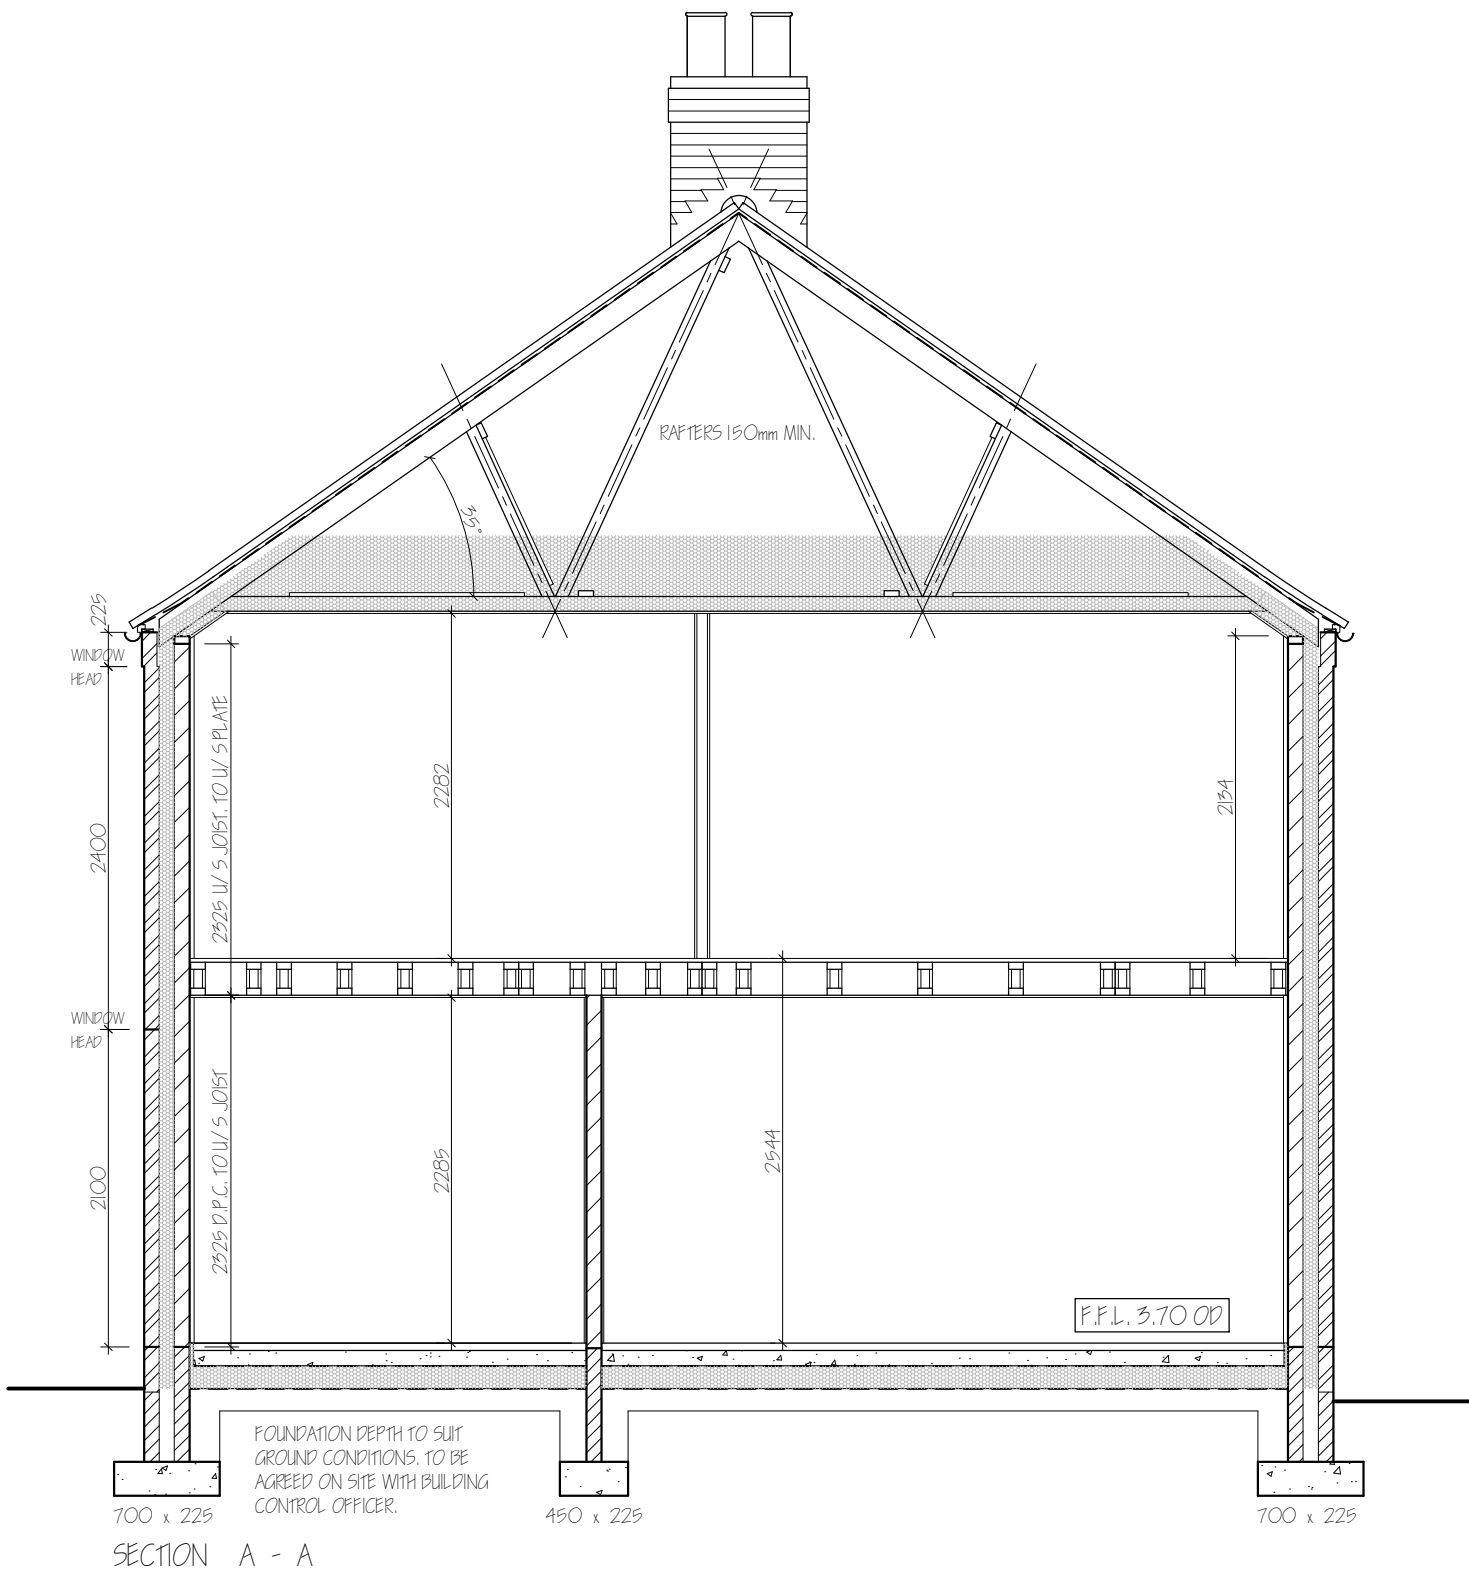

LINTEL - OPENING SCHEDULE				
POSITION	WIDTH	HEIGHT	LINTEL	LENGTH
1	1250	1550	1G. LI/H/100	1650
2	992	2100	1G. LI/H/100	1550
3	992	2100	1G. LI/H/100	1550
4	1250	1550	1G. LI/H/100	1650
5	1250	1050	1G. LI/H/100	1650
6	992	2100	1G. LI/H/100	1550
7	992	2100	1G. LI/H/100	1550
8	1250	1050	1G. LI/H/100	1650
9	1250	1200	1G. LI/9100	1650
10	685	1200	1G. LI/9100	1050
11	685	1200	1G. LI/9100	1050
12	1250	1200	1G. LI/9100	1650
13	1250	1200	1G. LI/9100	1650
14	910	1050	1G. LI/9100	1550
15	910	1050	1G. LI/9100	1550
16	1250	1200	1G. LI/9100	1650

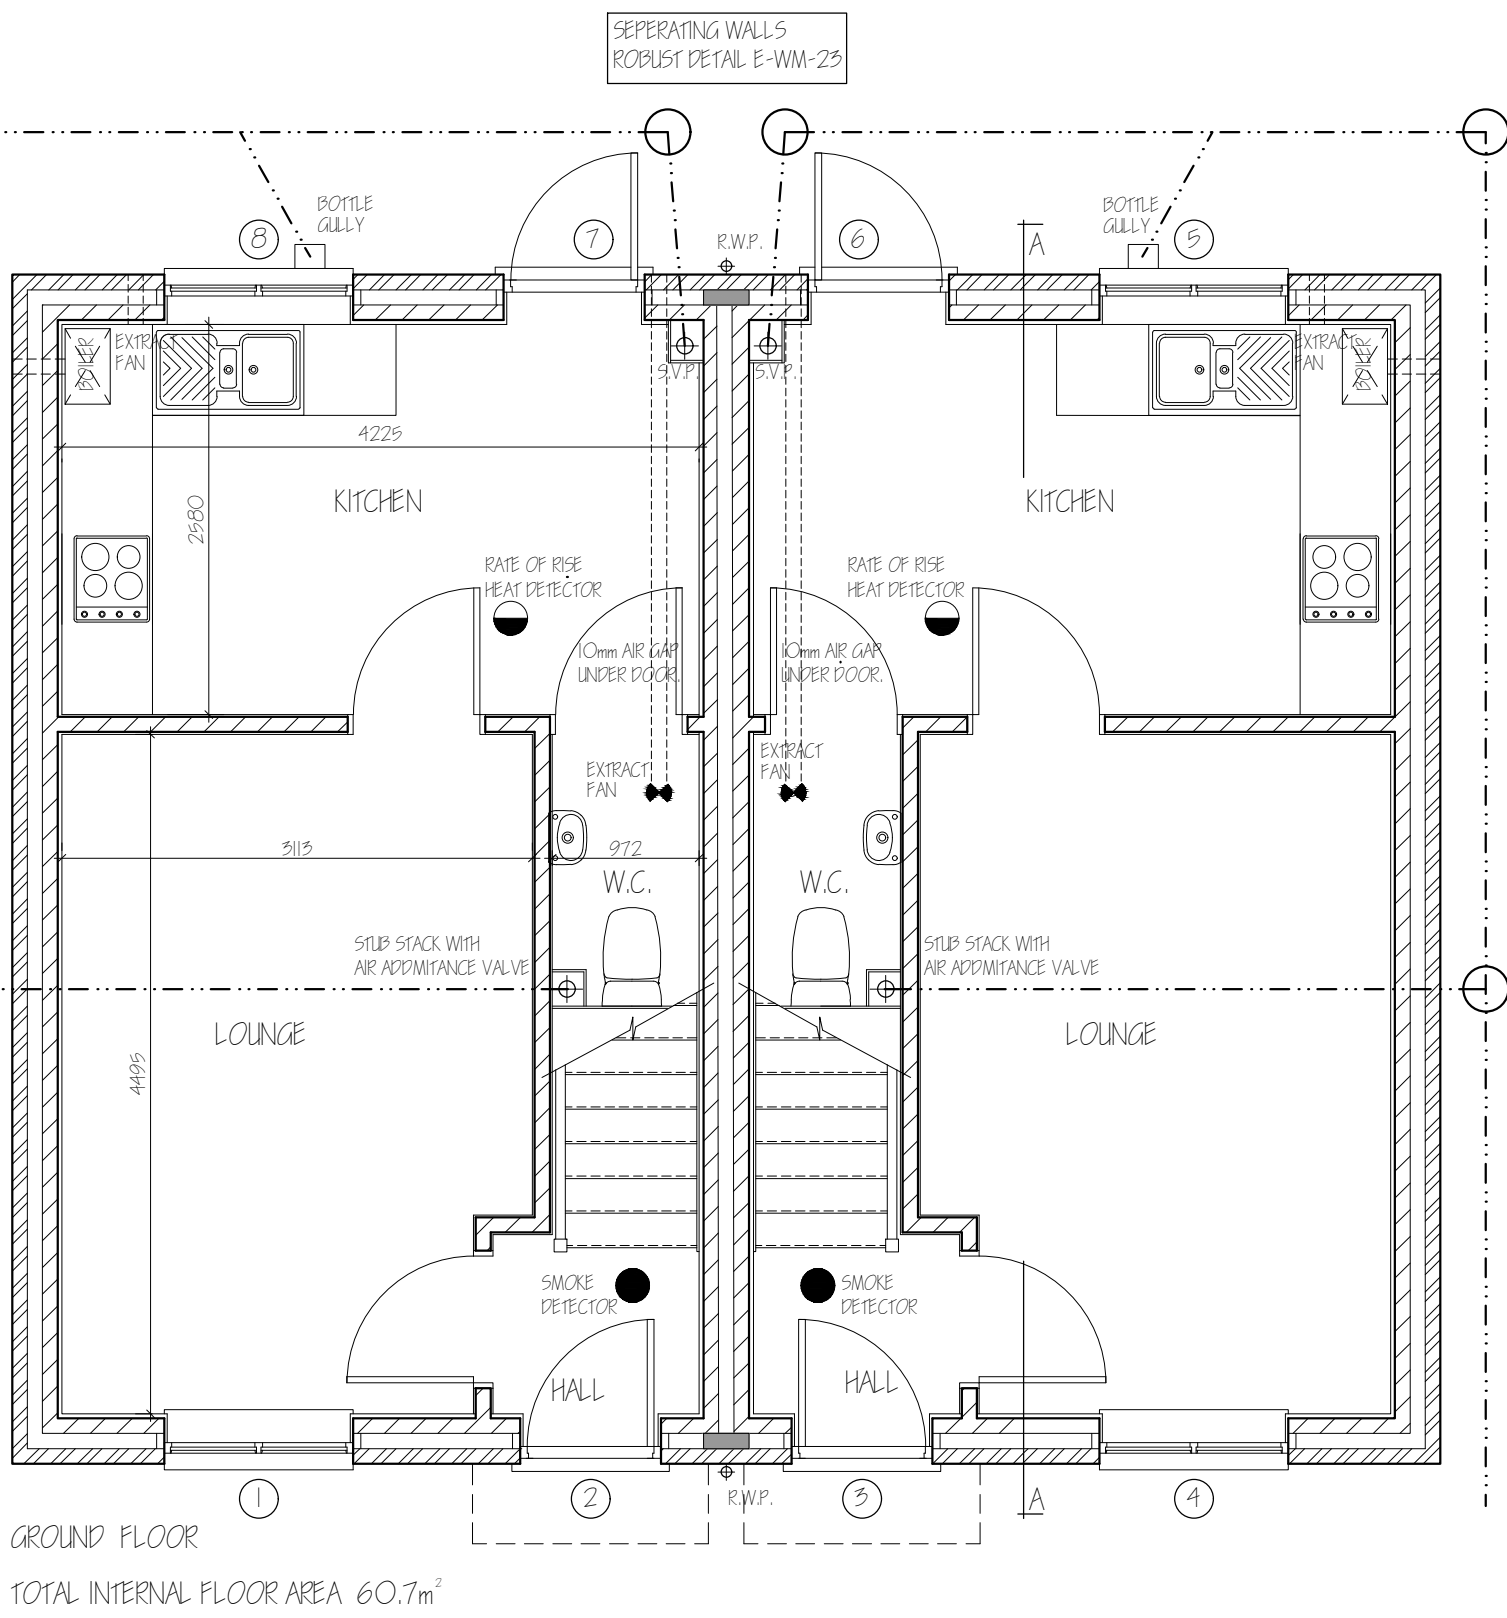

LIMITATIONS:
This drawing is limited in the amount of information contained and does not purport to contain a full specification of the works. It is solely for the purpose of obtaining Planning/Building Regulation approval.
The drawing must not be used as a contract document alone. All dimensions shall be taken from site from actual work. Under no circumstances shall measurements be scaled from this drawing for construction or ordering purposes.
All given dimensions shall be checked by the Builder/Contractor and will be his responsibility from commencement of site works.
The works will not be supervised or inspected on site by C.A.D. or any representative thereof, it is the client or their appointed agents responsibility to control workmanship, substitution of materials, adherence to specification, variations to contract etc.


COPYRIGHT RESERVED:
Copies of this drawing must be made only with the written permission of Cooper Architectural Design.

STANDARDS:
All materials to be new unless otherwise stated and all components and materials etc. to be used fitted and installed etc. in strict accordance with manufacturers instruction and relevant Code of Practice.
Materials shall conform to appropriate British Standard Specification or BBA Certificate or European Code equivalent.

HEALTH & SAFETY:
The Employer/Client shall ensure that the selected contractor is conversant with and adopts all measures necessary to achieve compliance with Health & Safety legislation for Building Sites and Work Places.
The Employer/Client is advised that should the works need to comply with the Construction Design and Management Regulations an independent Planning Supervisor will be required.

SCOPE OF THE WORKS:
The works shall comprise of all that is shown on the drawing and details. Work that may not be specifically shown but may be reasonably inferred as necessary to carry out the works shall be deemed to be included.

ROOM DIMENSIONS ARE INTERNAL OF WALL FINISHES				
revision	date	init.	revision details.	
A	DEC.16	J.C.	COND. COMPS BUILDING REG.	

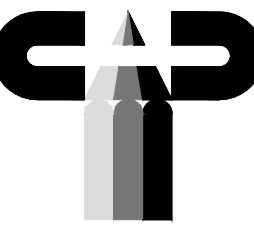

COOPER ARCHITECTURAL DESIGN

80 WINSOVER ROAD
SPALDING, Lincs PE11 1HA
Tel: 01775 711174
Mobile : 07808 125 778
E-MAIL : c.a.d@btconnect.com

Client.

D & R PROPERTY SERVICES LTD.

Project.

RESIDENTIAL DEVELOPMENT (19 DWELLINGS)
EASTFIELDS
41 FLEET ROAD
HOLBEACH
PE12 8LA

Drawing.

PROPOSED
PAIR OF SEMI-DETACHED TWO BEDROOM HOUSES
PLOTS 4 - 5 - 15 - 14
READ IN CONJUNCTION WITH DWG. No. 1547-12

Scale	1:50 1:100 @ A1	Drawing No.	1547-03-A
Date.	APRIL '16	Drawn.	J.C.