
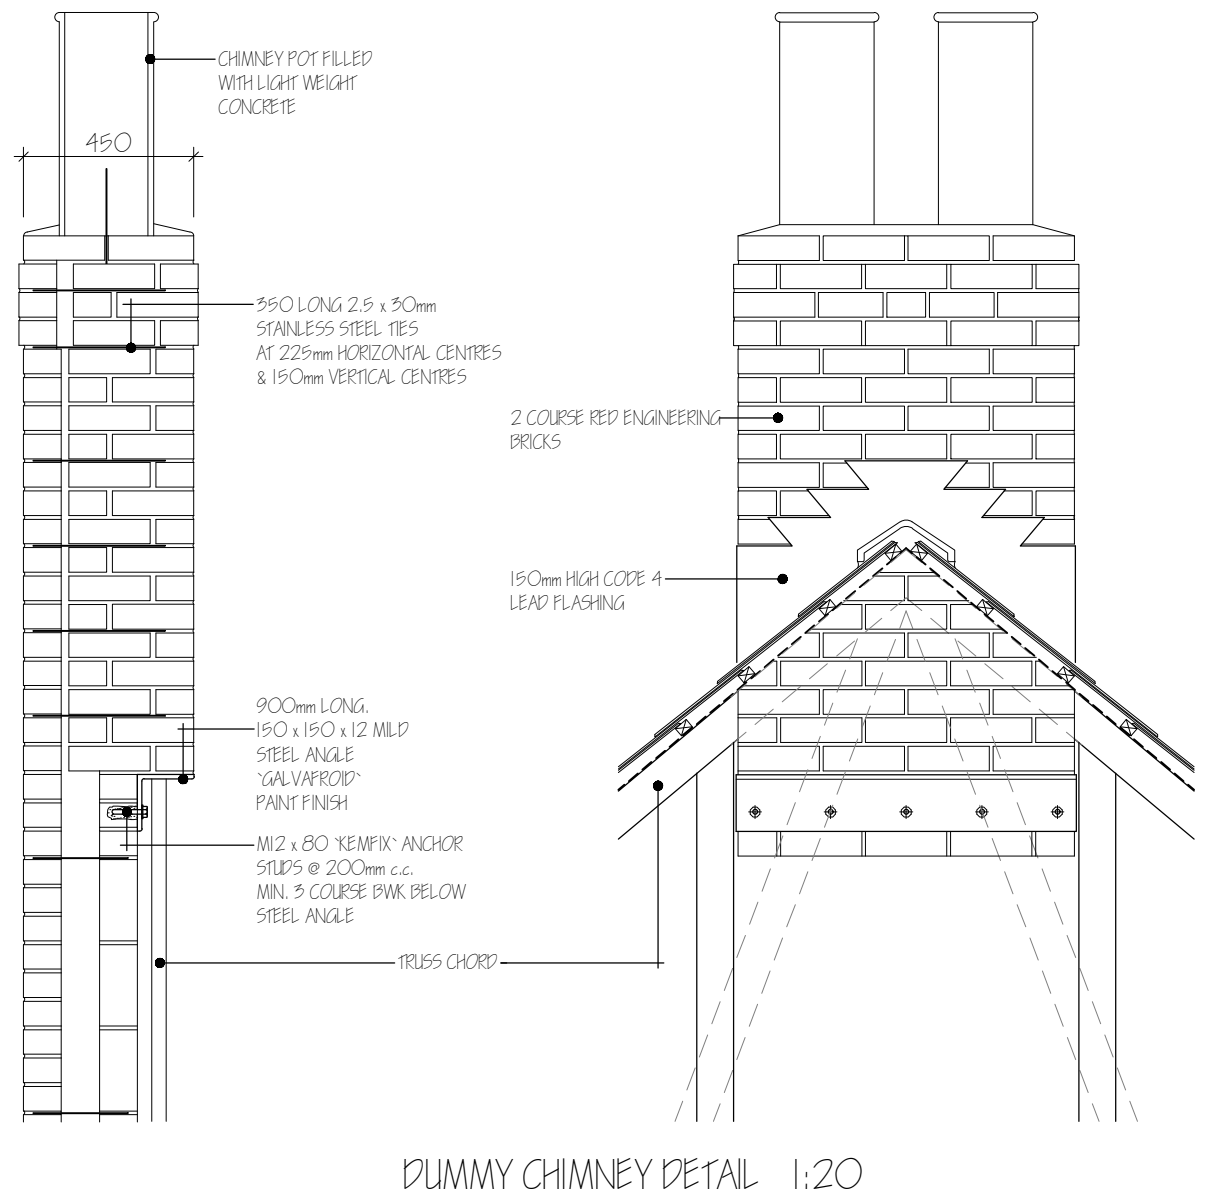
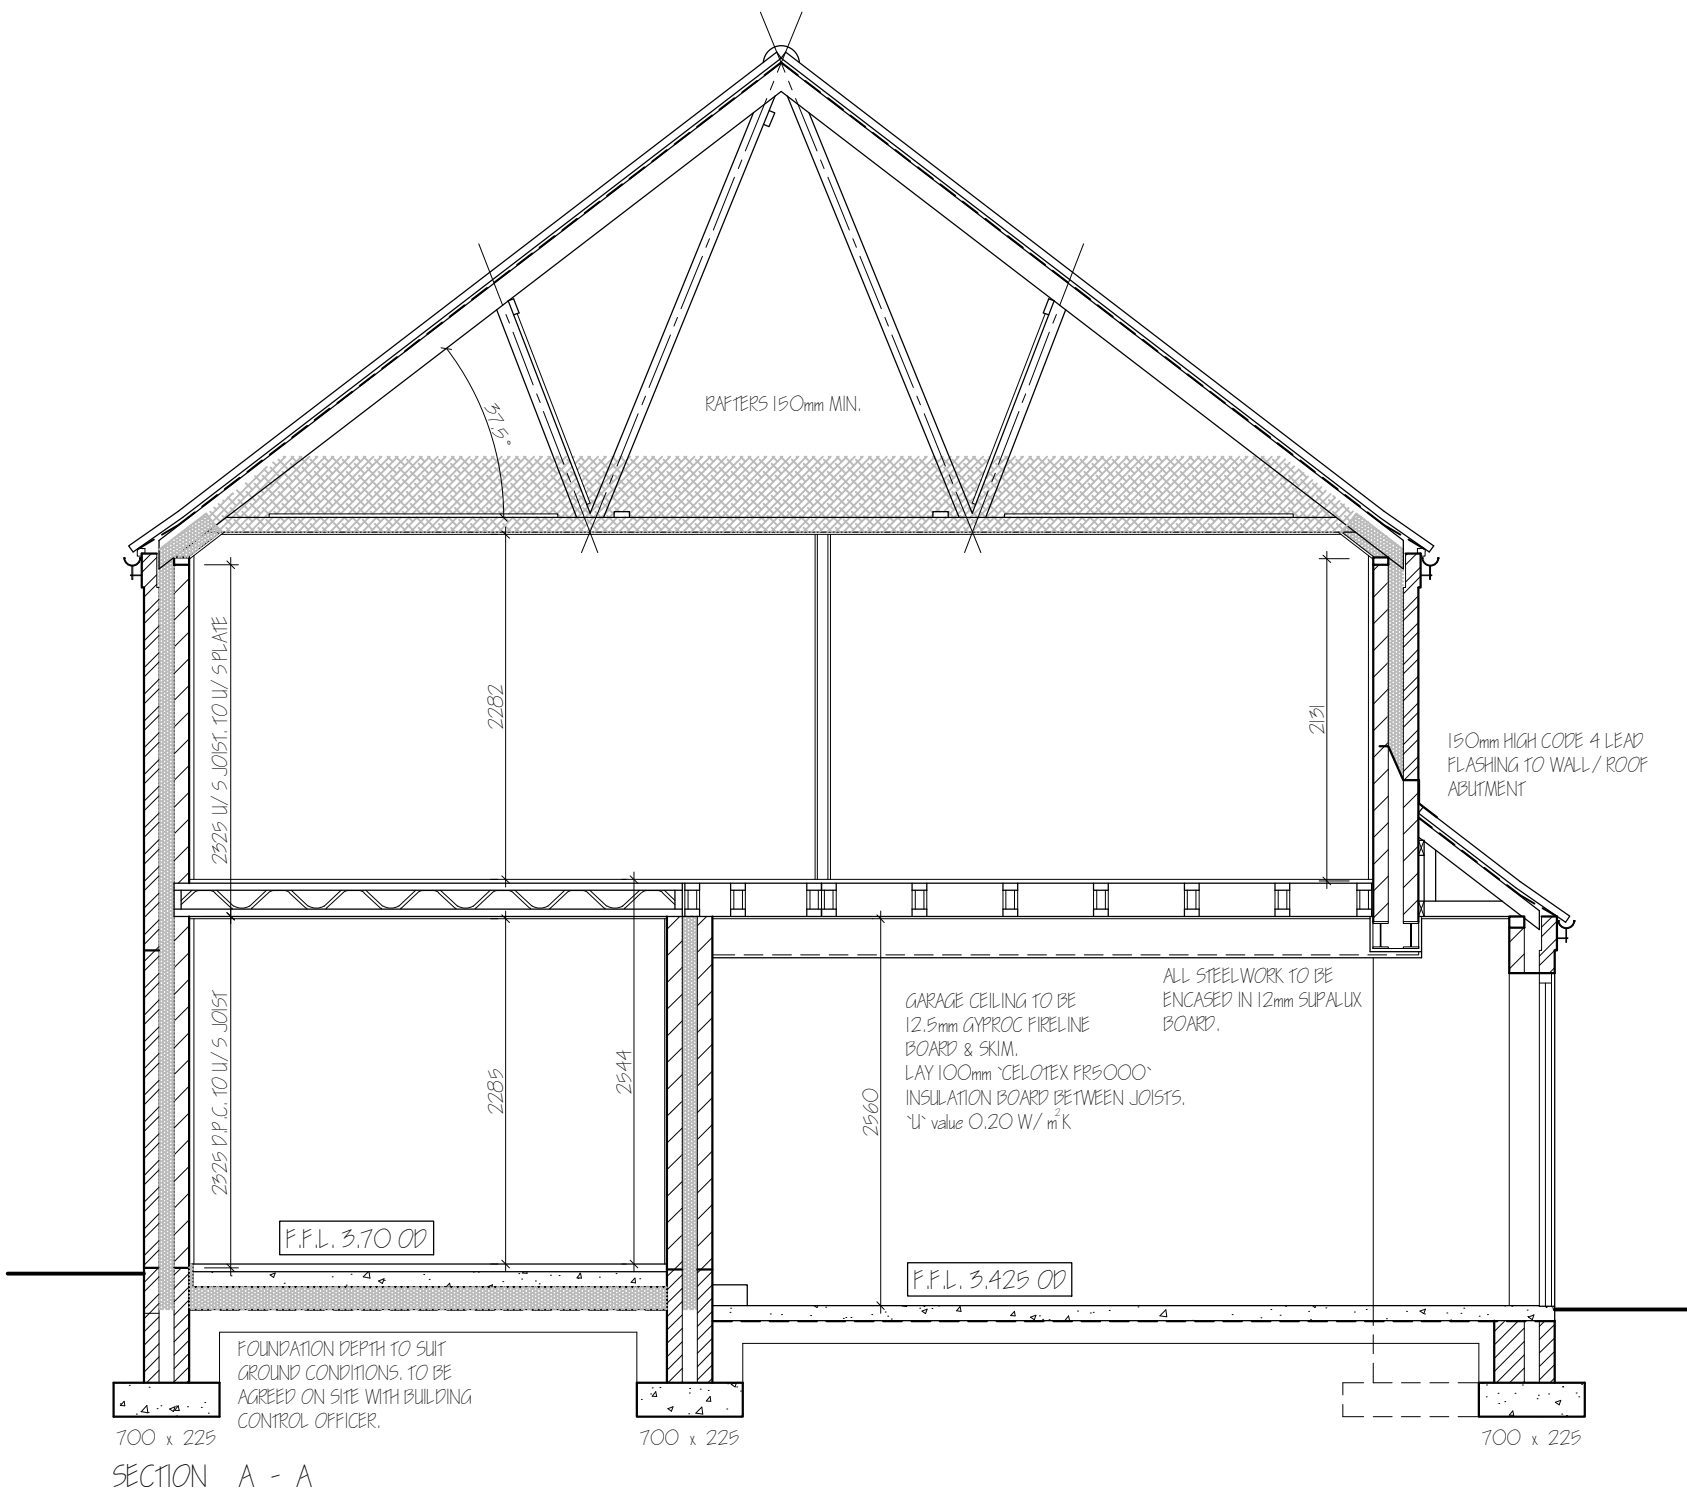
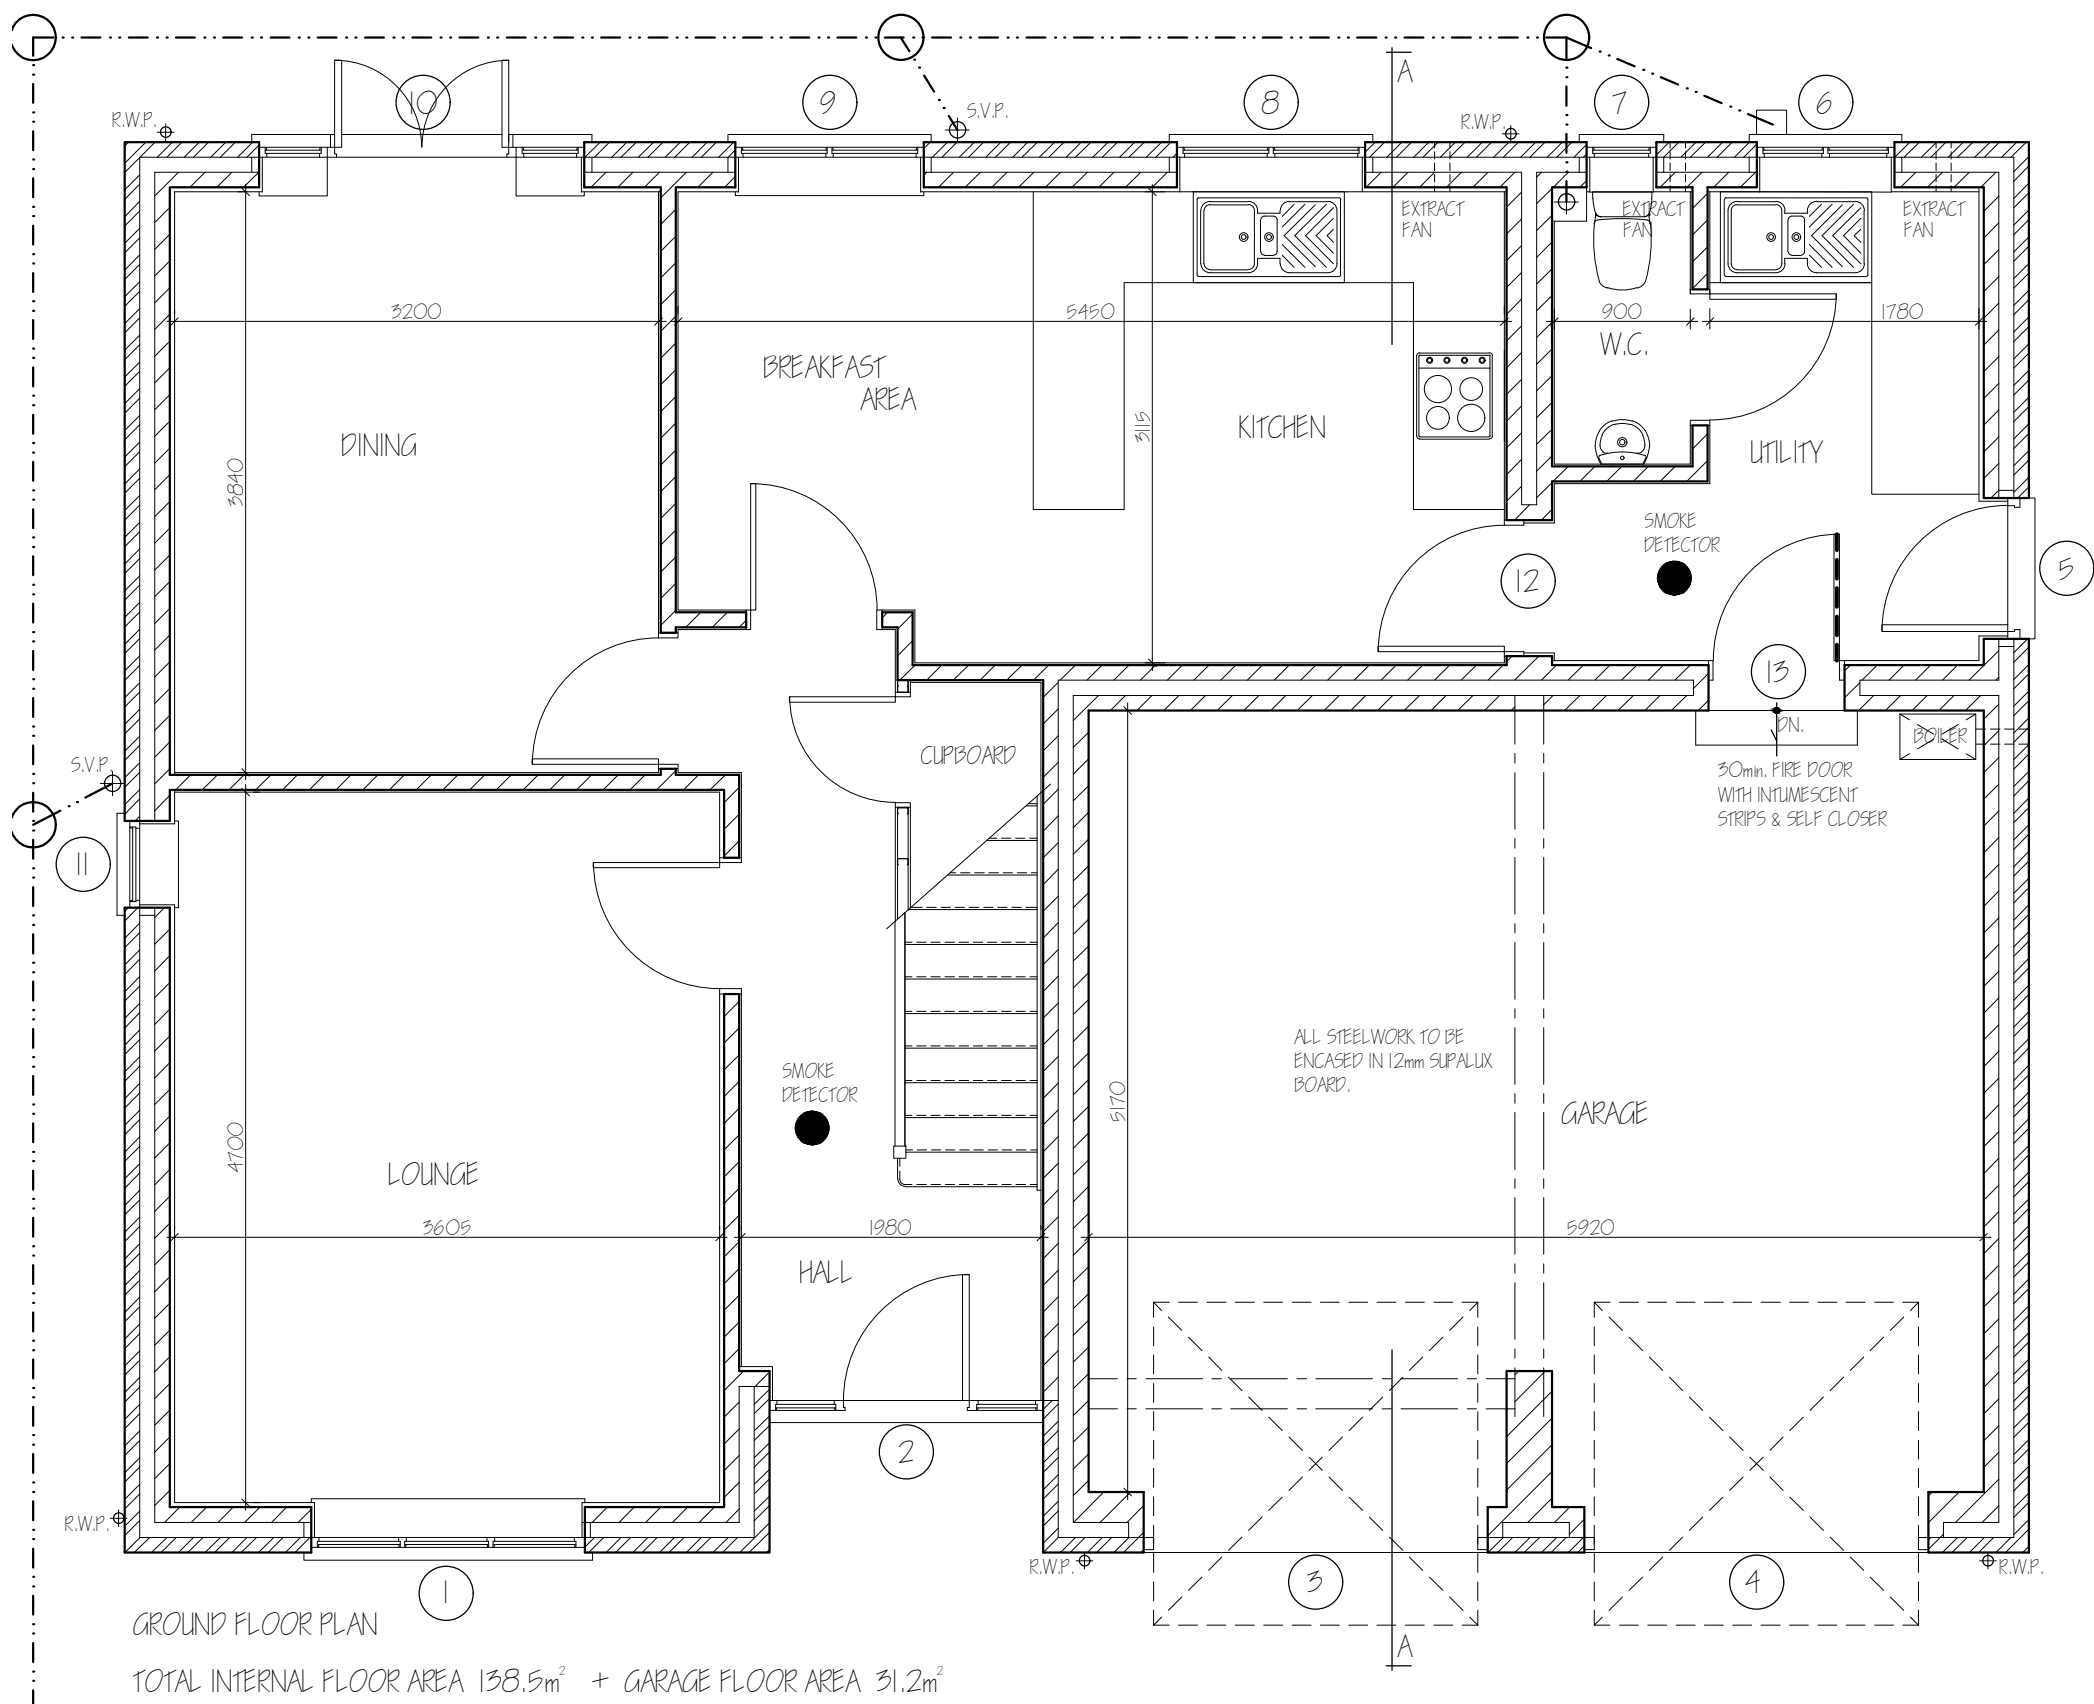


LINTEL - OPENING SCHEDULE					
POSITION	WIDTH	x	HEIGHT	LINTEL	LENGTH
1	1810	x	1560	14 LI / HP100	2100
2	1810	x	2100	14 LI / HP100	2100
3	2275	x	2100	14 LI / HP100	2700
4	2275	x	2100	14 LI / HP100	2700
5	952	x	2100	14 LI / HP100	1560
6	910	x	1060	14 LI / HP100	1560
7	460	x	1060	14 LI / 5100	750
8	1245	x	1060	14 LI / HP100	1650
9	1245	x	1060	14 LI / HP100	1650
10	2150	x	2100	14 LI / HP100	2550
11	575	x	1560	14 LI / 5100	900
12	910	x	2100	14 LI / 5100	1560
13	910	x	2100	14 LI / 5100	1560
14	1245	x	1200	14 LI / 5100	1650
15	910	x	1200	14 LI / 5100	1560
16	1245	x	1200	14 LI / 5100	1650
17	1245	x	1200	14 LI / 5100	1650
18	1245	x	1200	14 LI / 5100	1650
19	1245	x	1200	14 LI / 5100	1650
20	575	x	1060	14 LI / 5100	900

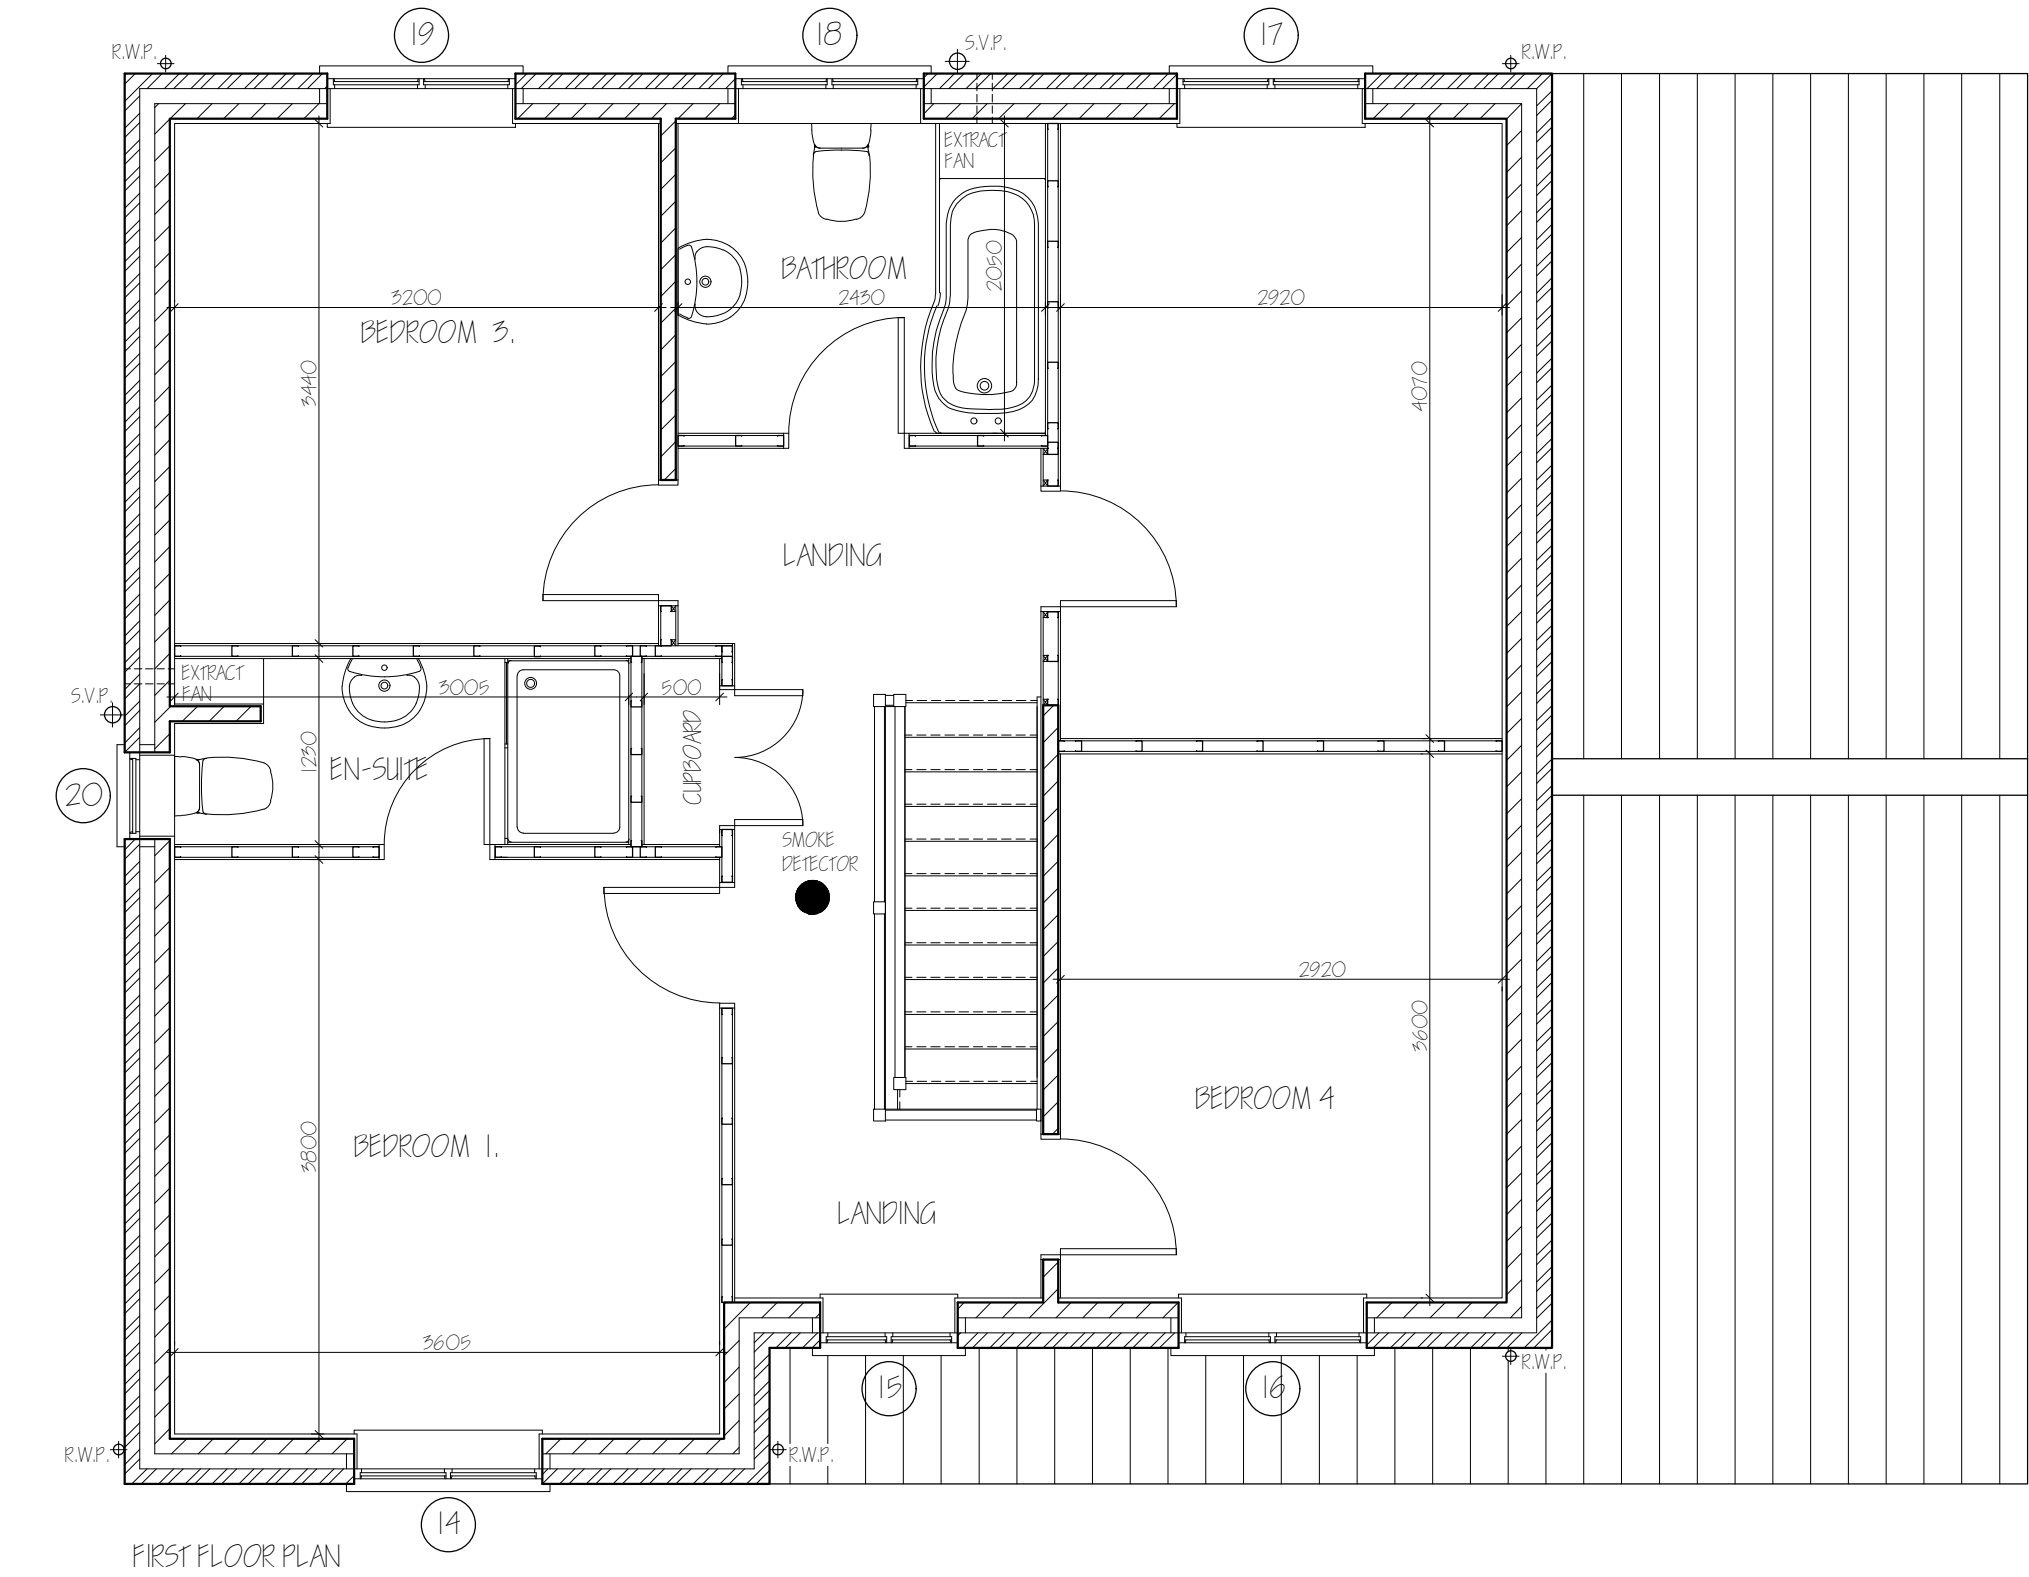


LIMITATIONS:
This drawing is limited in the amount of information contained and does not purport to contain a full specification of the works. It is solely for the purpose of obtaining Planning/Building Regulation approval.
The drawing must not be used as a contract document alone. All dimensions shall be taken from site from actual work. Under no circumstances shall measurements be scaled from this drawing for construction or ordering purposes.
All given dimensions shall be checked by the Builder/Contractor and will be his responsibility from commencement of site works.
The works will not be supervised or inspected on site by C.A.D. or any representative thereof, it is the client or their appointed agents responsibility to control workmanship, substitution of materials, adherence to specification, variations to contract etc.

COPYRIGHT RESERVED:
Copies of this drawing must be made only with the written permission of Cooper Architectural Design.

STANDARDS:
All materials to be new unless otherwise stated and all components and materials etc. to be used fitted and installed etc. in strict accordance with manufacturers instruction and relevant Code of Practice.
Materials shall conform to appropriate British Standard Specification or BBA Certificate or European Code equivalent.


HEALTH & SAFETY:
The Employer/Client shall ensure that the selected contractor is conversant with and adopts all measures necessary to achieve compliance with Health & Safety legislation for Building Sites and Work Places.
The Employer/Client is advised that should the works need to comply with the Construction Design and Management Regulations an independent Planning Supervisor will be required.

SCOPE OF THE WORKS:
The works shall comprise of all that is shown on the drawing and details. Work that may not be specifically shown but may be reasonably inferred as necessary to carry out the works shall be deemed to be included.

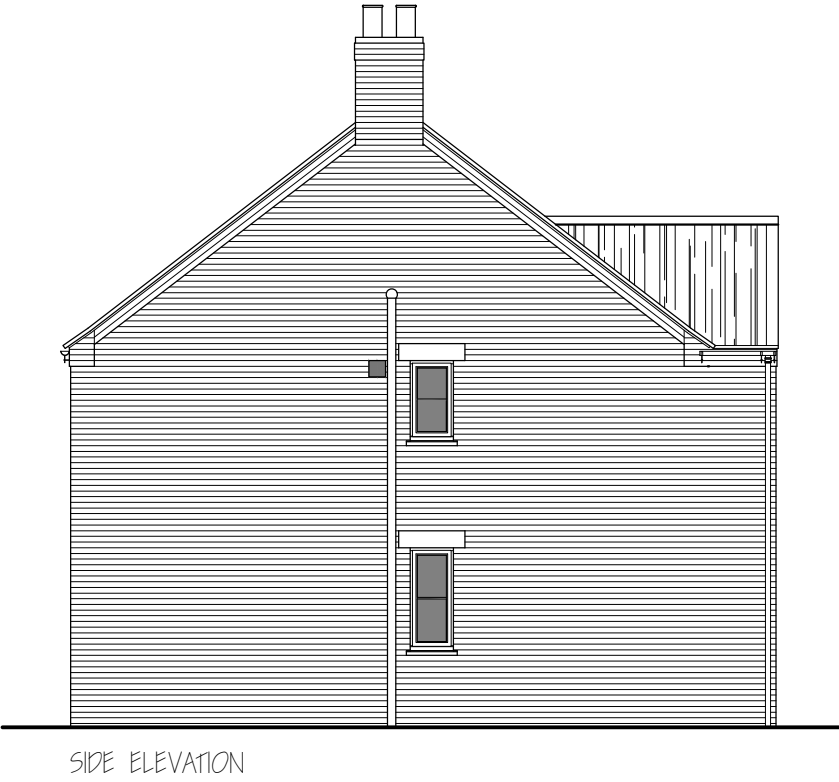

■	IDENTIFIES EXTRACT FAN
●	IDENTIFIES BOILER FLUE
□	ELECTRICITY METER BOX
□	GAS METER BOX

ROOM DIMENSIONS ARE INTERNAL OF WALL FINISHES				
revision	date	init.	revision details.	
A	NOV '16	J.C.	COND. COMPS BUILDING REG.	

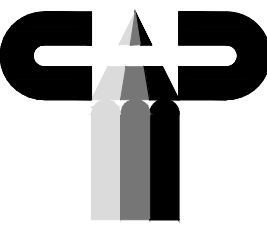

COOPER ARCHITECTURAL DESIGN
90 WINSOVER ROAD
SPALDING, Lincs PE11 1HA
Tel: 01775 711174
Mobile : 07808 125 778
E-MAIL : c.a.d@btconnect.com

Client.

D & R PROPERTY SERVICES LTD.

Project.

RESIDENTIAL DEVELOPMENT (19 DWELLINGS)
"EASTFIELDS"
41 FLEET ROAD
HOLBEACH
PE12 8LA

Drawing.

PROPOSED
DETACHED FOUR BEDROOM HOUSE AND GARAGE
PLOTS 1 & 2
READ IN CONJUNCTION WITH DWG No. 1547-11

Scale 1:50 1:100 @ A1	Drawing No. 1547-07-A
Date. APRIL '16	Drawn. J.C.