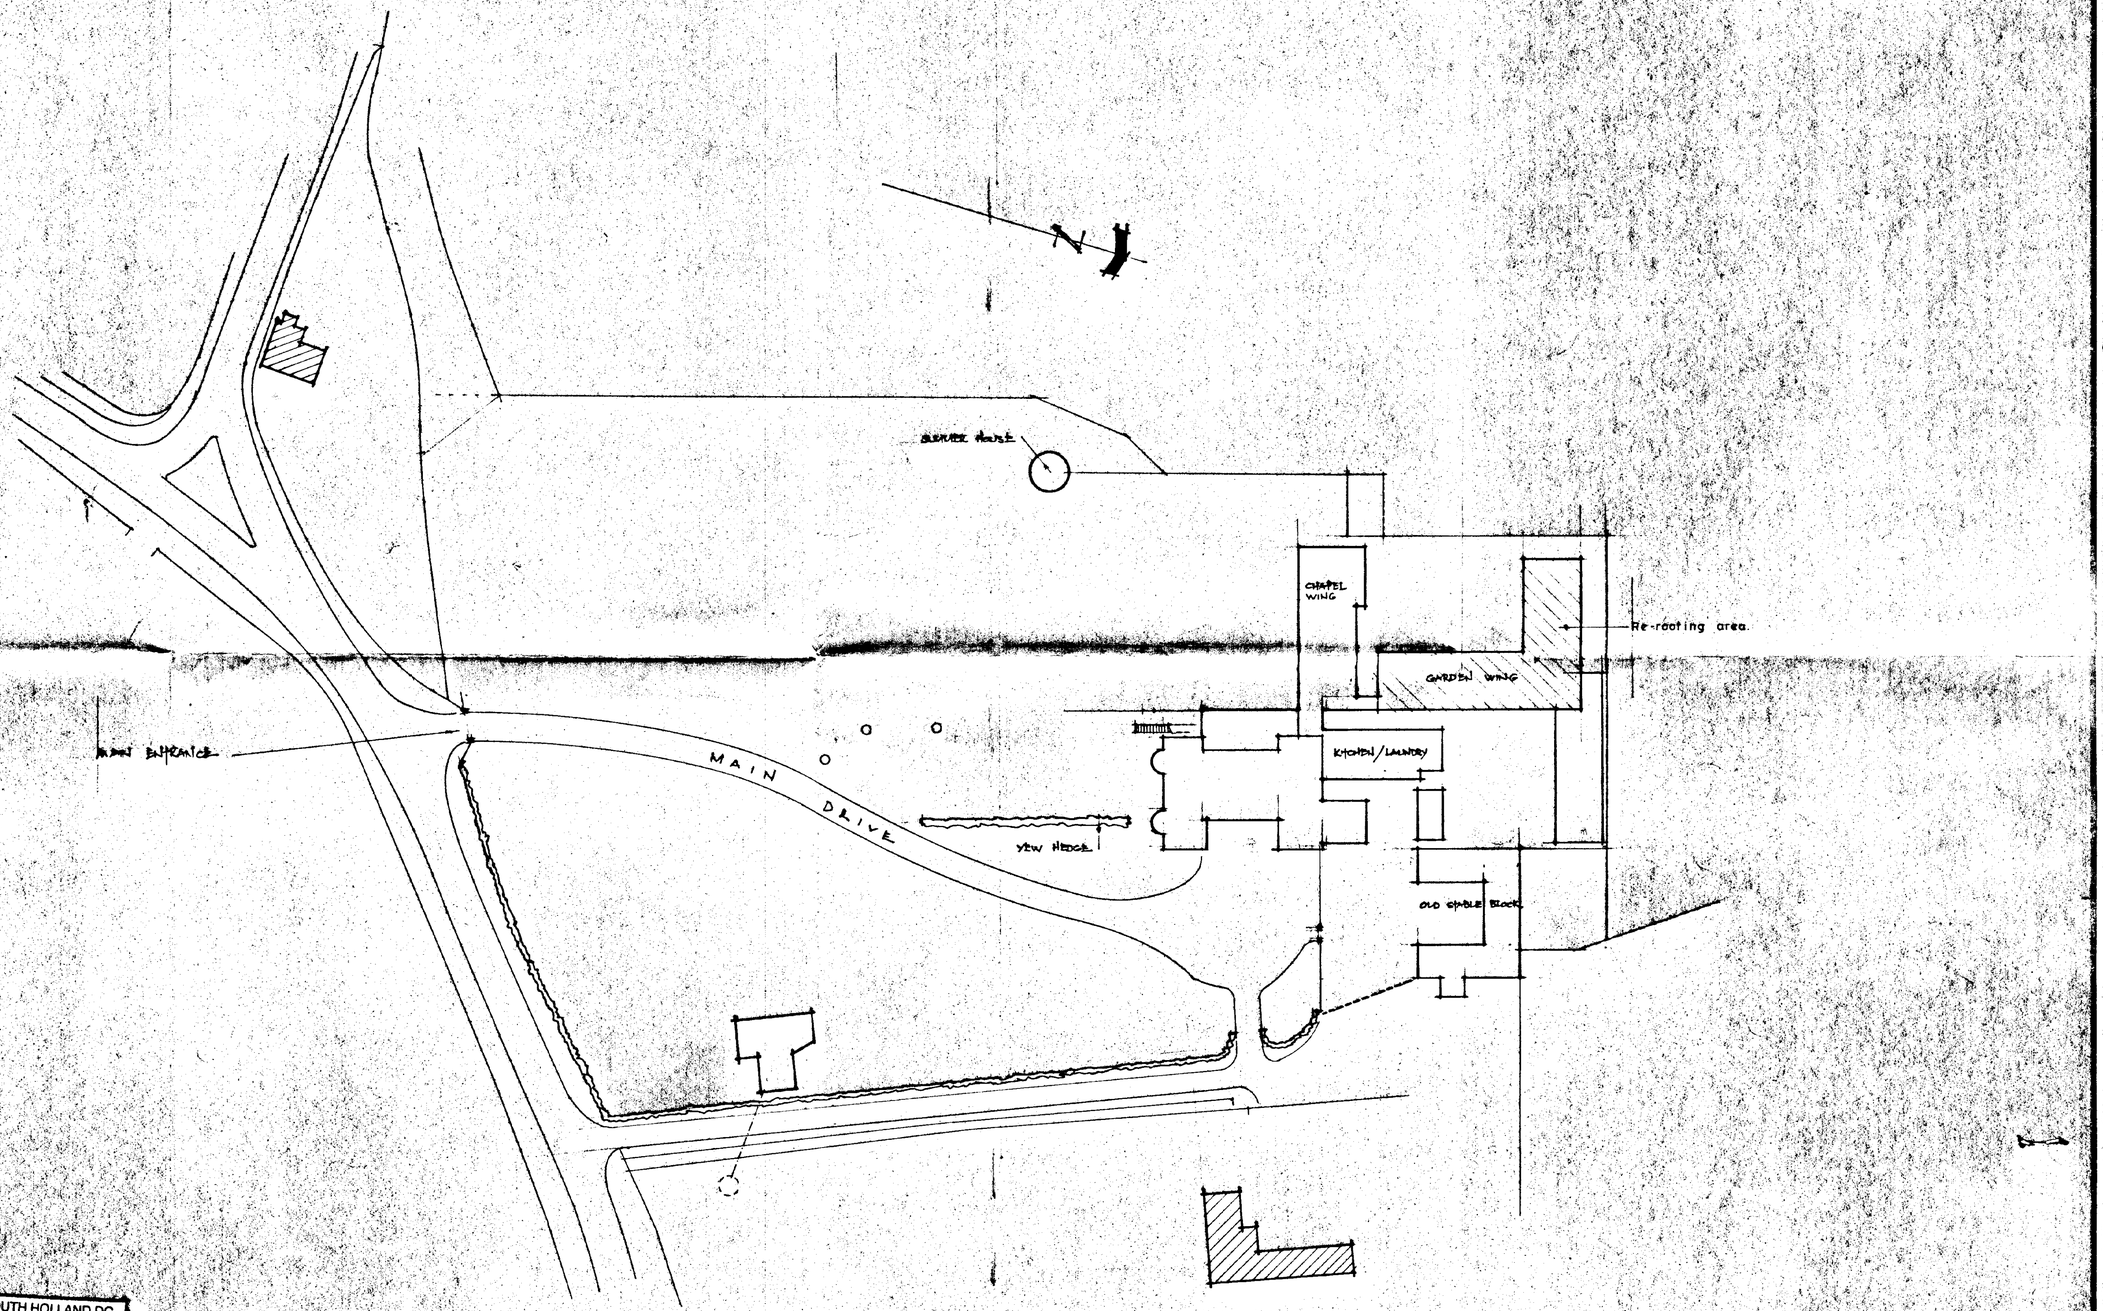

Site Plan as existing

B	20/1/99	2nd phase re roofing area denoted
A	11/09/98	Re-roofing area indicated

Revisions.

RUSSEN+TURNER
CHARTERED BUILDING SURVEYORS
Compass House,
11A King Street,
King's Lynn,
Norfolk. PE30 1ET. Tel: (0553) 768187

Project Title.

Hovenden House,
Fleet, Lincs.

Leonard Cheshire Foundation

Drawing Title.

Site plan as existing

Scale. Approx 1:500

Date. dec '97

Drawn. mjs/mg

08102-11B

SOUTH HOLLAND DC
HOUSING & PLANNING
25 JAN 1999
Ref: 0068/99

DETERMINED
PLAN



West Elevation

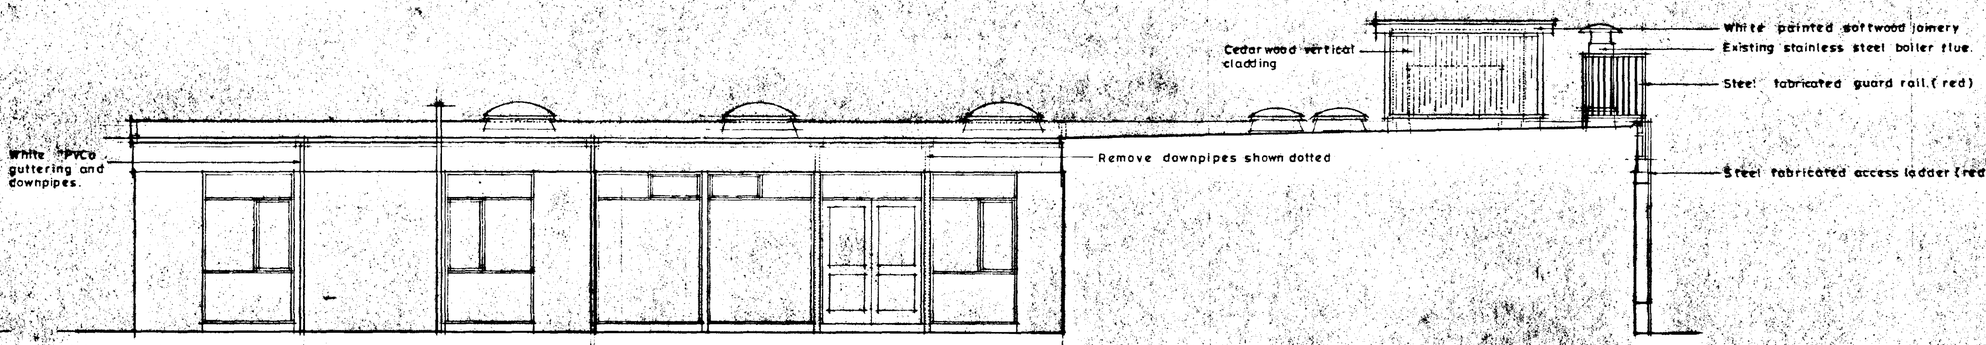

South Elevation

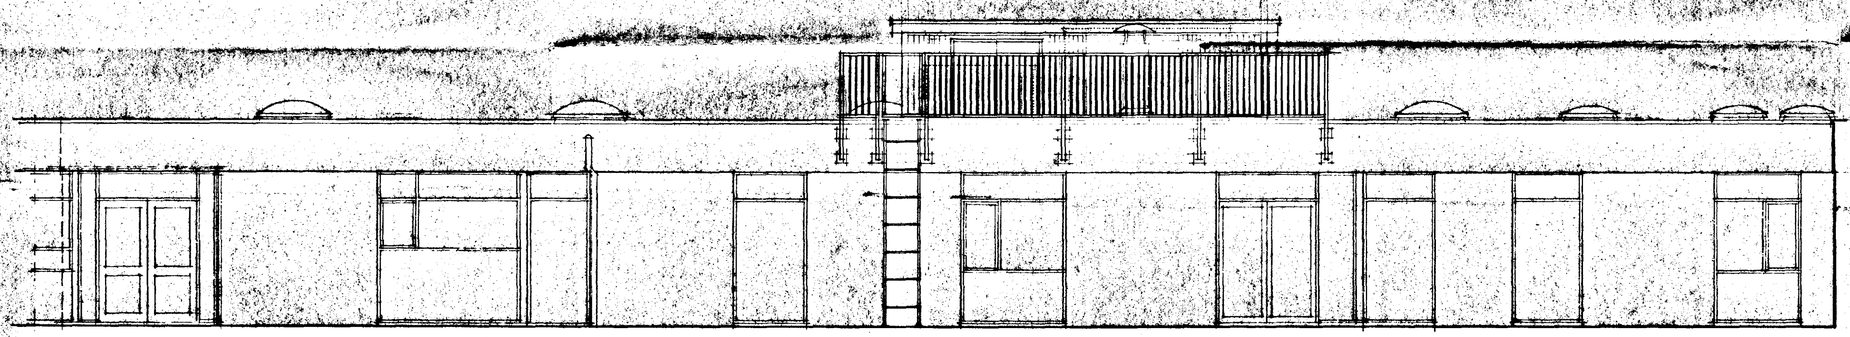

East Elevation.

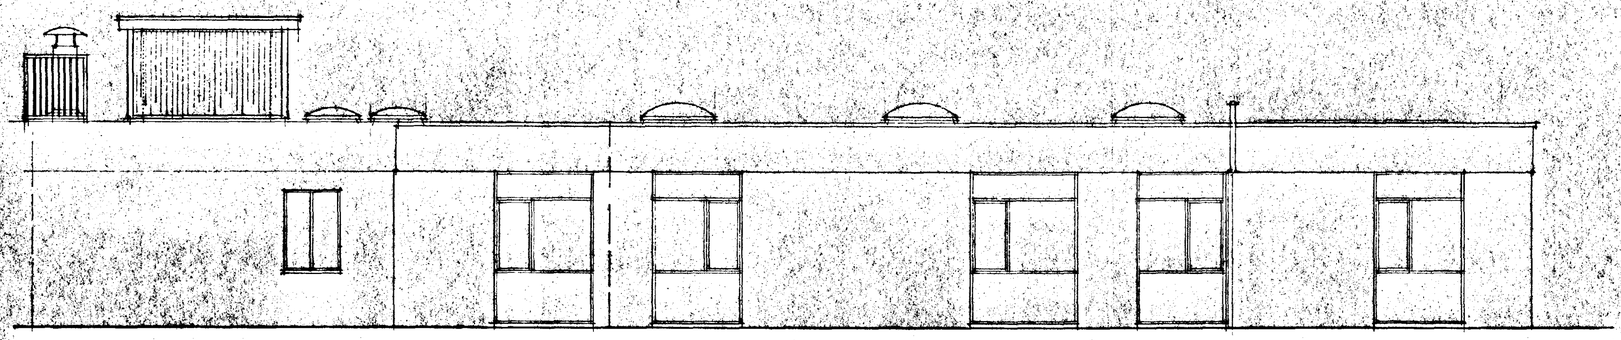

North Elevation.

GENERAL NOTES

1. The copyright of this drawing is the property of Russen & Turner and the drawing must not be copied without their written consent.

2. All materials and workmanship must comply with British Standards Institution Codes of practice, the Building Regulations, NHBC requirements and Manufacturers Instructions as appropriate.

3. The Contractor should note that the Drawing may have been prepared for Planning and Building Regulations purposes only.

4. Any Contractor must not assume from this drawing that all details relevant to the works are either shown or correct e.g. Electrical, Central Heating, Plumbing Services etc.

5. The Contractor must make his own assumptions relating to pricing and quantities of materials for the works unless a Bill of Quantities/Specification is also available.

6. No measurements are to be scaled off the drawings - all measurements are to be checked on site by Contractors prior to commencement of the works, and any discrepancies brought to the attention of the Designers.

7. It is the Contractors responsibility to properly supervise his own staff and operatives and also the staff and operatives of all Sub-Contractors.

8. Where a Specification, Schedule of Work or Bill of Quantities has been prepared, these Drawings must be read in conjunction with that document.

9. The Contractor must check that he/she has all the relevant drawings - other details may be shown elsewhere on the drawings.

10. Drawings should ideally be kept on site at all times for the benefit of workpeople and to ensure consistency of workmanship and materials - if there are any queries then the Designer must be consulted for clarification.

HEALTH AND SAFETY NOTES

1. Where applicable, the Principal Contractor must comply with the Construction (Design and Management) Regulations 1994 (CDM), provide the clients Planning Supervisor with a method statement and Construction Phase Health and Safety Plan for the works and liaise with the Health and Safety Executive as appropriate - the safety and health of work people, visitors to the site and occupants must be taken into consideration and/or ensured at all times.

2. Contractors must comply with the provisions of the Health & Safety at Work etc Act 1974, the Management of Health and Safety at Work Regulations 1992, the Control of Substances Hazardous to Health Regulations 1994 (COSHH) and all other relevant regulations as amended.

3. The Client must ensure (among other duties) that if work is carried out on the Client's premises, their own employees have a safe place of work. The Client must also provide the contractor with all relevant information relating to health and safety on site.

SOUTH HOLLAND DC
HOUSING & PLANNING
25 JAN 1999
Ref: 0063/99

RUSSEN + TURNER
CHARTERED BUILDING SURVEYORS
17 High Street,
King's Lynn,
Norfolk.
PE30 1BP.
TEL: (01553) 768187
FAX: (01553) 767971
KING'S LYNN • WISBECH • PETERBOROUGH

Project Title
Hovenden House Cheshire Home
Fleet, Spalding, Lincolnshire

Replacement Flat Roof

Drawing Title
Proposed Elevations

Scale	1:50
Date	jan99
Drawn.	mg.
Drawing N°	02541-508

DETERMINED
PLAN

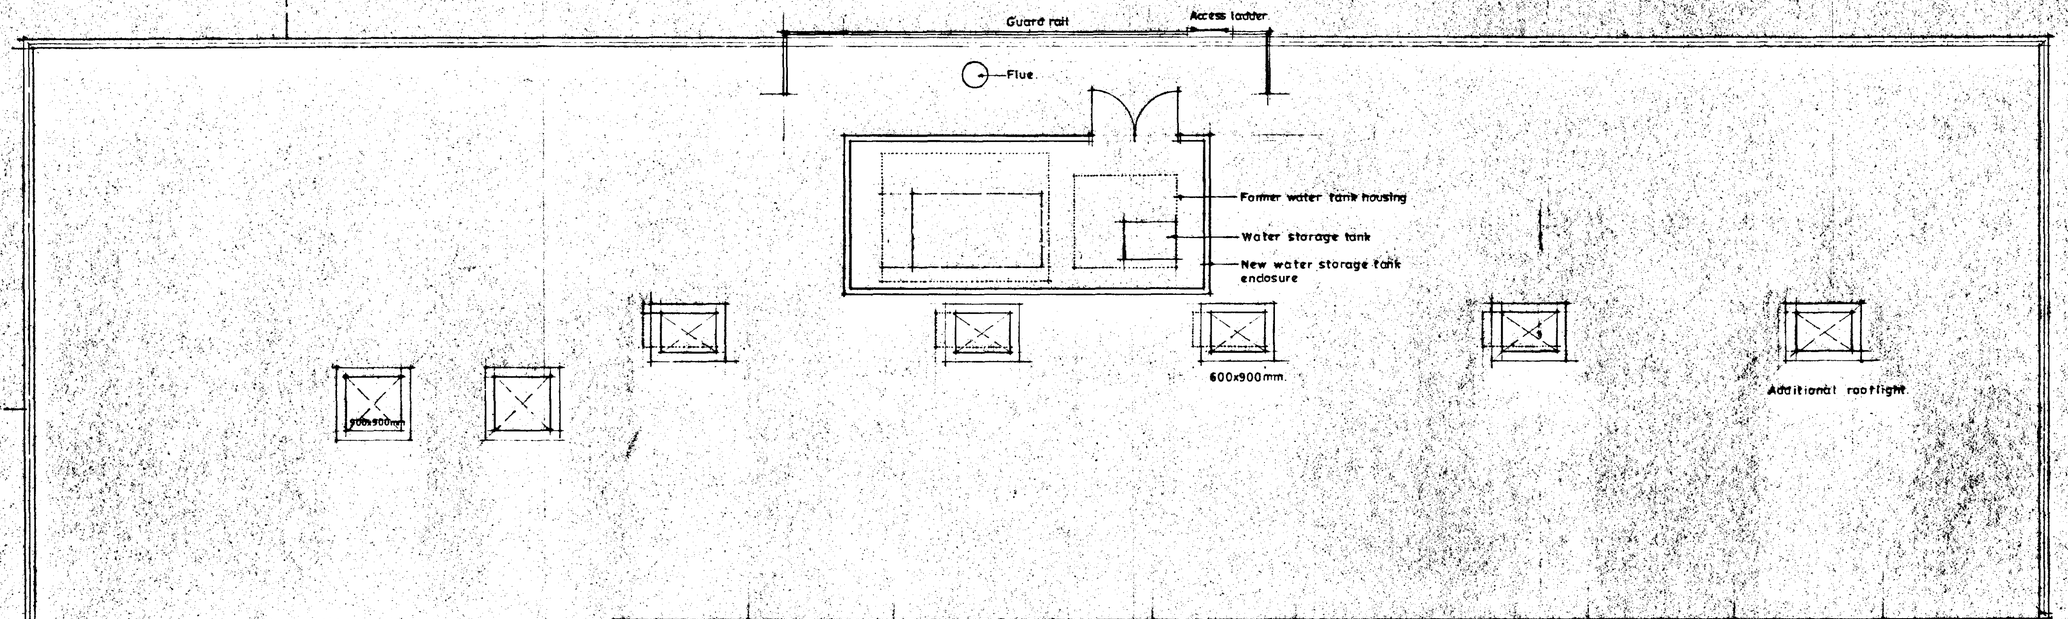

Proposed Roof Layout.

GENERAL NOTES

1. The copyright of this drawing is the property of Russen & Turner and the drawing must not be copied without their written consent.

2. All materials and workmanship must comply with British Standards Institution Codes of practice, the Building Regulations, NHBC requirements and Manufacturers instructions as appropriate.

3. The Contractor should note that the Drawing may have been prepared for Planning and Building Regulations purposes only.

4. Any Contractor must not assume from this drawing that all details relevant to the works are either shown or correct e.g. Electrical, Central Heating, Plumbing Services etc.

5. The Contractor must make his own assumptions relating to pricing and quantities of materials for the works unless a Bill of Quantities/Specification is also available.

6. No measurements are to be scaled off the drawings - all measurements are to be checked on site by Contractors prior to commencement of the works, and any discrepancies brought to the attention of the Designers.

7. It is the Contractors responsibility to properly supervise his own staff and operatives and also the staff and operatives of all Sub-Contractors.

8. Where a Specification, Schedule of Work or Bill of Quantities has been prepared, these Drawings must be read in conjunction with that document.

9. The Contractor must check that he/she has all the relevant drawings - other details may be shown elsewhere on the drawings.

10. Drawings should ideally be kept on site at all times for the benefit of workpeople and to ensure consistency of workmanship and materials - if there are any queries then the Designer must be consulted for clarification.

HEALTH AND SAFETY NOTES

1. Where applicable, the Principal Contractor must comply with the Construction (Design and Management) Regulations 1994 (CDM), provide the clients Planning Supervisor with a method statement and Construction Phase Health and Safety Plan for the works and liaise with the Health and Safety Executive as appropriate - the safety and health of work people, visitors to the site and occupants must be taken into consideration and/or ensured at all times.

2. Contractors must comply with the provisions of the Health & Safety at Work etc Act 1974, the Management of Health and Safety at Work Regulations 1992, the Control of Substances Hazardous to Health Regulations 1994 (COSHH) and all other relevant regulations as amended.

3. The Client must ensure (among other duties) that if work is carried out on the Client's premises, their own employees have a safe place of work. The Client must also provide the contractor with all relevant information relating to health and safety on site.

Revisions.

A	26/2/99	Rooflight size amended.

AMENDED PLAN
Ref.

SOUTH HOLLAND DC
HOUSING & PLANNING
-2 MAR 1999
Ref: 0063/99

RUSSEN + TURNER
CHARTERED BUILDING SURVEYORS
17 High Street,
King's Lynn,
Norfolk.
PE30 1BP.
TEL: (01553) 768187
FAX: (01553) 767971
KING'S LYNN • WISBECH • PETERBOROUGH

Project Title
Hovenden House Cheshire Home
Fleet, Spalding, Lincolnshire

Replacement Flat Roof

Drawing Title
Roof Layout - Proposed

DETERMINED PLAN

Scale	1:50
Date	jan.99
Drawn.	mg.
Drawing N°	02541-509A

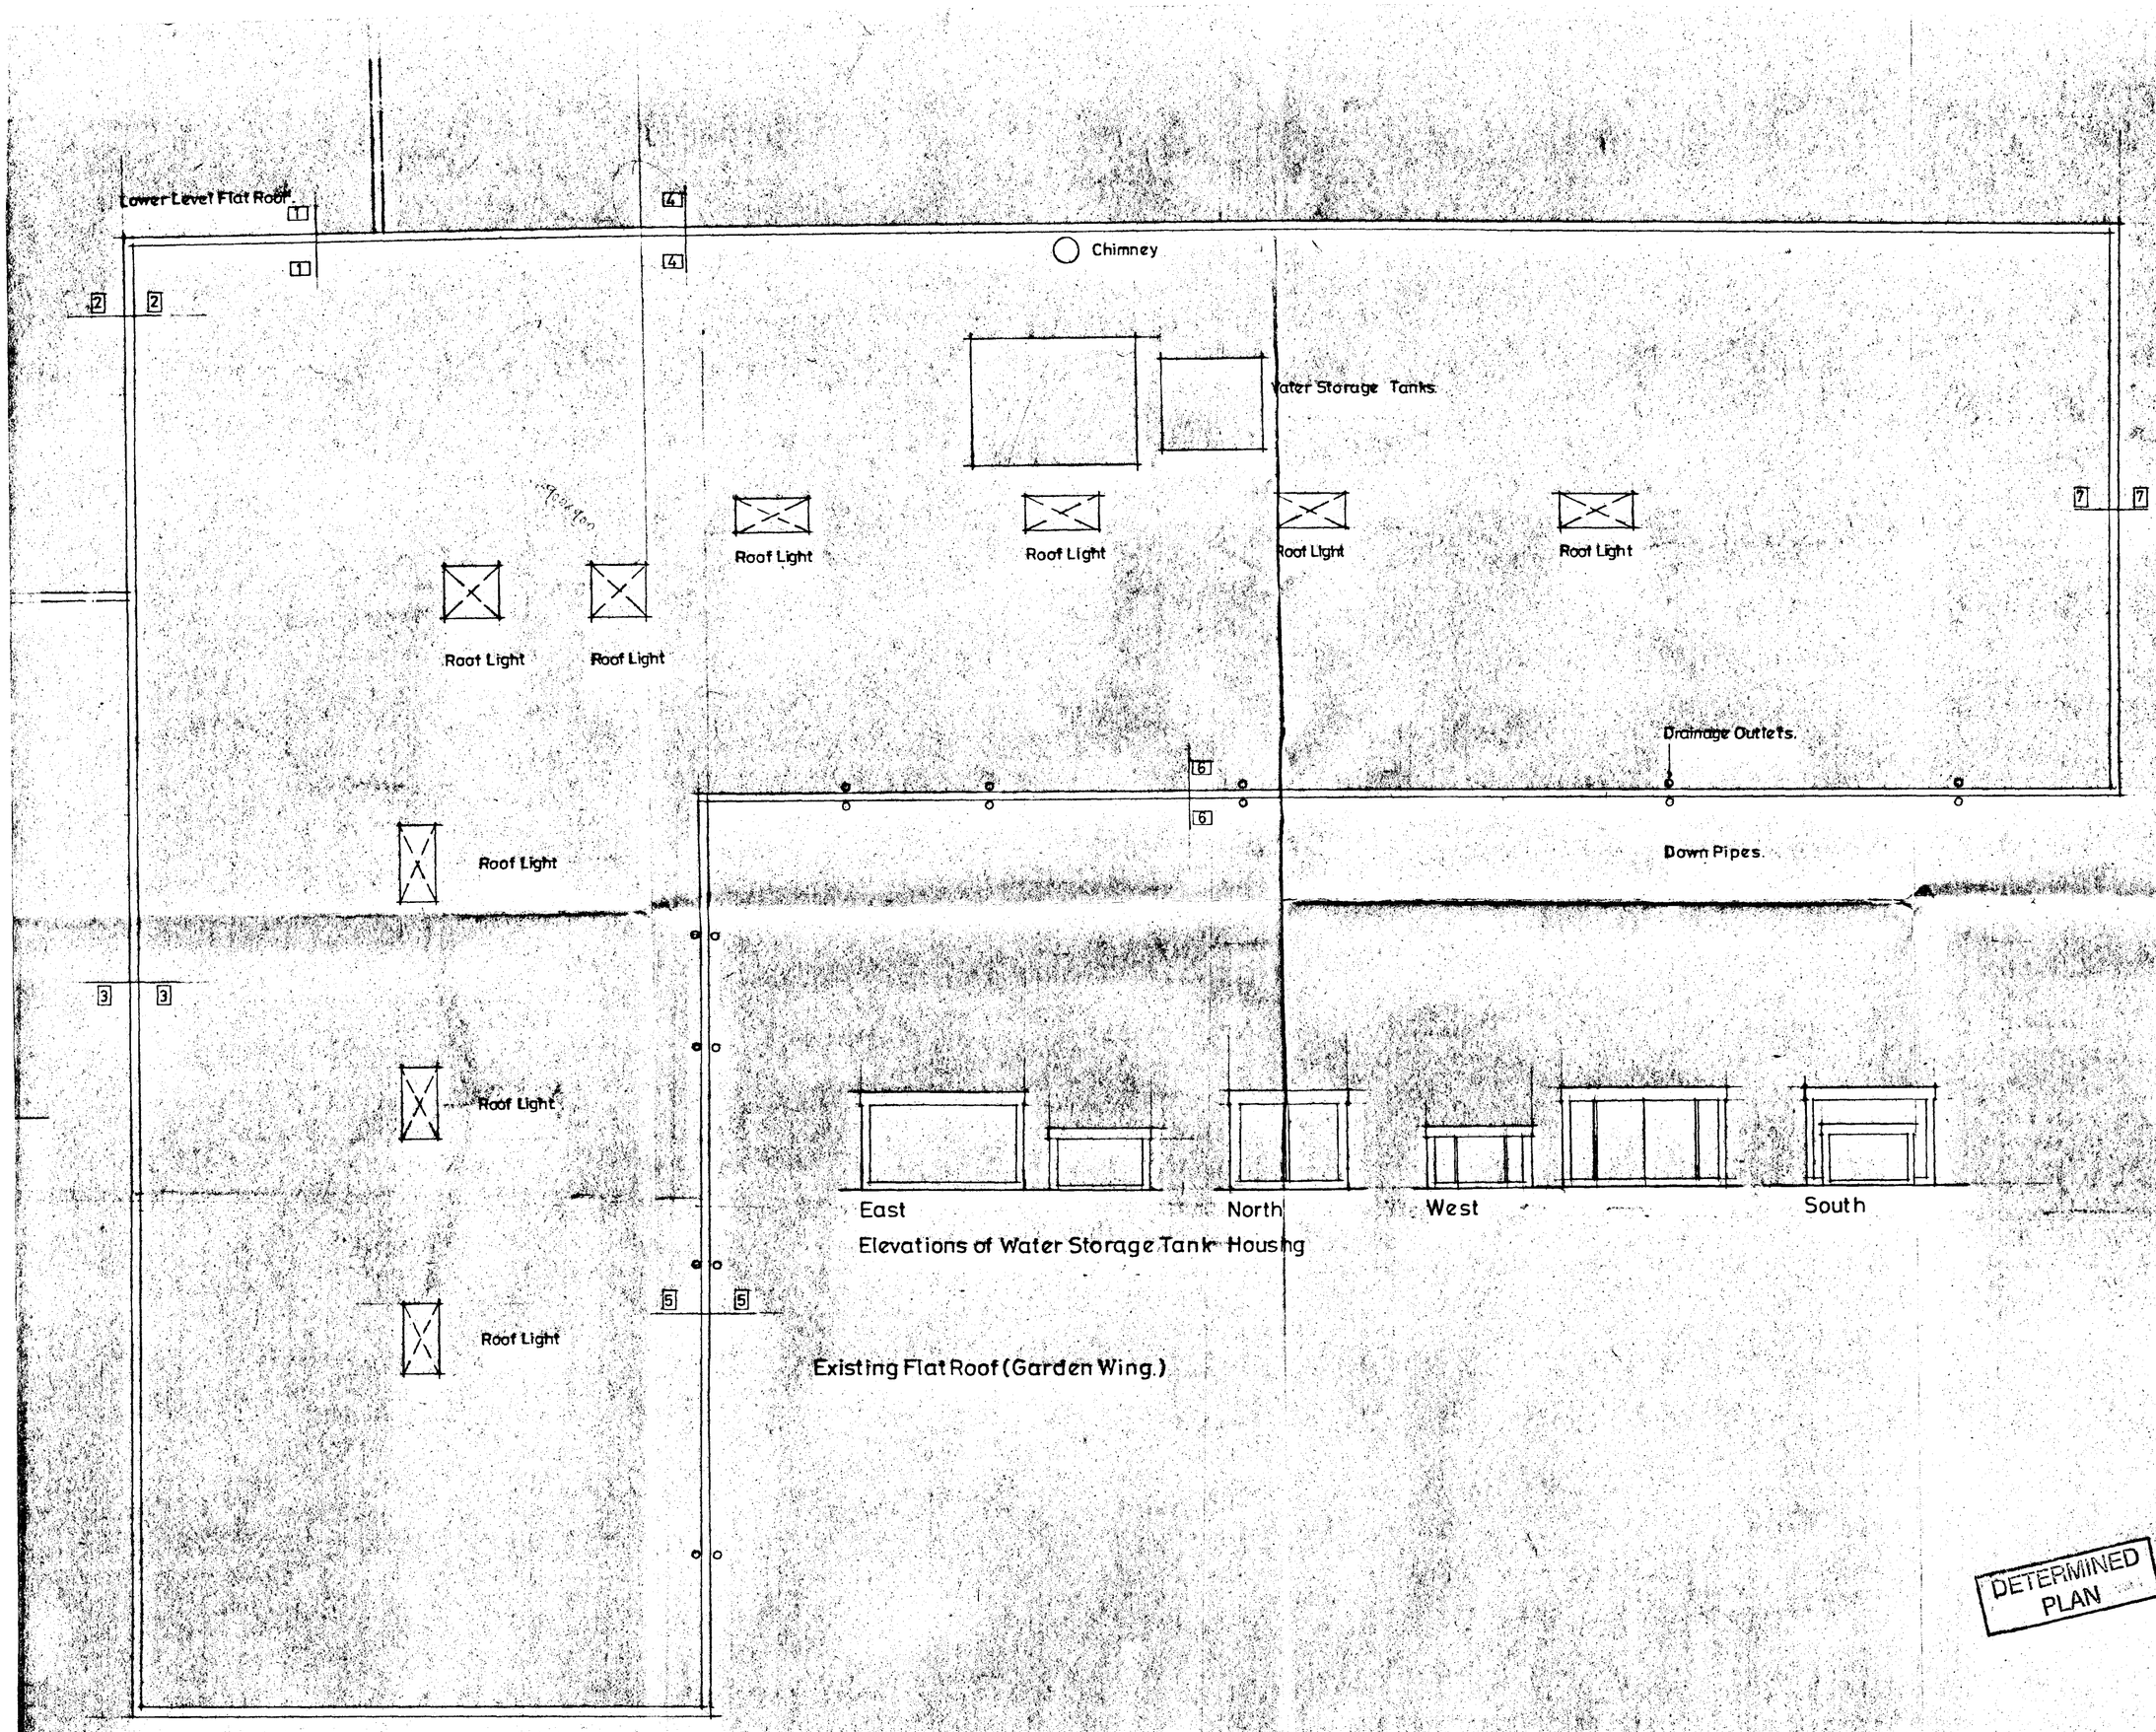

GENERAL NOTES

1. The copyright of this drawing is the property of Russen & Turner and the drawing must not be copied without their written consent.
2. All materials and workmanship must comply with British Standards Institution Codes of practice, the Building Regulations, NHBC requirements and Manufacturers Instructions as appropriate.
3. The Contractor should note that the Drawing may have been prepared for Planning and Building Regulations purposes only.
4. Any Contractor must not assume from this drawing that all details relevant to the works are either shown or correct e.g. Electrical, Central Heating, Plumbing Services etc.
5. The Contractor must make his own assumptions relating to pricing and quantities of materials for the works unless a Bill of Quantities/Specification is also available.
6. No measurements are to be scaled off the drawings - all measurements are to be checked on site by Contractors prior to commencement of the works, and any discrepancies brought to the attention of the Designers.
7. It is the Contractors responsibility to properly supervise his own staff and operatives and also the staff and operatives of all Sub-Contractors.
8. Where a Specification, Schedule of Work or Bill of Quantities has been prepared, these Drawings must be read in conjunction with that document.
9. The Contractor must check that he/she has all the relevant drawings - other details may be shown elsewhere on the drawings.
10. Drawings should ideally be kept on site at all times for the benefit of workpeople and to ensure consistency of workmanship and materials - if there are any queries then the Designer must be consulted for clarification.

HEALTH AND SAFETY NOTES

1. Where applicable, the Principal Contractor must comply with the Construction (Design and Management) Regulations 1994 (CDM), provide the clients Planning Supervisor with a method statement and Construction Phase Health and Safety Plan for the works and liaise with the Health and Safety Executive as appropriate - the safety and health of work people, visitors to the site and occupants must be taken into consideration and/or ensured at all times.
2. Contractors must comply with the provisions of the Health & Safety at Work etc Act 1974, the Management of Health and Safety at Work Regulations 1992, the Control of Substances Hazardous to Health Regulations 1994 (COSHH) and all other relevant regulations as amended.
3. The Client must ensure (among other duties) that if work is carried out on the Client's premises, their own employees have a safe place of work. The Client must also provide the contractor with all relevant information relating to health and safety on site

SOUTH HOLLAND DC
HOUSING & PLANNING
25 JAN 1999
Ref: 0063/99

DETERMINED PLAN

RUSSEN + TURNER
CHARTERED BUILDING SURVEYORS
17 High Street,
King's Lynn,
Norfolk.
PE30 1BP.
TEL: (01553) 768187
FAX: (01553) 767971
KING'S LYNN • WISBECH • PETERBOROUGH

Project Title.
Hovenden House, Cheshire Home,
Fleet, Spalding, Lincolnshire.
Replacement Flat Roof.

Drawing Title
Existing Flat Roof and Elevations of Water Storage Tanks. (Garden Wing.)

Scale	1:50.
Date	June 98.
Drawn	W.J.A.F
Drawing No	02541-500.

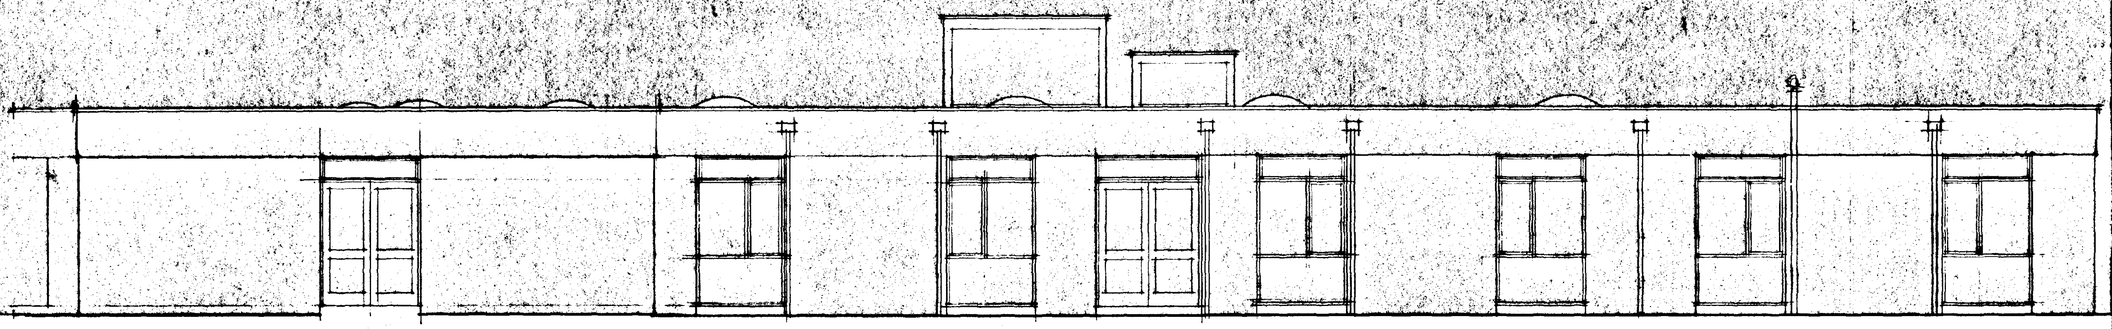

West Elevation

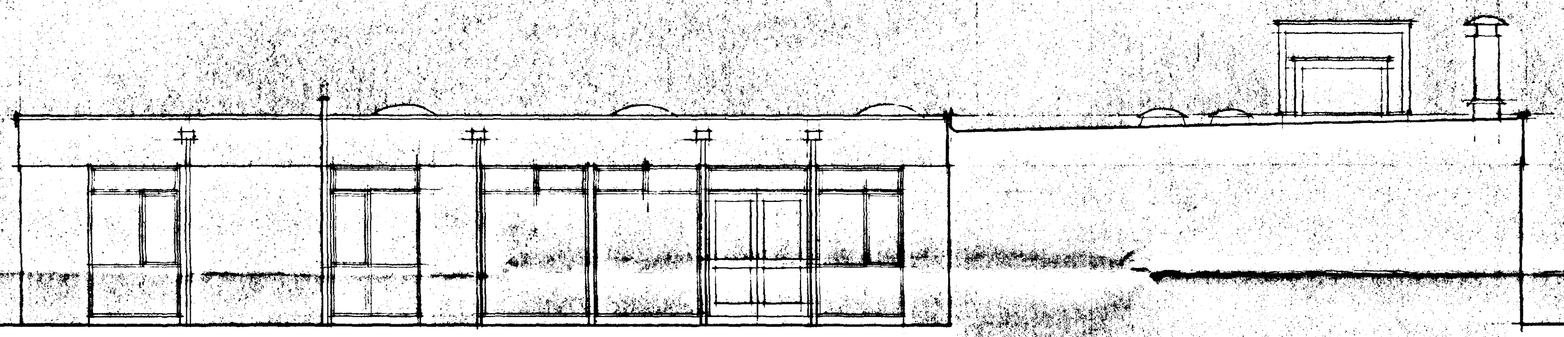

South Elevation

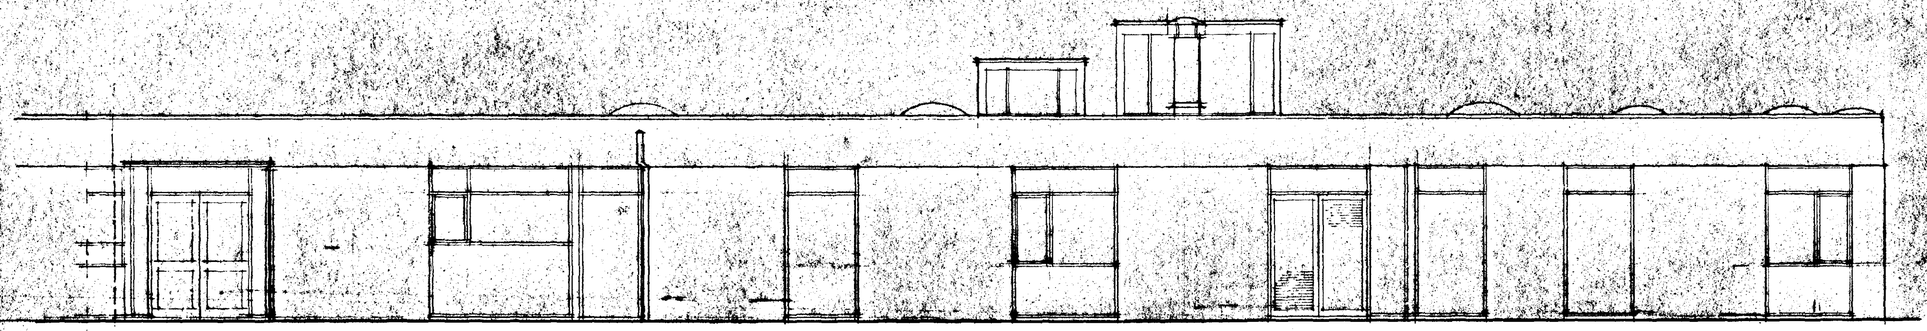

East Elevation.

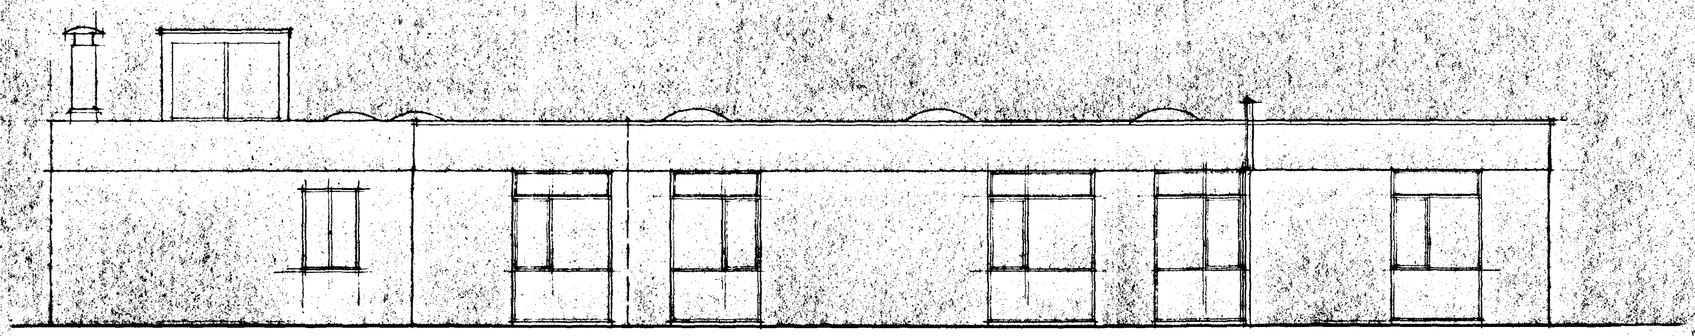

North Elevation.

GENERAL NOTES

1. The copyright of this drawing is the property of Russen & Turner and the drawing must not be copied without their written consent.

2. All materials and workmanship must comply with British Standards Institution Codes of practice, the Building Regulations, NHBC requirements and Manufacturers Instructions as appropriate.

3. The Contractor should note that the Drawing may have been prepared for Planning and Building Regulations purposes only.

4. Any Contractor must not assume from this drawing that all details relevant to the works are either shown or correct,e.g. Electrical, Central Heating, Plumbing Services etc.

5. The Contractor must make his own assumptions relating to pricing and quantities of materials for the works unless a Bill of Quantities/Specification is also available.

6. No measurements are to be scaled off the drawings - all measurements are to be checked on site by Contractors prior to commencement of the works, and any discrepancies brought to the attention of the Designers.

7. It is the Contractors responsibility to properly supervise his own staff and operatives and also the staff and operatives of all Sub-Contractors.

8. Where a Specification, Schedule of Work or Bill of Quantities has been prepared, these Drawings must be read in conjunction with that document.

9. The Contractor must check that he/she has all the relevant drawings - other details may be shown elsewhere on the drawings.

10. Drawings should ideally be kept on site at all times for the benefit of workpeople and to ensure consistency of workmanship and materials - if there are any queries then the Designer must be consulted for clarification.

HEALTH AND SAFETY NOTES

1. Where applicable, the Principal Contractor must comply with the Construction (Design and Management) Regulations 1994 (CDM), provide the clients Planning Supervisor with a method statement and Construction Phase Health and Safety Plan for the works and liaise with the Health and Safety Executive as appropriate - the safety and health of work people, visitors to the site and occupants must be taken into consideration and/or ensured at all times.

2. Contractors must comply with the provisions of the Health & Safety at Work etc Act 1974, the Management of Health and Safety at Work Regulations 1992, the Control of Substances Hazardous to Health Regulations 1994 (COSHH) and all other relevant regulations as amended.

3. The Client must ensure (among other duties) that if work is carried out on the Client's premises, their own employees have a safe place of work. The Client must also provide the contractor with all relevant information relating to health and safety on site.

SOUTH HOLLAND DC
HOUSING & PLANNING
25 JAN 1999
Ref: 0063 | 99

DETERMINED PLAN

RUSSEN + TURNER
CHARTERED BUILDING SURVEYORS
17 High Street,
King's Lynn,
Norfolk.
PE30 1BP.
TEL: (01553) 768187
FAX: (01553) 767971
KING'S LYNN • WISBECH • PETERBOROUGH

Project Title
Hovenden House Cheshire Home
Fleet, Spalding, Lincolnshire

Replacement Flat Roof

Drawing Title
Existing Elevations
(Garden Wing)

Scale	1:50
Date	jan 99
Drawn.	mg.
Drawing N°	02541-507