

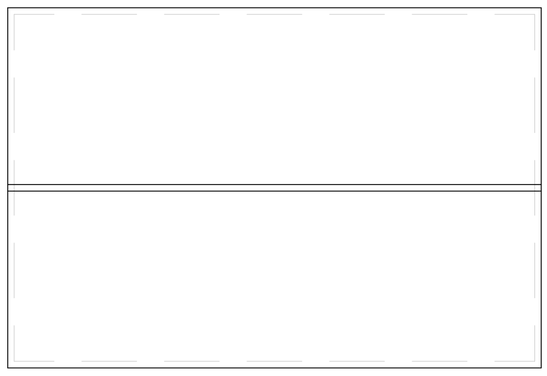


ROOF PLAN 1:100

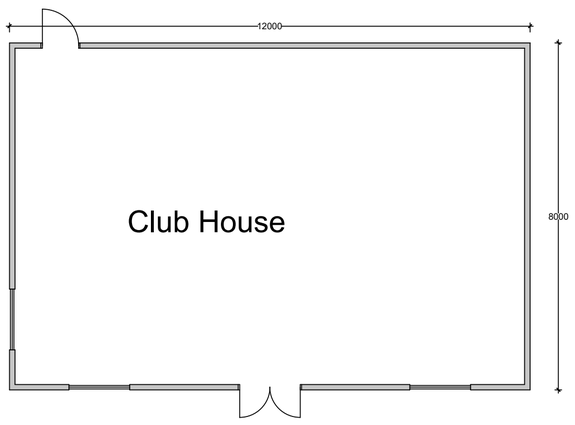


FLOOR PLAN 1:100

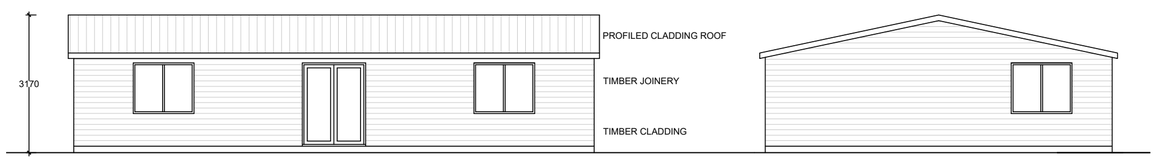


FRONT ELEVATION 1:100

SIDE ELEVATION 1:100

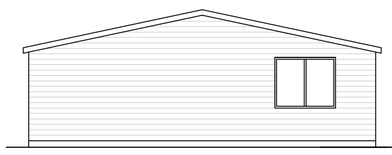

SIDE ELEVATION 1:100

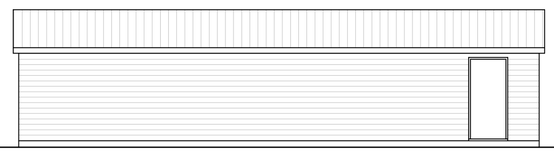


REAR ELEVATION 1:100






CLUB HOUSE BASE IN SITU

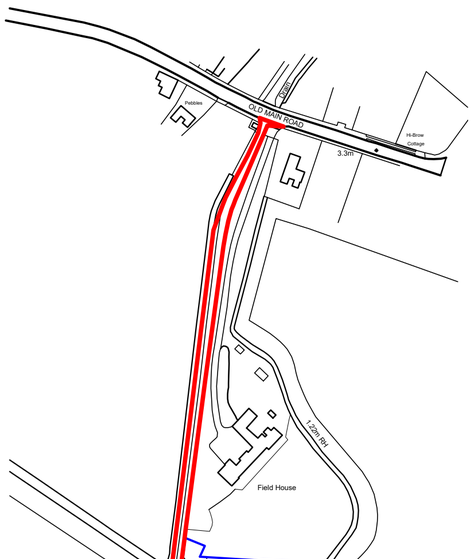

N

LOCATION PLAN 1:2500

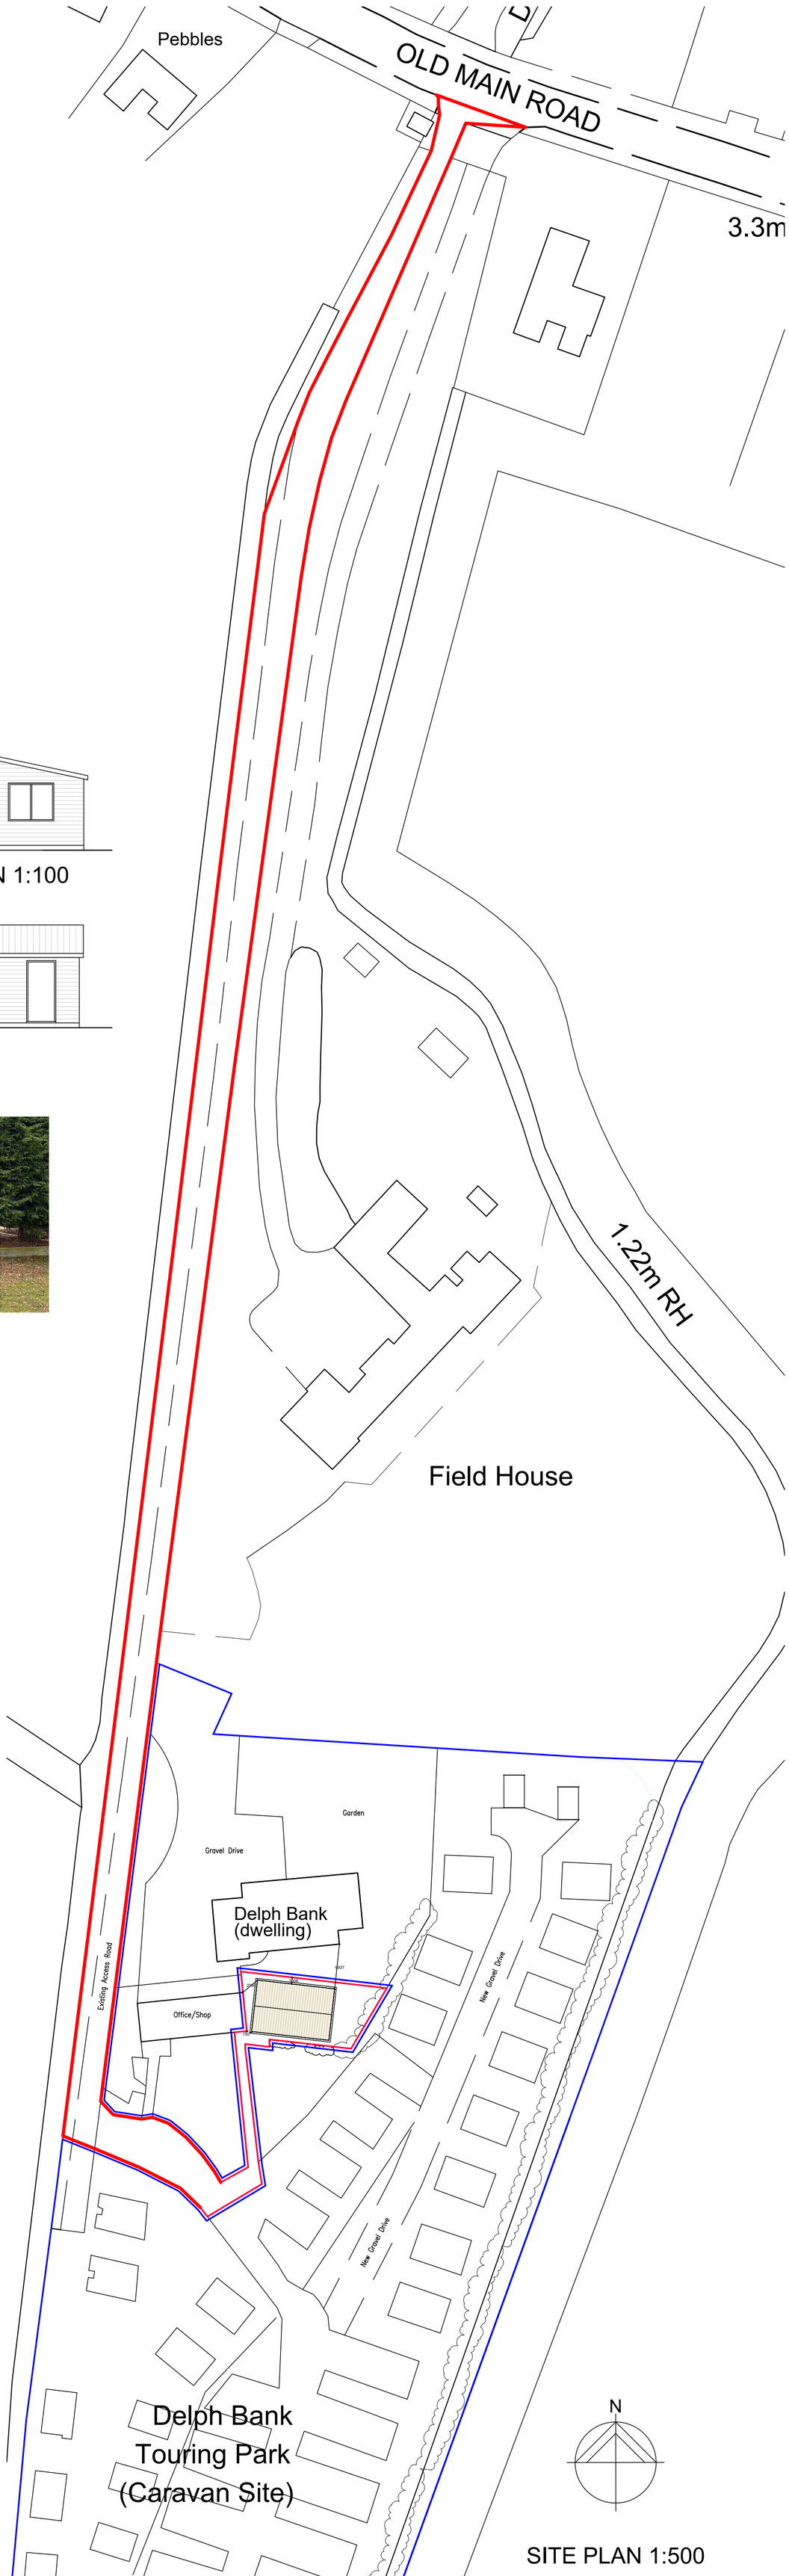

N

SITE PLAN 1:500

SITE LEVELS TO REMAIN AS EXISTING

REVISIONS

PETER HUMPHREY ASSOCIATES

ADDRESS: 2 CHAPEL ROAD, WISBECH, CAMBS, PE13 1RG.

TELEPHONE: 01945 466966
E-MAIL: info@peterhumphrey.co.uk
WEB: www.peterhumphrey.co.uk

CLIENT
STEWART LEE

PROJECT
PROPOSED CLUBHOUSE

SITE
DELPH BANK TOURING PARK
OLD MAIN ROAD
SPALDING
LINCOLNSHIRE
PE12 8LL

DRAWING
PROPOSED DRAWINGS

JOB NO.	PAPER SIZE	DATE
6947 PL01	A1	JAN 2025

Notes:
This drawing is the permission of Peter Humphrey Associates Ltd. and may not be reissued, loaned or copied in whole or part without written consent.

All dimensions shown on the drawing are in millimeters unless stated otherwise. If the drawing is received electronically (PDF) it is the recipient's responsibility to ensure it is printed to the correct paper size. All dimensions to be checked on site prior to commencing work and any discrepancies to be highlighted immediately.

The Construction (Design and Management) Regulations 2015:
Peter Humphrey Associates' form of appointment with the client confirms whether the agent is appointed as 'Designer' or 'Principal Designer' under these regulations. Nevertheless, the design phase has been carried out with due consideration for the safety during construction, occupation and maintenance of the finished project. No extraordinary hazards or risks were identified outside of the routine construction operations that would not already been apparent to a competent contractor.

ice Survey, (c) Crown Copyright 2024. All rights reserved. Licence number 100022432