


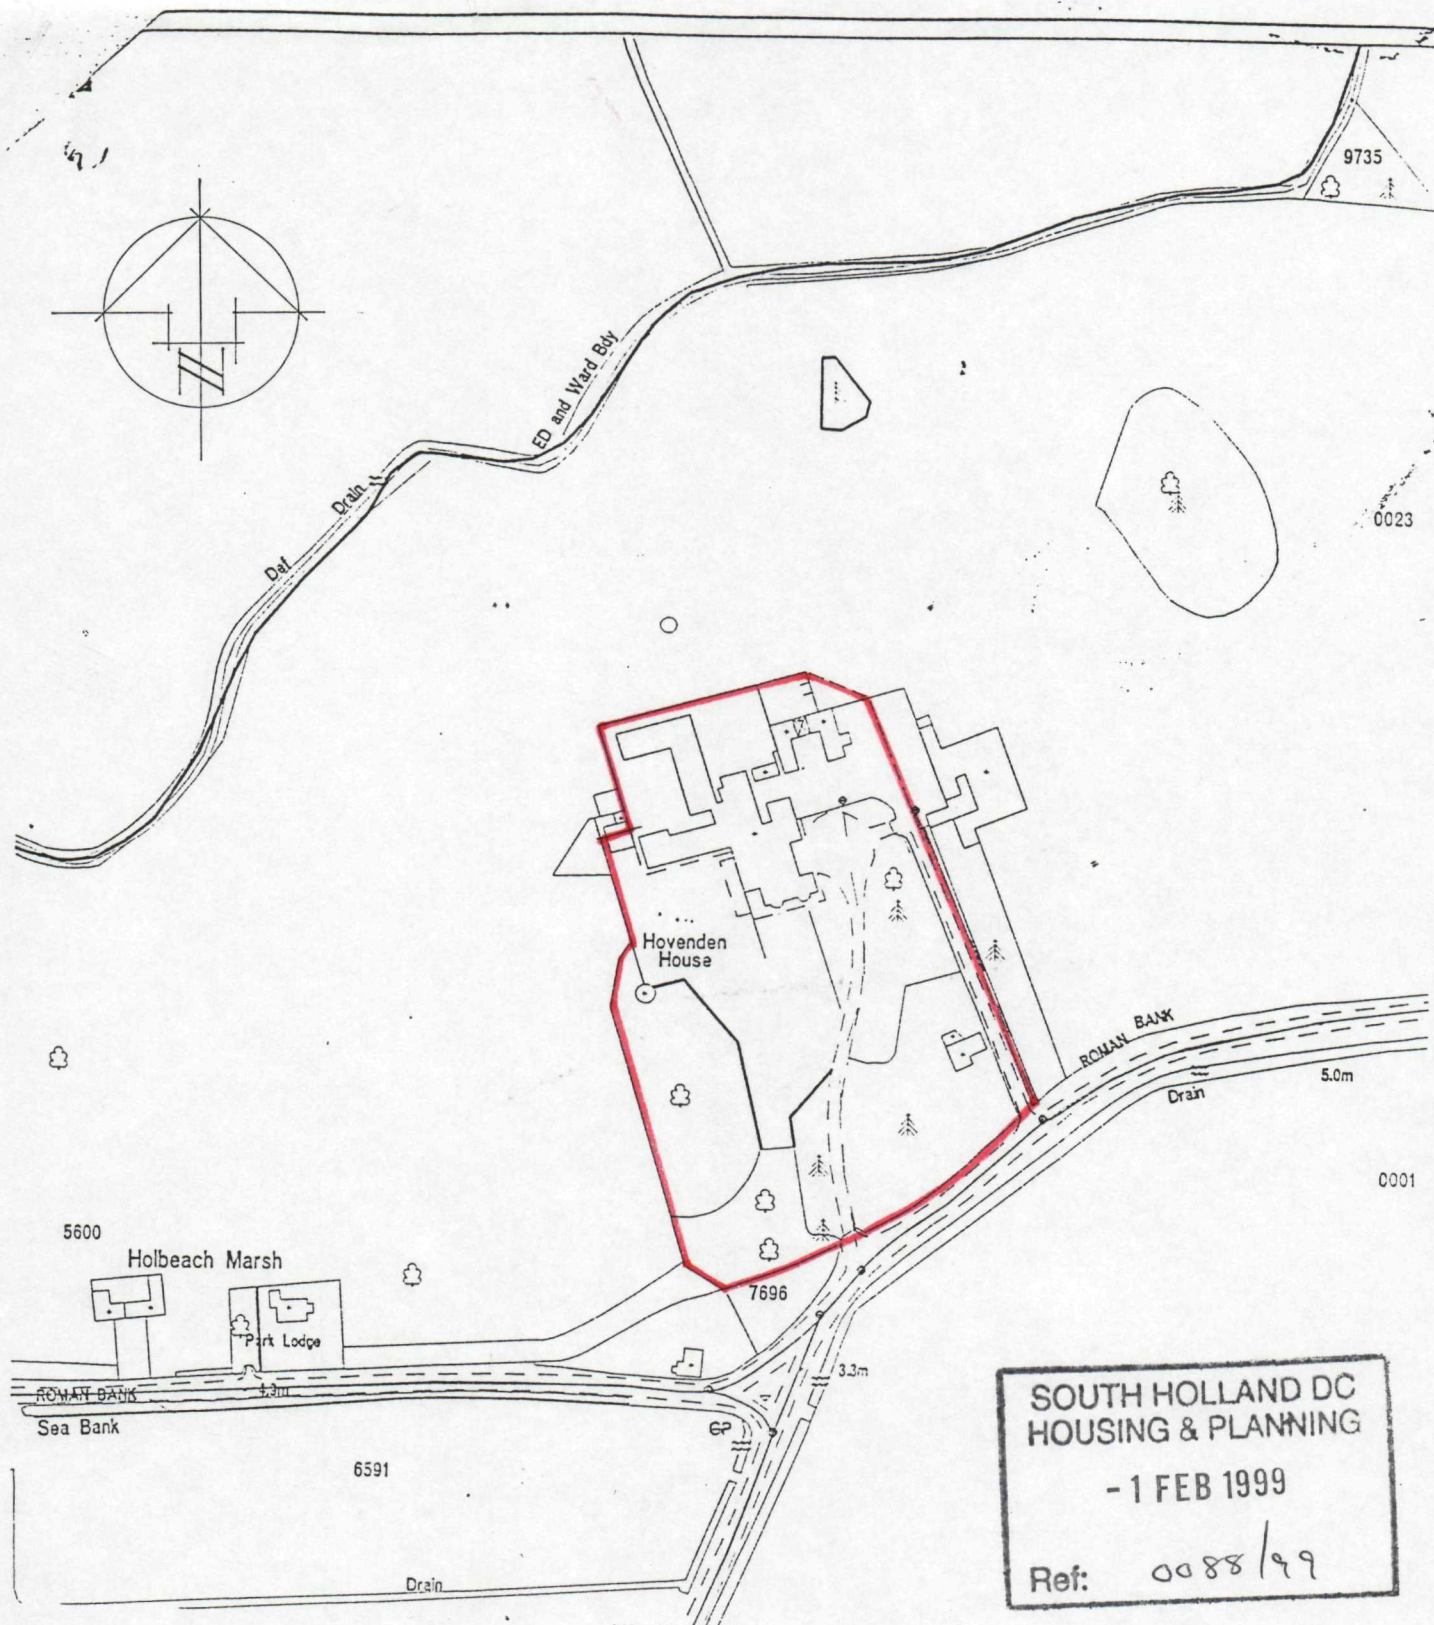

Reproduced from the Ordnance Survey map
 with the permission of the controller
 Her Majesty's Stationery Office © Crown
 Copyright Allied Surveyors plc Licence N°: ES 242837

**DETERMINED
 PLAN**