

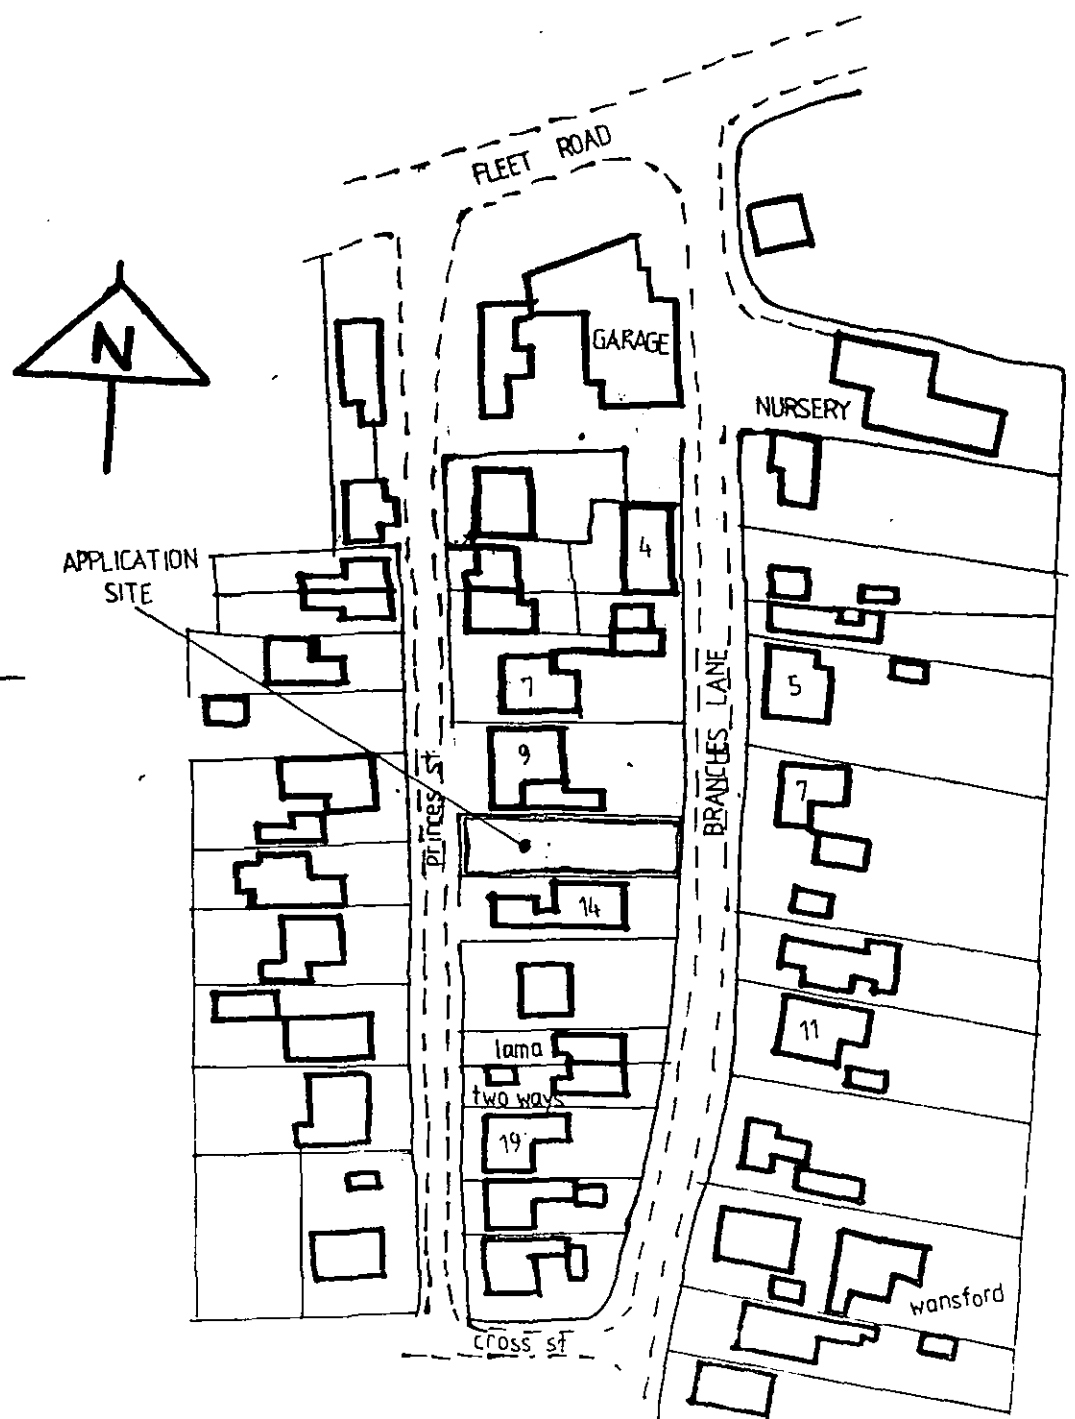
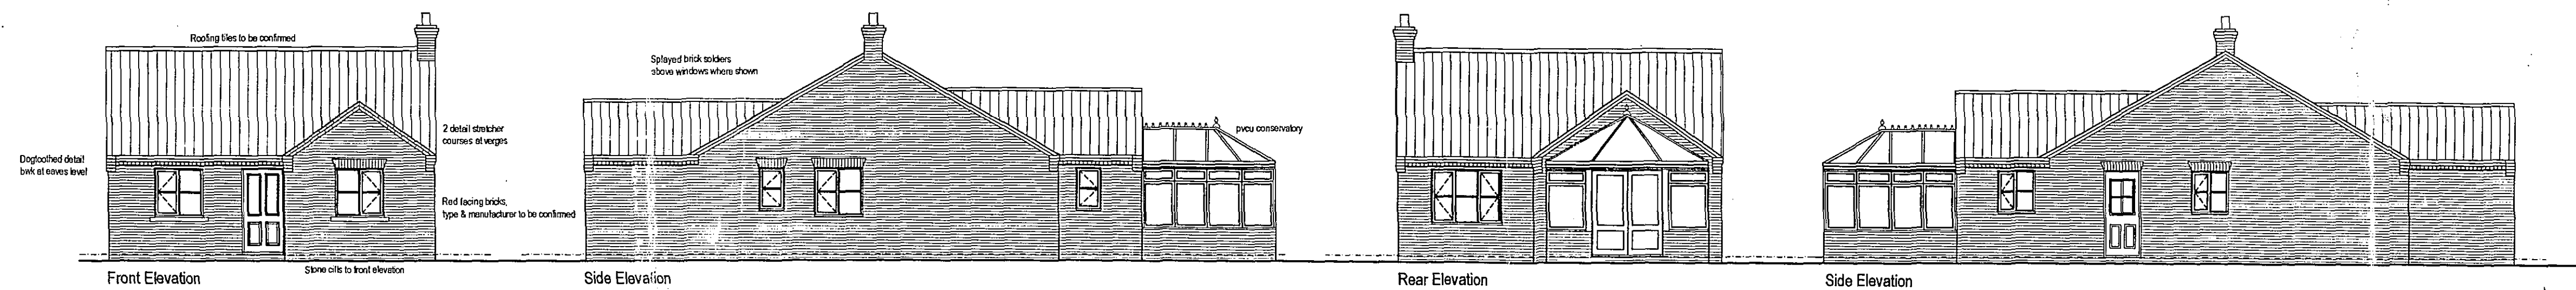
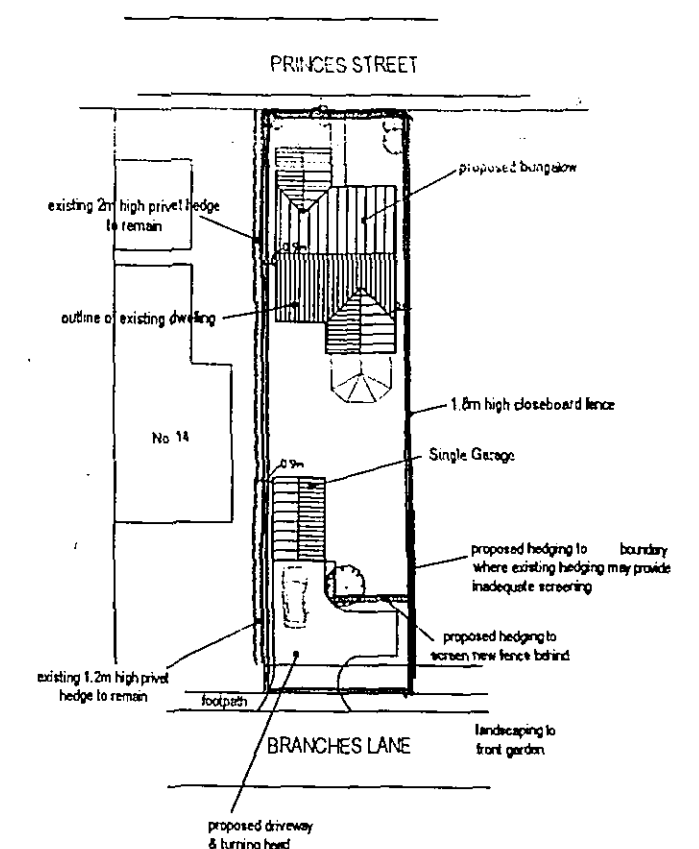
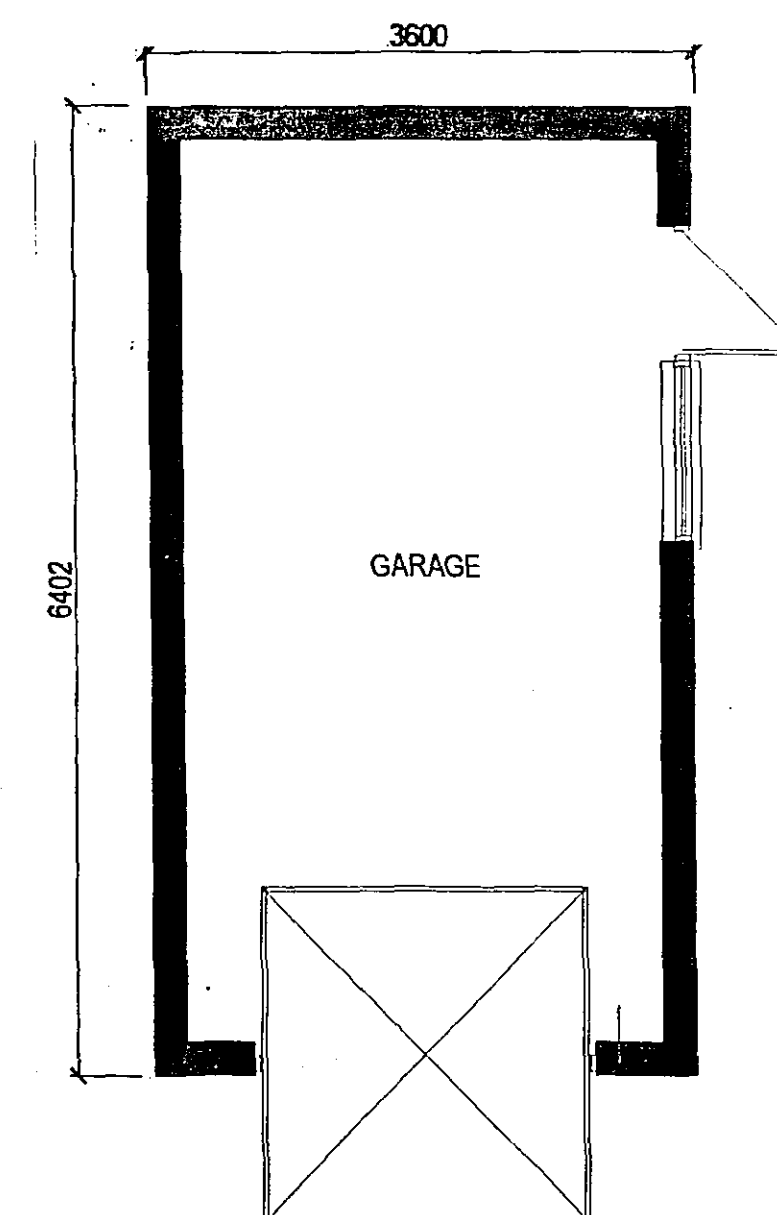
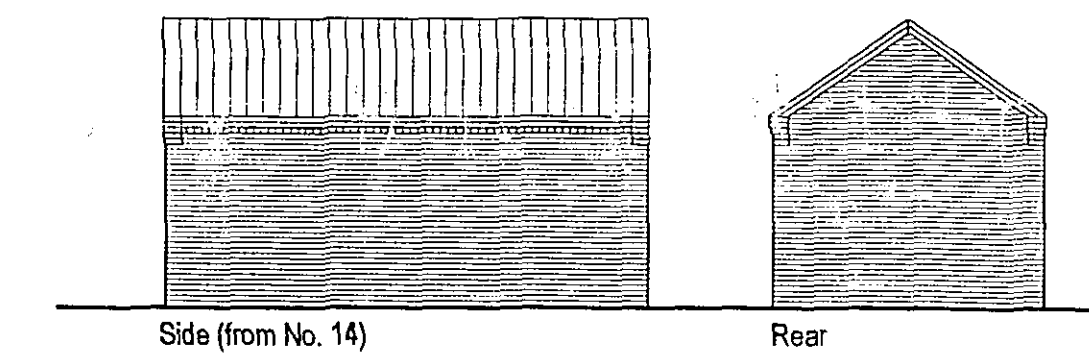


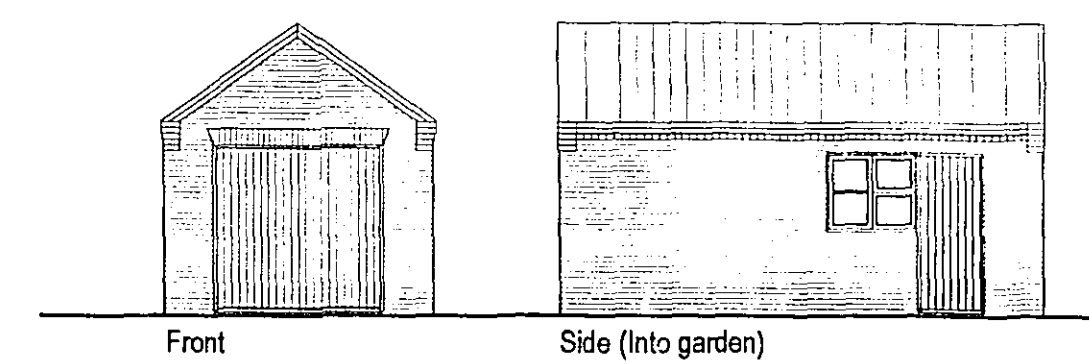

LOCATION PLAN
1:1250 scale

FLOOR LAYOUT

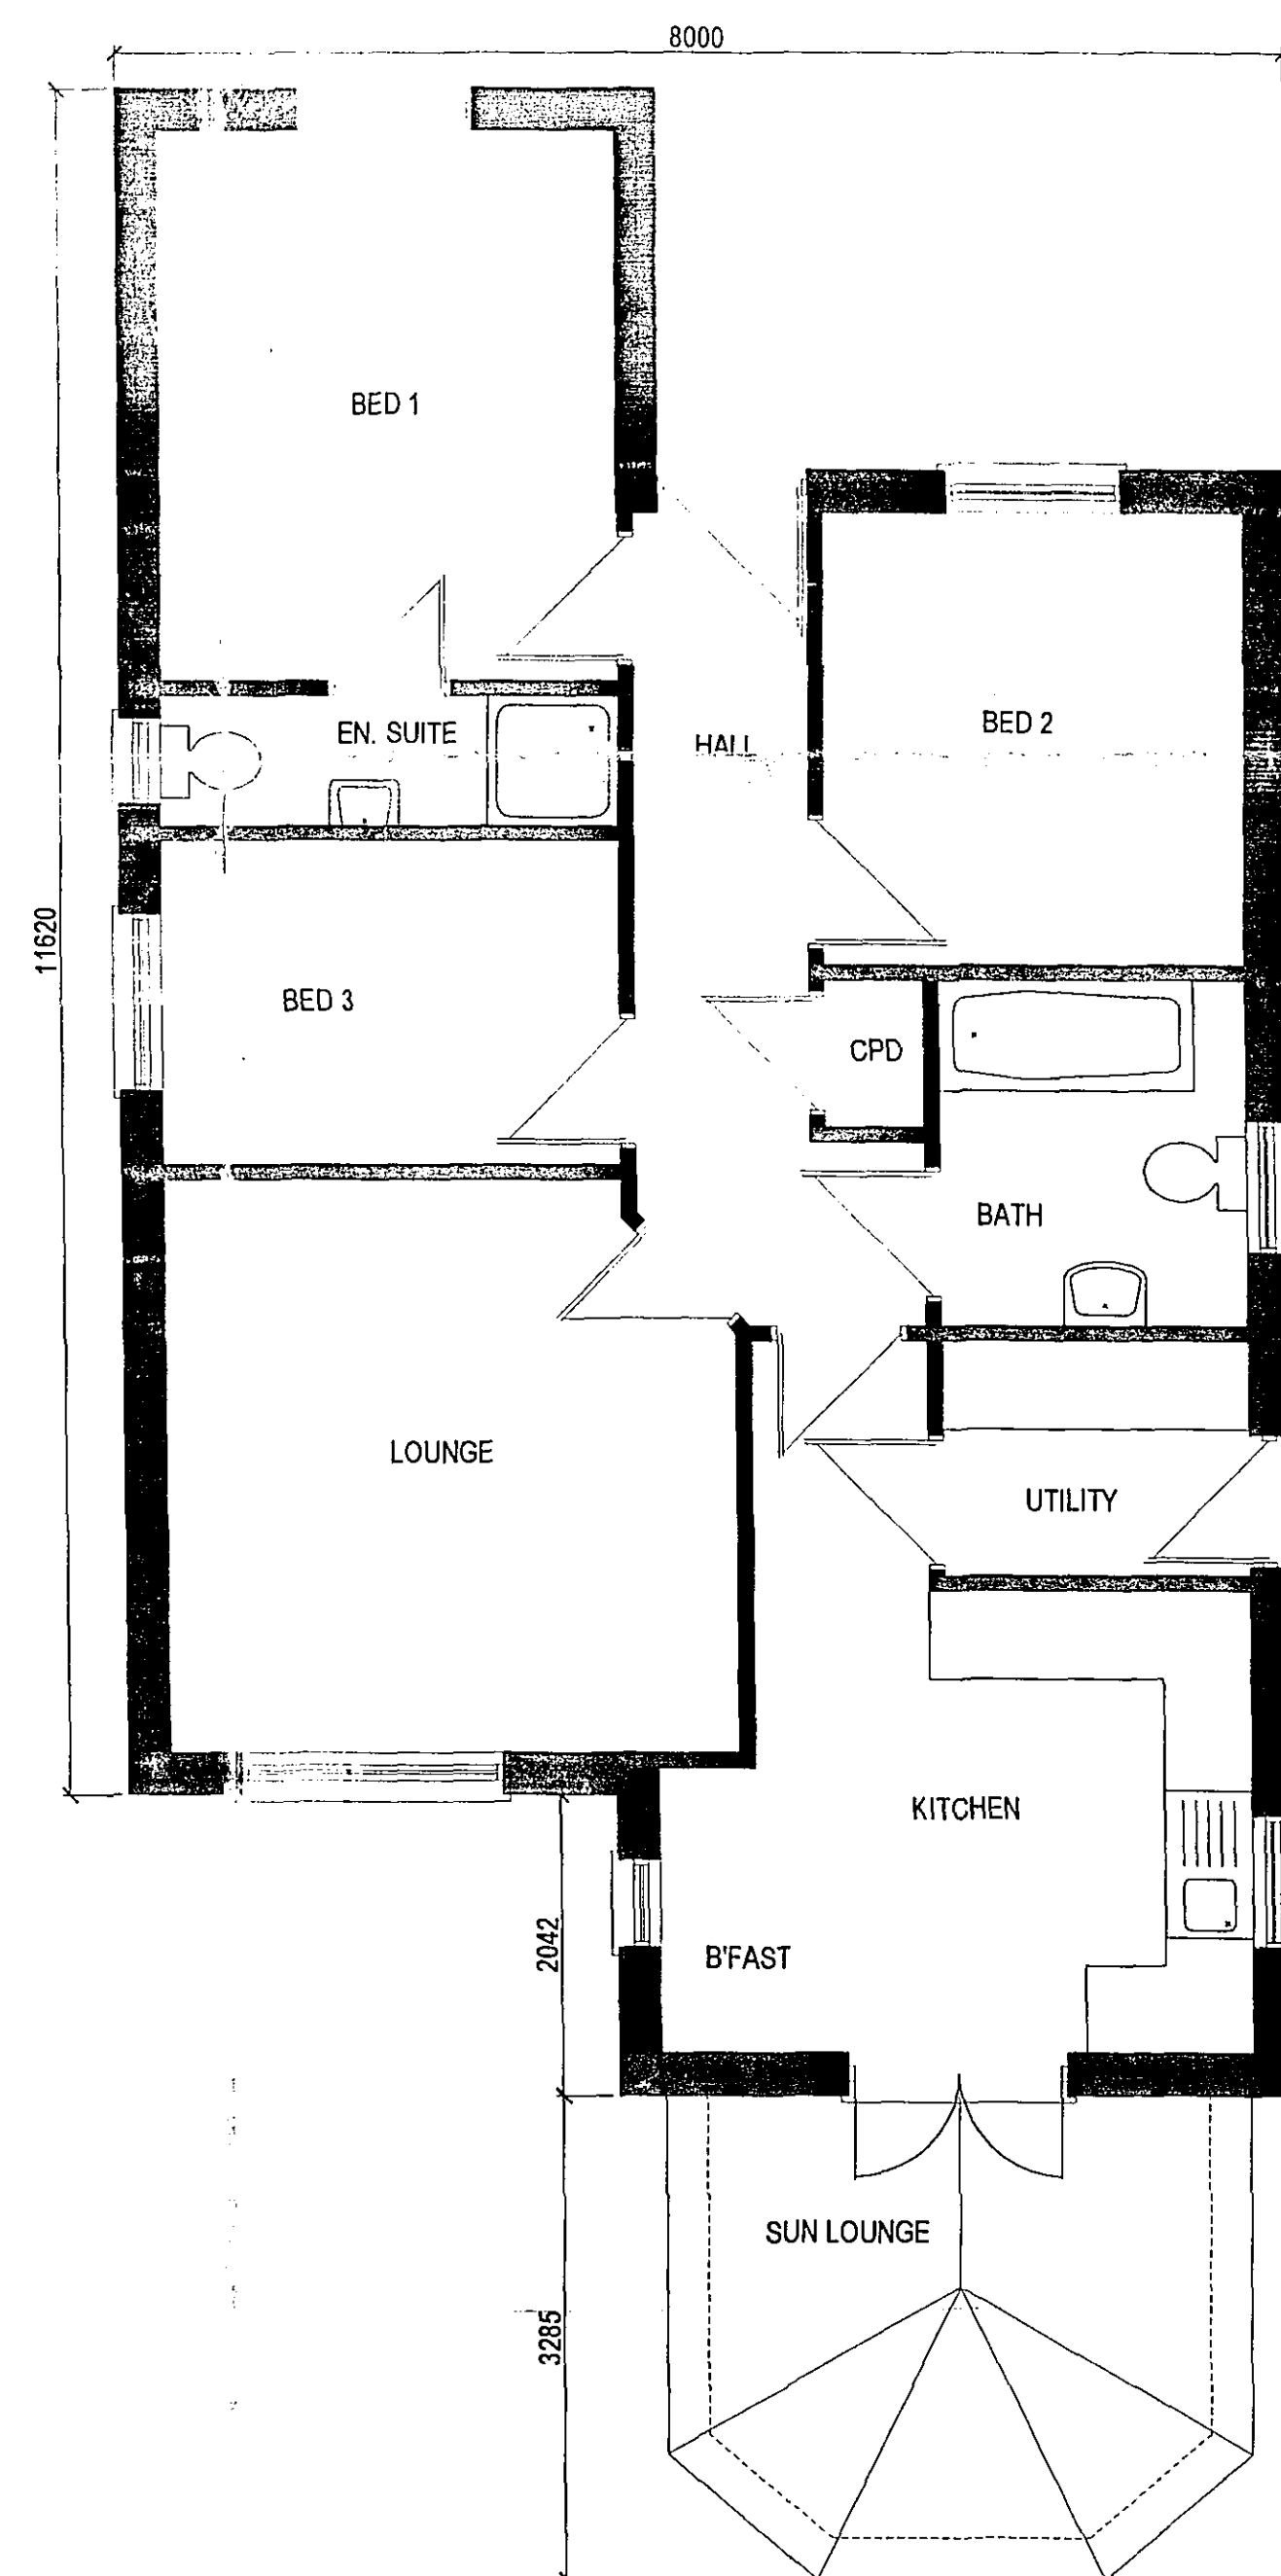

BLOCK PLAN
1:500 approx.

SHDC
Planning & Development
19 JAN 2007
Ref: 009407

**DETERMINED
PLAN**

REV	PROJECT	DATE
11/07	PROPOSED BUNGALOW & DETACHED GARAGE OFF PRINCES STREET HOLBEACH LINCOLNSHIRE PE12 7BB FOR MR C.N.DAWSON	
11/07	PLANNING DRAWING FLOOR LAYOUTS, ELEVATIONS, BLOCK & LOCATION PLANS.	
1:50 / 1/100 / 1:500 / 1:1250	DRG. No: 01/07pl	