


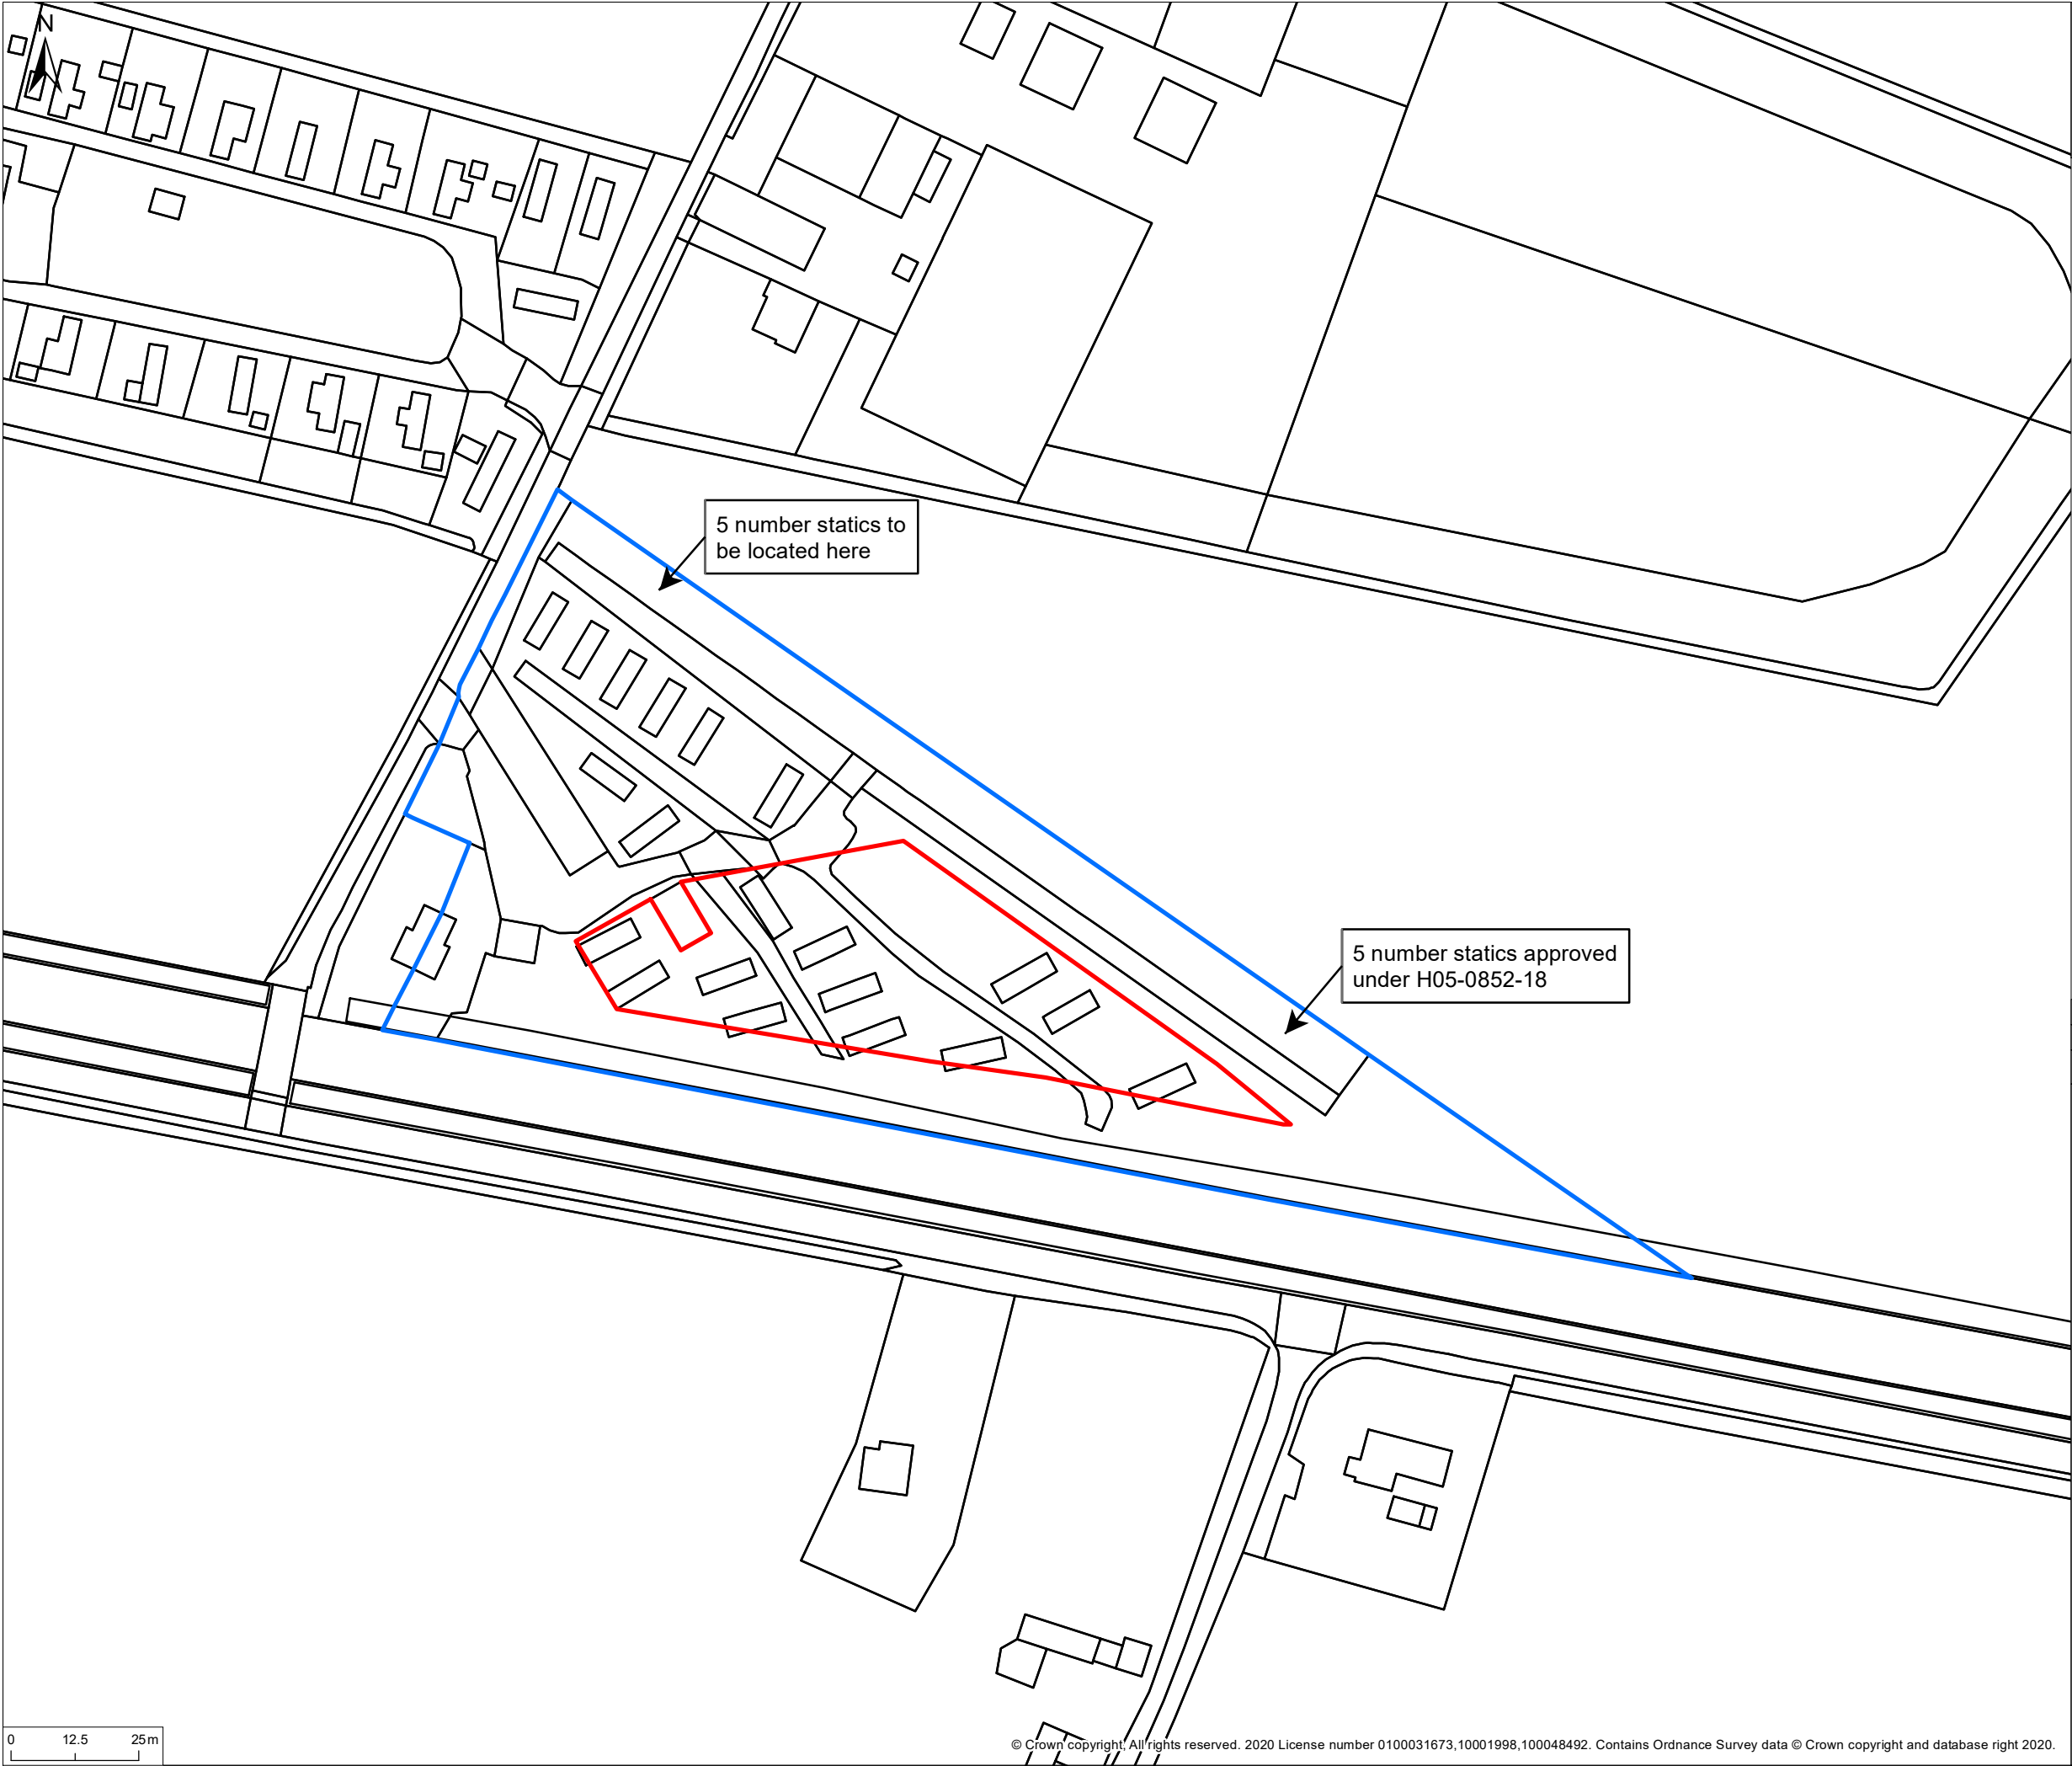

© 2020 RPS Group

Notes

1. This drawing has been prepared in accordance with the scope of RPS's appointment with its client and is subject to the terms and conditions of that appointment. RPS accepts no liability for any use of this document other than by its client and only for the purposes for which it was prepared and provided.

2. If received electronically it is the recipients responsibility to print to correct scale. Only written dimensions should be used.

- Legend**
- Site Boundary
 - Other Land Under Ownership of Applicant

Rev	Description	By	CB	Date



20 Western Avenue, Milton Park, Abingdon, Oxfordshire, OX14 4SH
T: +44(0)1235 821 888 E: rps@rpsgroup.com

Client **MR J Gaskin**

Project **Heron Cottage**

Title **Site Location Plan**

Status	Drawn By	PM/Checked By
DRAFT	BG	RB
Project Number	Scale @ A3	Date Created
PPS1470	1:1,250	JAN 2020
Figure Number	Rev	
1470-0003-01	-	

rpsgroup.com