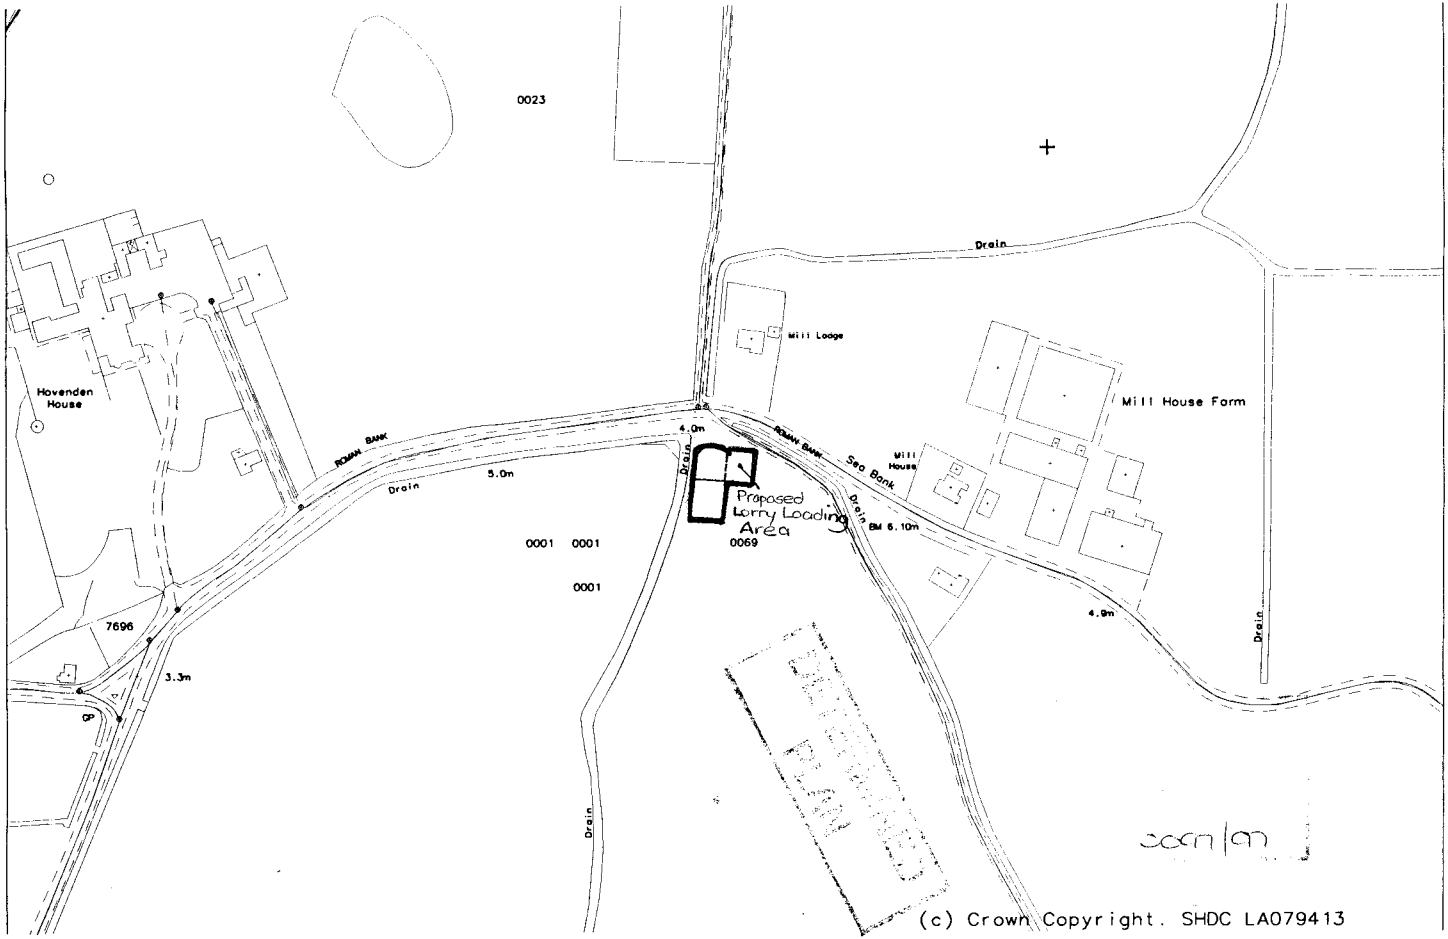
0023
Drain
Mill Lodge
Mill House Farm
Hovenden House
ROMAN BANK
4.0m
ROMAN BANK
Sea Bank
Mill House
Drain
5.0m
Drain
Proposed Lorry Loading Area
Drain
BM 6.10m
0001
0001
0069
0001
4.9m
Drain
7696
3.3m
GP
Drain
DETERMINED PLAN
(c) Crown Copyright. SHDC LA079413

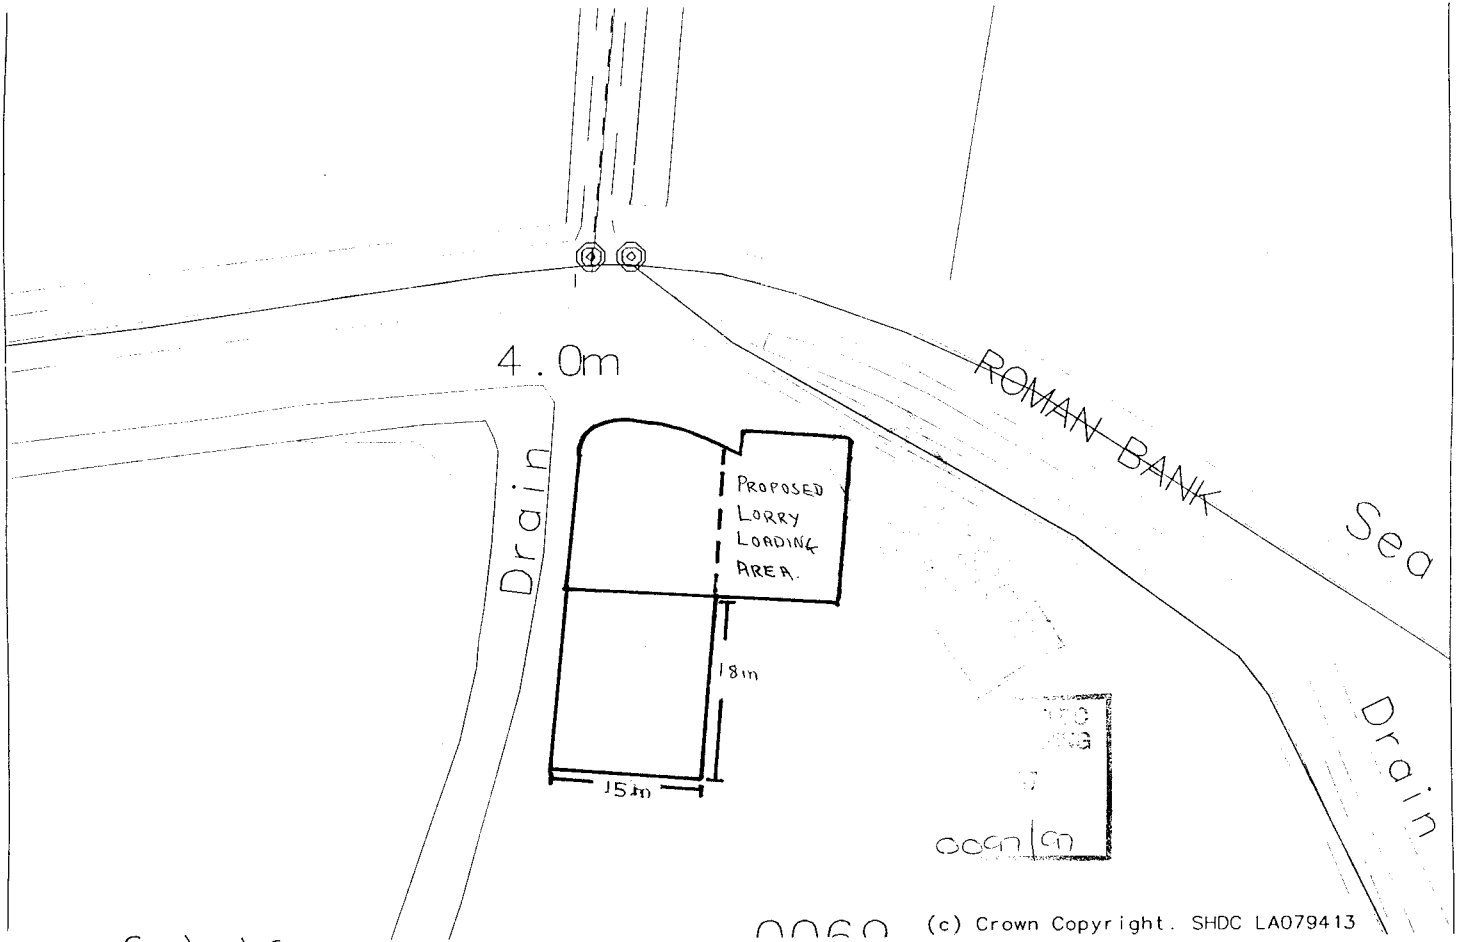
4.0m
ROMAN BANK
Sea
Drain
Drain
PROPOSED
LORRY
LOADING
AREA.
18m
15m
Scale 1:500
(c) Crown Copyright. SHDC LA079413