

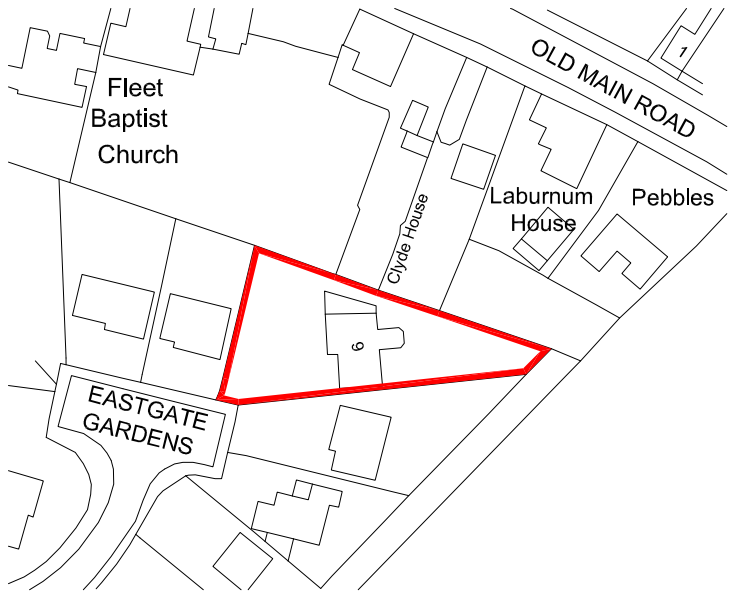


Location Plan (1:1250)

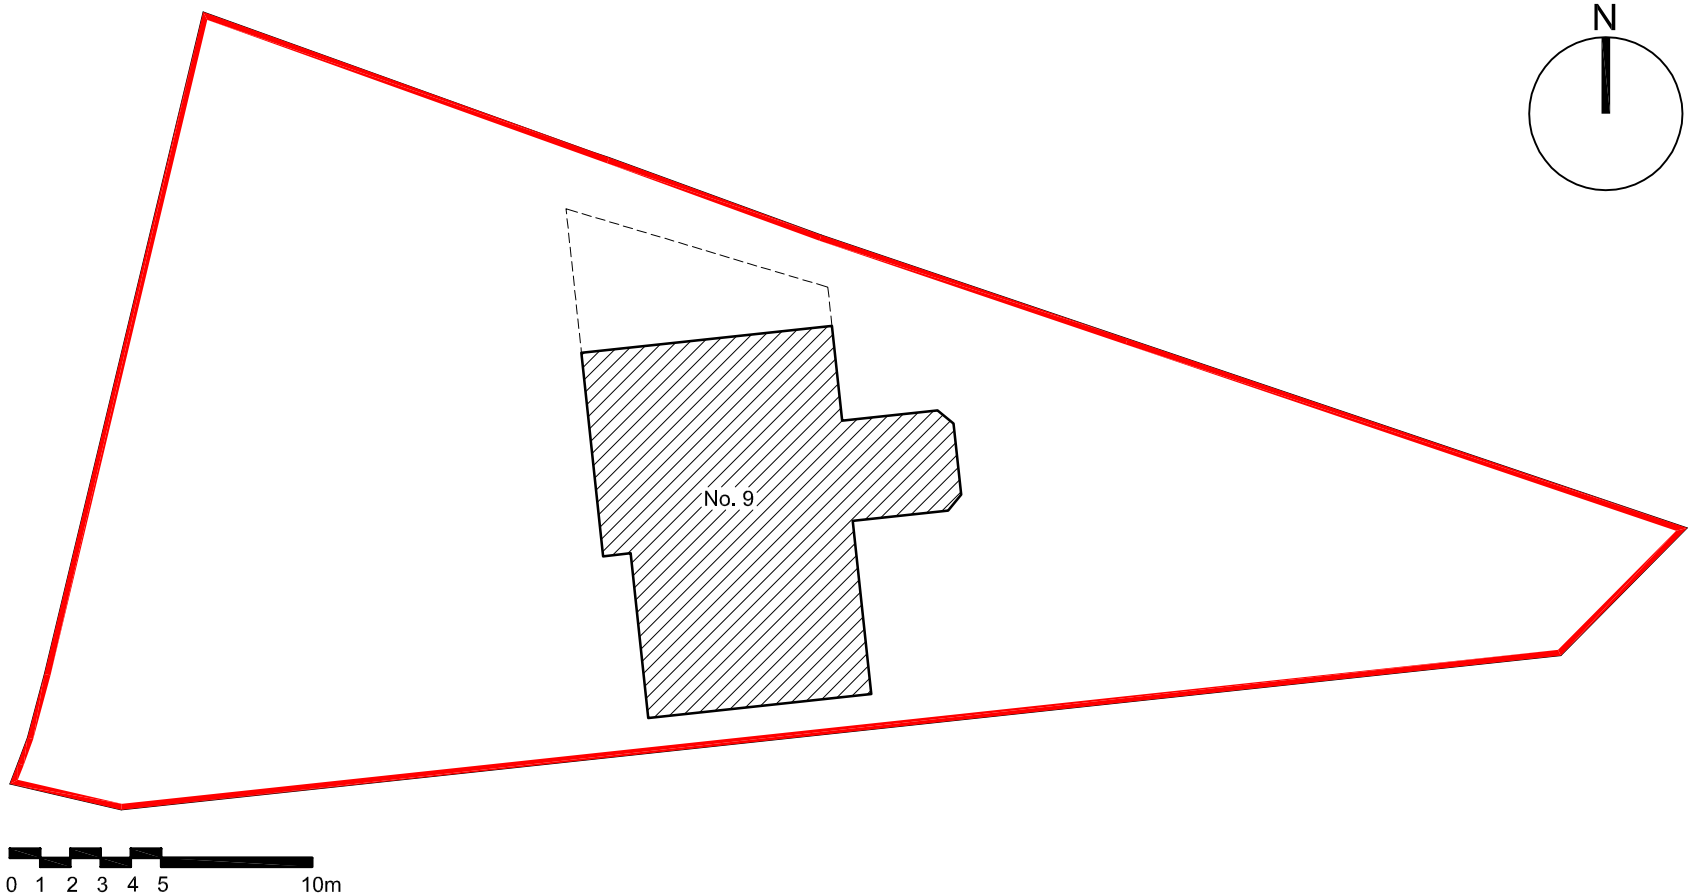

Existing Block Plan (1:250)

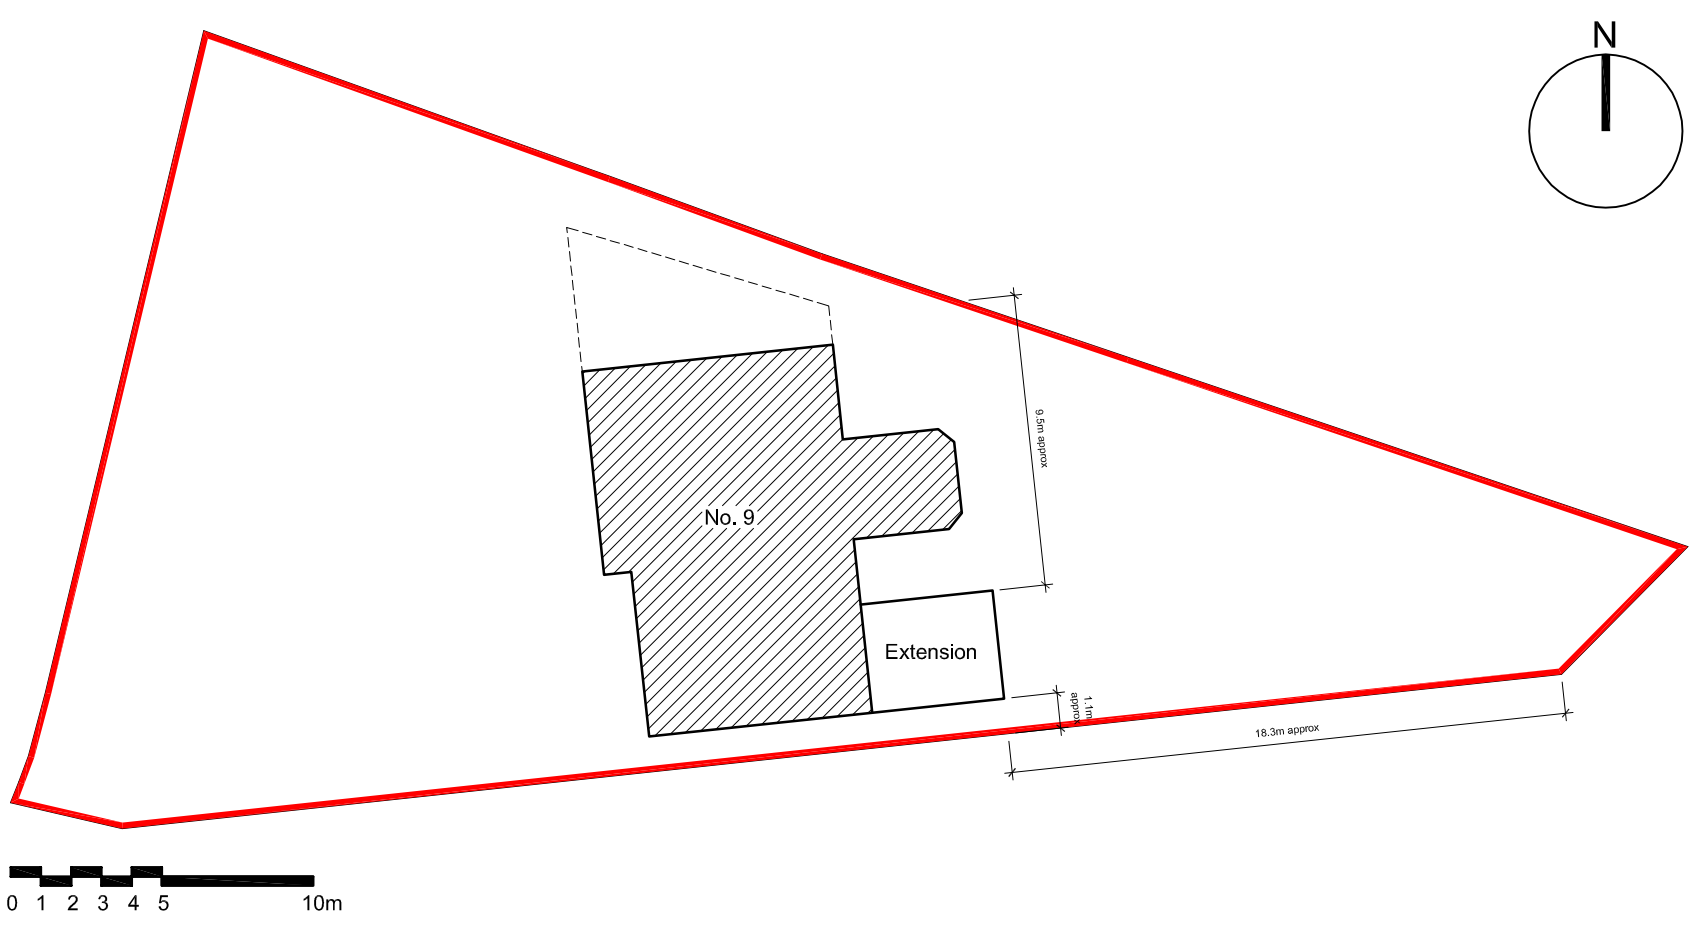

Proposed Block Plan (1:250)

All dimensions to be verified on site by Main Contractor before the start of any shop drawings or work whatsoever either on their own behalf or that of sub-contractors.

Report any discrepancies to the Contract Administrator at once.

This drawing is to be read with all relevant Architect's and Engineer's drawings and other relevant information.

Andrew M Wright Ltd. Registered In England & Wales No. 9399024.
Registered office: 22 Church Street, Holbeach, Spalding, Lincs. PE12 7LL

LEGEND: DO NOT SCALE

Revision:	Date:	Description:	Drw:	Chk:
P1	06.02.23	Planning Issue	AMW	AMW
-	-	-	-	-
D1	03.02.23	Draft Issue	AMW	AMW

ANDREW M WRIGHT LTD
CHARTERED ARCHITECT

26 Joys Bank, Holbeach St Johns, Spalding, Lincs, PE12 8SD
Telephone: 01406 540573 Mobile: 07940 914778

Project:
9 Eastgate Gardens
Fleet Hargate
Spalding
Lincolnshire

Drawing Title:
Location Plan & Block Plans

Client:
Mr P Busby

Drawn:	Checked:	Date:	Scale:	Paper Size:
AMW	AMW	06.02.23	As shown	A3

Job No.:	Dwg No.:	Stage:	Revision:
012304	PD01	Planning	P1