
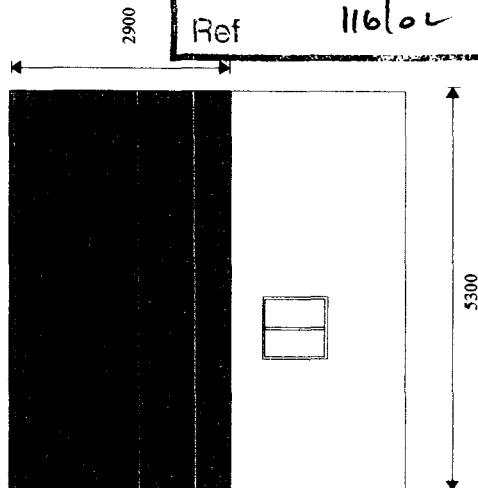
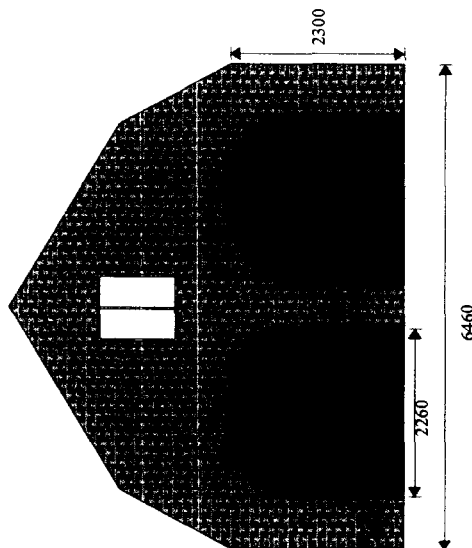


Elevation of Proposed Garage 6460 x 5300

scale 1 - 100

Front Elevation

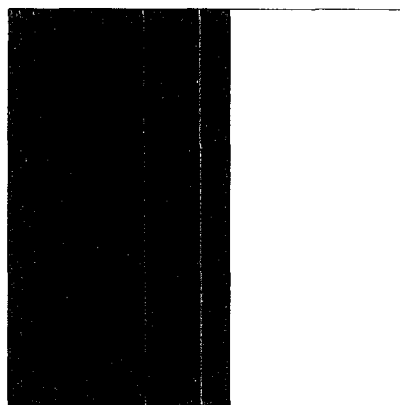


SHDC
Planning & Development
SEP 2002
Ref 116/02

Mr M Yorke
Willow Cottage
Maisdyke Lane
Fleet
Lincs Pe12 8NH

Ali


REAR ELEVATION

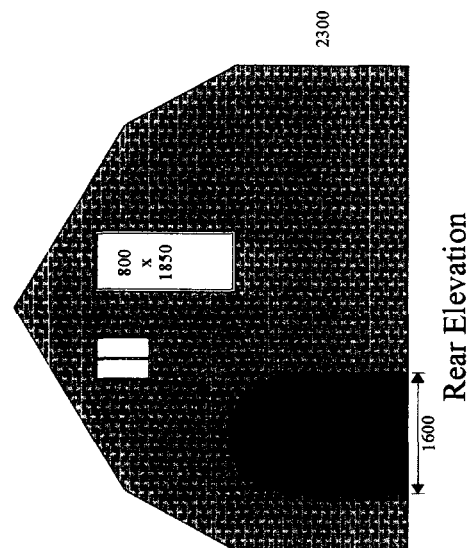

Rear Elevation

Amended Drawing showing
changes to roof trusses

SHDC
Planning & Development
01/02/2002
Ref 0116/02

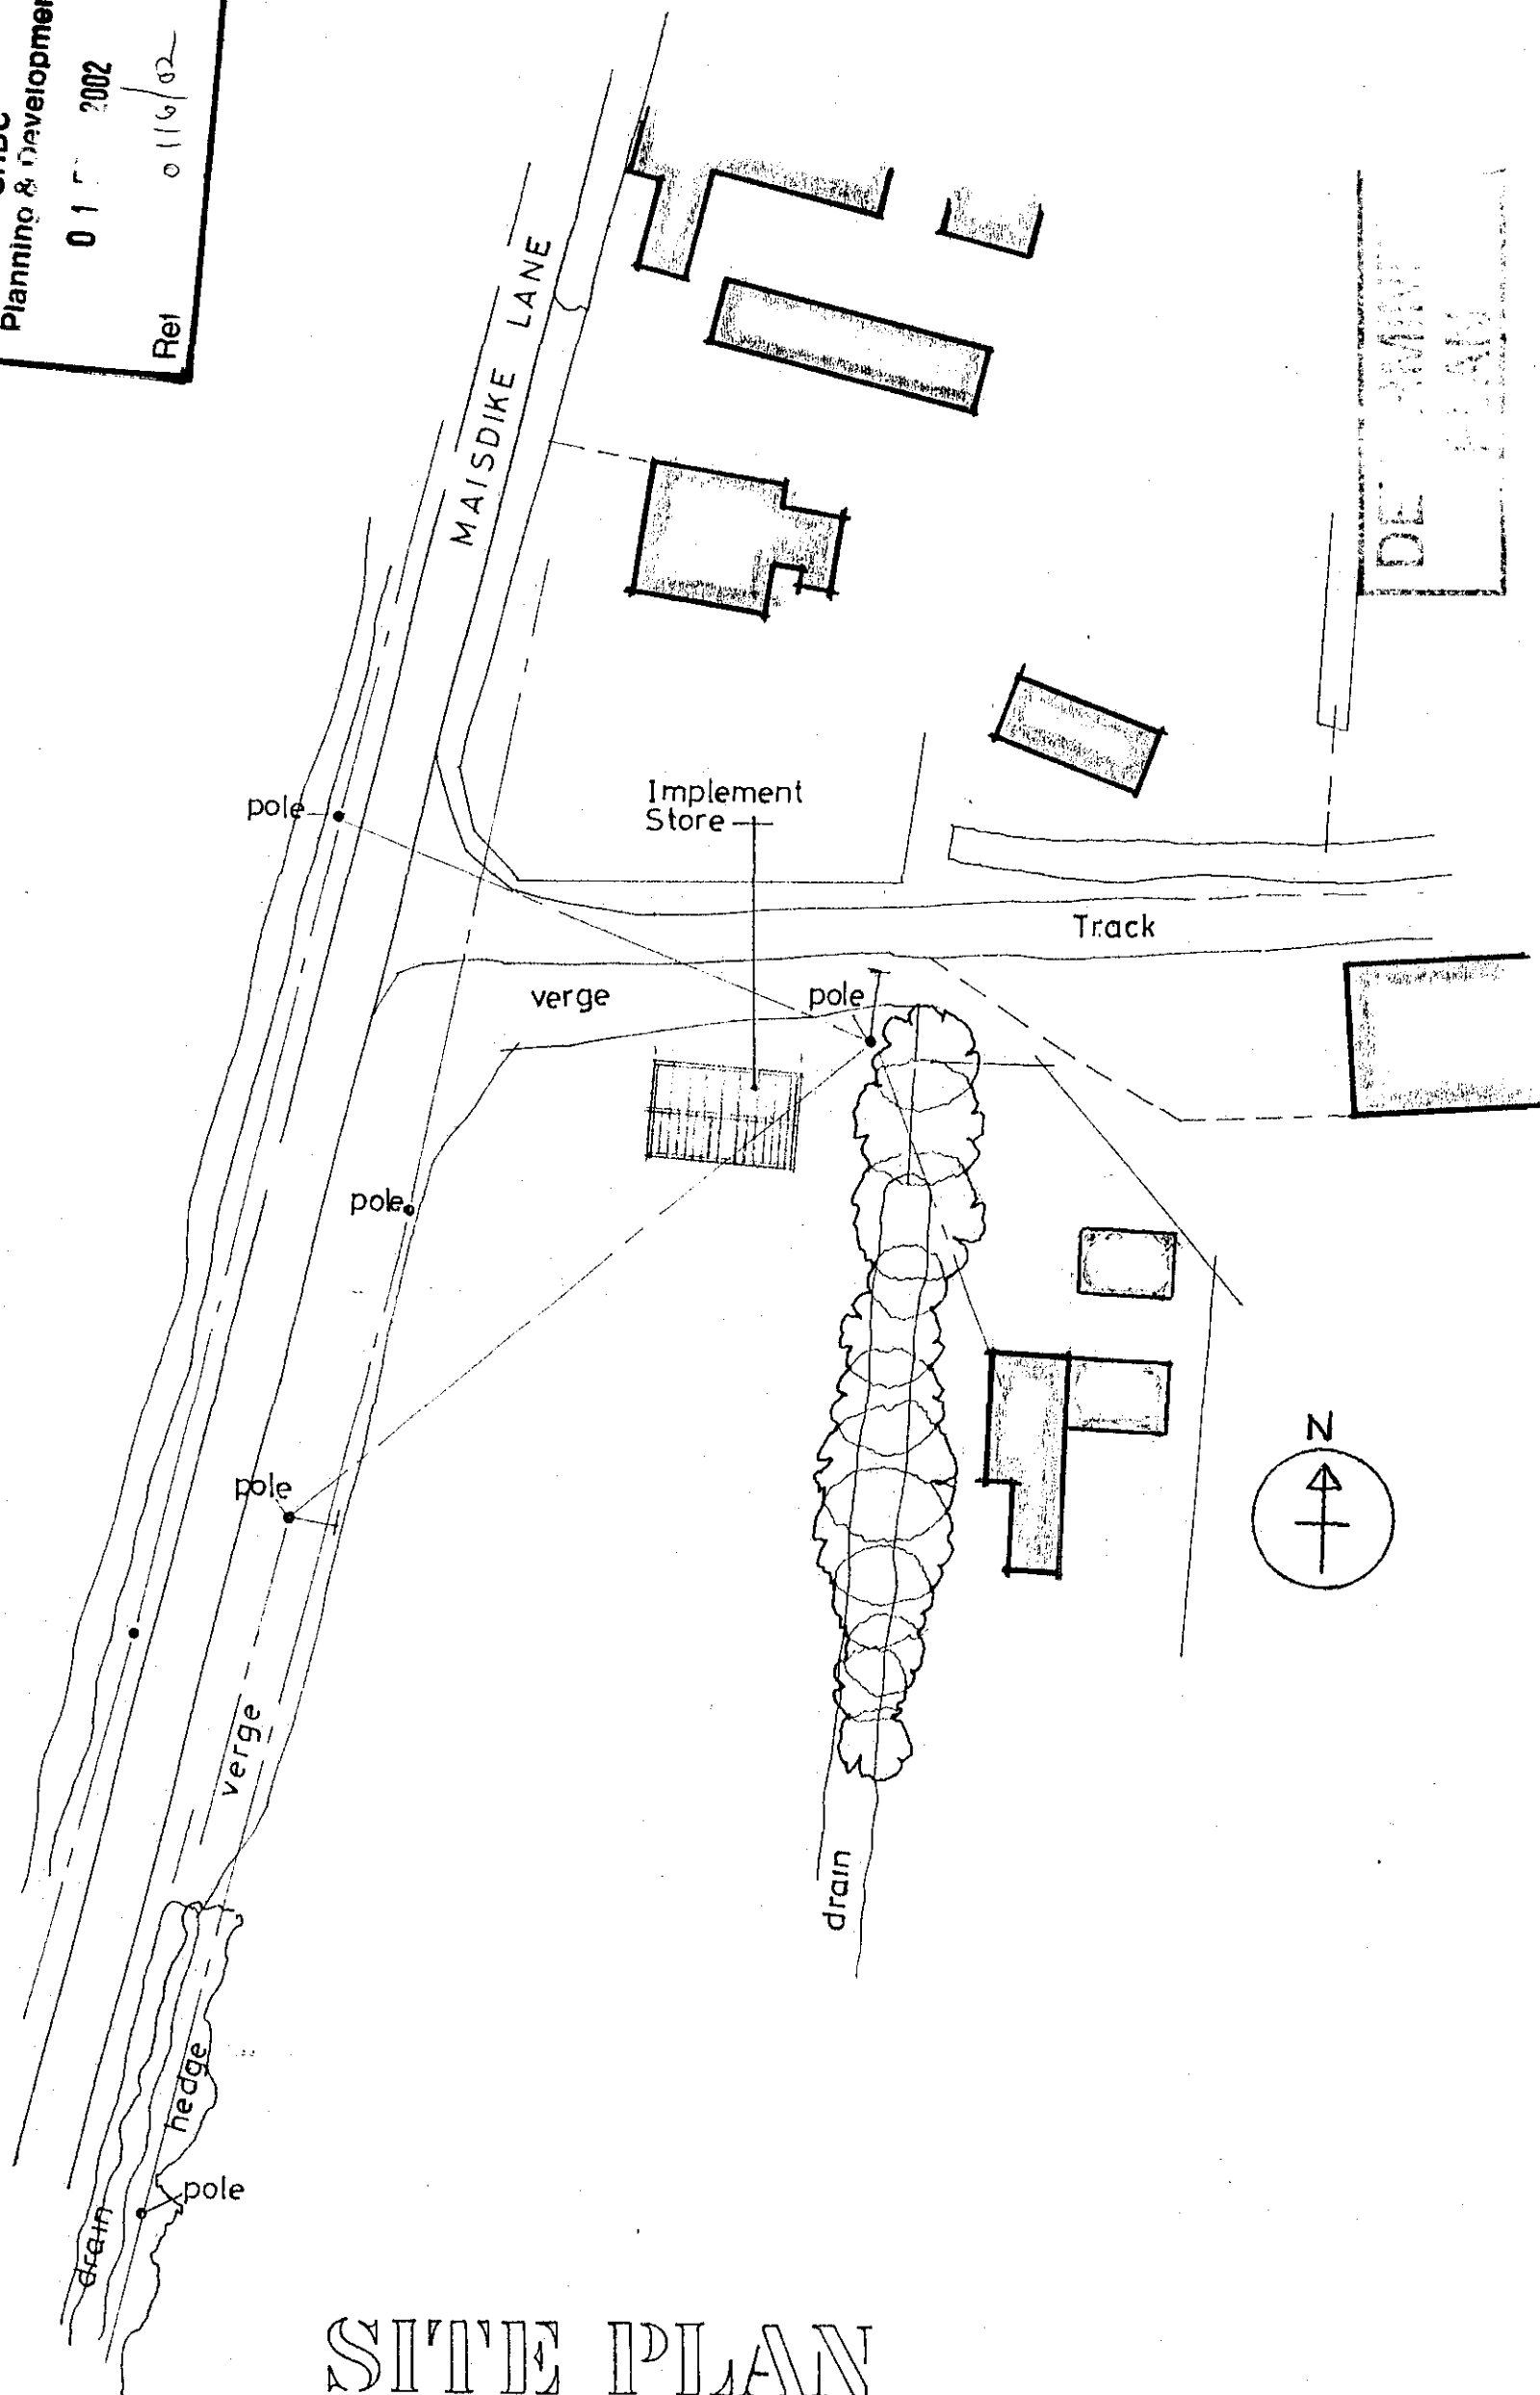

SITE PLAN

1 : 500


01 FEB 2002

Ref

0116/02


Proposed 1st Floor Plan View

scale 1 - 50

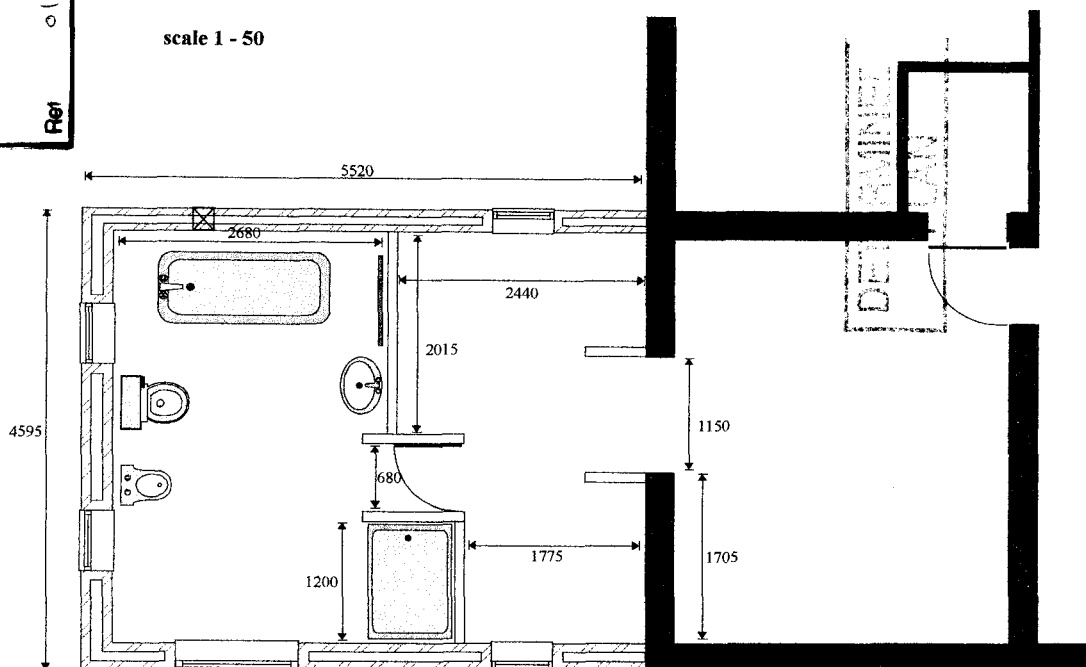


Proposed Ground Floor Plan View

scale 1 - 50

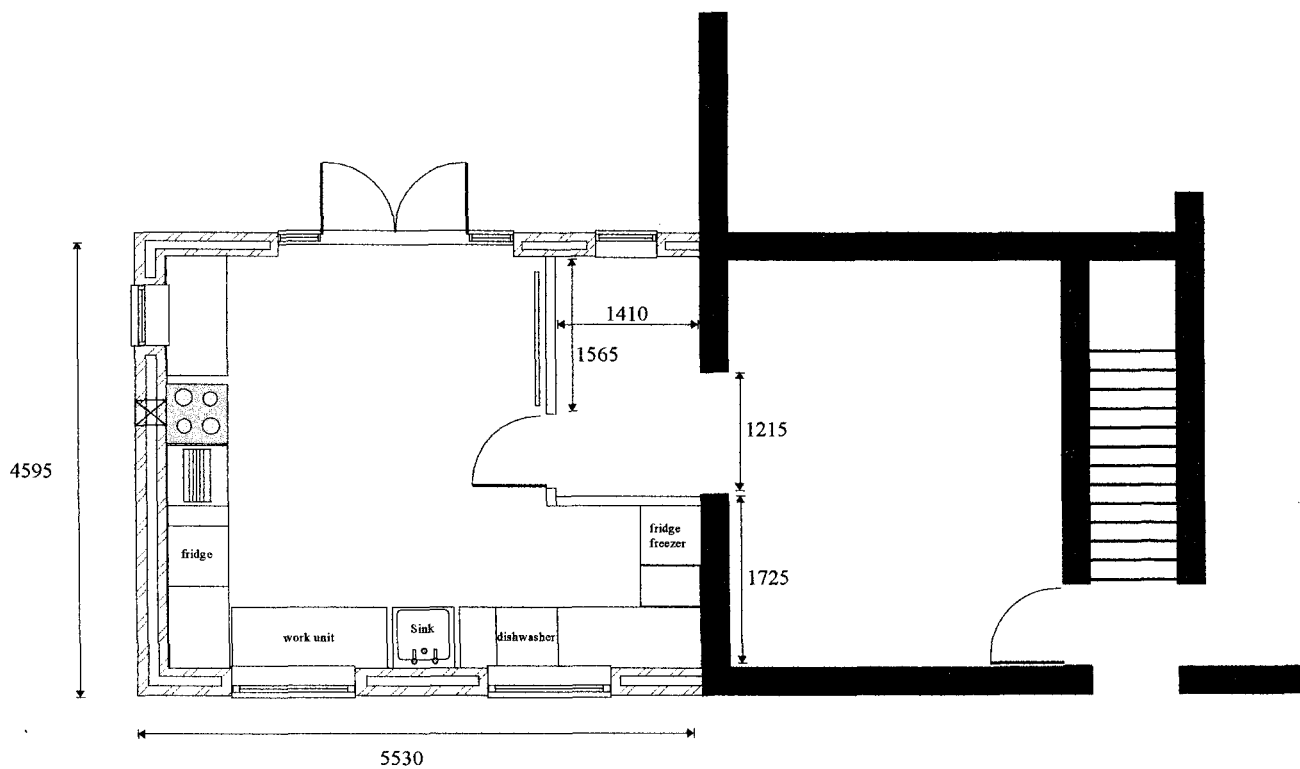


Existing Side Elevation

Scale 1 - 100

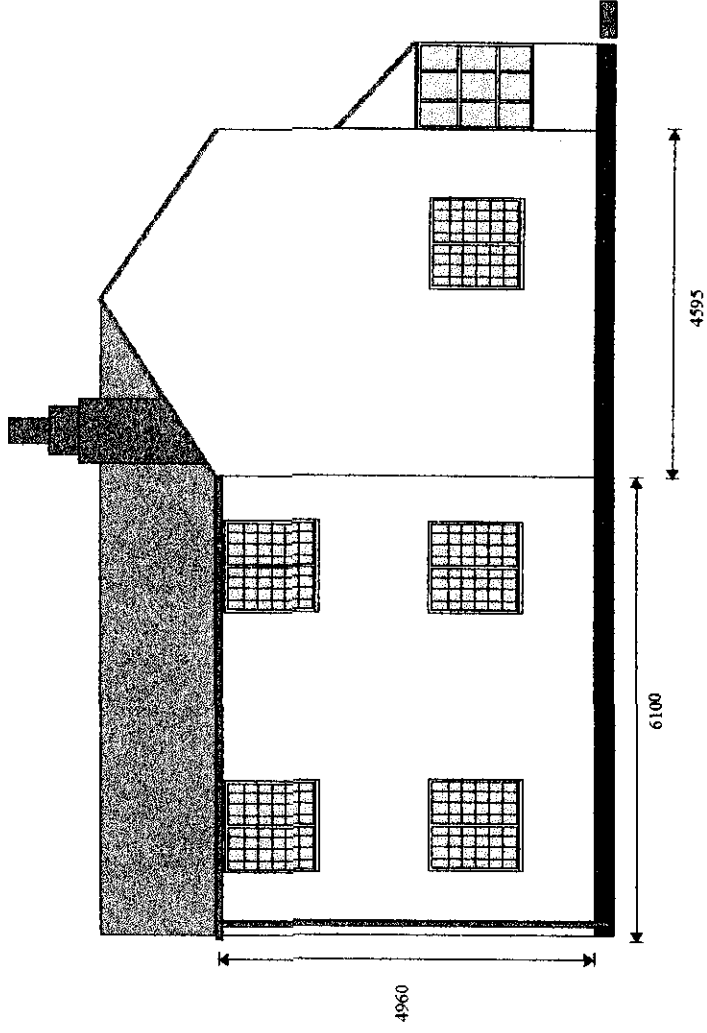

Existing Rear Elevation


Scale 1 - 100

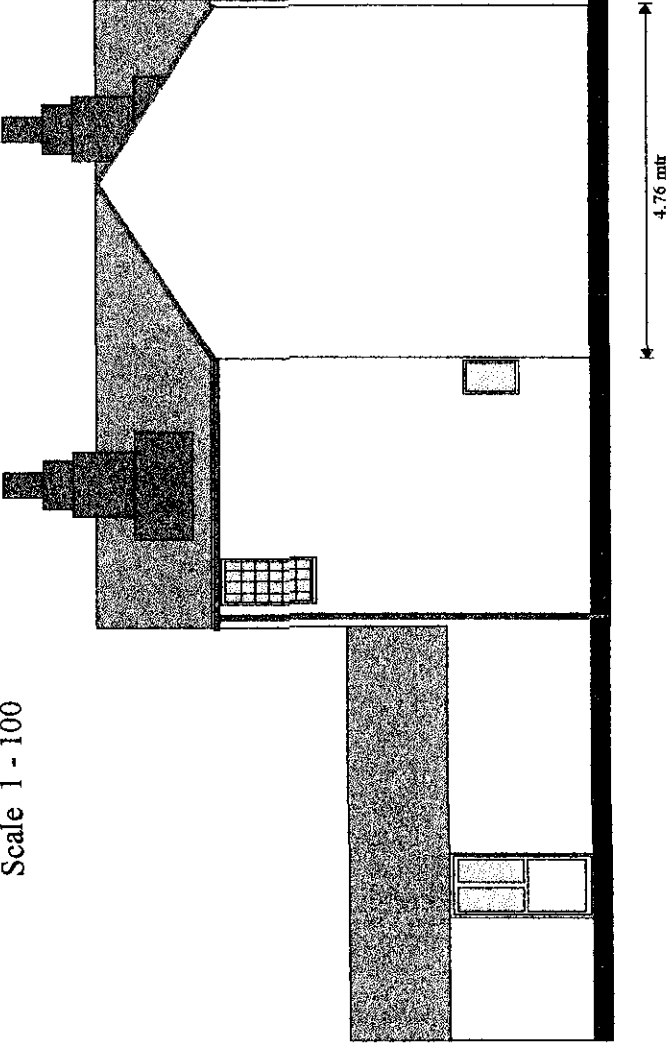

SHDC
Planning & Development
01 FEB 2002
Ref: 0116/02


Proposed Side Elevation

Scale 1 - 100

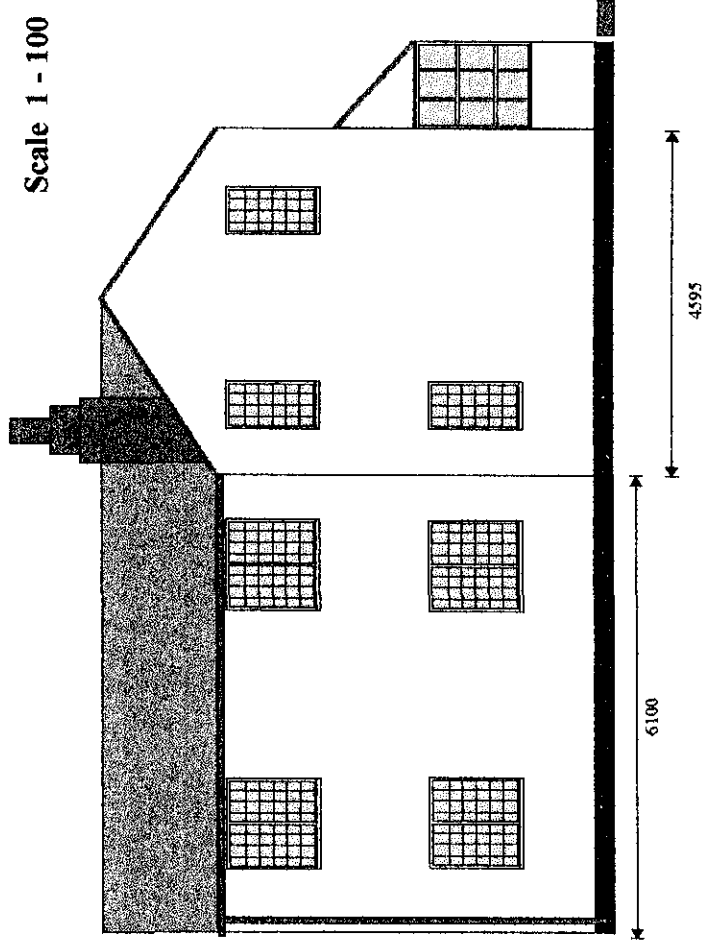


Proposed Rear Elevation

Scale 1 - 100

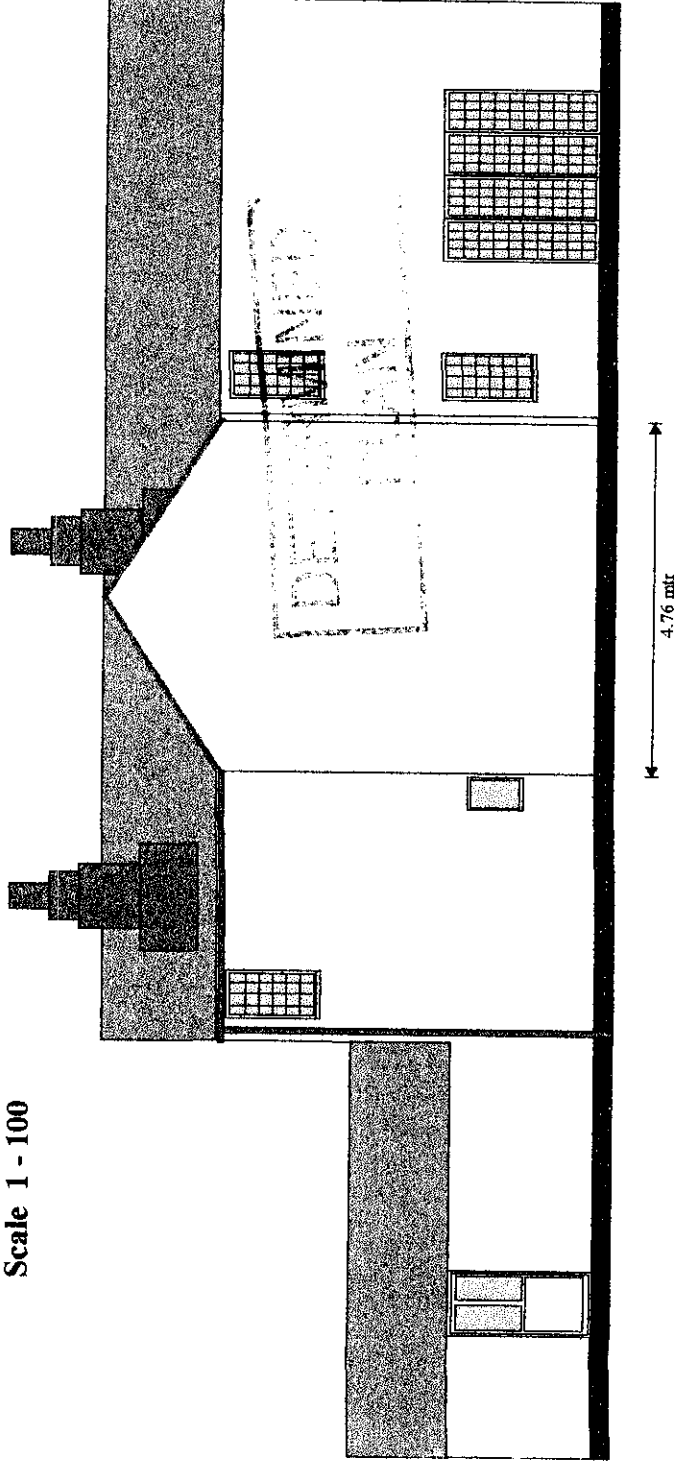




Existing Front Elevation

Scale 1 - 100

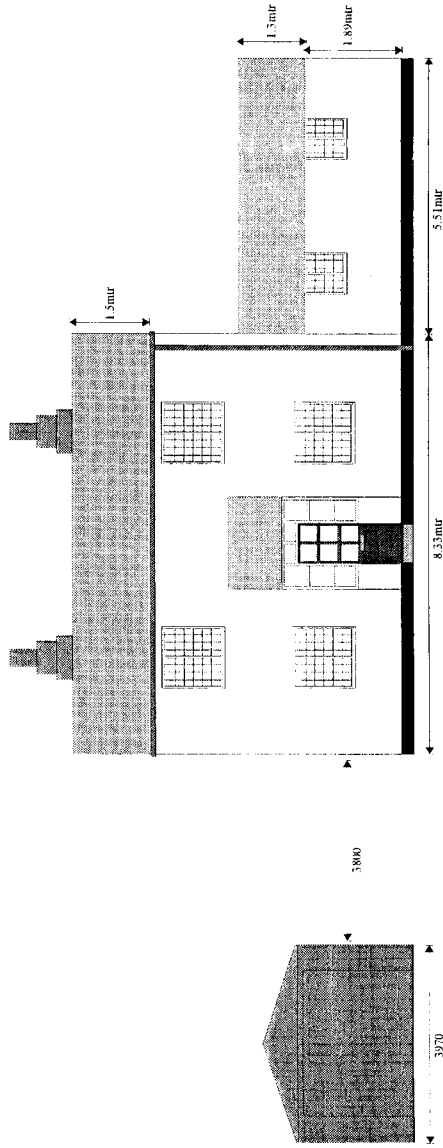

Elevation of Existing Garage

scale 1 - 100

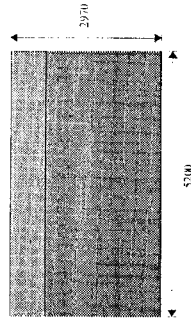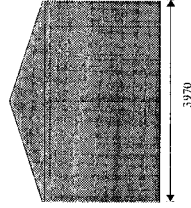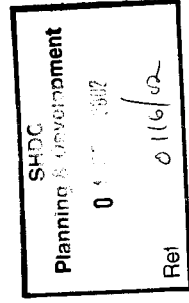



Proposed Front Elevation

Scale 1 - 100


Elevation of Proposed Garage

scale 1 - 100

Front Elevation

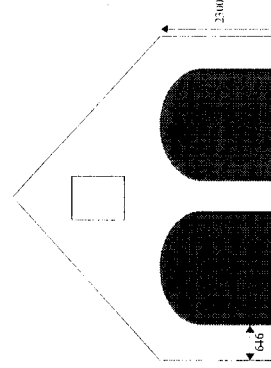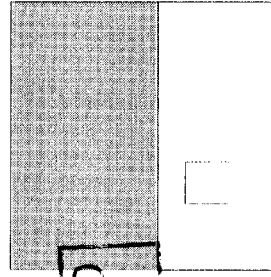

DETERMINED
PLAN

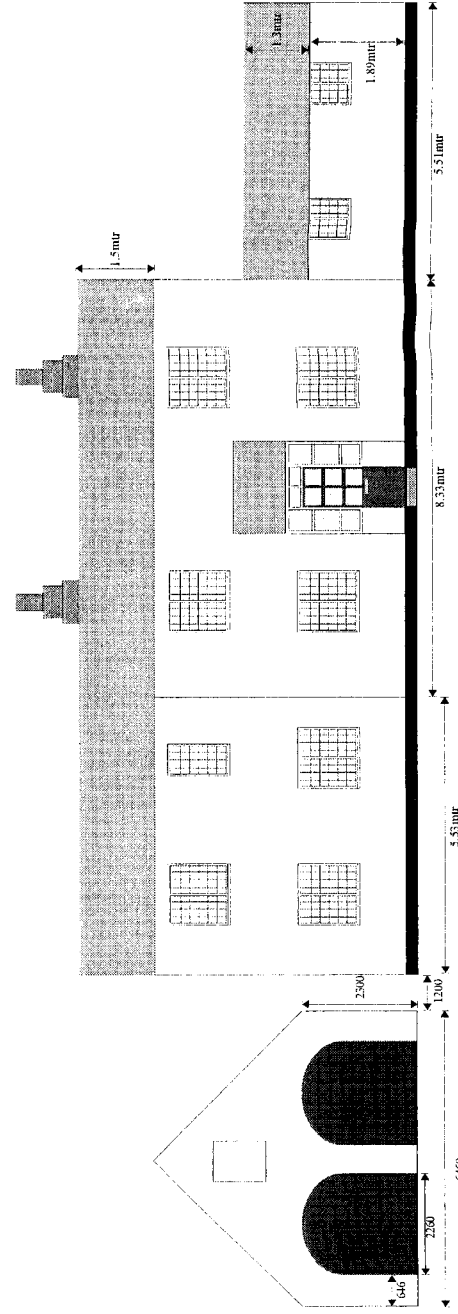

Rear Elevation

6460