
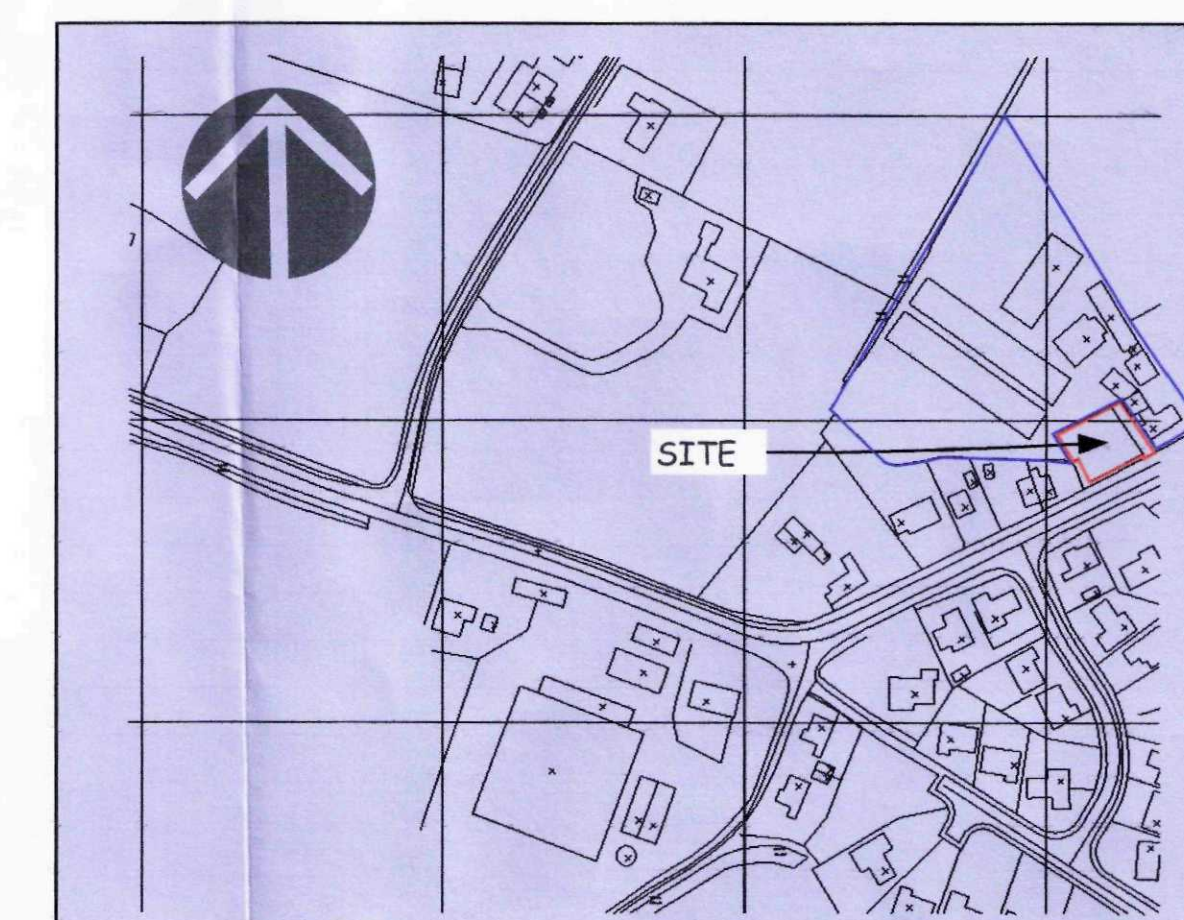
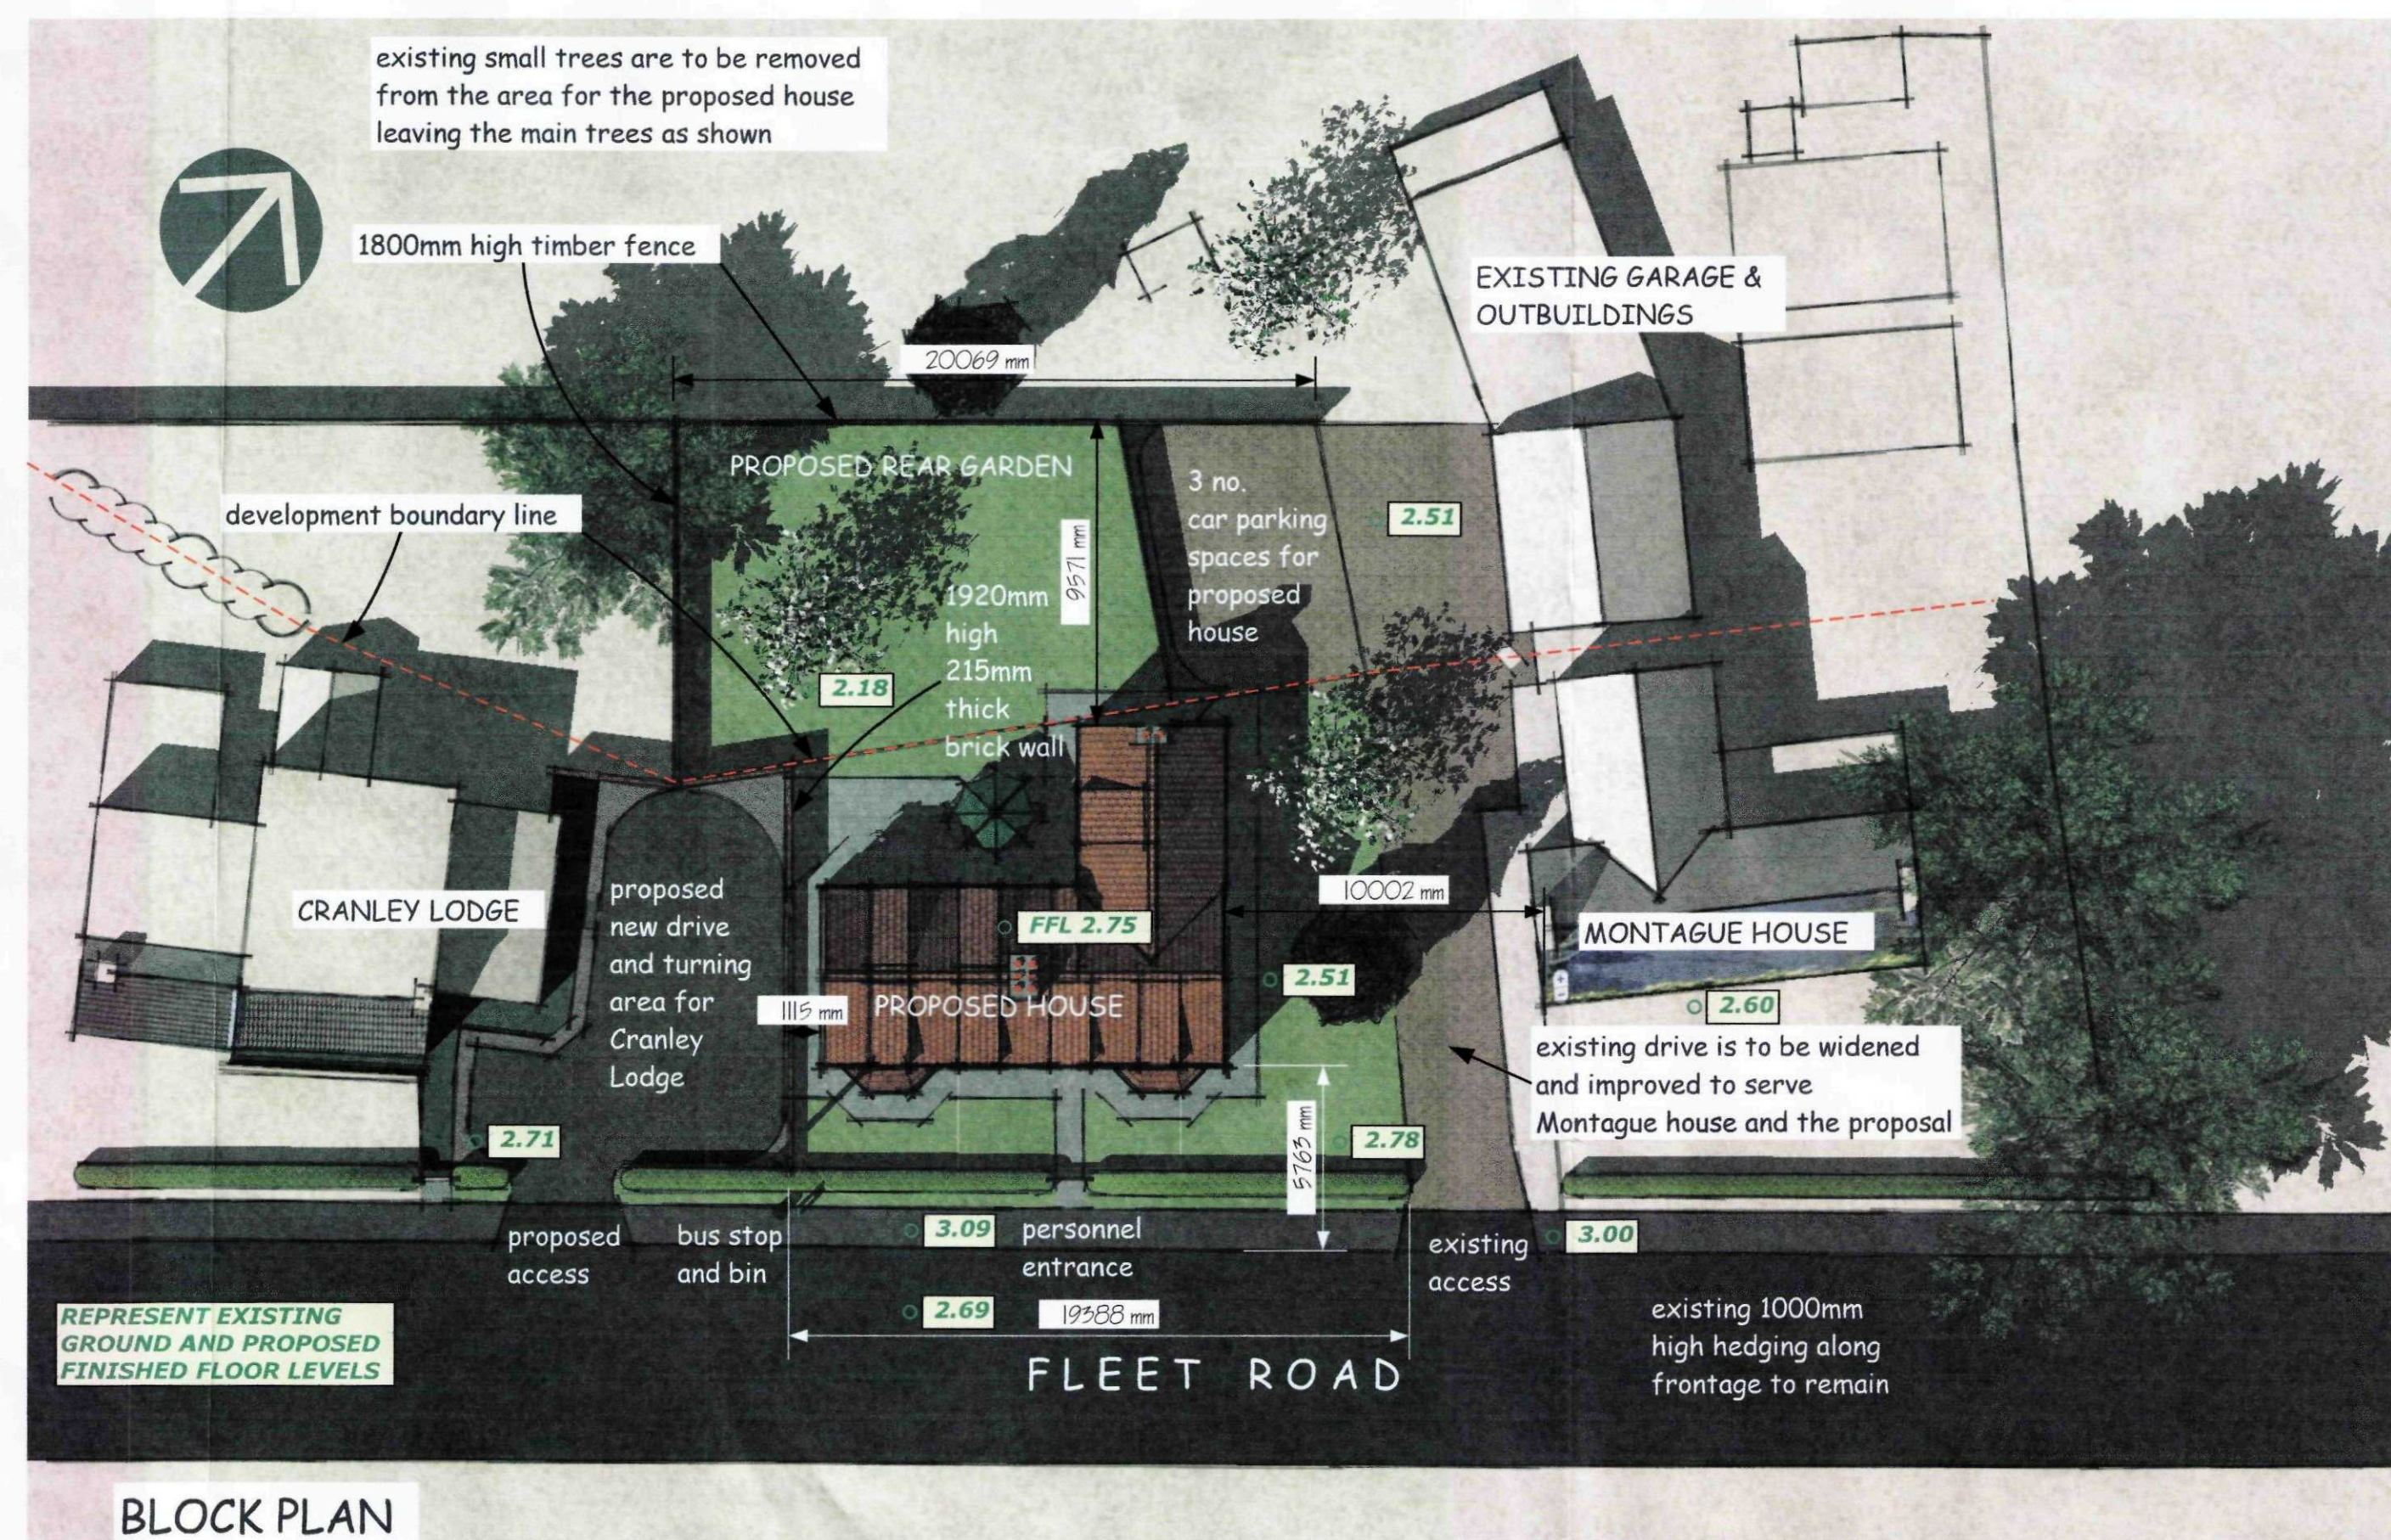
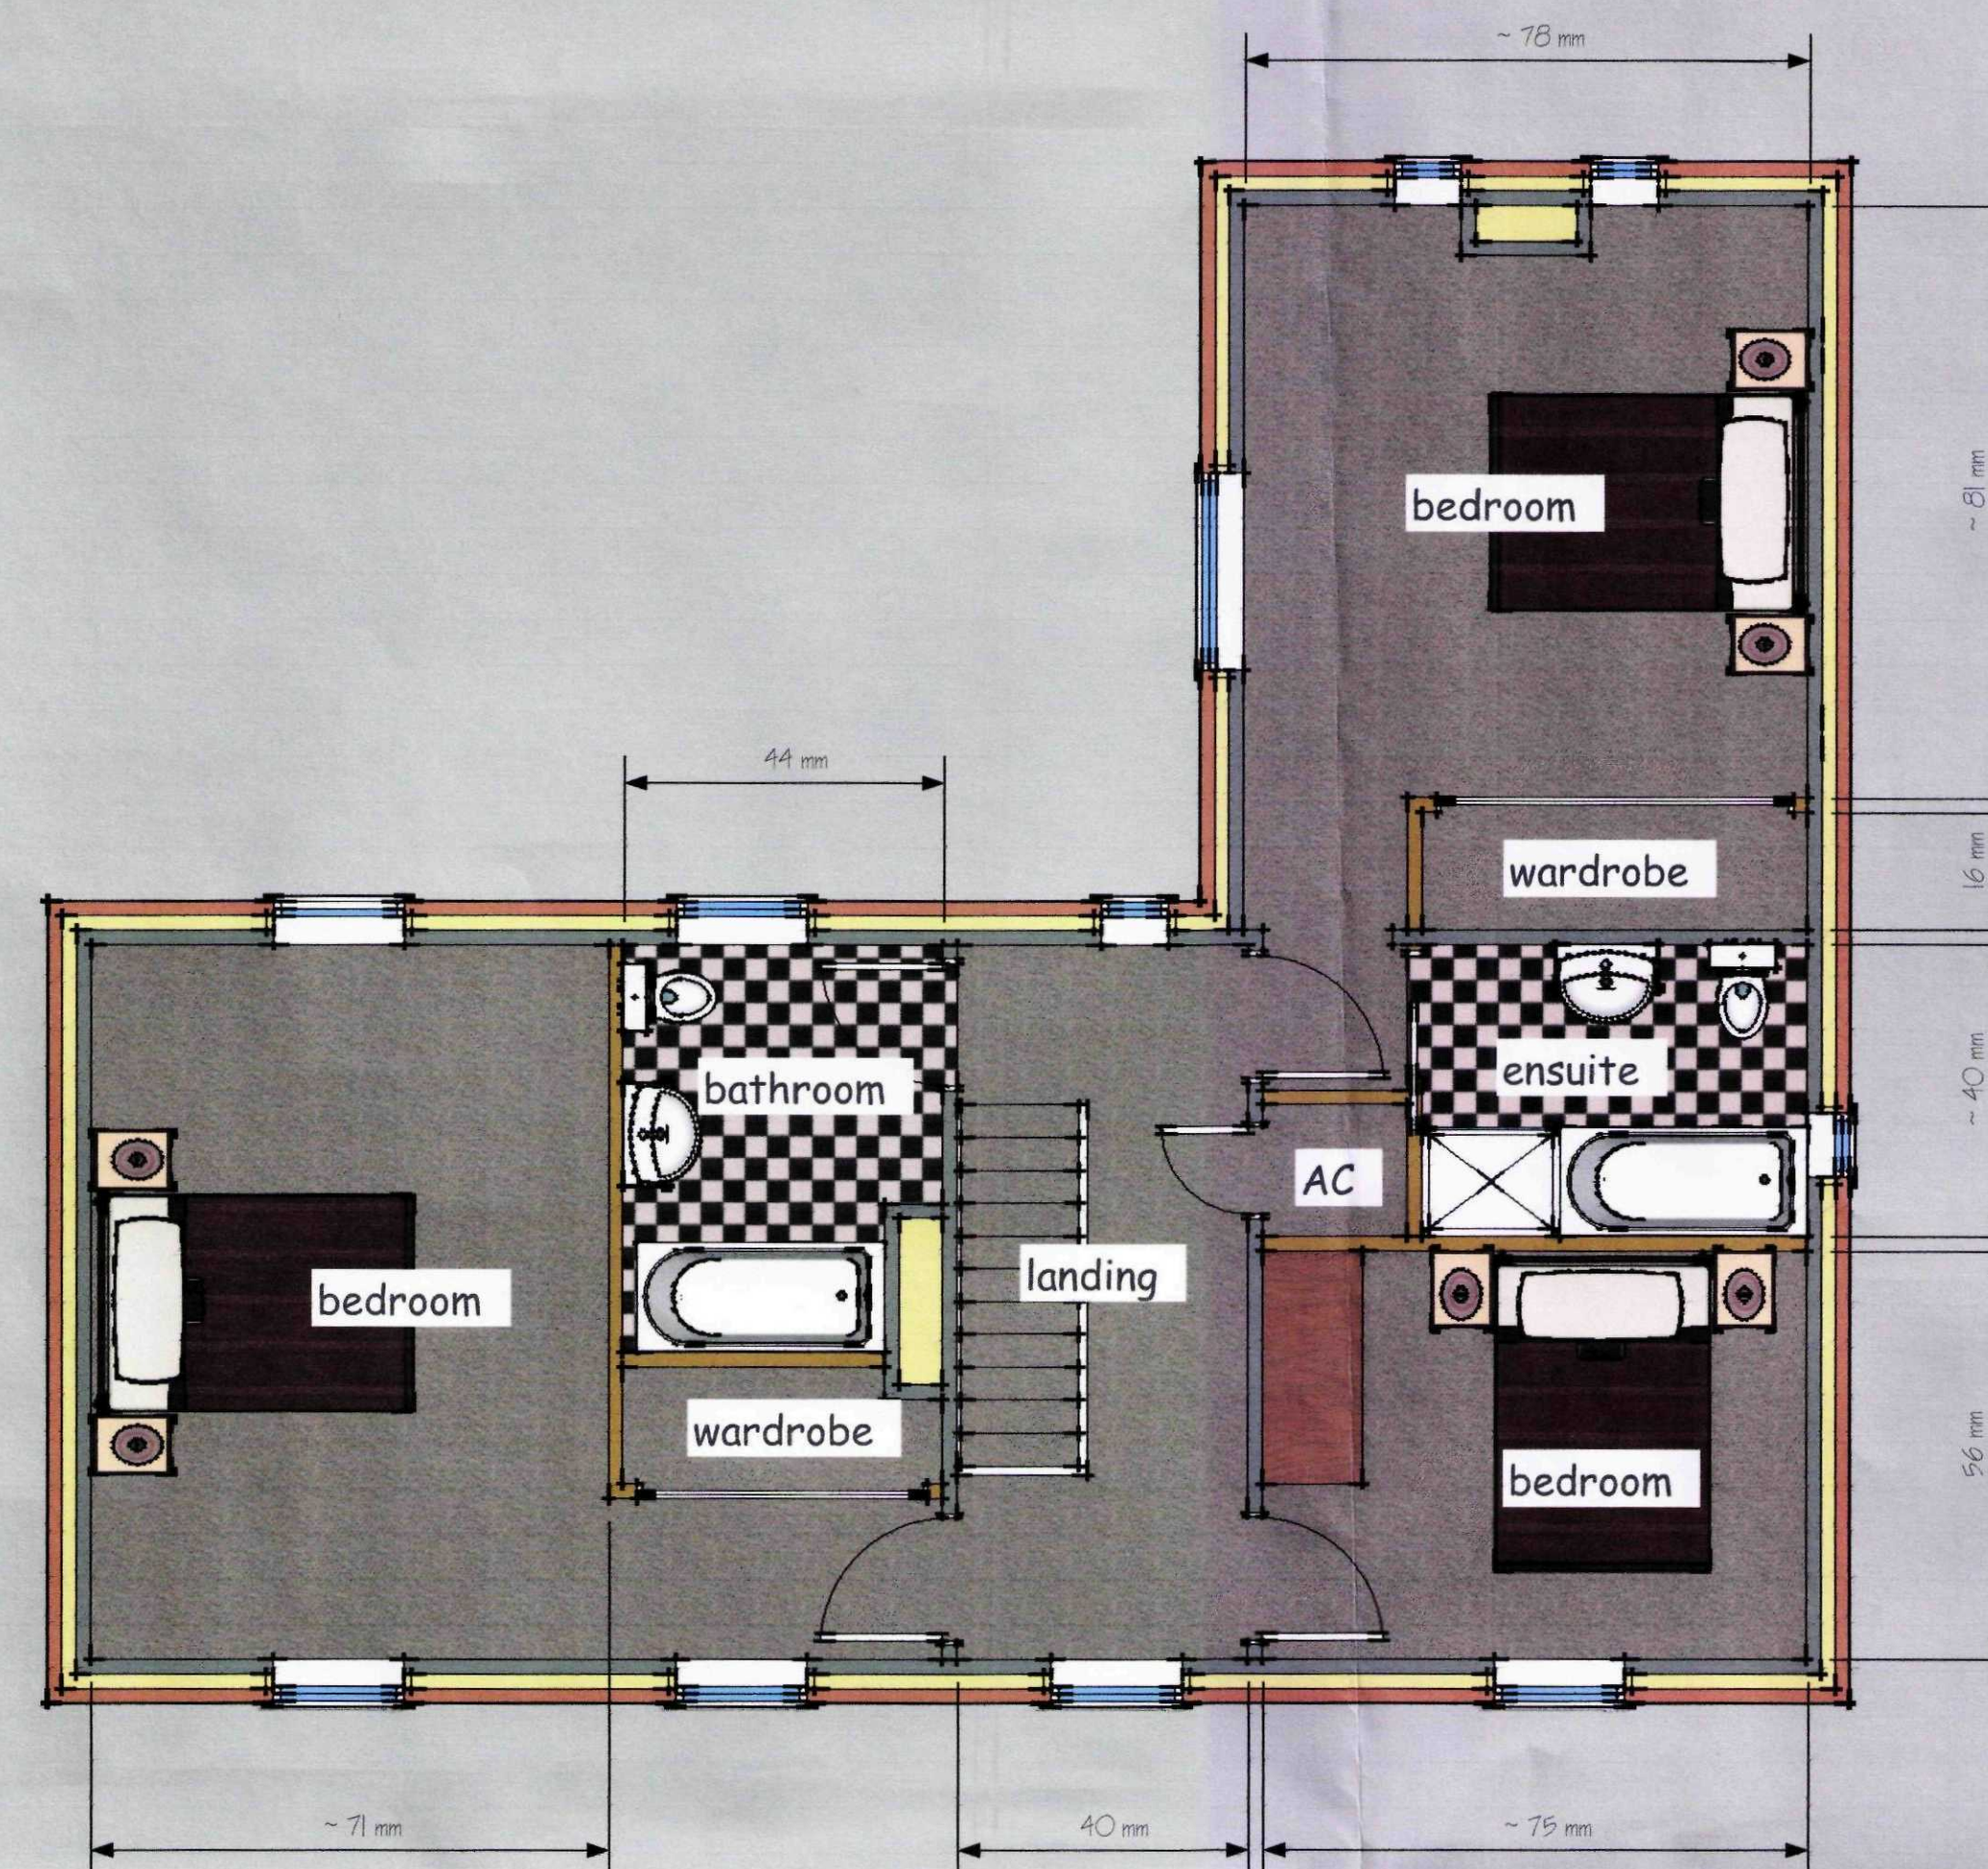


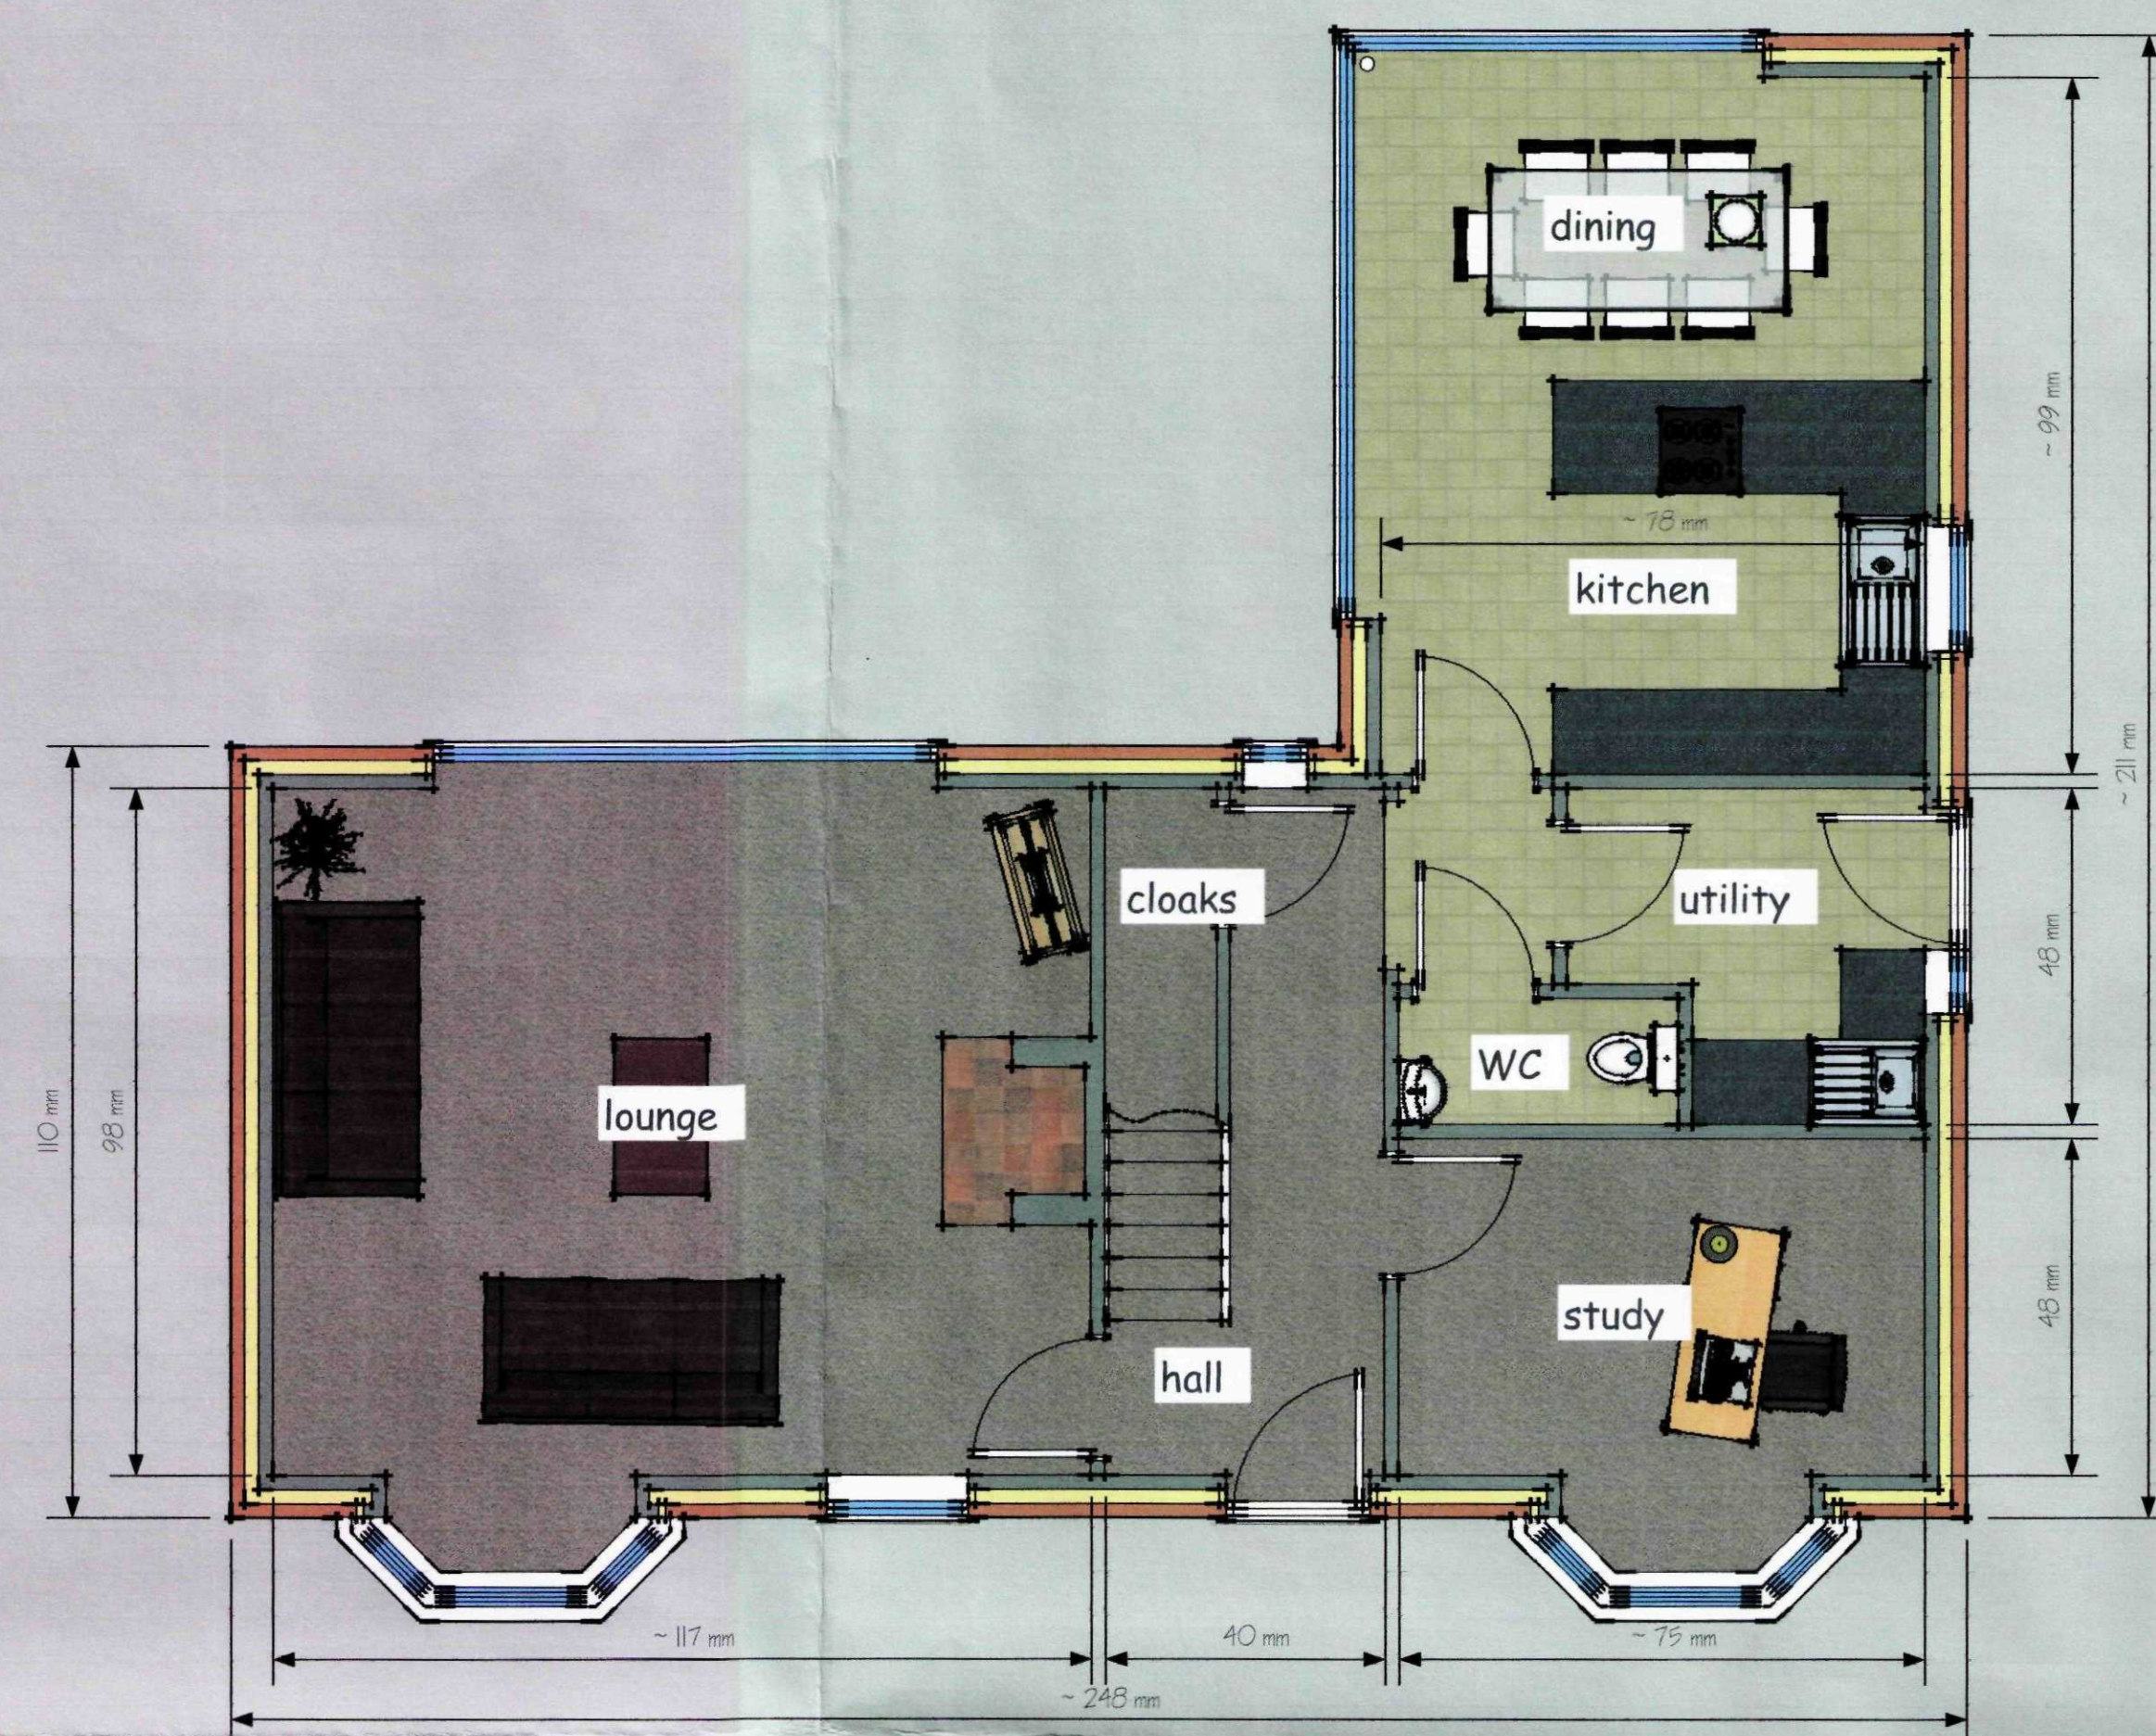

SHCE
Planning & Development
13 FEB 2012
Ref: 0122-12

DO NOT SCALE FROM THIS DRAWING

This drawing is copyright and may not be altered, traced, photographed or used for any other purpose other than that for which it is issued. The General Contractor is to check all dimensions on site and report any discrepancies to this office. All details shown on this drawing including foundations are based upon typical site conditions relative to the area. No responsibility can be accepted for abnormal conditions which may be discovered during construction unless reported to this office so that a design change or other corrective action to the drawing is taken. The drawing is intended to establish specific site conditions before foundation work is undertaken. The drawing is limited in the amount of information contained and does not purport to contain a full specification of the works. It is solely for the purpose of obtaining Planning / Building Regulation approval. The drawing must not be used for any other purpose without the written consent of the Council. The drawing is the property of, and any representative thereof, it is the client or their appointed agents responsibility to control its use, ownership, reproduction, distribution, alteration, modification, copying, storage, transmission, workmanship, substitution of materials, adherence to specification, variations to contract etc. All materials to be new unless otherwise stated and all components and materials etc. to be fitted tested and installed etc in strict accordance with manufacturers instruction and relevant code of practice. Materials to be of the same or equivalent quality to those specified. The drawing is not to be used as a code equivalent. The Employer / Client should ensure that the selected contractor is conversant with and adopts all measures necessary to achieve compliance with Health and Safety legislation for building sites and work places. The Employer / Client is advised that should the works need to be completed in a short time period, the Employer / Client should be aware that the General Contractor will be required. The works shall comprise of all that is shown on the drawing and details. Work that may not specifically be shown but may be reasonably inferred as necessary to carry out the works shall deemed to be included. It is the plot / land owners responsibility to be aware of the Party Wall etc Act 1996 when building in close proximity to adjoining neighbors boundaries. We warrant that the drawing is a true and correct copy of the original drawing as issued and not affected by the works. The General Contractor must be Assured: As to the latest codes of practice

GR MERCHANT LTD.

4 WRIGHTS MEWS 12A PARK ROAD HOLBEACH SPALDING Lincs PE12 7EE

**PROJECT PROPOSED 3 BEDROOM HOUSE ADJACENT MONTAGUE
HOUSE FLEET ROAD FLEET HARGATE SPALDING Lincs**

CLIENT MRS RICHARDSON

DRAWING PROPOSED PLANS, BLOCK & LOCATION PLANS
JOB REF 2346/11 DRAWING NO 02 DATE FEB 2012 DRAWN JPW
SCALES 1/50 1/200 1/2500